


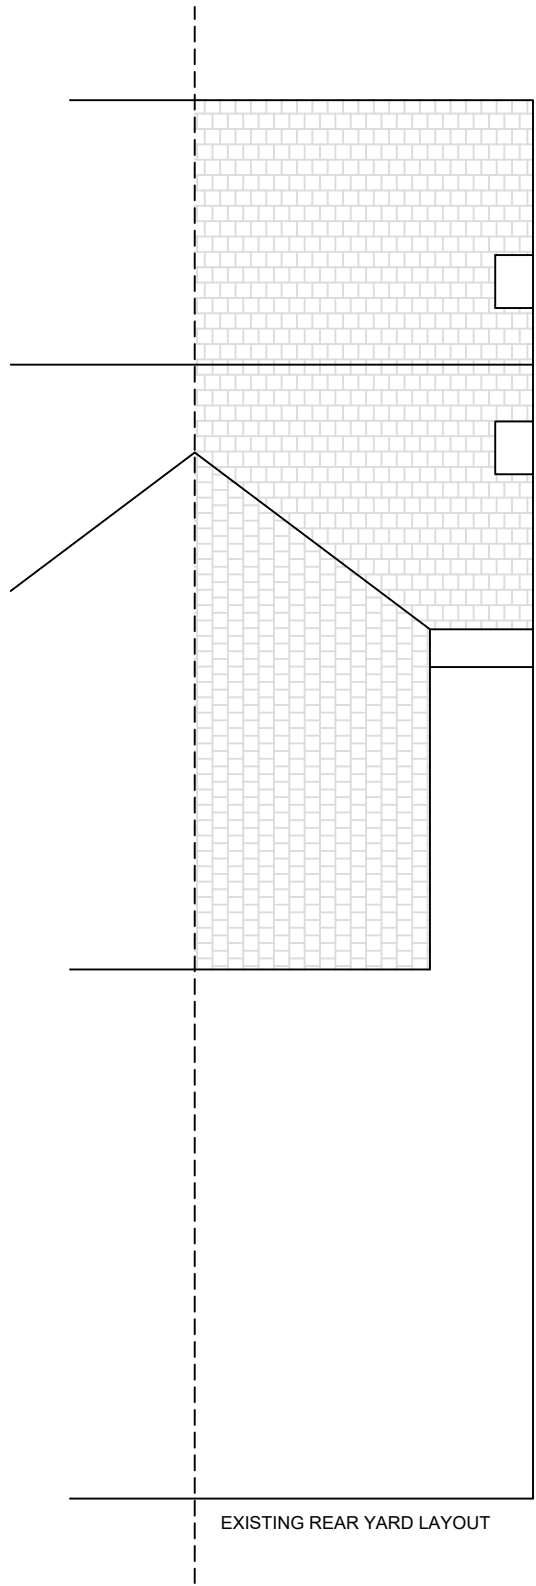


EXISTING REAR YARD LAYOUT



EXISTING REAR VIEW




PROPOSED REAR VIEW

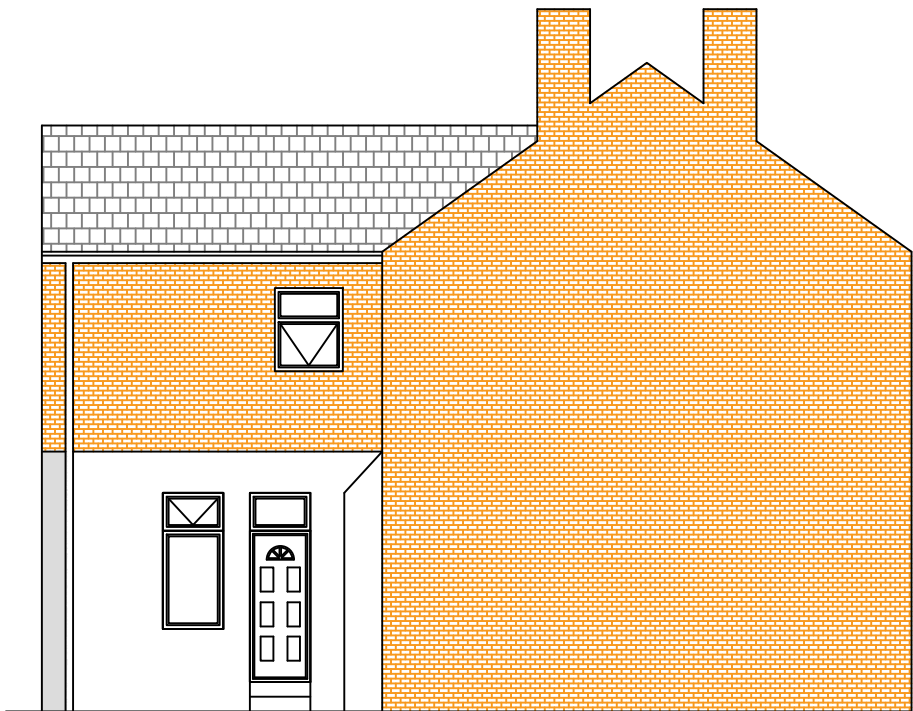

EXISTING SIDE VIEW



PROPOSED SIDE VIEW

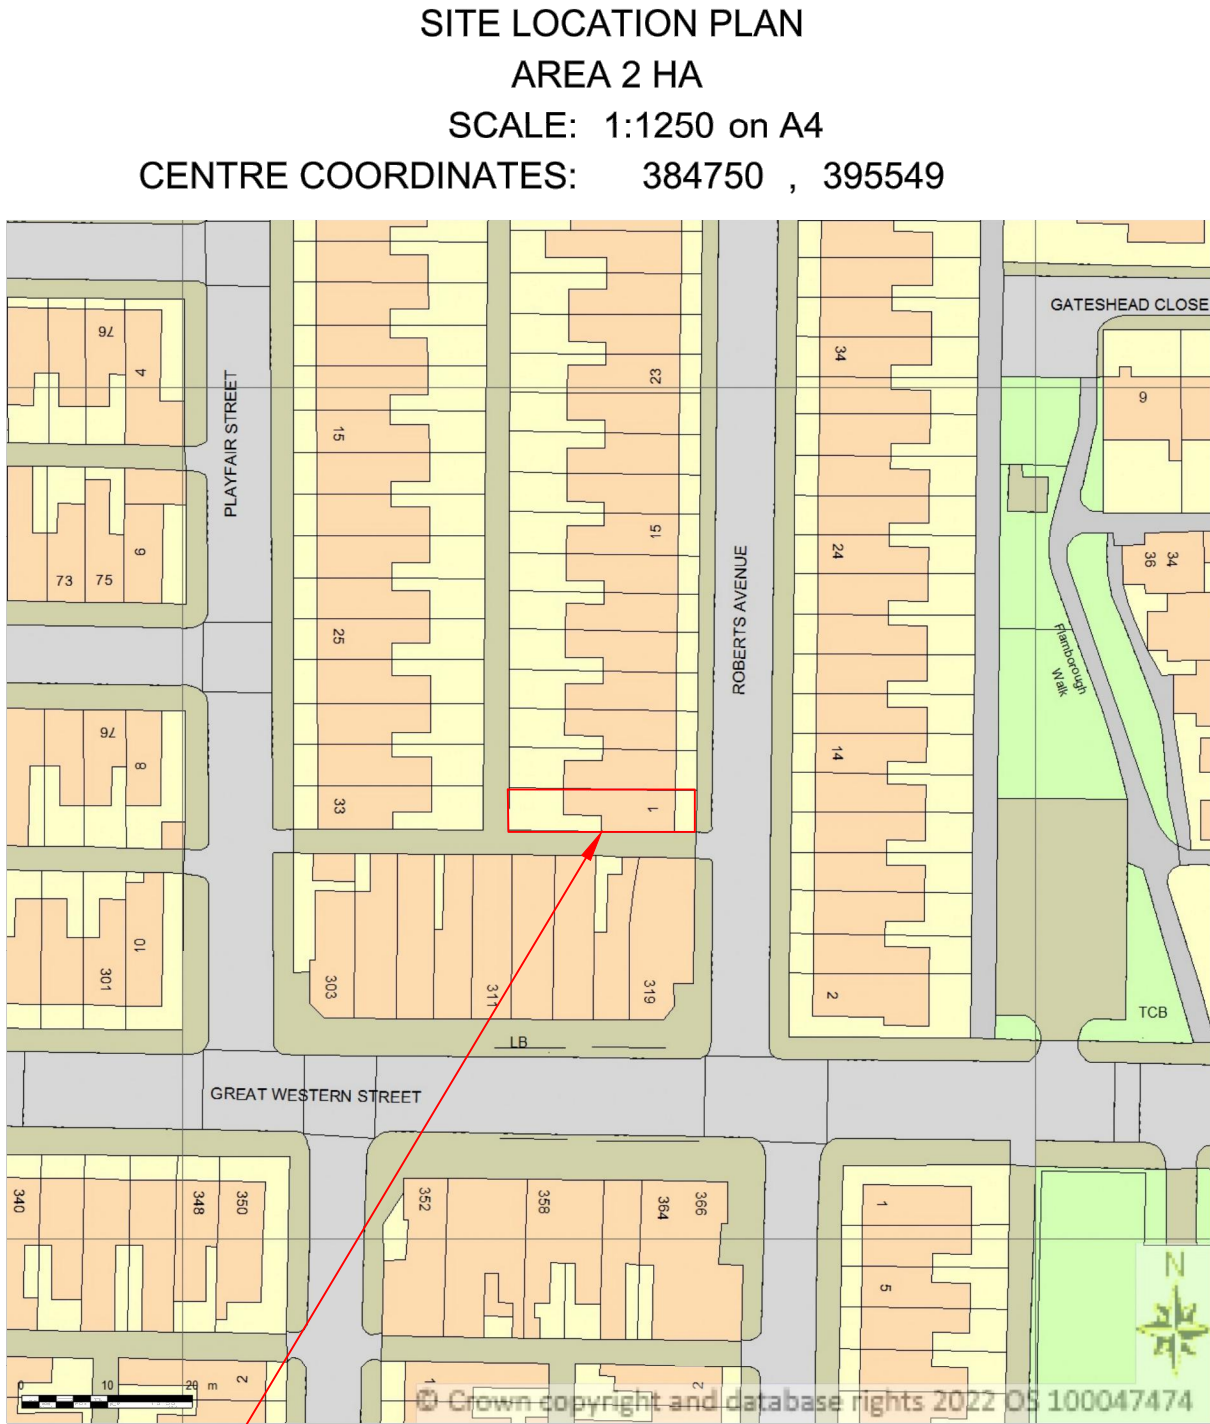

SITE LOCATION PLAN

AREA 2 HA


SCALE: 1:1250 on A4

CENTRE COORDINATES: 384750 , 395549



Supplied by Streetwise Maps Ltd
www.streetwise.net
Licence No: 100047474

1 ROBERT AVENUE,
RUSHOLME, M14 4DB

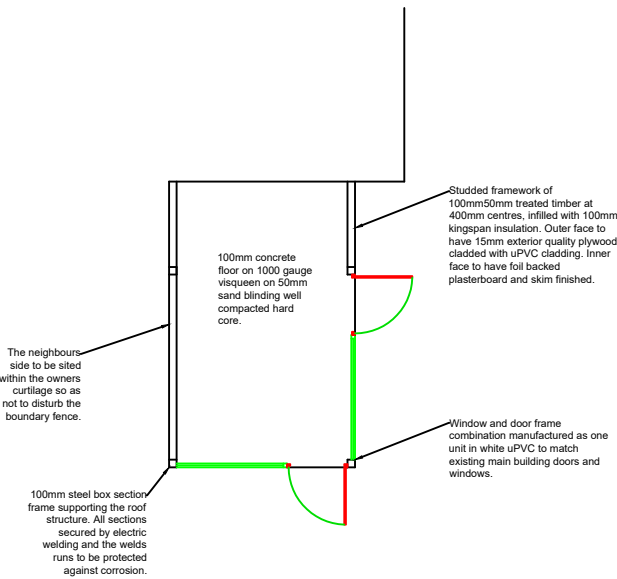

PROPOSED CONSERVATORY/EXTENSION

Client: Mr. Ghassan Alkhatib 1 Robert Avenue Rusholme, M/C, M14 4DB		
Company: Plans4u 35 Manchester Road, Audenshaw, M/c M34 5PZ		
Site: 1 Robert Avenue, Rusholme, M/C M14 4DB		
Title: Single storey rear extension		
Scale: 1:100	Date: 16th Sept 2022	Drawn by: M. Rasul
Project No: 160922	Drawing No: 160922	Amended: 20/11/22