



Mitigation Proposals Plan
Scale 1:100

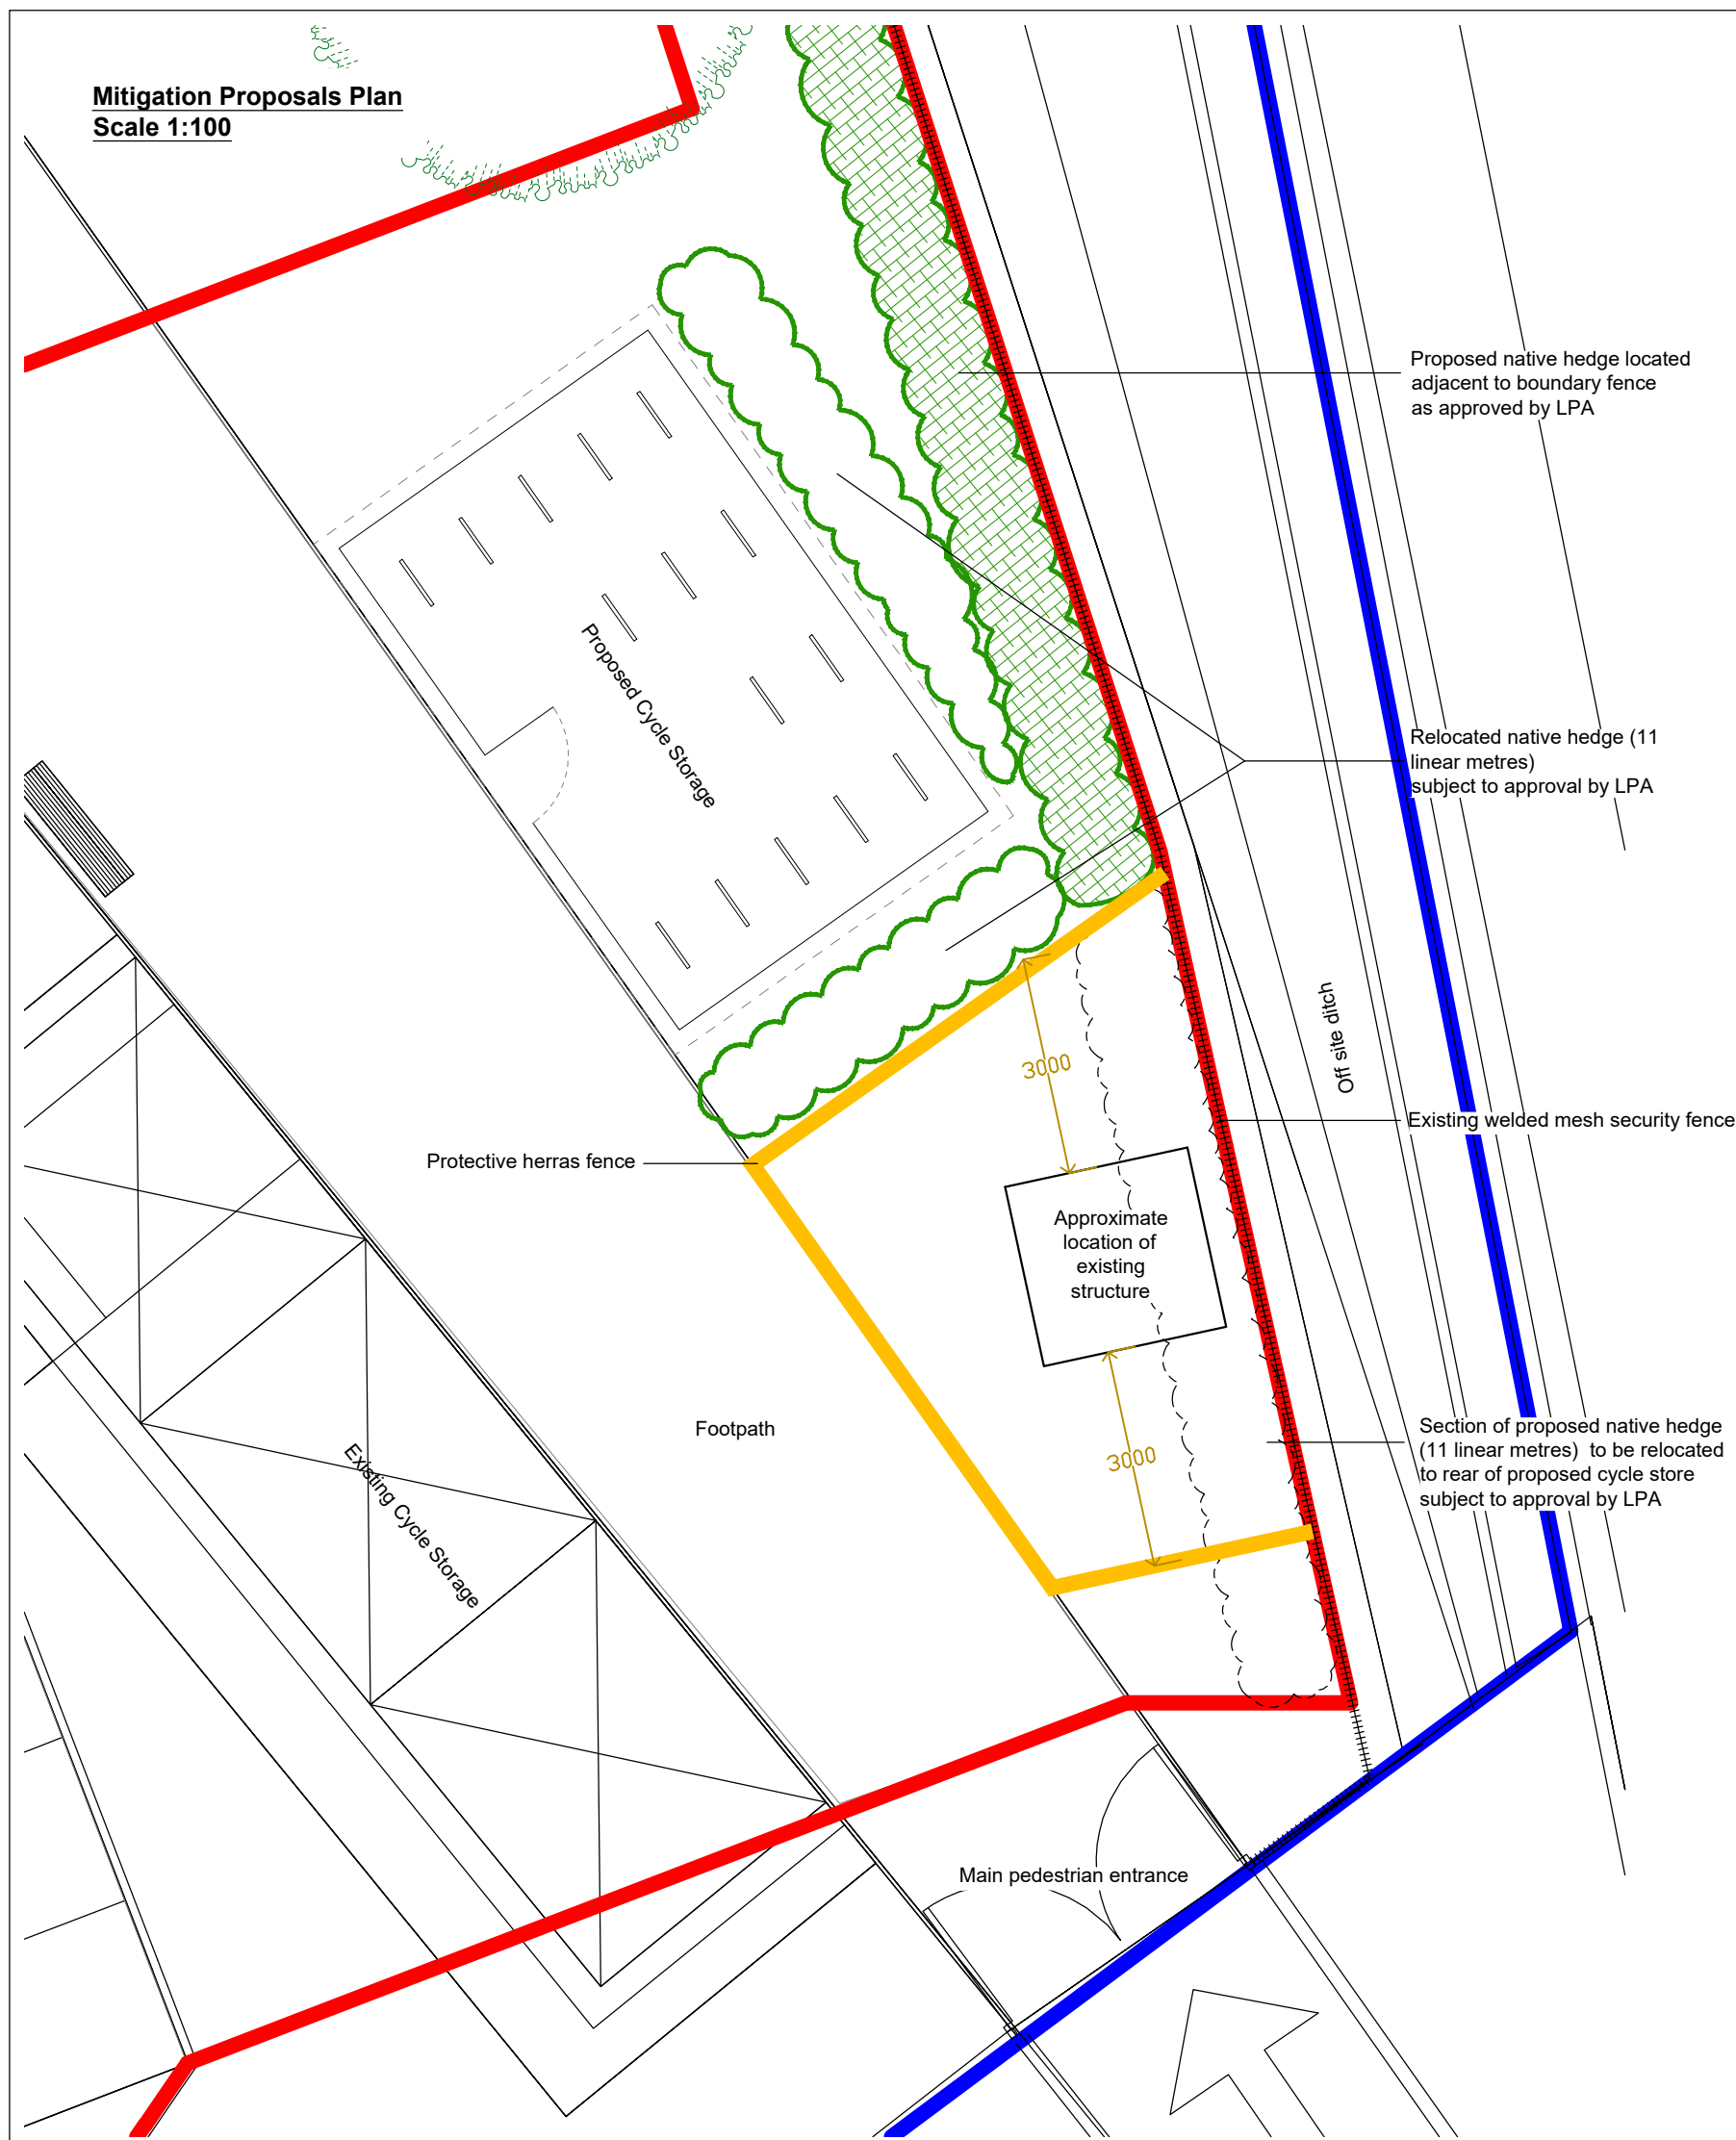

Location Plan Scale 1:500

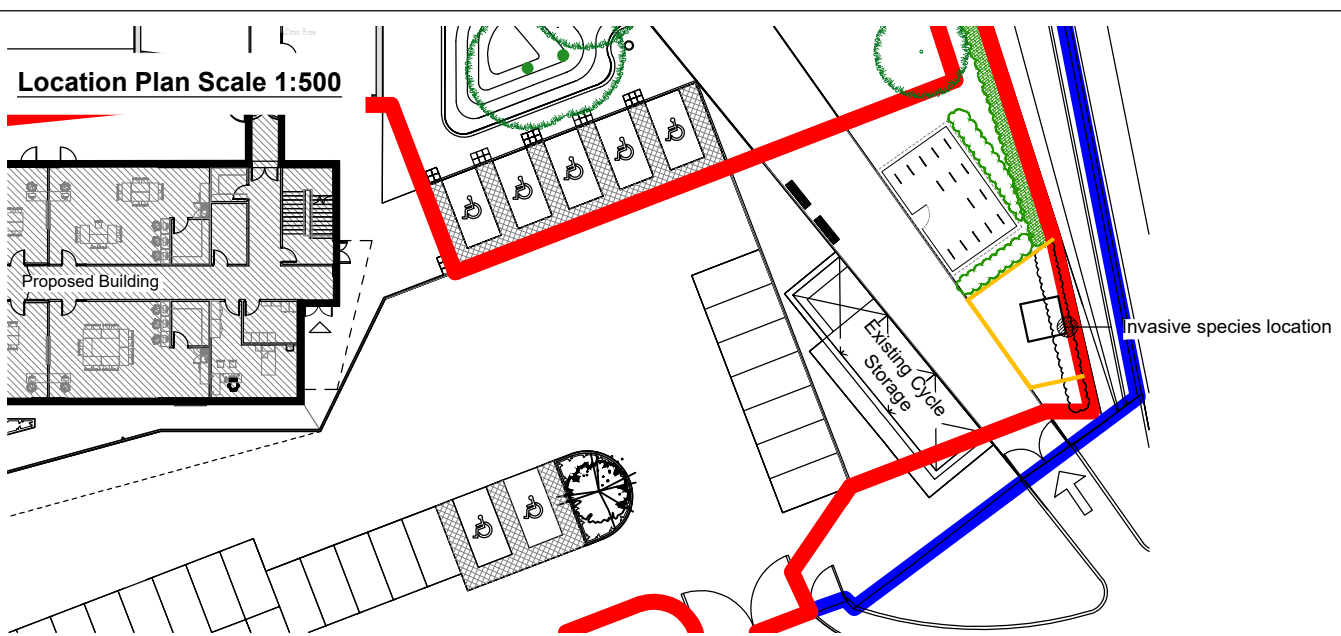

Himalayan Balsam Method Statement

Before any form of development on site commences the following works should be undertaken:

1. This drawing is to be shown to the main contractor, school staff and sub-contractors to identify the exclusion zone.
2. A fence that can be clearly seen should mark out the area of issue. Fencing to be erected as indicated on plan, min 2.3m high herras fencing capable of withstanding impact with appropriate support measures and fixed with scaffold clamps.
3. A coloured netting is to be attached to the external elevation of the fencing to prevent further spread of seeds.
4. Personnel not to work within 2m of existing structure to ensure contaminated soils or seed banks are not spread across the site.
5. Personnel working on the protective fencing should ensure their clothing and footwear are cleaned following completion with appropriate herbicide to prevent any spread of the Himalayan Balsam.
6. Signs should be erected to warn people working there that the area is infested / contaminated.
7. No contractor personnel or school staff are to enter the area during the construction period without prior approval.
8. Following completion of construction work the school shall contact a suitably qualified & experienced invasive species specialist provide a long-term management & monitoring plan.



Photograph taken from Ecological Habitat Survey October 2021
Rachel Hacking Ecology

- This drawing is the Copyright of Saville Landscape Design Ltd & cannot be reproduced in any form without the consent of the company.
- Drawing scaled & issued for planning purposes only.
- All dimensions for construction shall be verified by the Contractor (s) on site prior to work commencing and relevant orders being placed.
- Any discrepancies to be brought to the attention of the Contract Administrator for instruction prior to proceeding.

Rev	Description	Initial	Date
A	Bike store footprint updated, HB management notes amended to LPA comments	KAS	Sept22



Example of herras fencing netting



Example of herras fencing stabilisation measures

saville LANDSCAPE DESIGN
Hatherlow House Romiley Stockport Cheshire SK6 3DY
T : 0161 406 7333 M : 07502 269193
E : info@savillelandscape.co.uk W : www.savillelandscape.co.uk

CLIENT
Bright Futures Educational Trust

PROJECT TITLE
Gorton Educational Village

DRAWING TITLE
Invasive Species Mitigation Proposals

STATUS
PLANNING

SCALE	SHEET SIZE	DRAWN	CHECKED	DATE
-	A3	KAS	-	Sept 22
PROJECT NO.	DRAWING NO.	REV.		
344	11	A		