



© COPYRIGHT
The copyright in this drawing is vested in Sheppard Robson and no license or assignment of any kind has been, or is, granted to any third party whether by provision of copies or originals or otherwise unless agreed in writing.

DO NOT SCALE FROM THIS DRAWING
The contractor shall check and verify all dimensions on site and report any discrepancies in writing to Sheppard Robson before proceeding work


FOR ELECTRONIC DATA ISSUE
Electronic Data / drawings are issued as "read only" and should not be interrogated for measurement. All dimensions and levels should read, only from those values stated in text on the drawing.

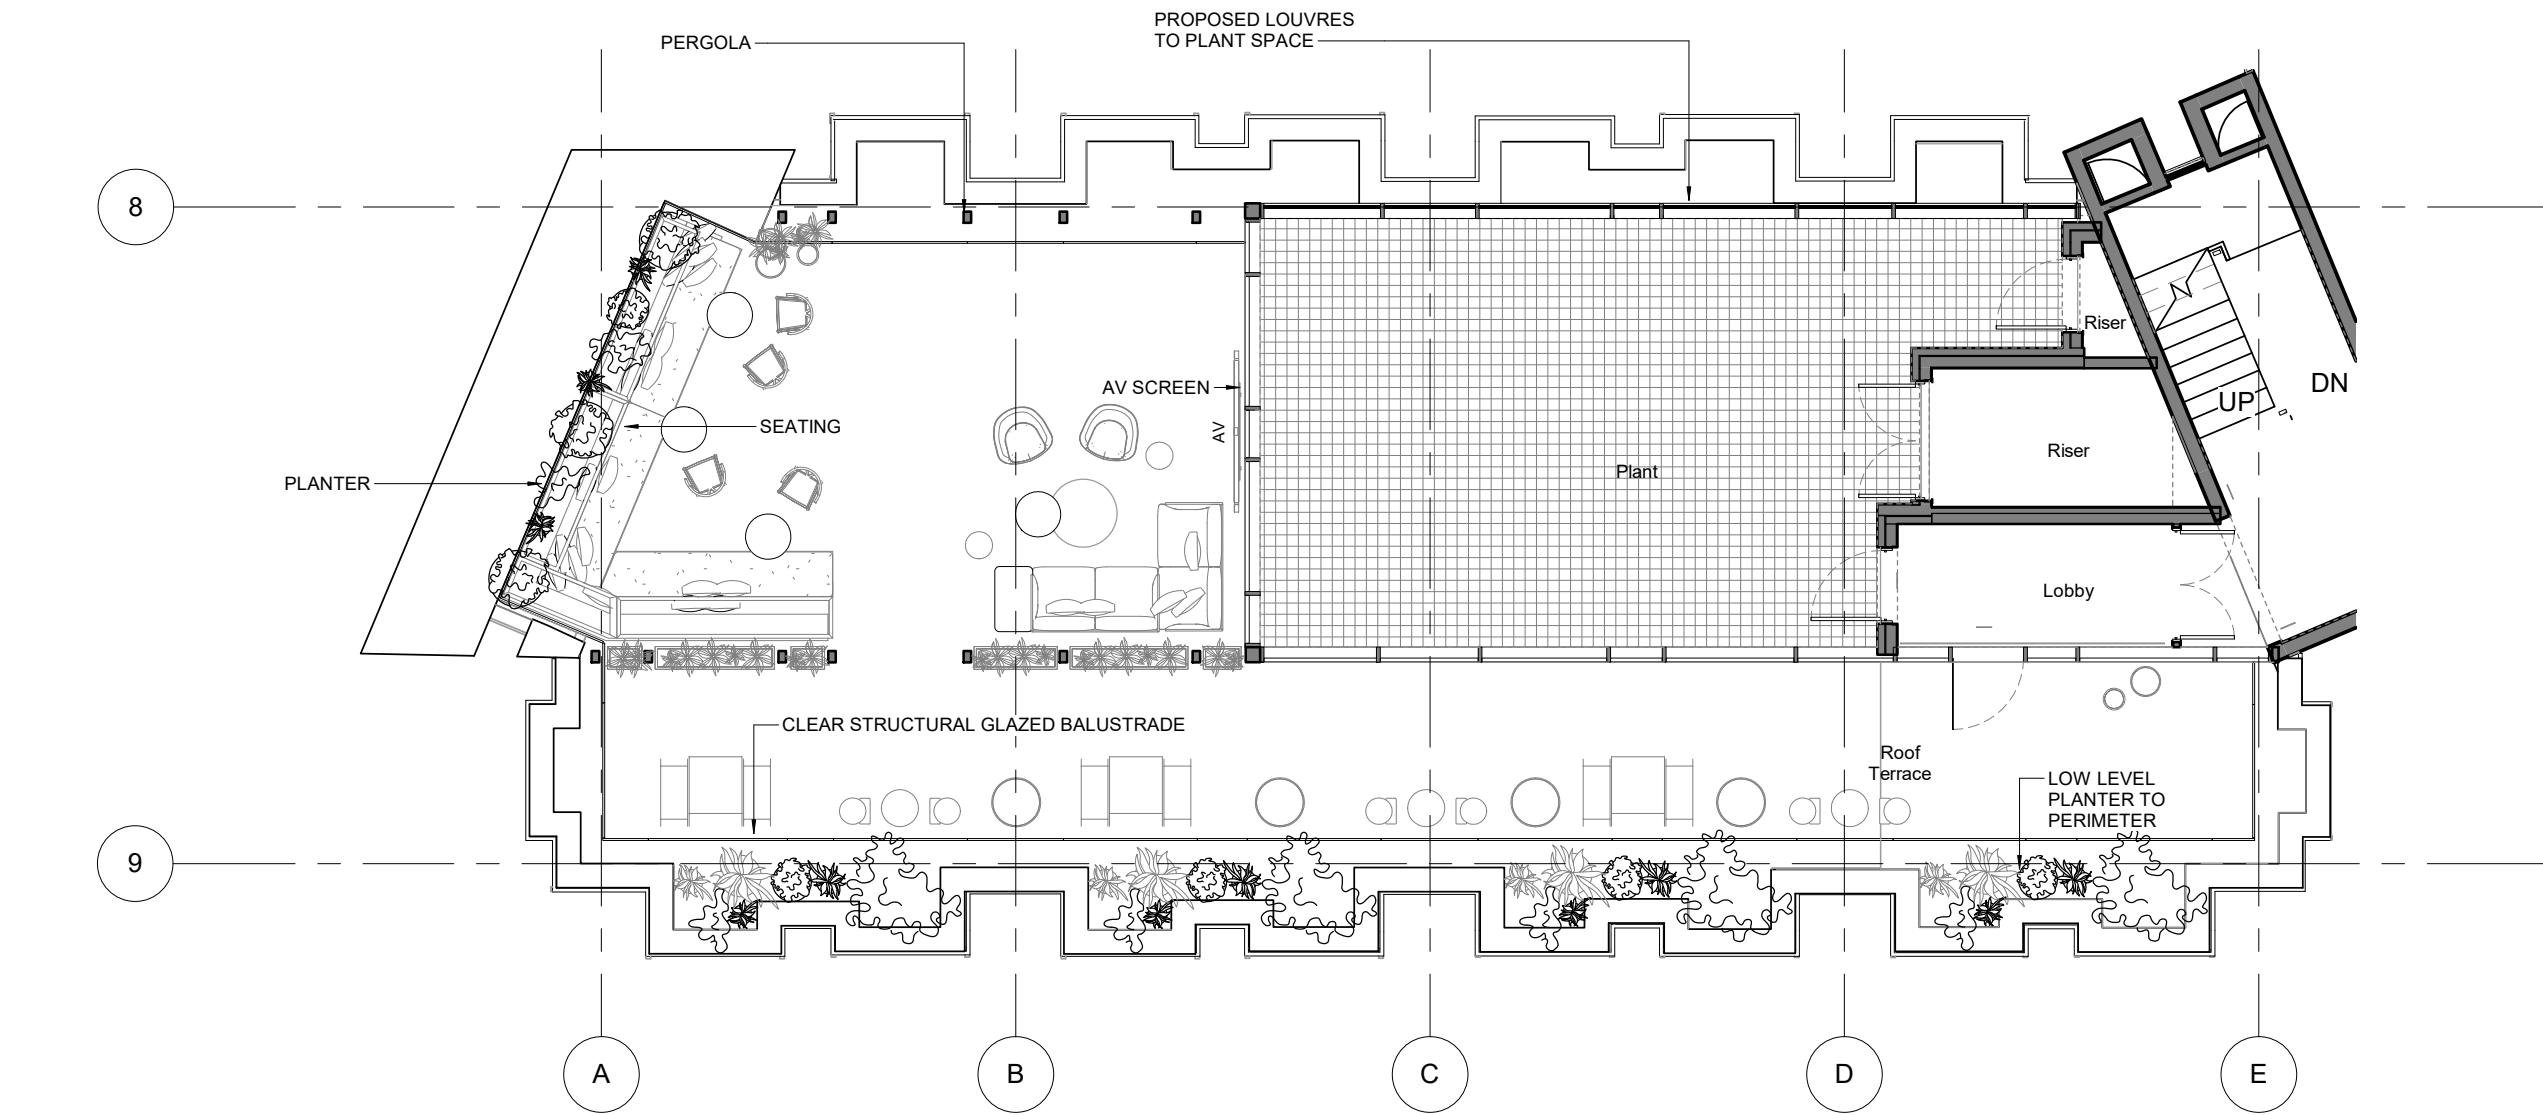

2 Fifth Floor - Roof Terrace Plan
20852 1 : 100

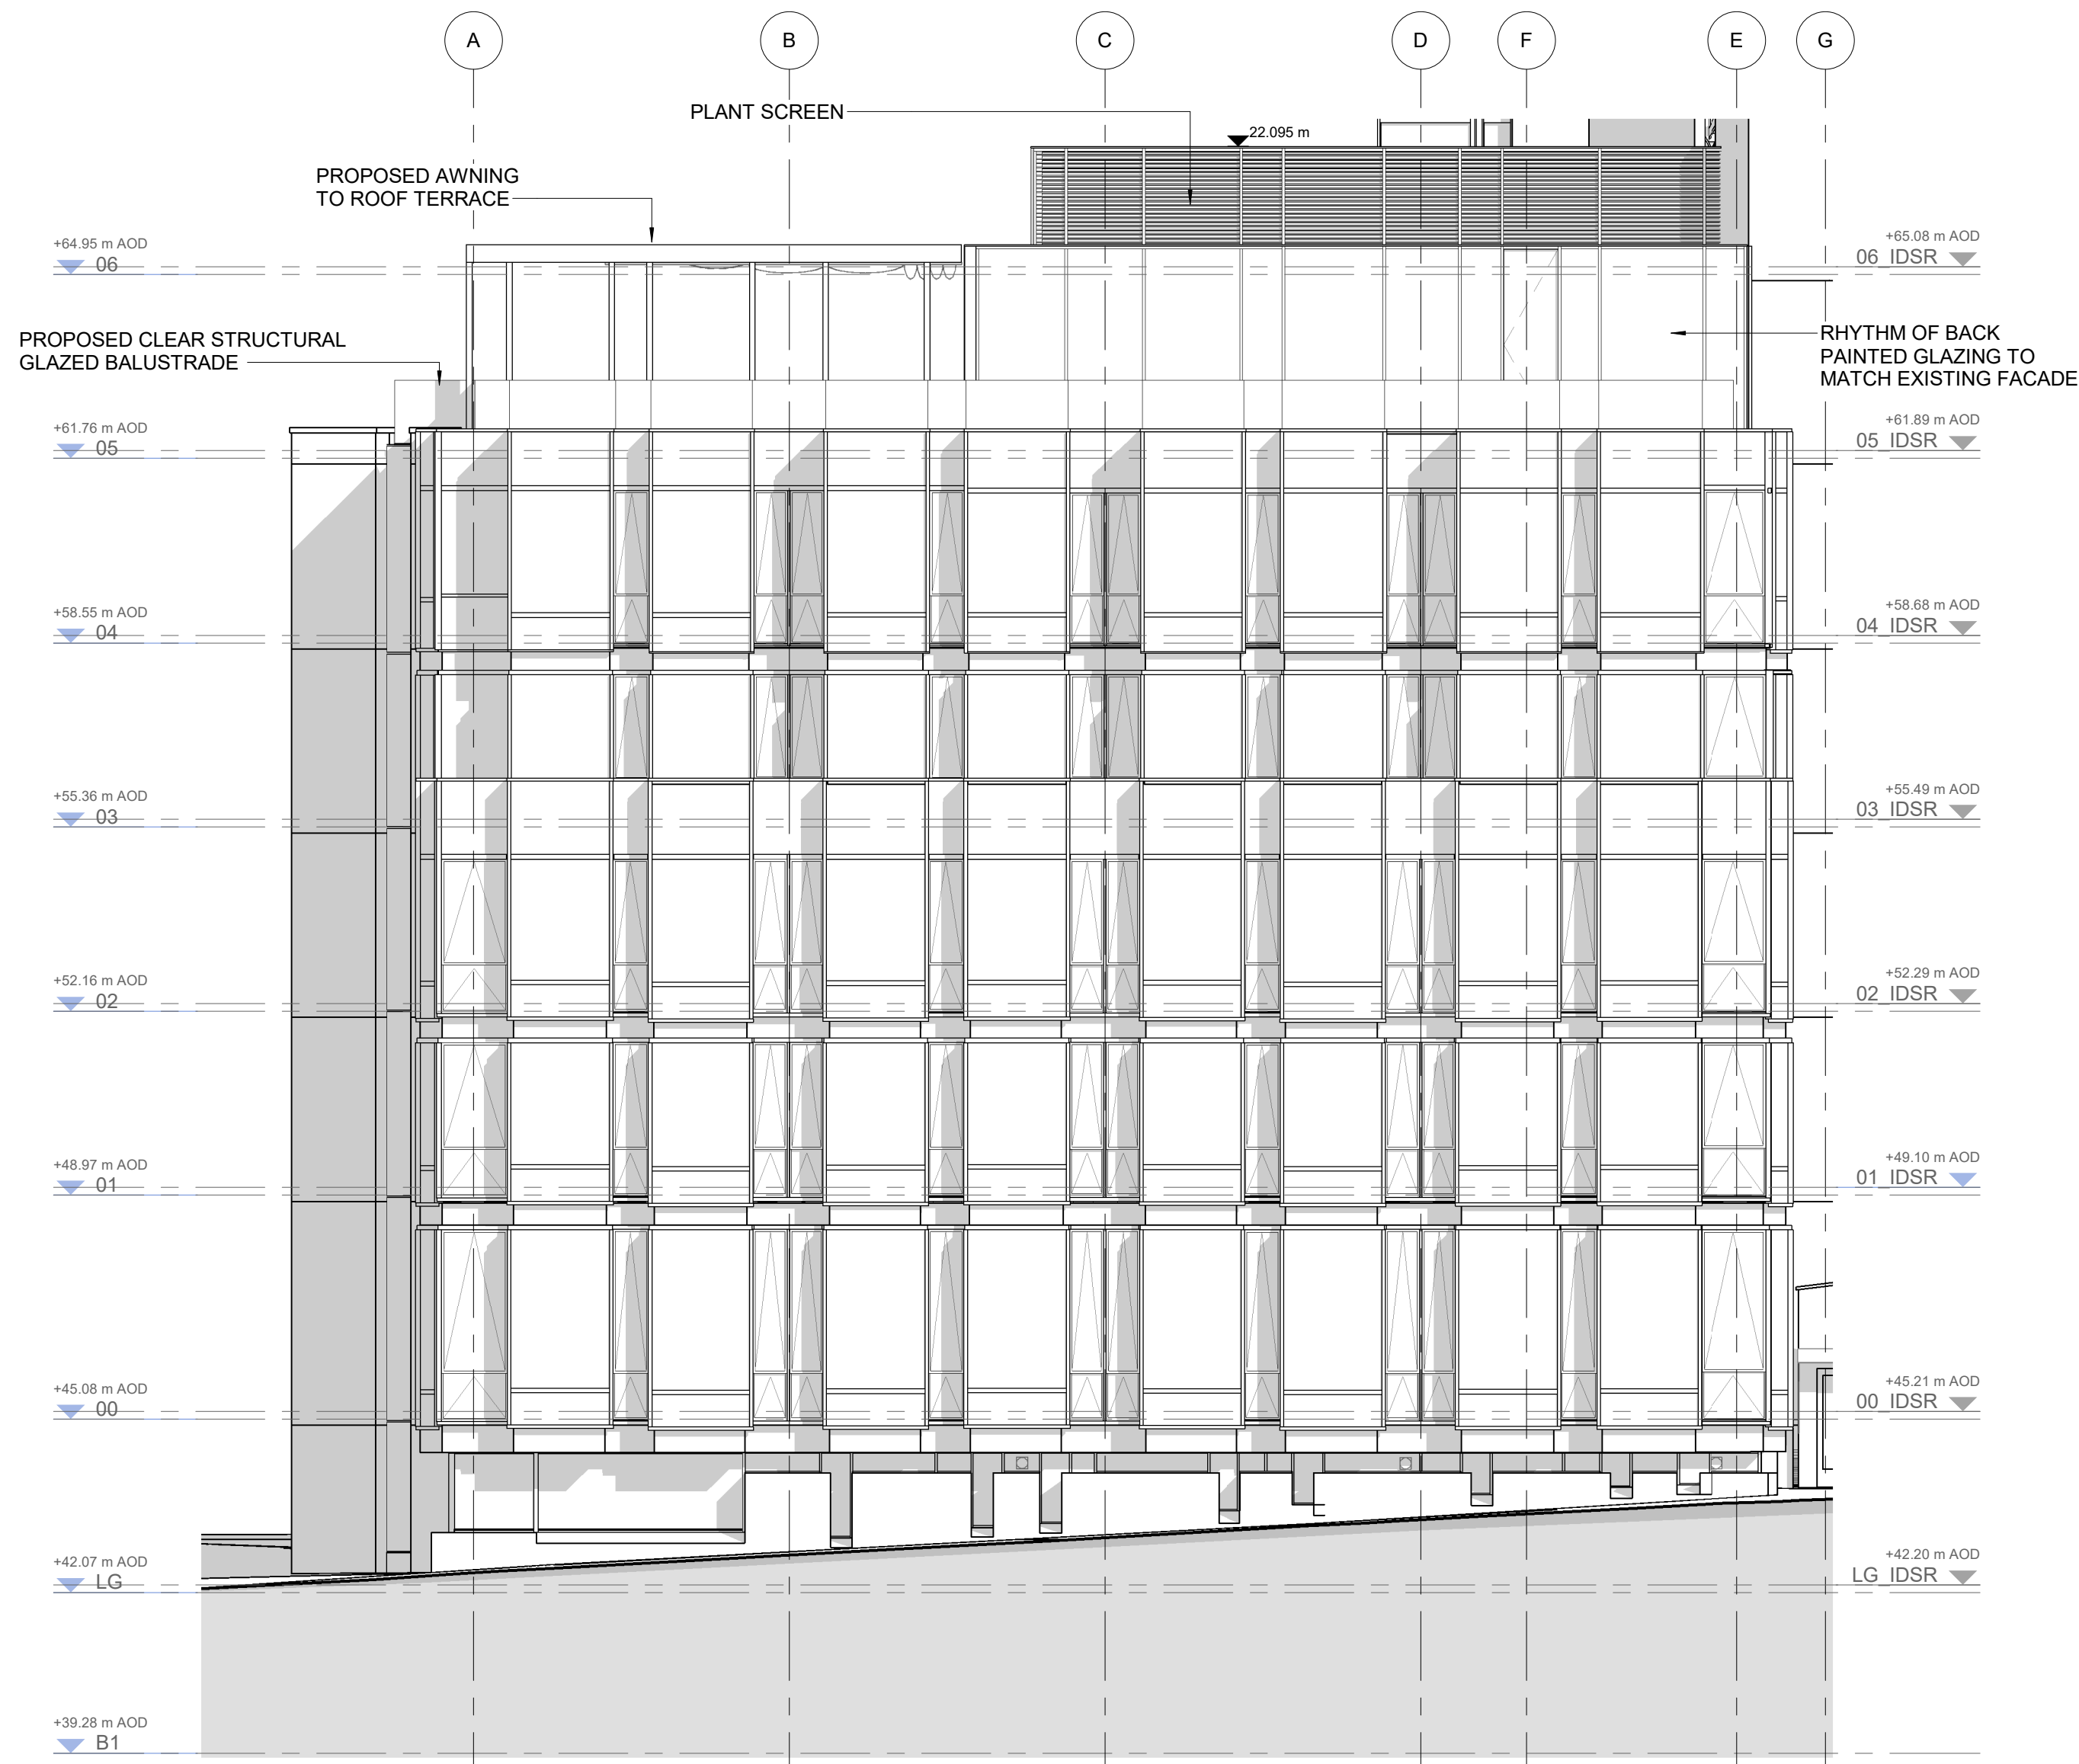


1 King Street Roof Top Elevation
20852 1 : 100

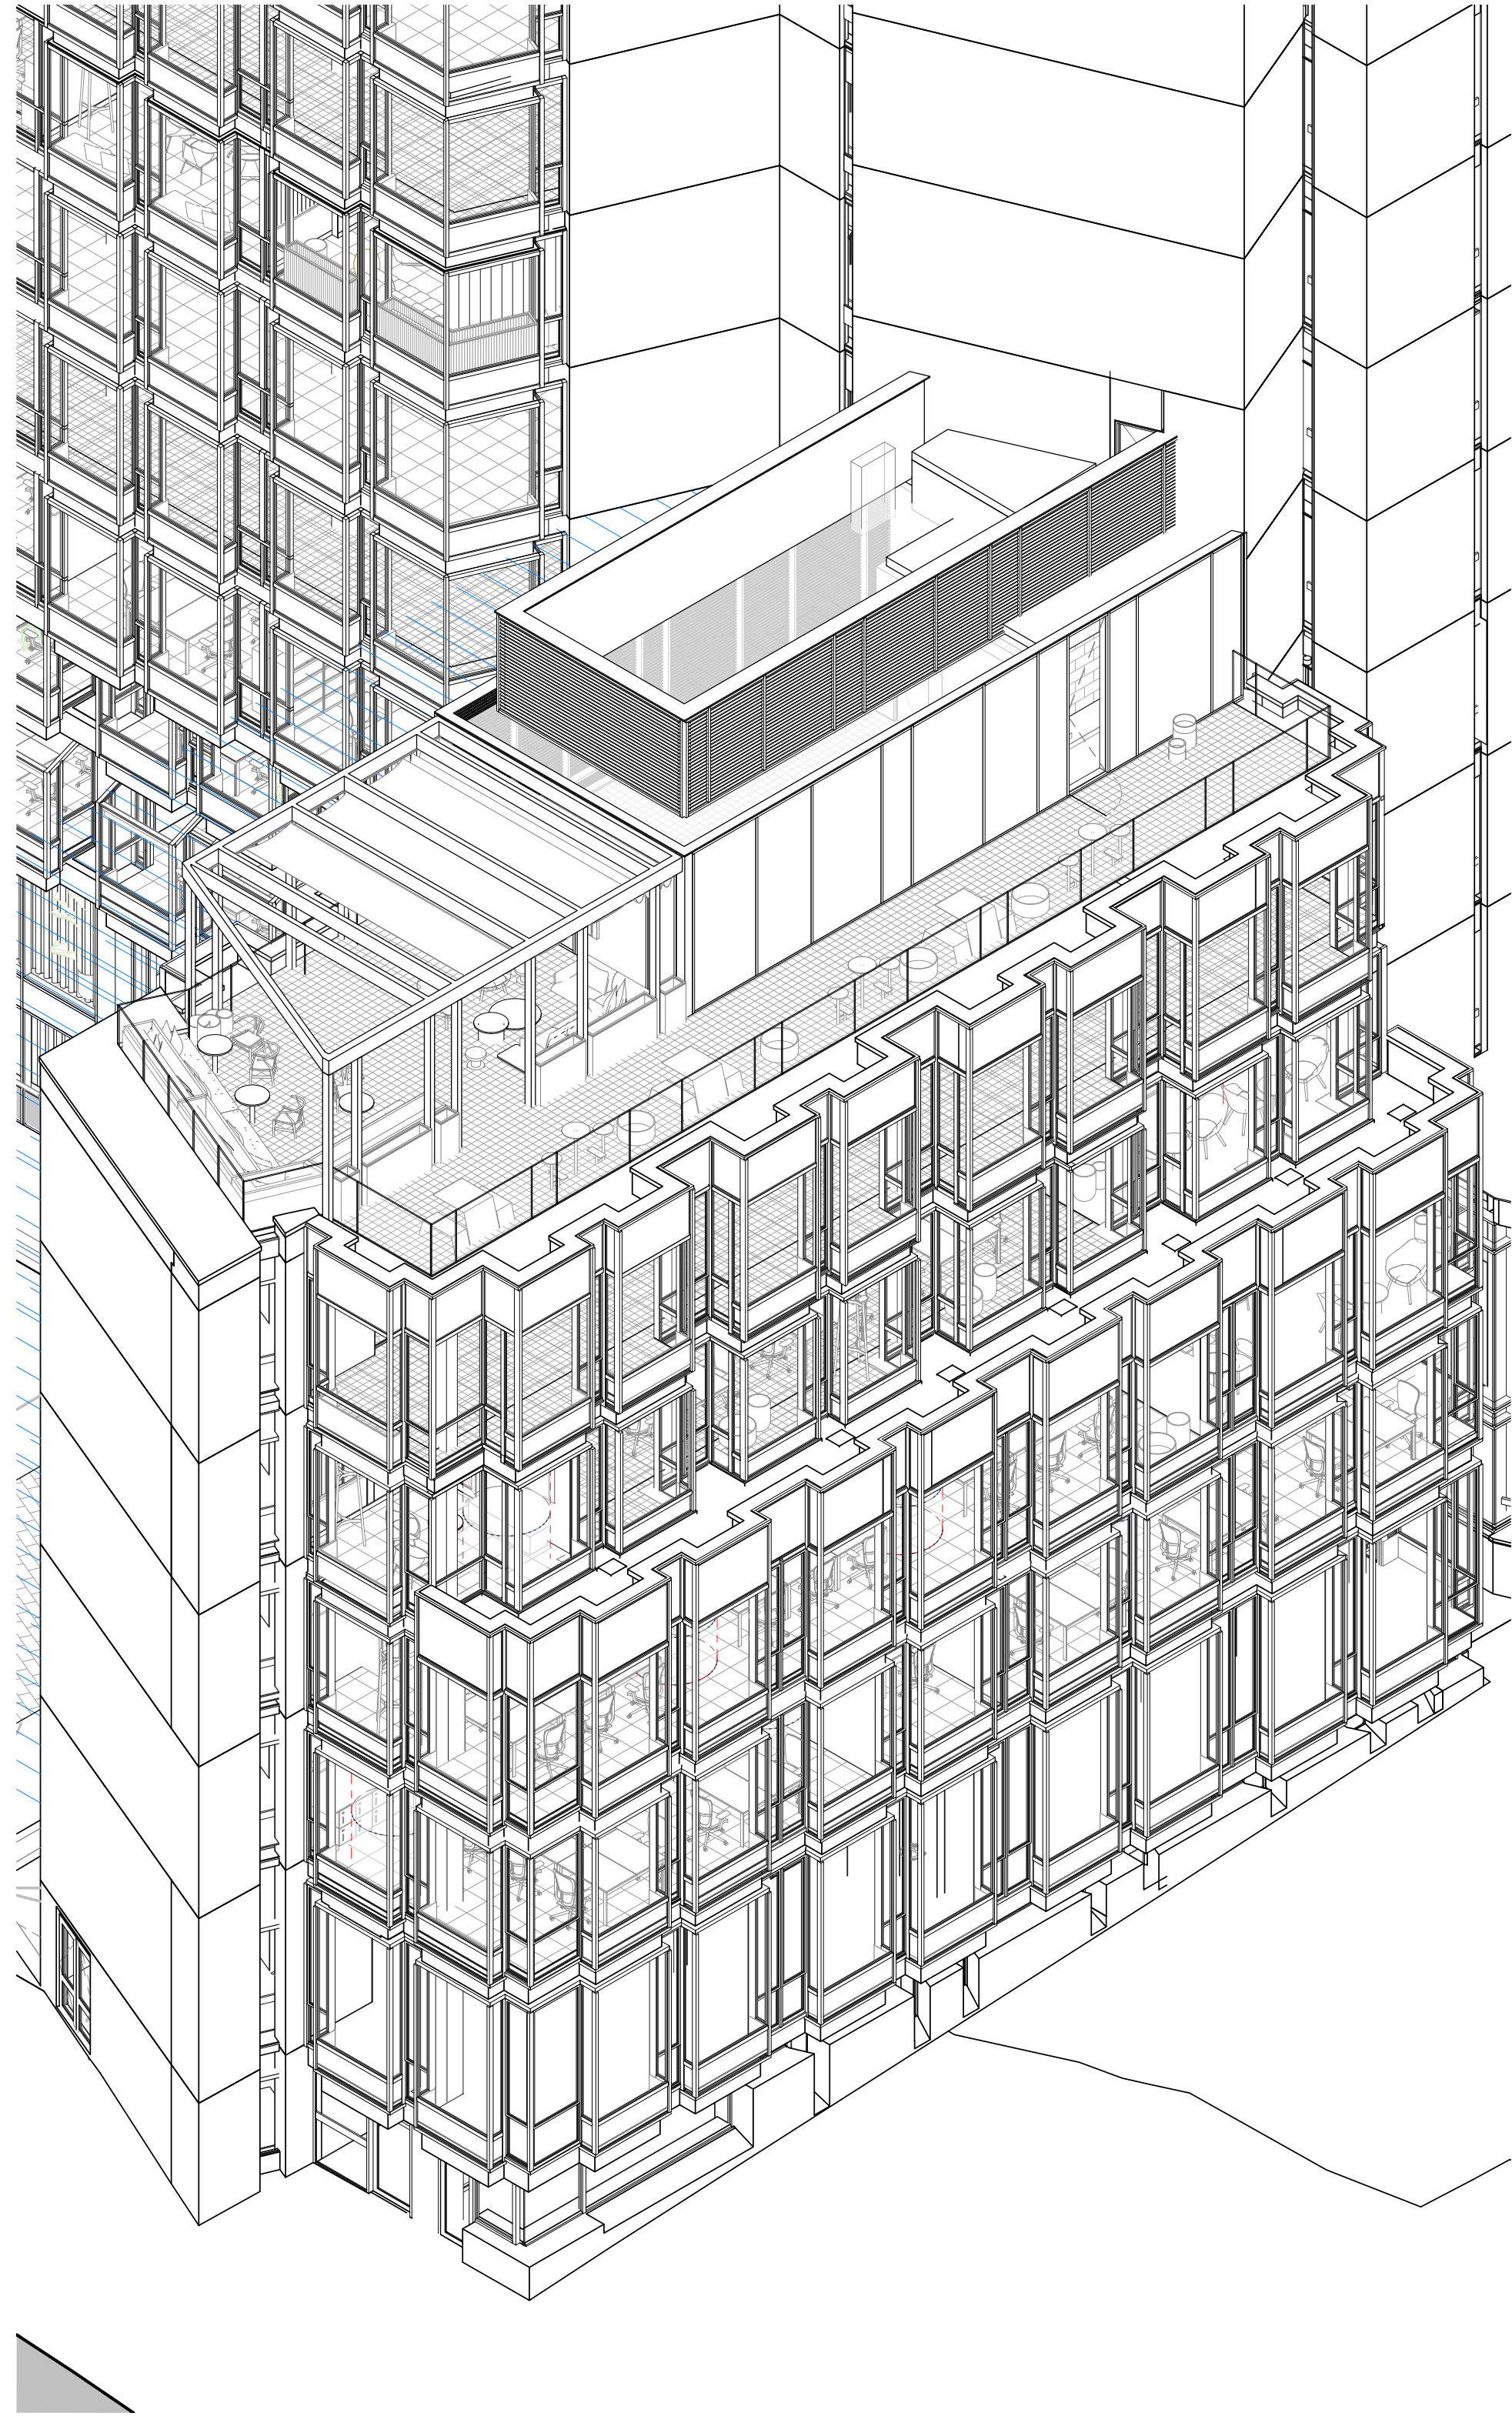

3 King Street Roof Top View
20852

- NOTES
- Please note that there are areas with limited access. Some areas may differ from the survey information. Structural Slab not surveyed, dimensions to be checked on site prior to construction. Proposals subject to detailed site investigation and opening up works.
 - All dimensions to be checked on site and any discrepancies to be highlighted prior to construction.
 - Pall Mall Court is Grade II Listed. If in doubt about any element of the works, please consult the Architect before proceeding. Any proposed works that deviate from this drawing are to be reviewed by the Architect prior to carrying out these works.
 - Special care to be taken when working adjacent to heritage features such as mosaic tiles or brick floors to star cores, so as not to disturb or damage these features. Ensure adjacent elements are not damaged.
 - All Dimensions to new curtain wall elements shown indicatively. Curtain wall set-out to align with replicate set-out of replacement/teasing curtain wall.
- | REV. | DATE | AMENDMENT |
|------|----------|--|
| P01 | 18/02/22 | Stage 2 - Issue For Stage Approval |
| P02 | 12/04/22 | Draft issue for planning and listed building consent |
| P03 | 26/04/22 | Stage 3 Issue |
| P04 | 29/04/22 | Issue for Planning and Listed Building Consent |
| P05 | 22/08/22 | Issued for Stage 4 |
| P06 | 21/09/22 | Amended following planning consultation |

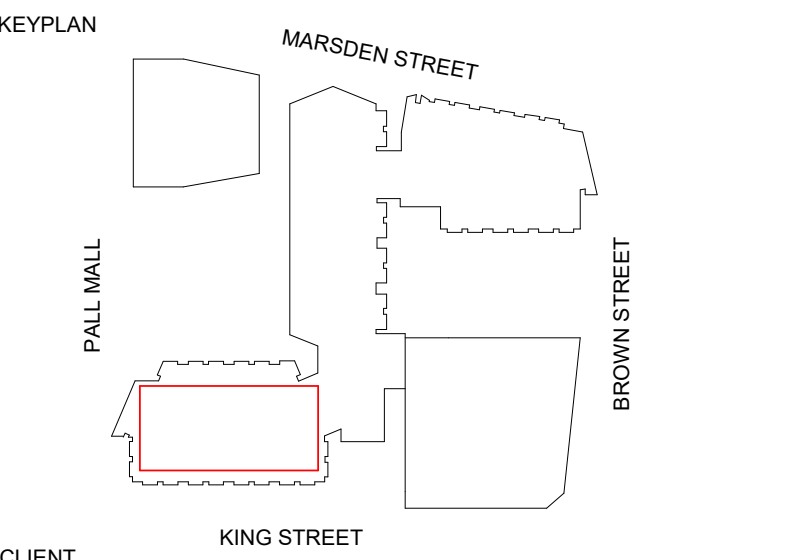

Bruntwood Works

bruntwood
Works

ID:SR
SHEPPARD ROBSON

27th Floor City Tower Piccadilly Plaza Manchester M1 4BT
T: +44 (0)161 233 8900 E: enquiries@sheppardrobson.com

PROJECT
Pall Mall Court

SCALE@A1	DATE	ORIGINATOR	CHECKED	AUTHORISED
1 : 100	21/09/22	SD	ASM	TOB

King Street Wing Roof Terrace Study

STATUS	PURPOSE FOR ISSUE	SR NO.
S2	Planning	6911
DRAWING NO.		REV.
6911 · SRA · ZZ · XX · DR · A · 20852		P06