



REVISION	DATE	DESCRIPTION
P01	18.08.22	FOR COMMENT
P02	09.11.22	FOR COMMENT
P03	30.11.22	PLANNING ISSUE

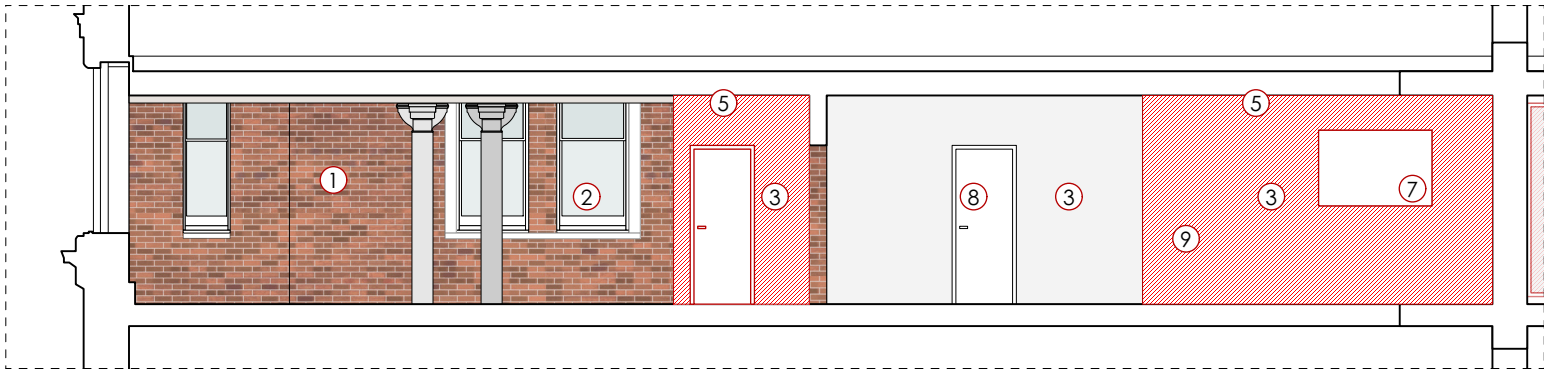


FOURWAYS HOUSE, FOURTH FLOOR
EXISTING SECTION AA'

1.100 @ A3

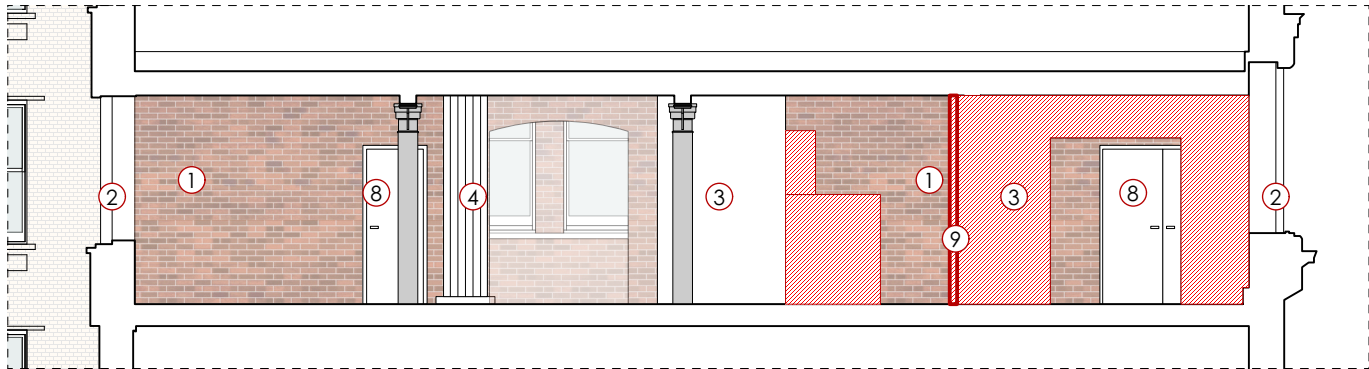


FOURWAYS HOUSE, FOURTH FLOOR
EXISTING SECTION CC'

1.100 @ A3

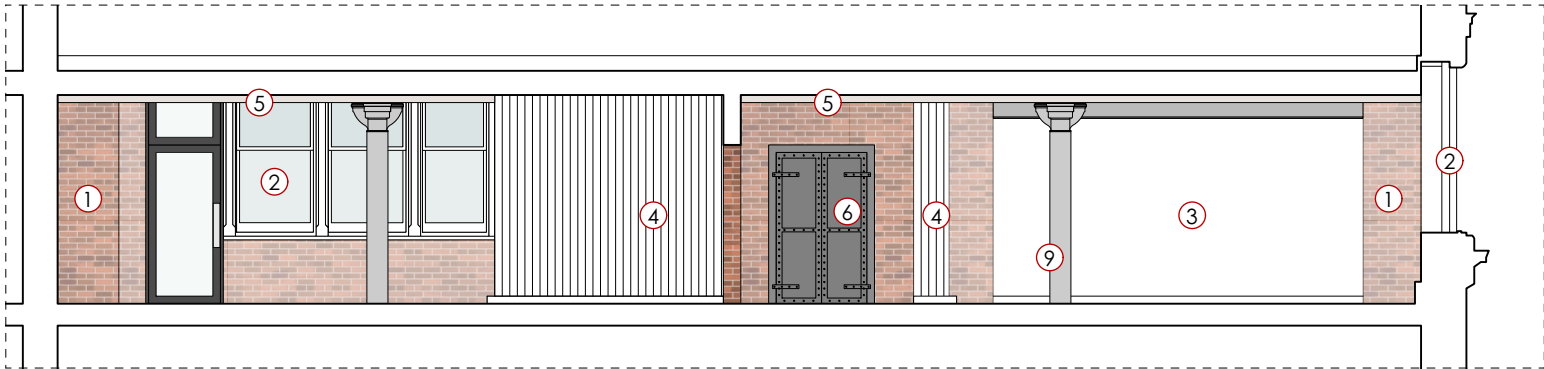



FOURWAYS HOUSE, FOURTH FLOOR
EXISTING SECTION BB'

1.100 @ A3

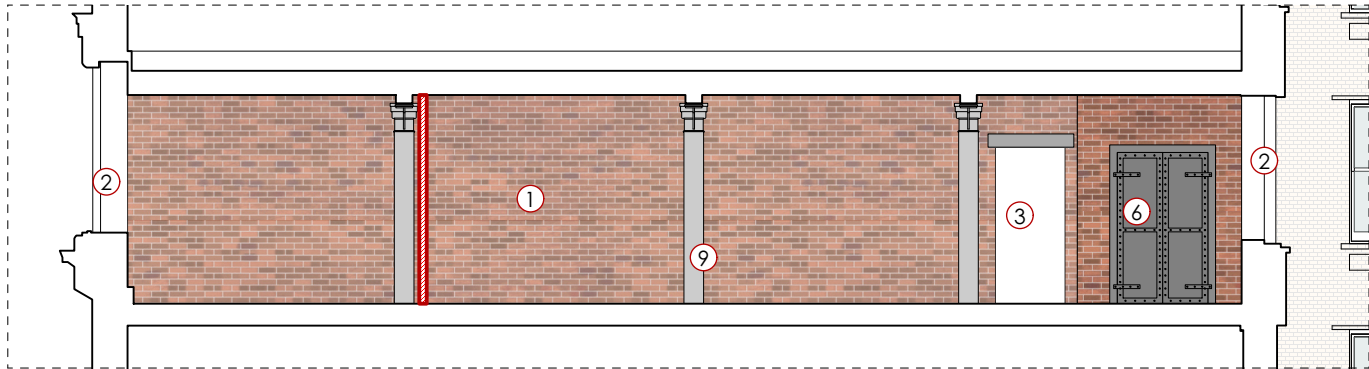

FOURWAYS HOUSE, FOURTH FLOOR
EXISTING SECTION DD'

1.100 @ A3

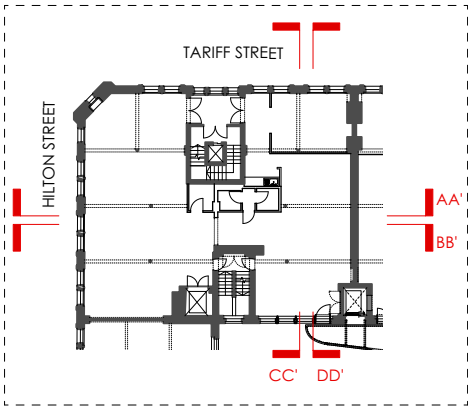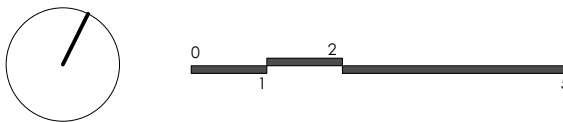

SECTION KEY	
①	EXISTING BRICKWORK EXPOSED
②	EXISTING SLANTED PLASTERED CEILING
③	ORIGINAL SASH WINDOWS
④	NON-ORIGINAL PARTITION WALLS
⑤	ORIGINAL TIMBER TRUSSES PAINTED LIGHT BROWN
⑥	ORIGINAL TIMBER DOOR
⑦	EXISTING ROOFLIGHT
⑧	EXISTING GLAZED PARTITIONS
⑨	NON ORIGINAL ACOUSTIC SUSPENDED CEILING

ALTERATIONS KEY	
	INDICATES MODERN PARTITION WALLS TO BE REMOVED
	INDICATES WALL/DOOR/FITTING/SUSPENDED CEILING ETC. TO BE REMOVED

NOTE: TO BE READ IN CONJUNCTION ALTERATIONS PLAN L2275

PLANNING

OMIArchitects

31 Blackfriars Road, Salford, Manchester, M3 7AQ
+44(0)161 832 3242 / info@omiarchitects.com / www.omiarchitects.com

PROJECT	FOURWAYS - F4U5					
DRAWING	FOURTH FLOOR - ALTERATION SECTIONS					
DATE	AUG' 22	DRAWN BY	PE	SCALE	1:100	@A3
JOB NO.	1420	DWG.NO.	L 2278			