





1 Existing Elevation - Front (South)
Scale: 1:100

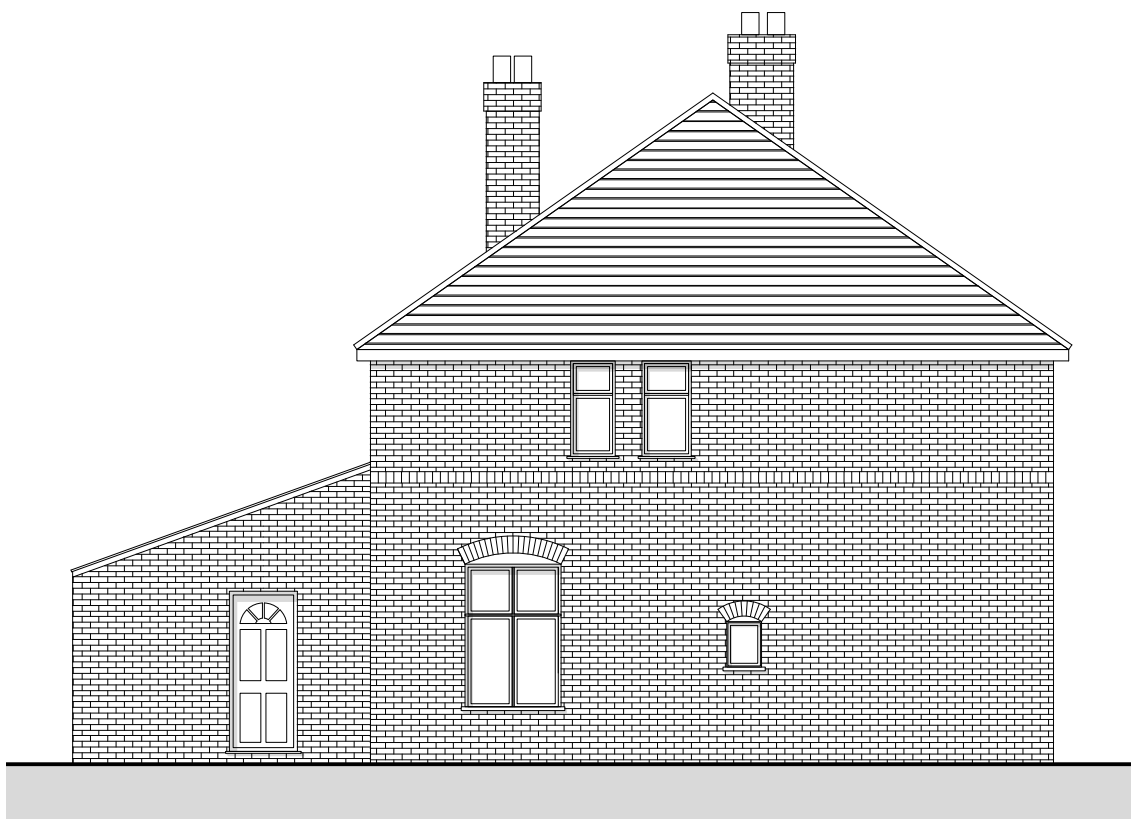

2 Existing Elevation - Side (West)
Scale: 1:100



3 Existing Elevation - Rear (North)
Scale: 1:100

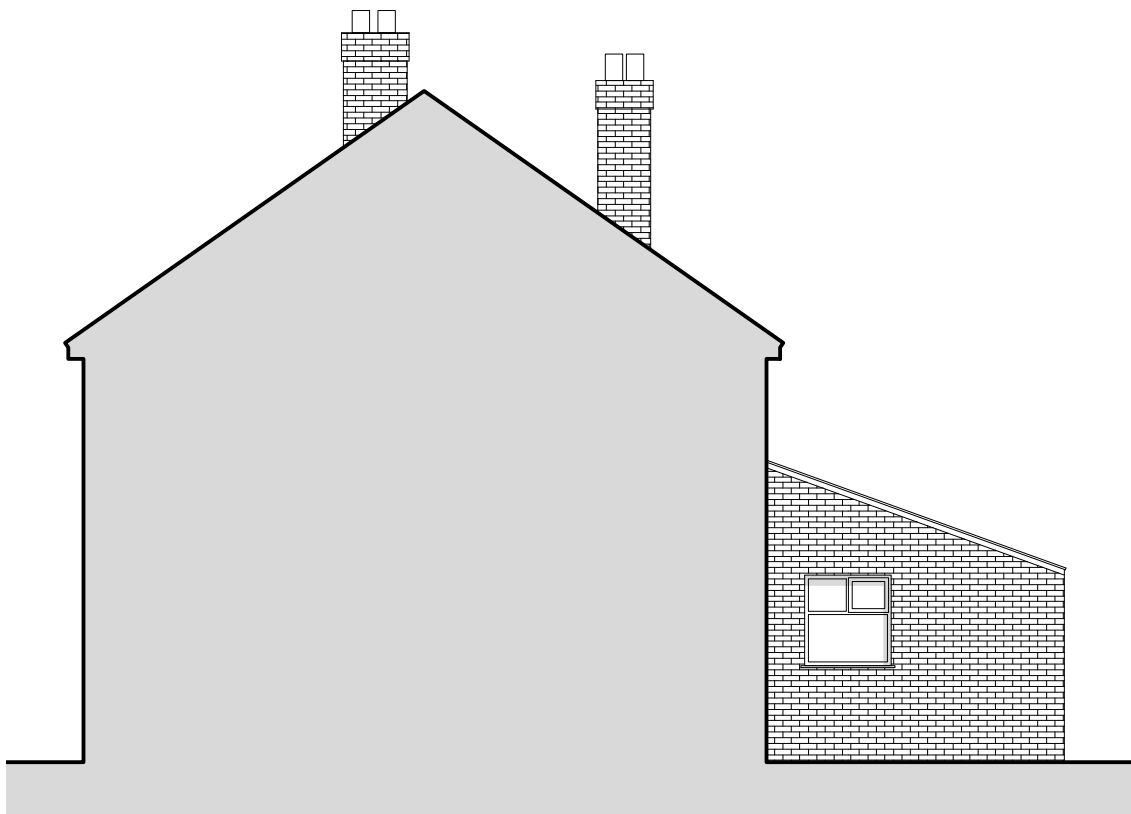

4 Existing Elevation - Side (East)
Scale: 1:100

GENERAL NOTES:

This drawing to be read in conjunction with all other Architect's drawings, specifications and other Consultants' information.

These drawings are produced for planning purposes only and are not to be used for contractor tender, specification, building control nor construction.

DO NOT SCALE FROM THIS DRAWING.

NOTES:

0 1.0 2.0 3.0 4.0 5.0 M

Date Notes Rev			DRAWING TITLE EXISTING ELEVATIONS Existing Elevations			www.studiohei.com		
			DRAWING NUMBER 049.EE.01				REVISION -	
			STATUS Planning		DATE Oct 2022		SCALE 1:100 @ A3	
			PROJECT 25 Ferndene Road, Manchester, M20					
			studio HEI ARCHITECTURE					