



BASEMENT

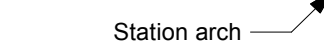

BASEMENT

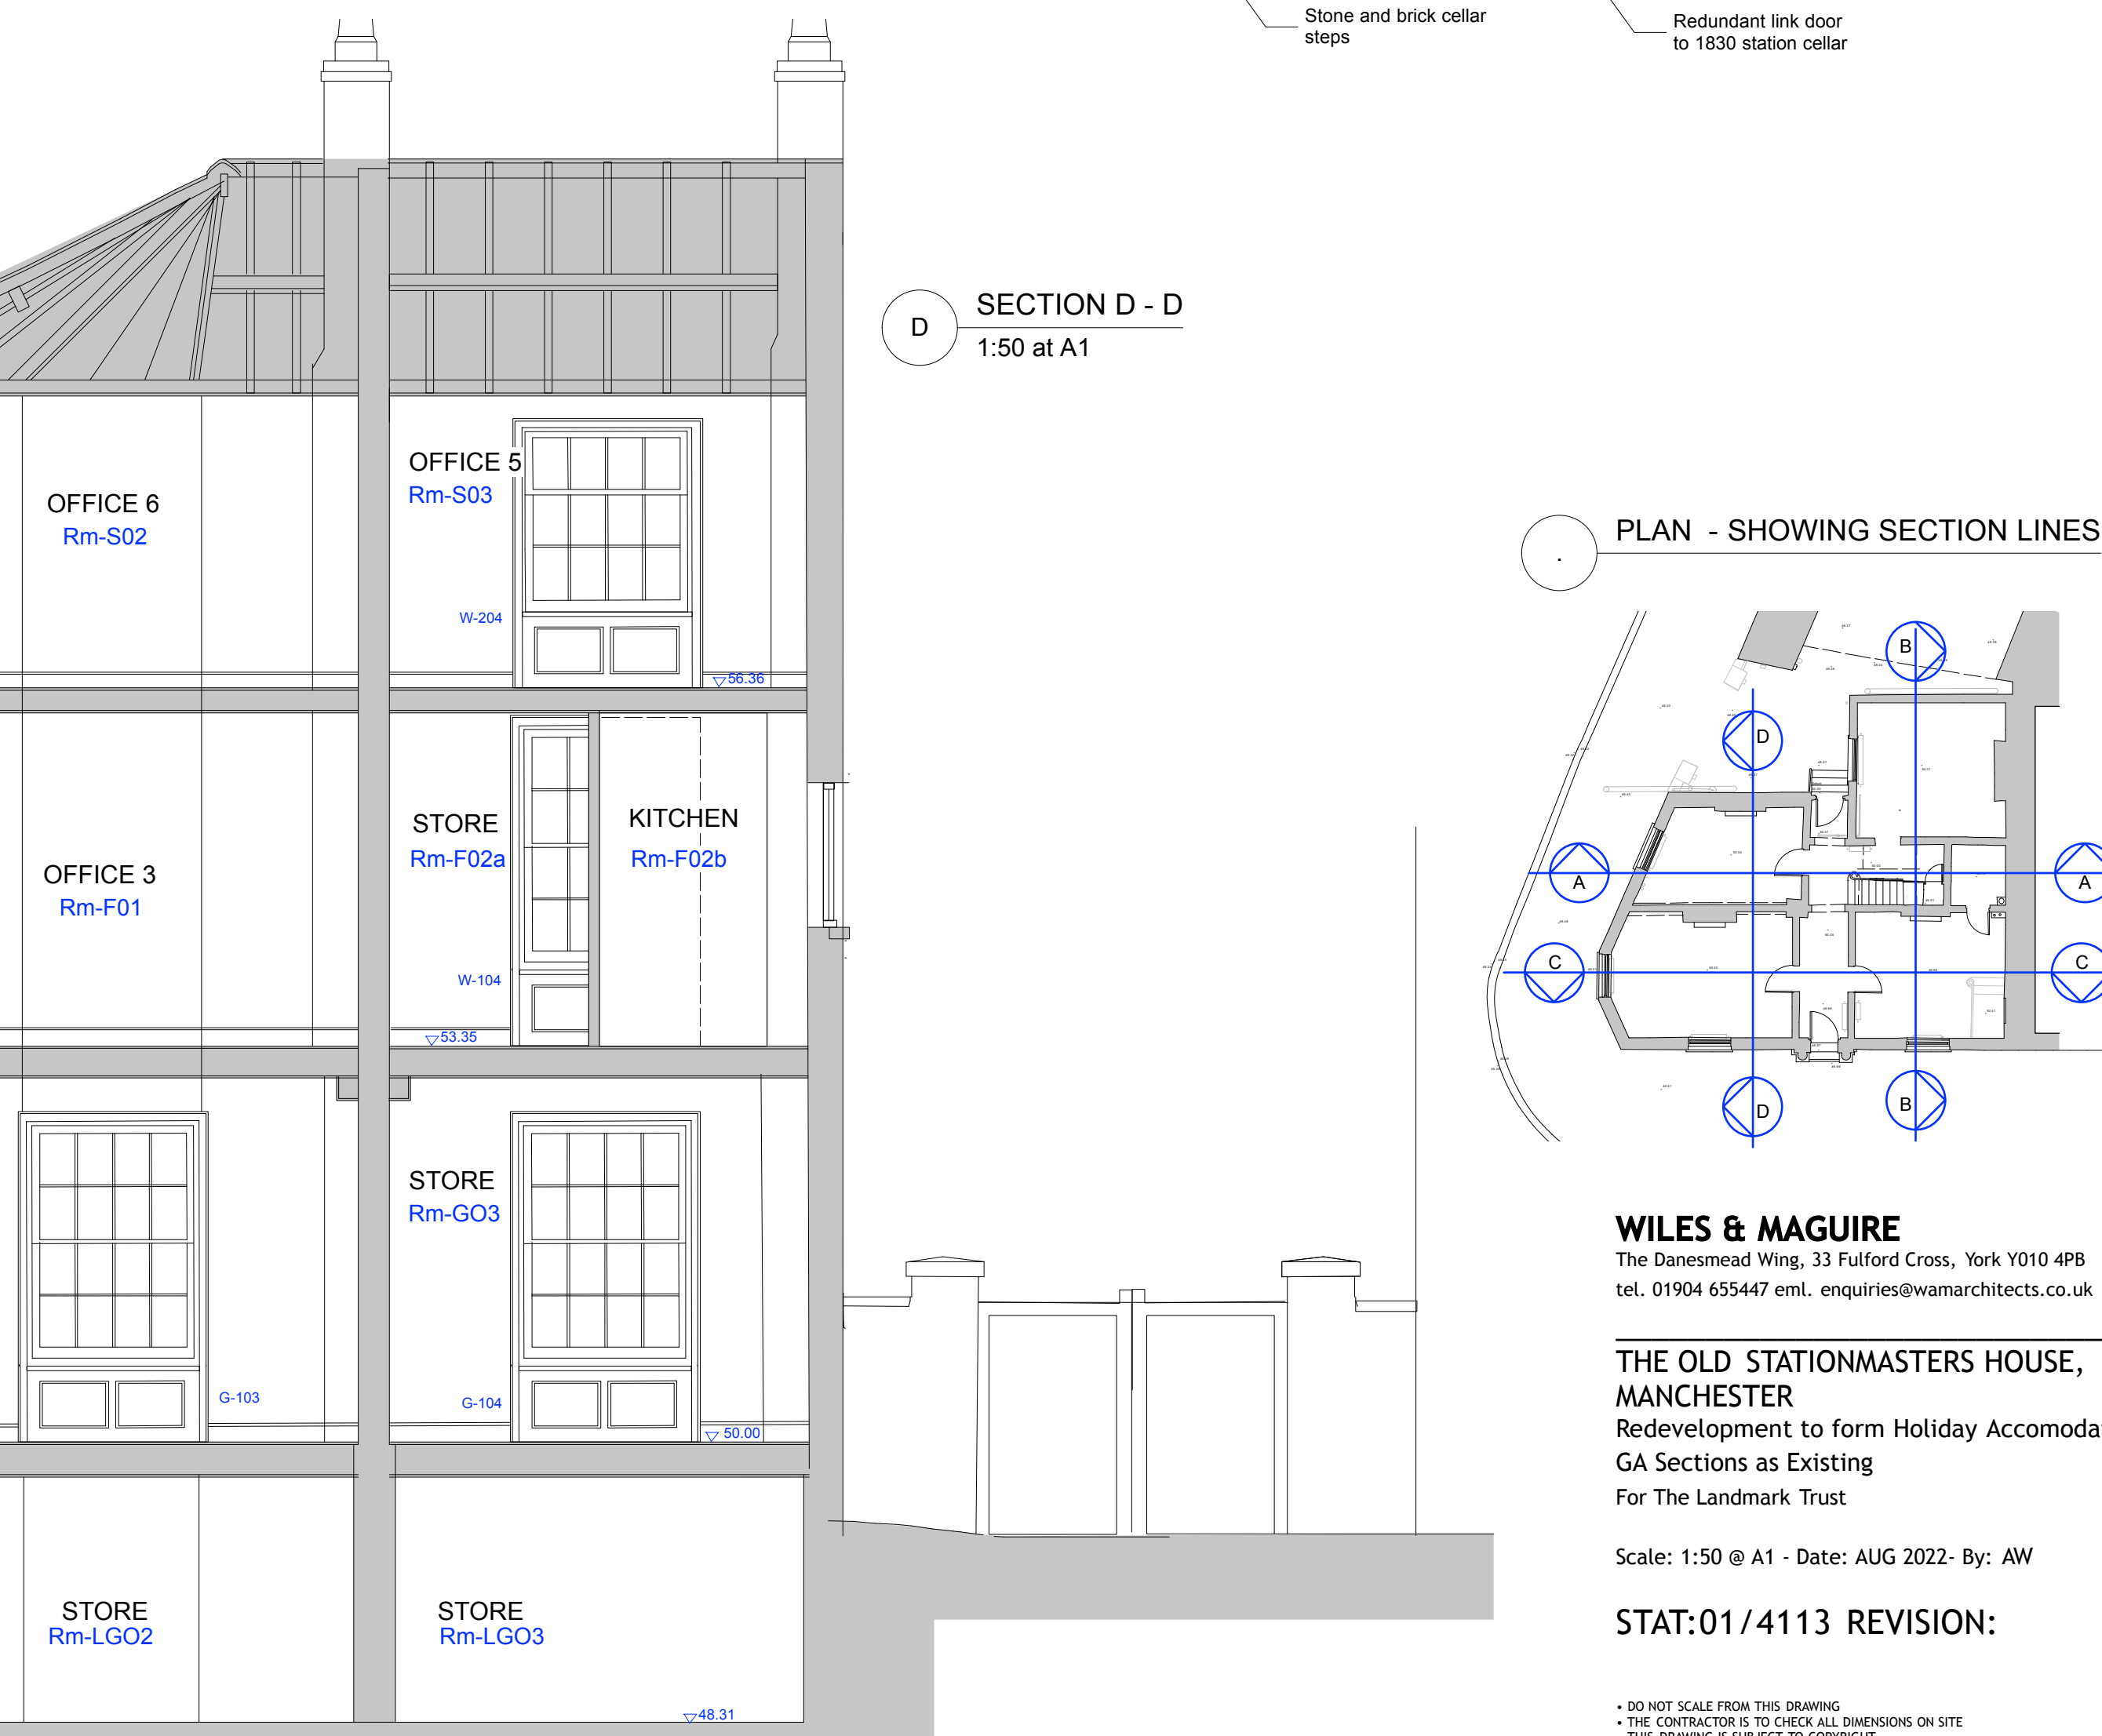

BASEMENT

SECTION D - D
1:50 at A1

- DO NOT SCALE FROM THIS DRAWING
- THE CONTRACTOR IS TO CHECK ALL DIMENSIONS ON SITE
- THIS DRAWING IS SUBJECT TO COPYRIGHT