



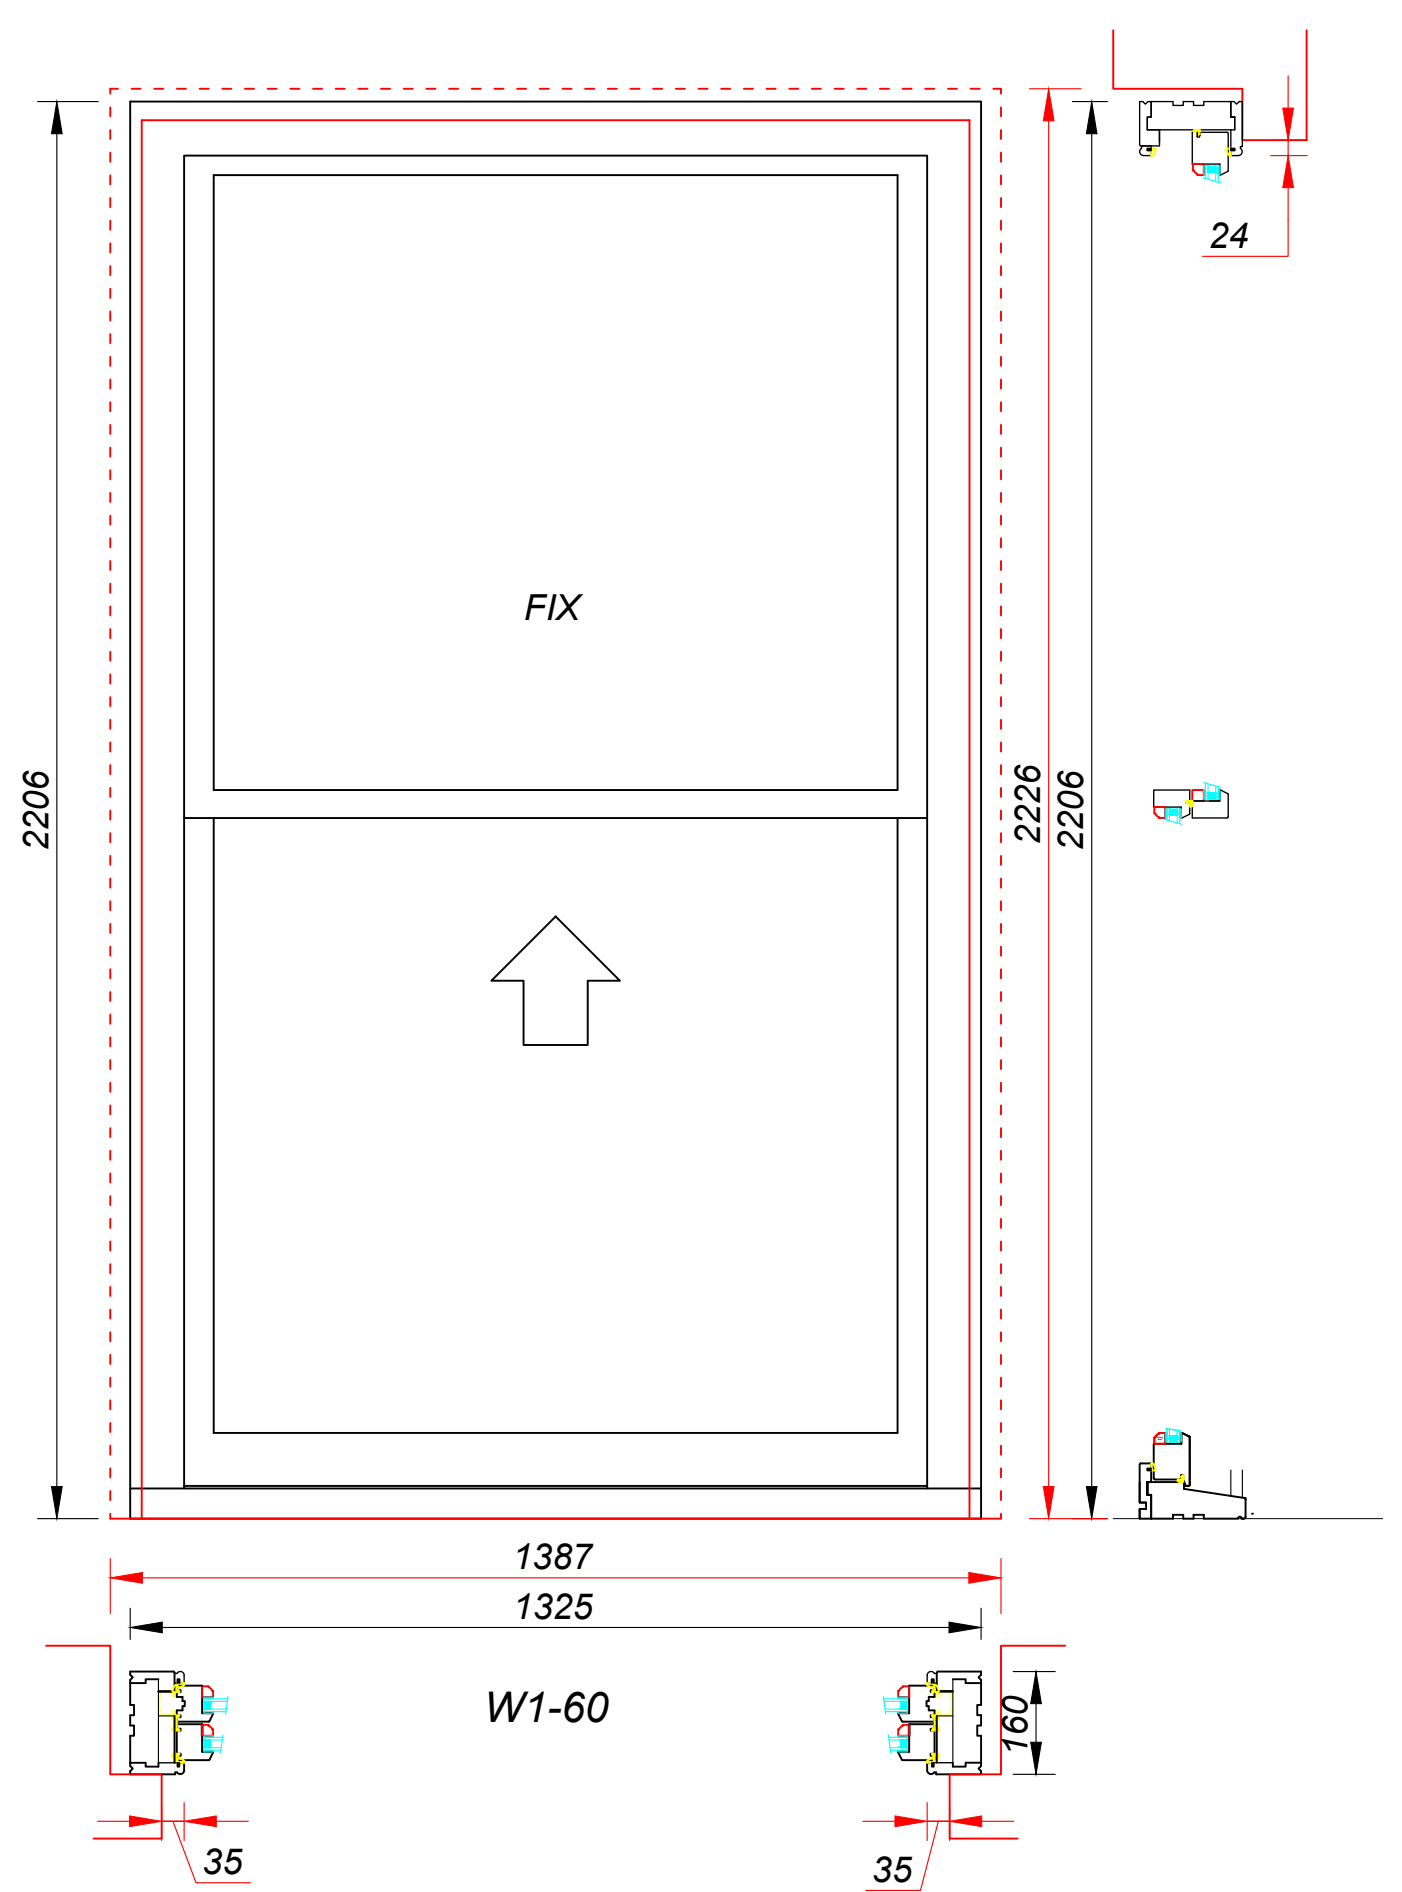

Signature of Agreement

.....

Revision			
Issue No.	Description	By	Date



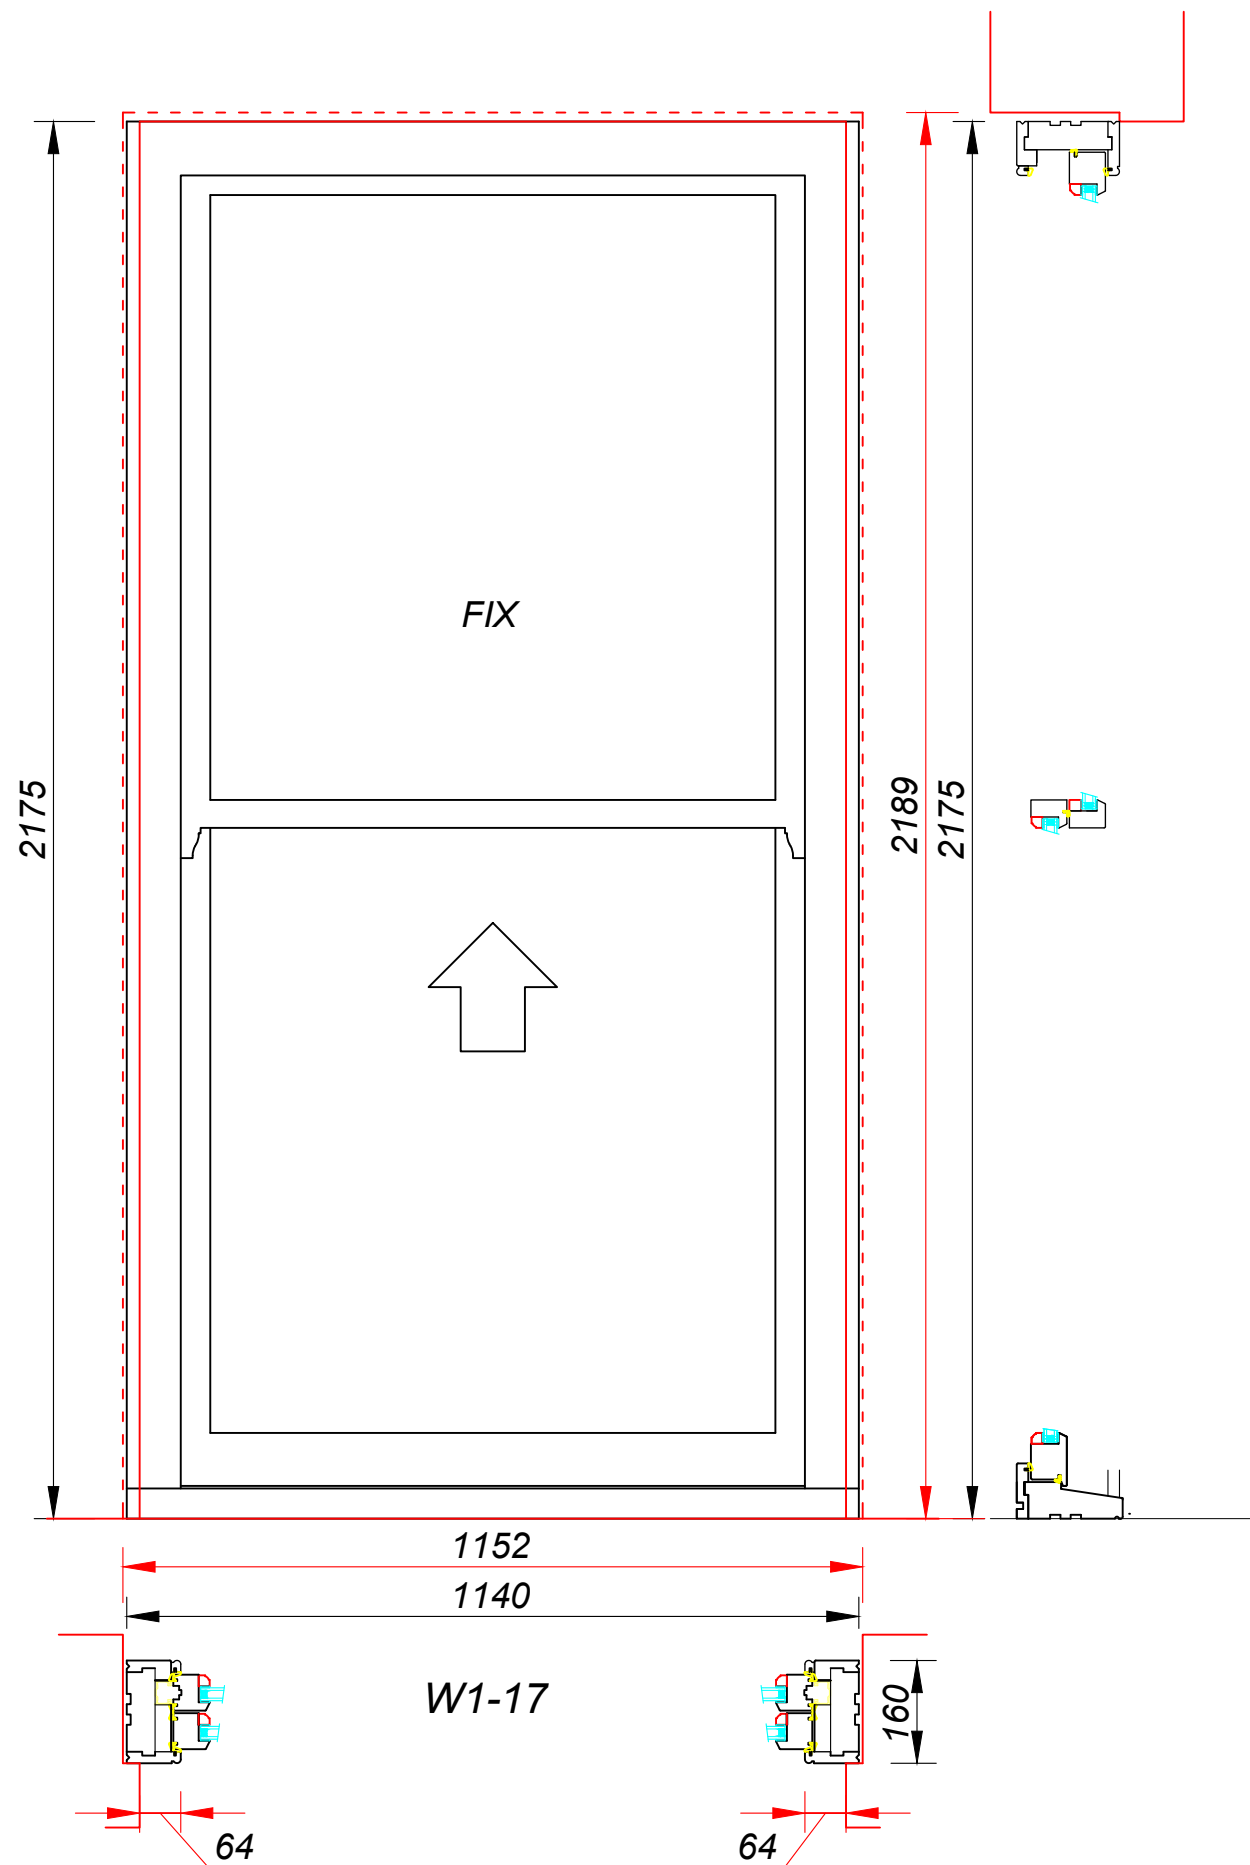


Park Road, Ratby,
Leicestershire,
LE6 0JL
Tel: 0116 239 5353
www.benlowe.co.uk

Title
T A Knox
Kings House Manchester
Ref - QU11099E

Drawing No: 2316	Revision:
Scale: NTS	Date: 17:10:22
Drawn By: DAM	Checked:

Please Note : Windows, Door sets, Entrance frames or Bays are not structural supporting
Please Check all dimensions for accuracy before signing.

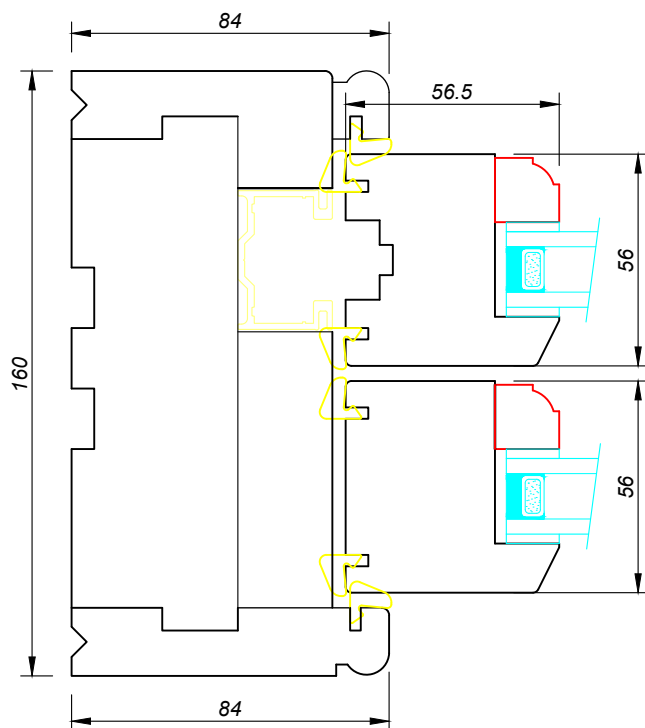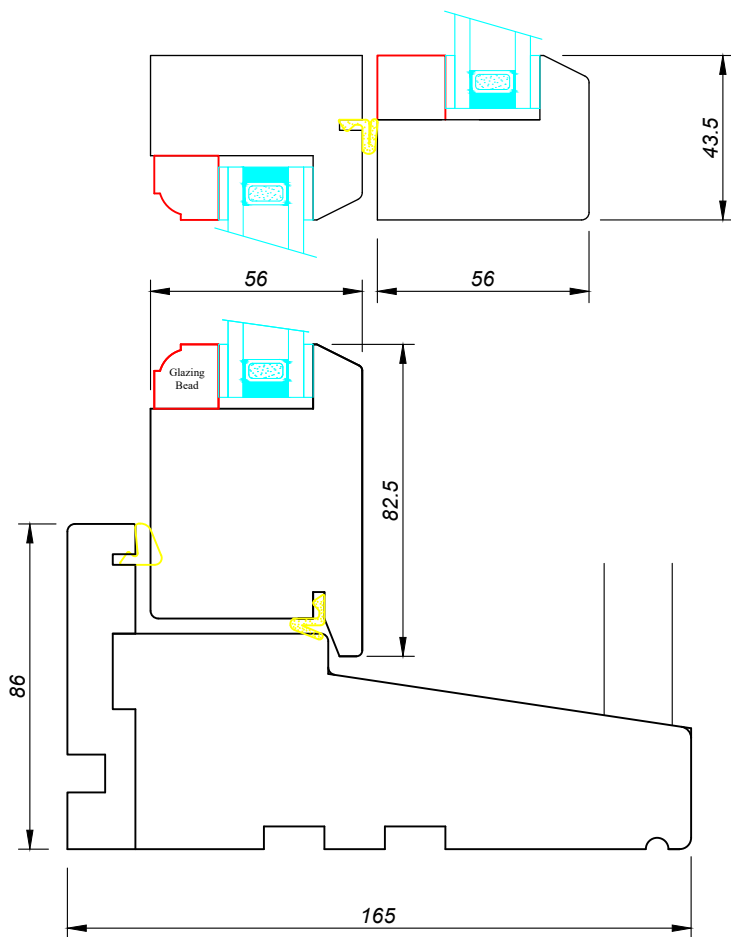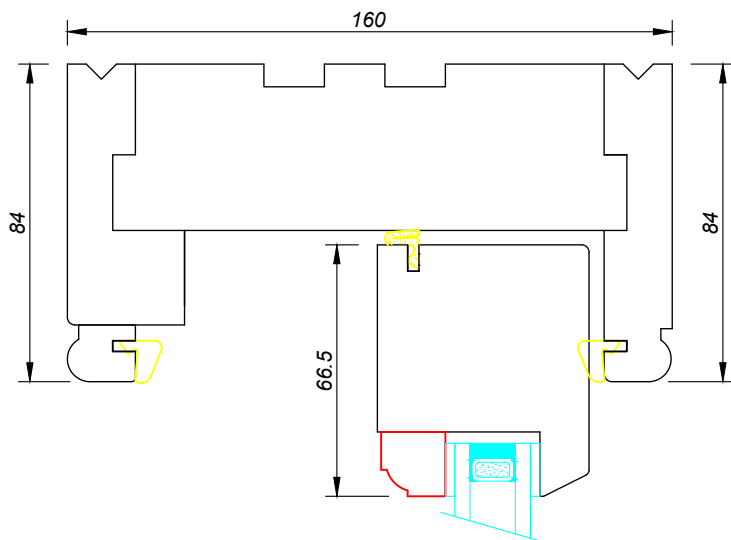

Signature of Agreement.....

Revision			
Issue No.	Description	By	Date



Park Road, Ratby,
Leicestershire,
LE6 0JL
Tel: 0116 239 5353
www.benlowe.co.uk

Title

Chatsworth II

Drawing No: CH

Revision:

Scale: 1:2 @ A4

Date: 17:10:22

Drawn By: DAM

Checked:

Please Note : Windows, Door sets, Entrance frames or Bays are not structural supporting
Please Check all dimensions for accuracy before signing.