




430 Levenshulme
ARCHITECTURAL EMPORIUM Ltd
EMAIL: mail@architectural-emporium.co.uk
WEB: www.architectural-emporium.co.uk
ADDRESS: 13 Hope St, Liverpool, L1 9BQ
PHONE: +44 (0)151 363 0000

0 0.5 1 2 5

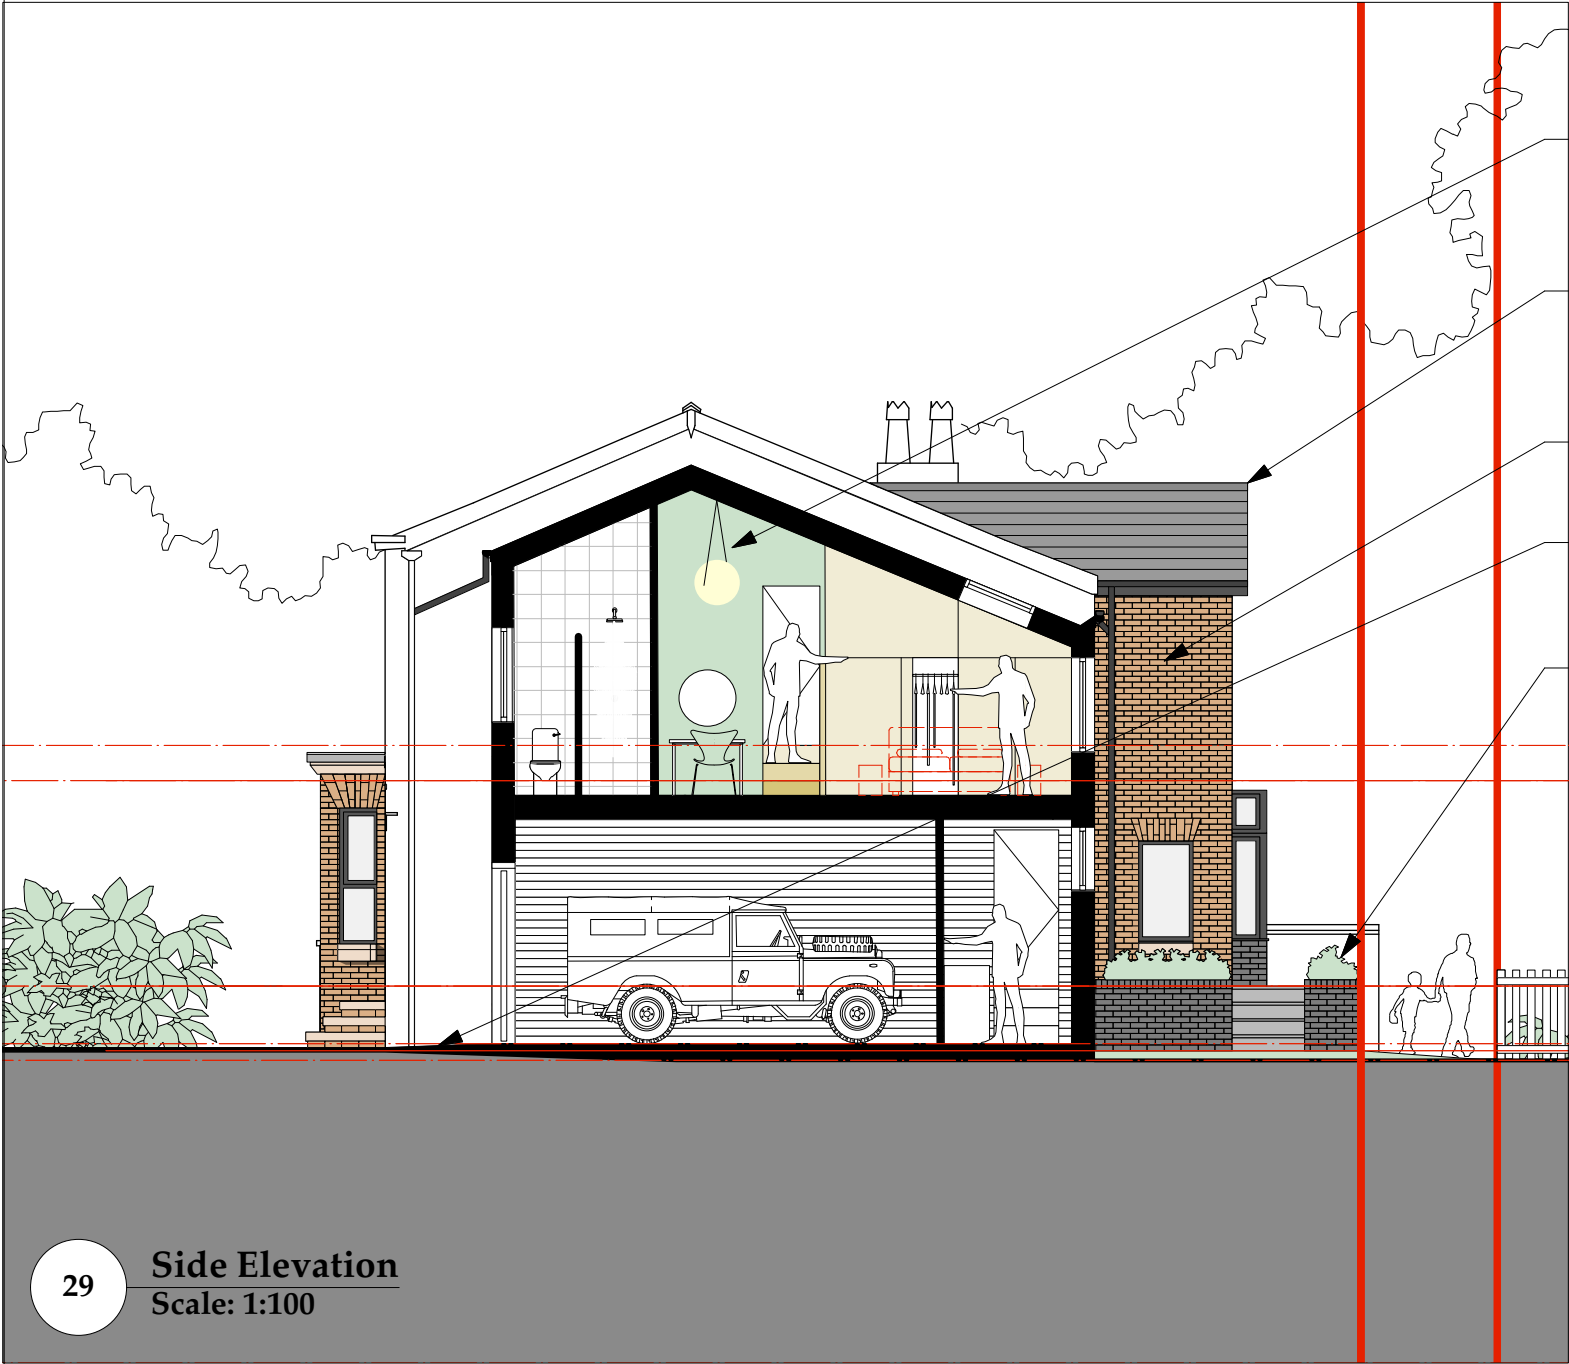

- Roof pitch expressed inside room.
- Natural slate roof to match existing house.
- Facing Brickwork with stretcher bond.
- Additional ramping to raise Garage Floor Level above root protection area
- Brick planters to rear of extension.

Ex First Floor Level 53.306
Pr First Floor Level 52.706

Ex Ground Floor Level 49.985
Pr Garage Floor Level 49.220
Ground Level 49.000

29

Side Elevation
Scale: 1:100

Rev B: 23.03.21
Height & width of side extension reduced as advised by Planning Officer.
FOR: APPROVAL
CHECKED BY: AJ | DRAWN BY: AK
SCALE: 1:100
PAPER SIZE: A3
JOB: 430 Levenshulme

2.300_Rev B
FIRST ISSUE: 07.10.20
PROPOSED SECTION