



— Dimensions are in millimeters, unless stated otherwise.
— Scaling of this drawing is not recommended.
— It is the recipients responsibility to print this document to the correct scale.
— All relevant drawings and specifications should be read in conjunction with this drawing.

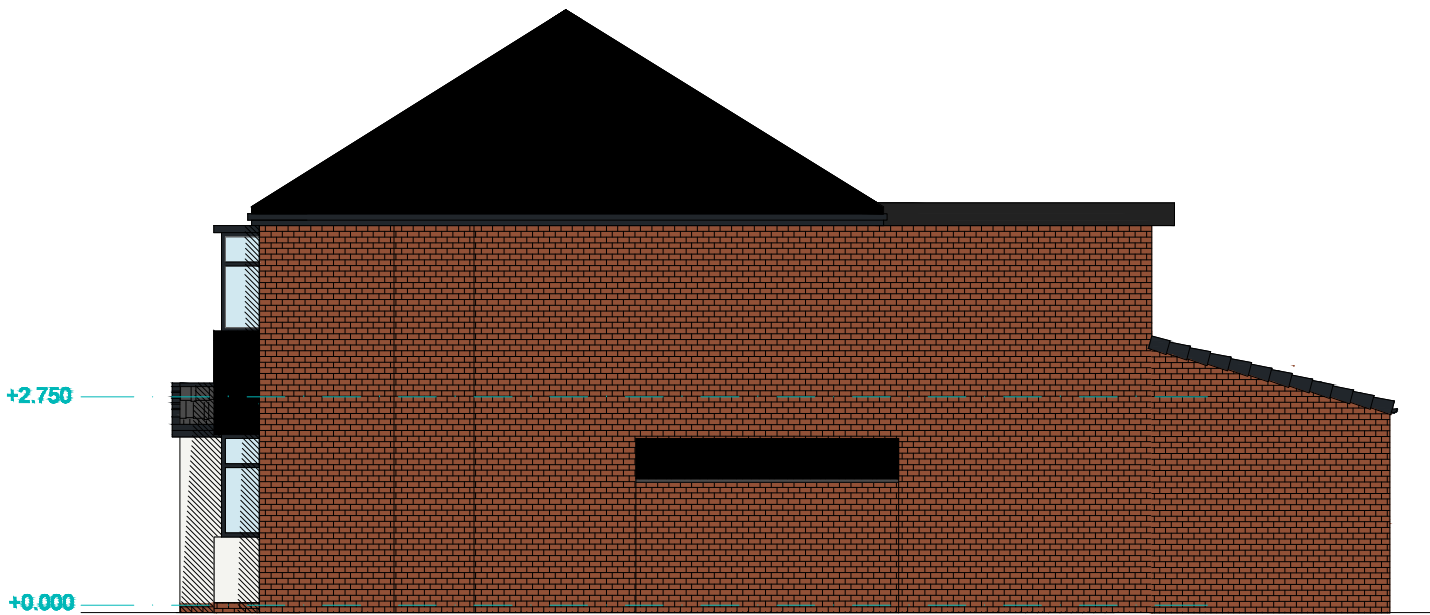

Existing Elevation A (1:100)




Existing Elevation B (1:100)

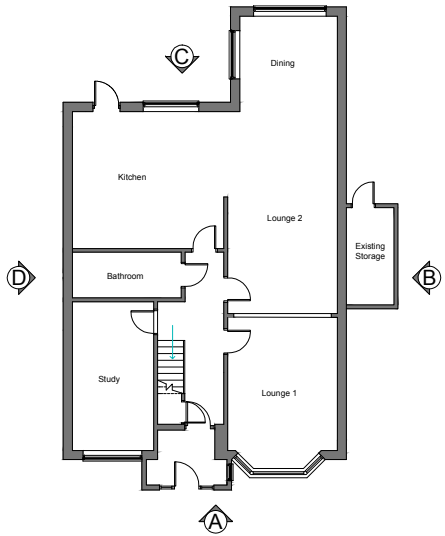

Existing Elevations
Key Plan (1:250)



Existing Elevation C (1:100)

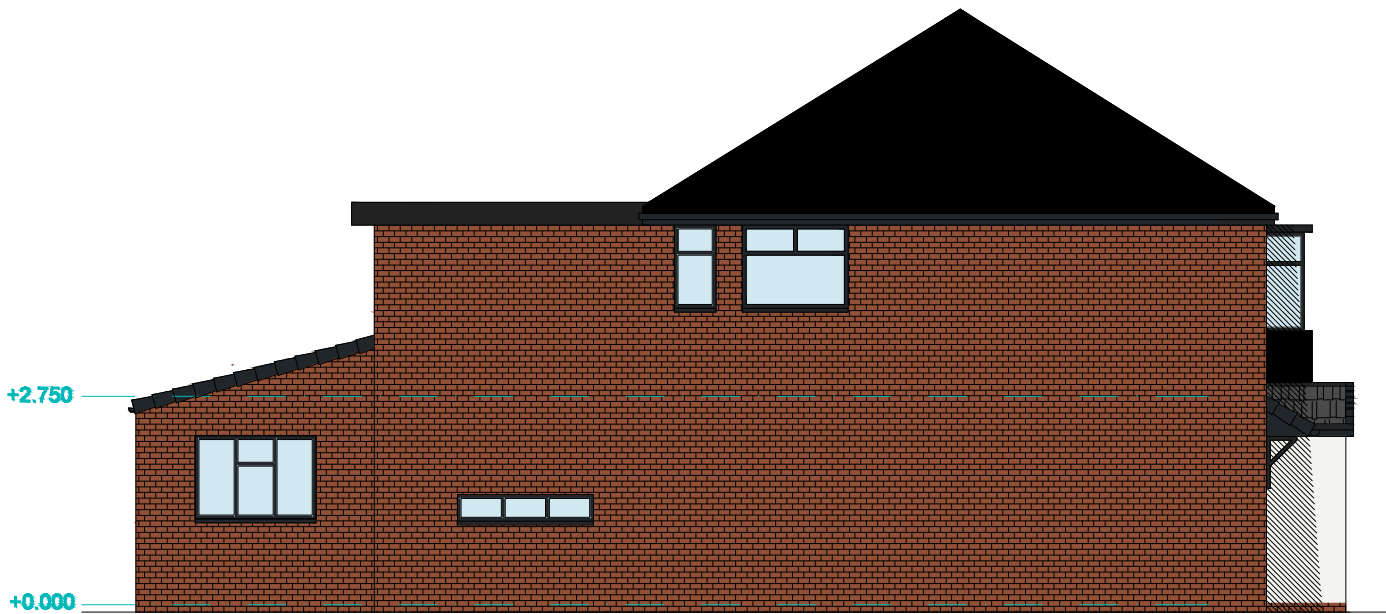

Existing Elevation D (1:100)



PLANNING

A Initial Issue		FB	FB	15.09.22
rev	amendments	by	ckd	date
Project Name: 79 Wilbraham Road				
Drawing Title: Existing Elevations				
Project Address: 79 Wilbraham Road Manchester M14 7DN				
 101 Victoria Road, Fallowfield, Manchester, M14 6DA m: +44 (0)75153 85038				
Drawing Status:		Preliminary		
Drawn / Checked:		FB / FB		
Date:		14/09/2022		
Scale:		1:100 A3		
Project no:	Drawing no:	Revision:		
0001	0003	A		