



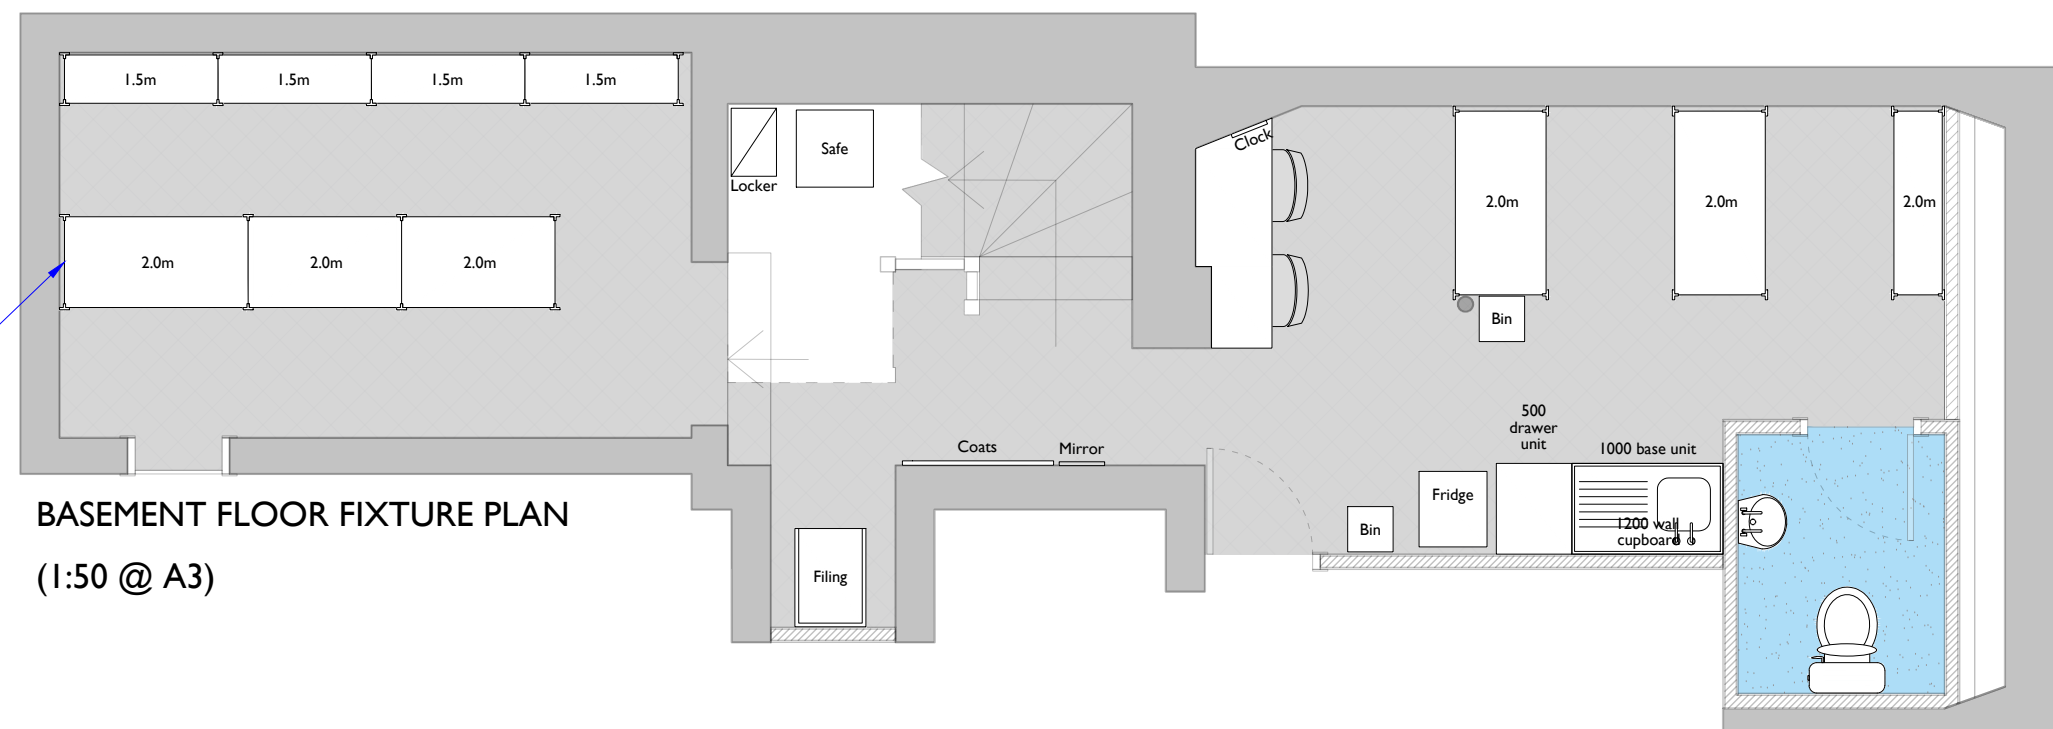

REVISIONS		
Revision	Date	Initials
Rev A	07.07.22	GB
Updated following feedback from marketing.		
Rev B	18.07.22	GB
Added annotation.		

SCALE			
0	1:50	2000	

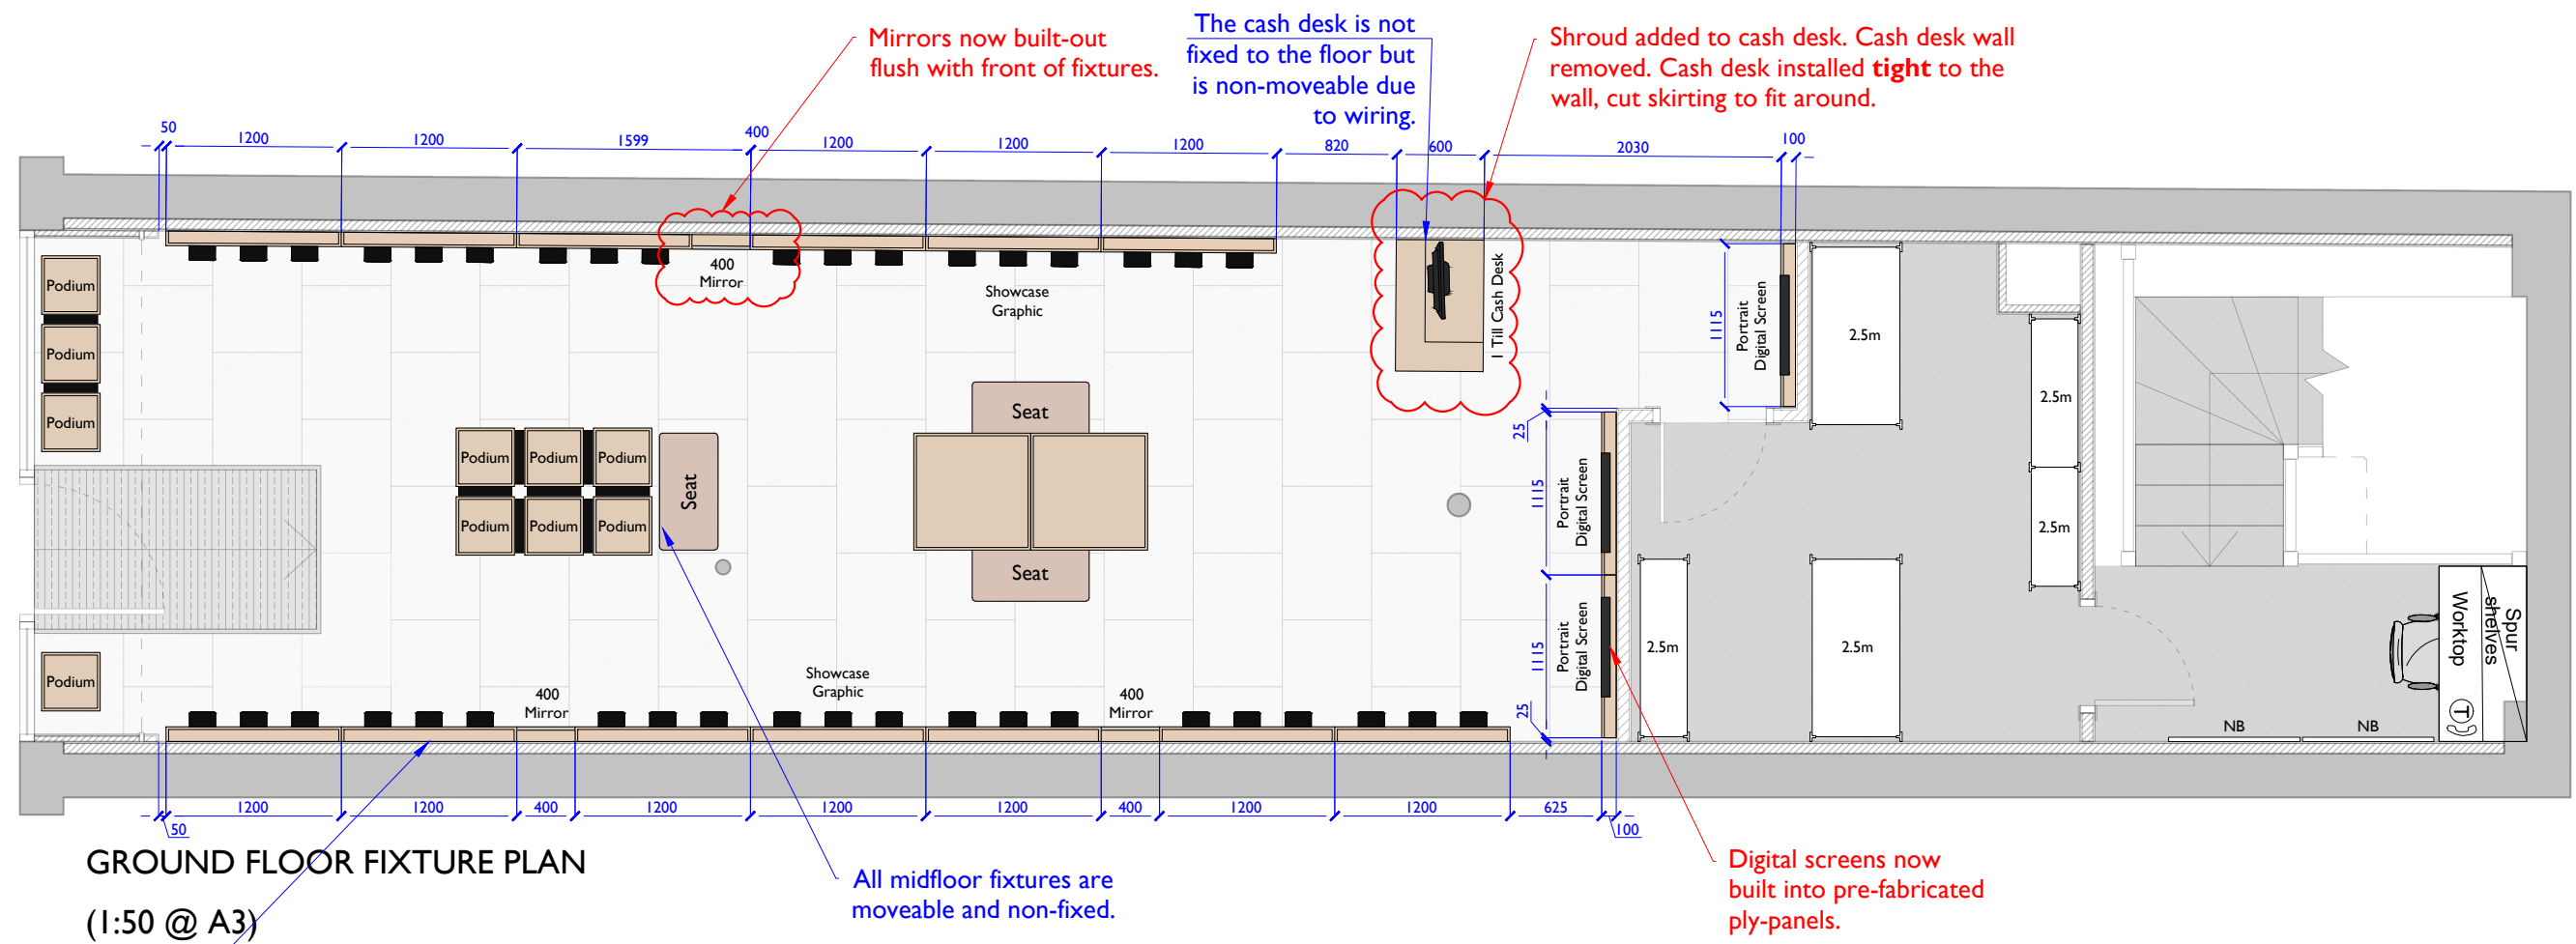

SHOEMAKERS SINCE 1825

FIXTURE PLANS

CONSTRUCTION ISSUE

56 King Street Manchester M2 4LY	
Designer:	GB
Date:	15.06.22
Scale:	1:50 at A3
Drawing Number:	ORIG/22/07
Revision:	B