




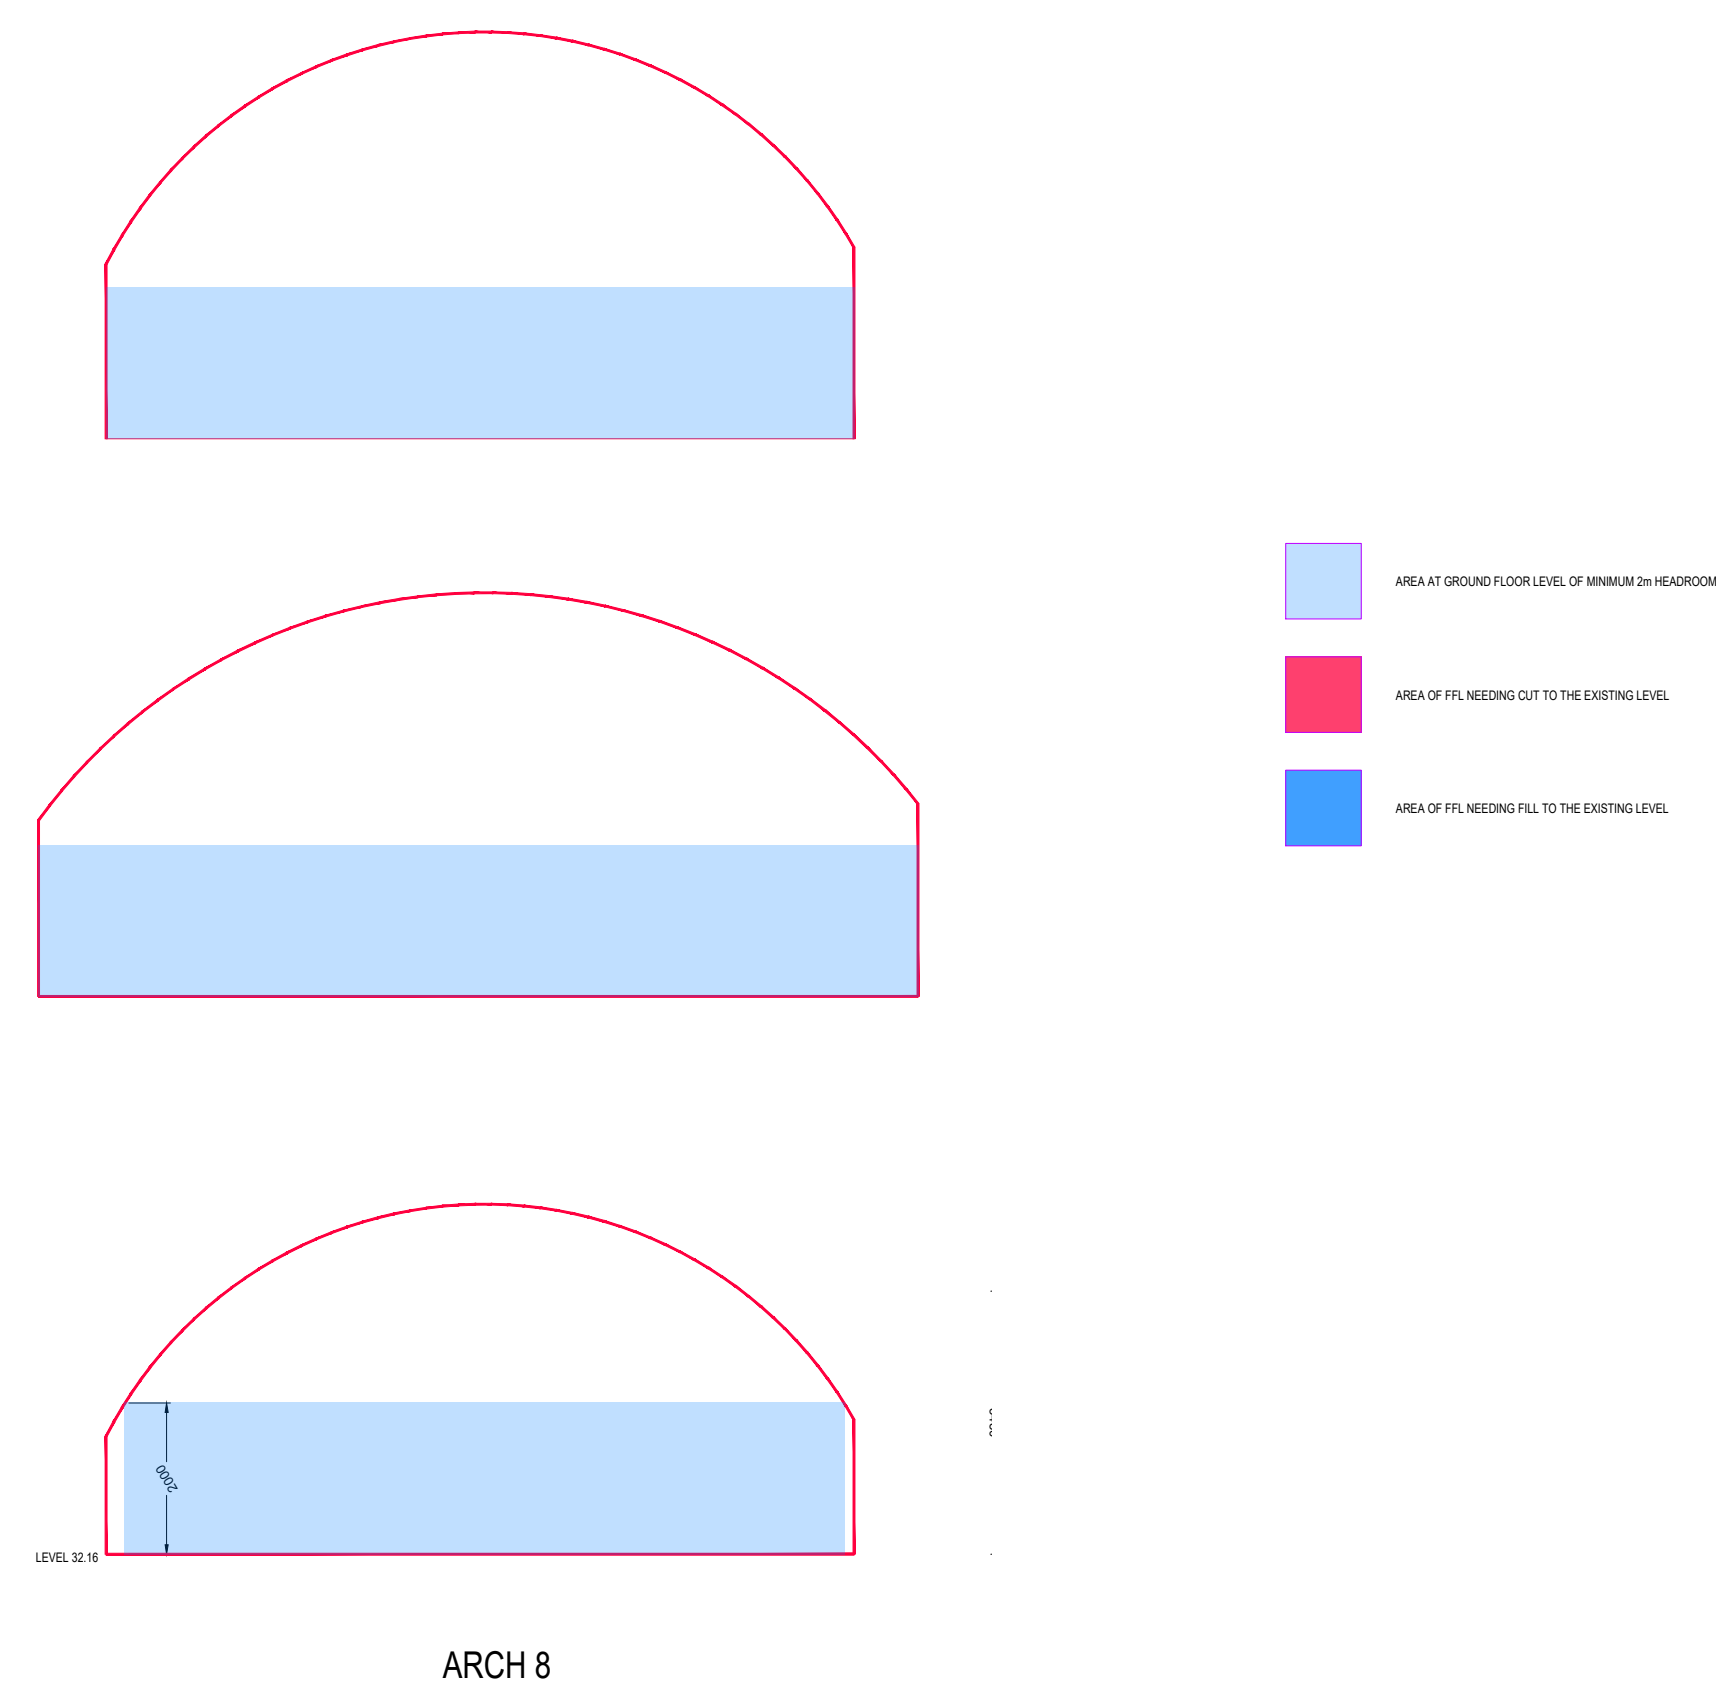

SECTIONS  
SHOWING 2m HEADROOM ZONES

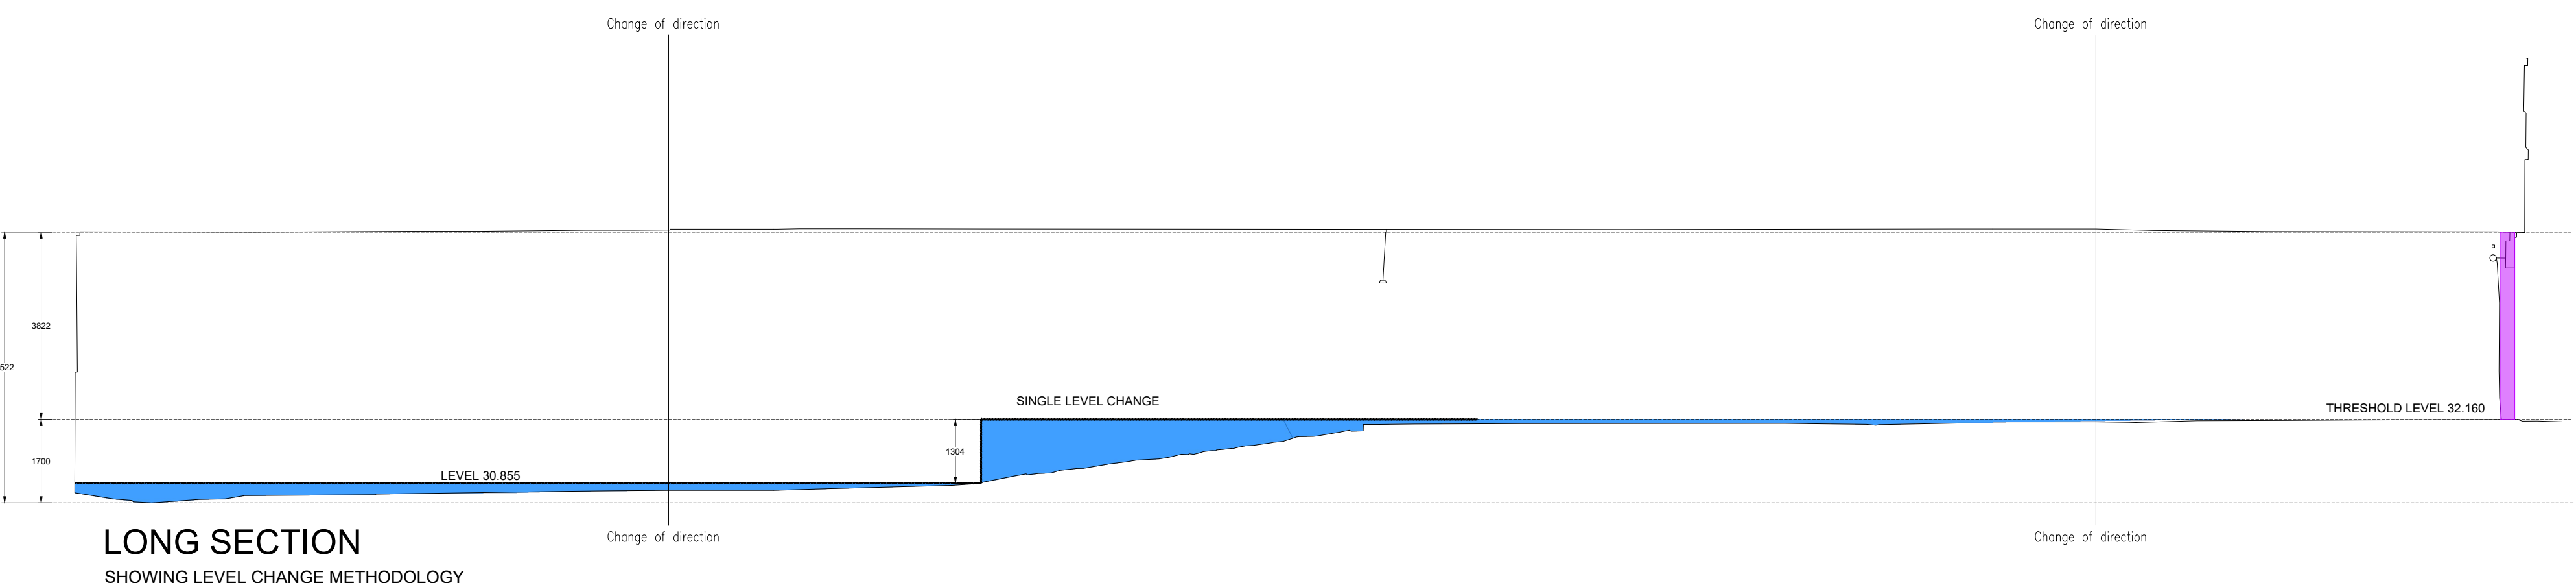

LONG SECTION  
SHOWING LEVEL CHANGE METHODOLOGY

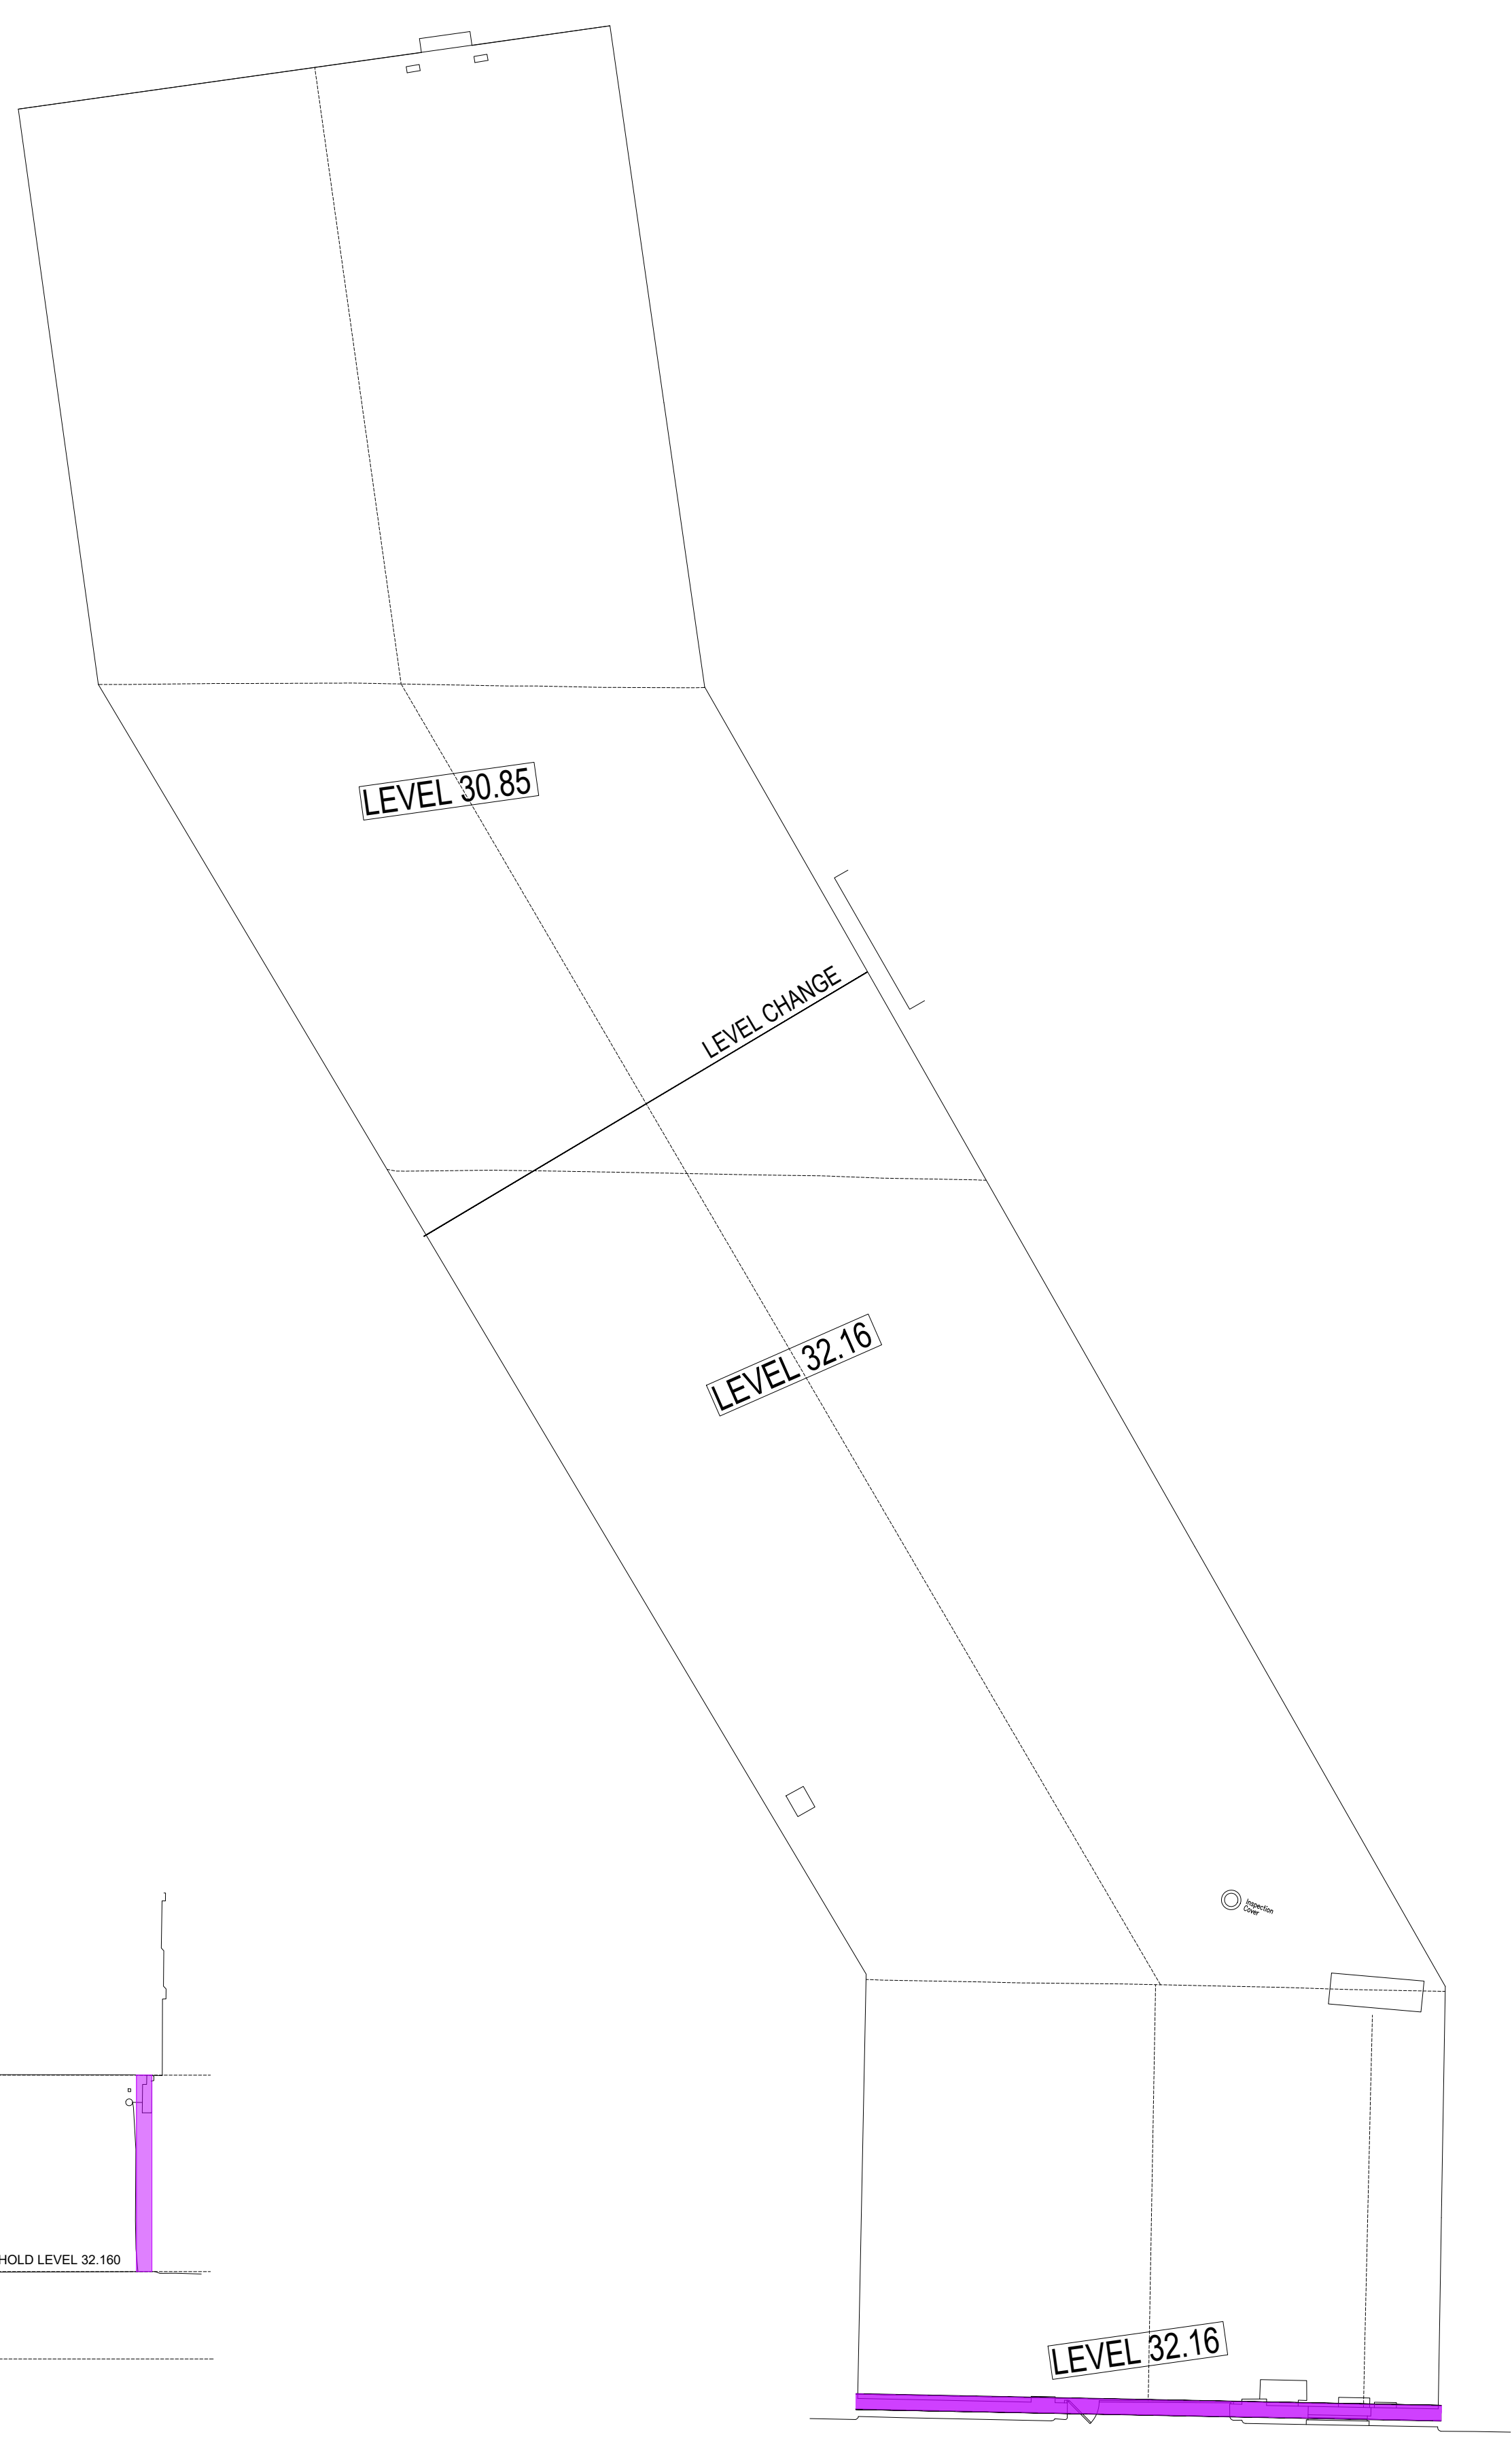

FLOOR PLANS  
SHOWING EXTENT OF 2m HEADROOM TO GND FLOOR AND MEZZANINES