



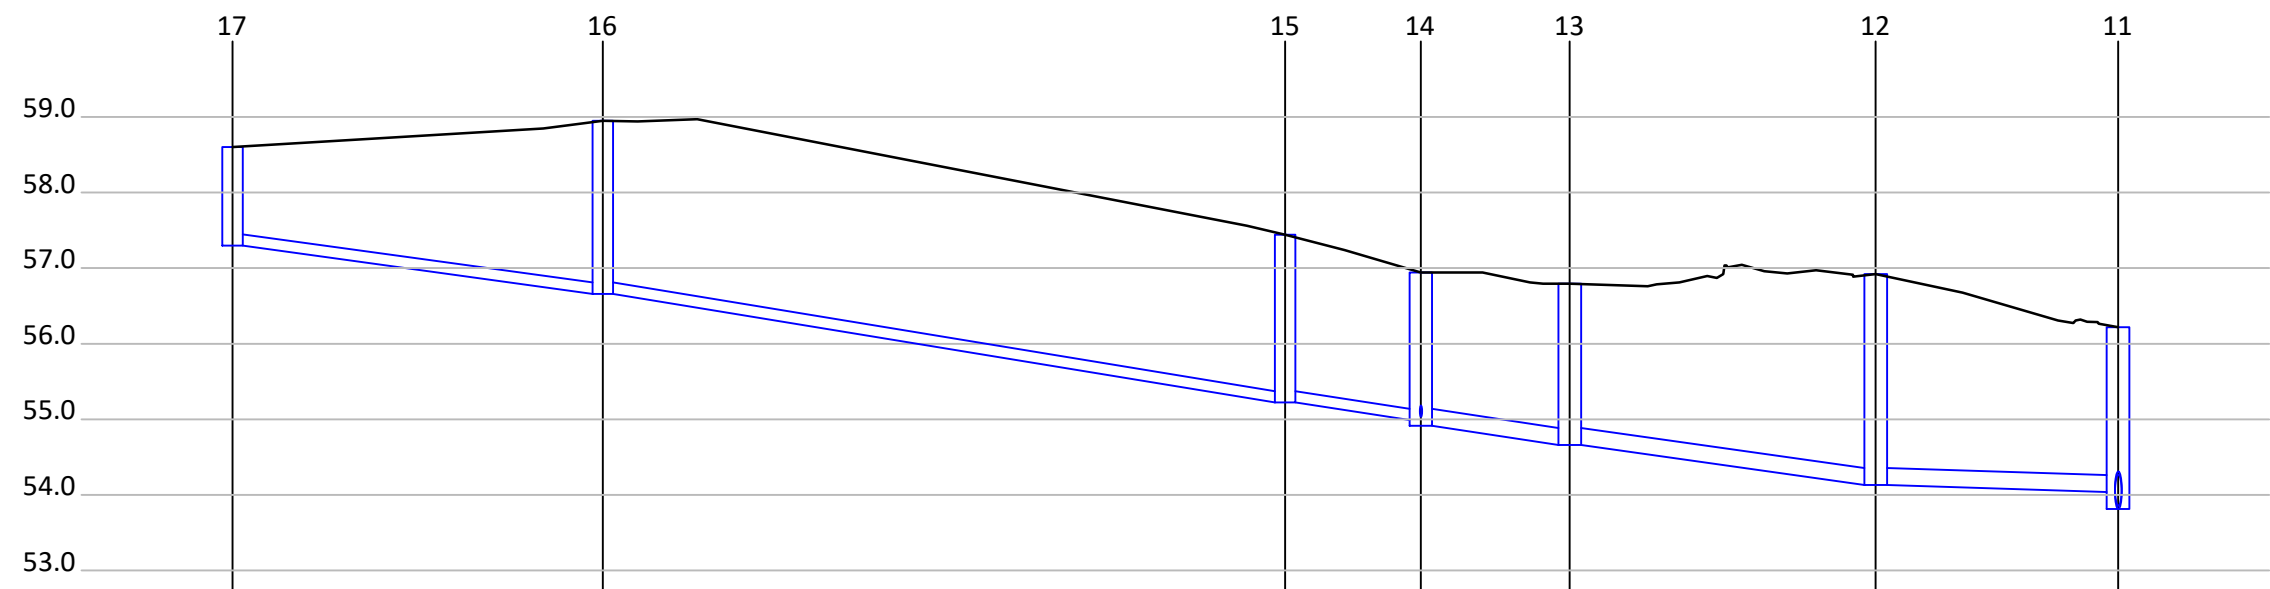


Datum = 52.0						
Link Name	C2.000	C2.001	C2.002	C2.003	C2.004	C2.005
Section Type	150mm - VC	150mm - VC	150mm- VC	225mm - VC	225mm - VC	225mm - VC
Slope	1:38.5	1:38.5	1:38.5	1:38.5	1:38.5	1:170.0
Cover Level	58.602	58.950 58.970	57.442	56.941 56.942	56.795 56.760	56.921
Invert Level	57.296	56.660 56.660	55.488 55.223	54.990 54.915	54.659 54.659	54.133 54.133
Length	24.488	45.137	8.967	9.848	20.239	16.029

Vert exaggeration = 5.0
SW NETWORK PLOT B, C & D

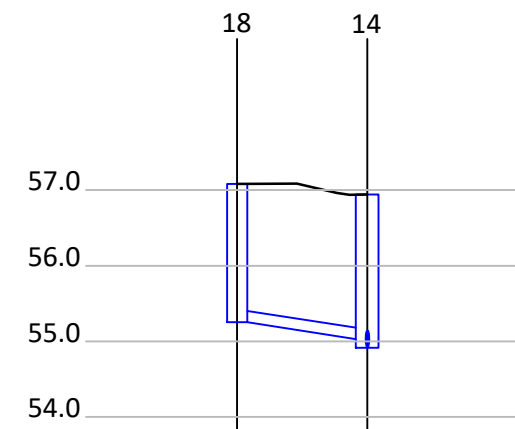


Datum = 53.0	
Link Name	C3.000
Section Type	150mm - VC
Slope	1:38.5
Cover Level	57.083 57.085
Invert Level	55.253 55.030
Length	8.595

Vert exaggeration = 5.0
SW NETWORK PLOT B, C & D

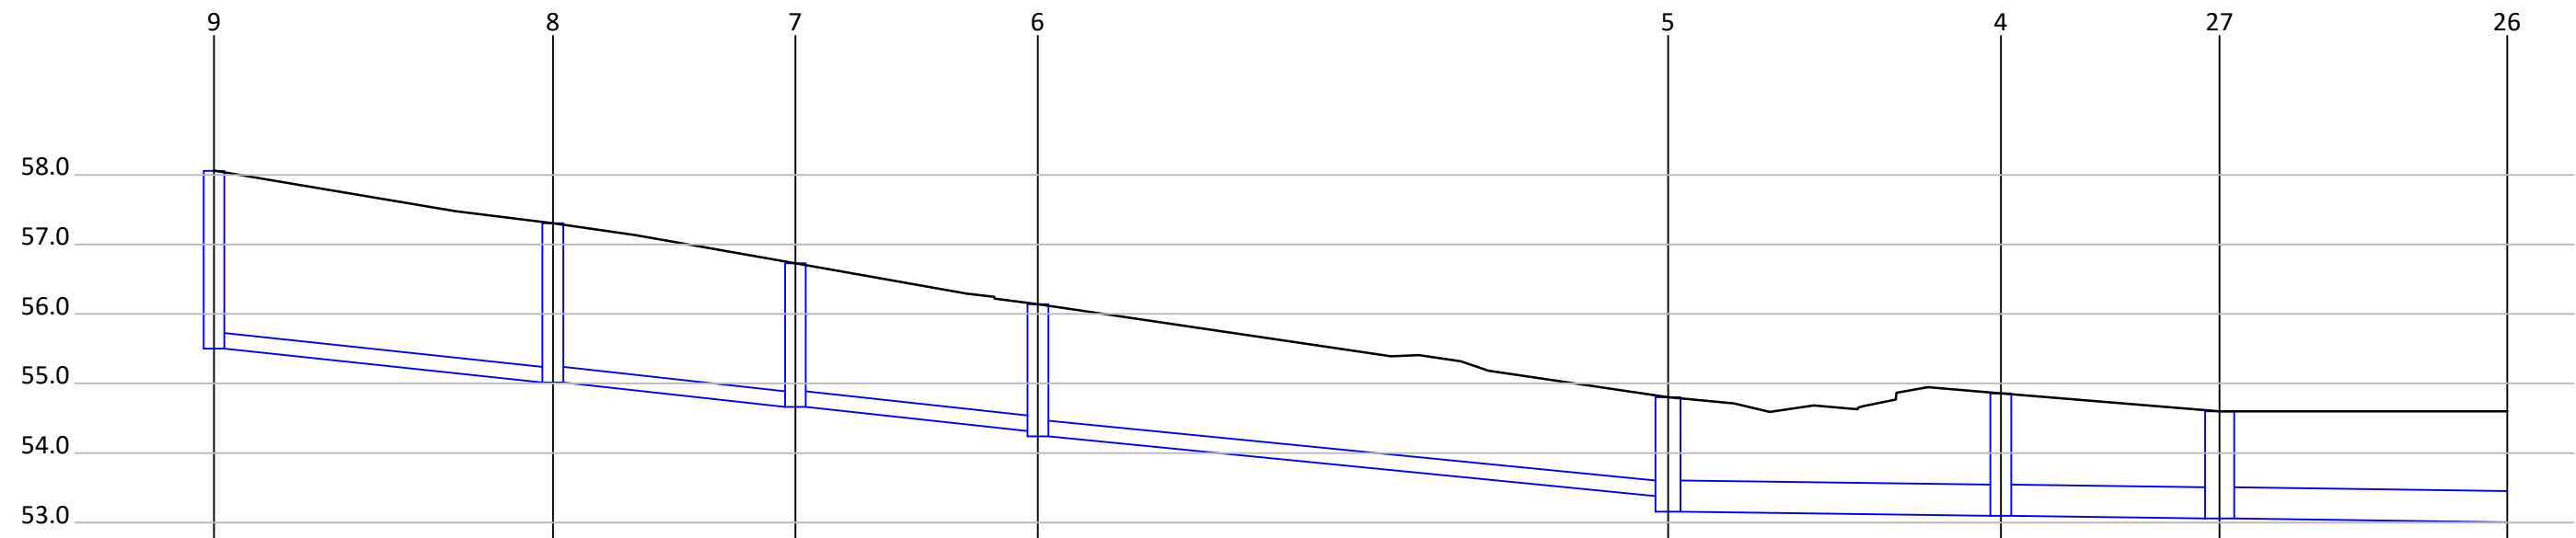

Datum = 52.0								
Link Name	C4.000	C4.001	C4.002	C4.003	C4.004	C4.005	C4.006	
Section Type	225mm - VC	225mm - VC	225mm - VC	225mm - VC	450mm - CONC	450mm - CONC	450mm - CONC	
Slope	1:50.0	1:50.0	1:50.0	1:52.8	1:400.0	1:400.0	1:400.0	
Cover Level	58.060	57.305	56.731	56.141	54.801 54.591	54.948	54.857	54.600
Invert Level	55.500	55.013 55.013	54.664 54.664	54.315 54.240	53.382 53.157	53.097 53.097	53.058 53.058	53.006
Length	24.355	17.430	17.431	45.279	23.925	15.718	20.666	

Vert exaggeration = 5.0
SW NETWORK PLOT B, C & D

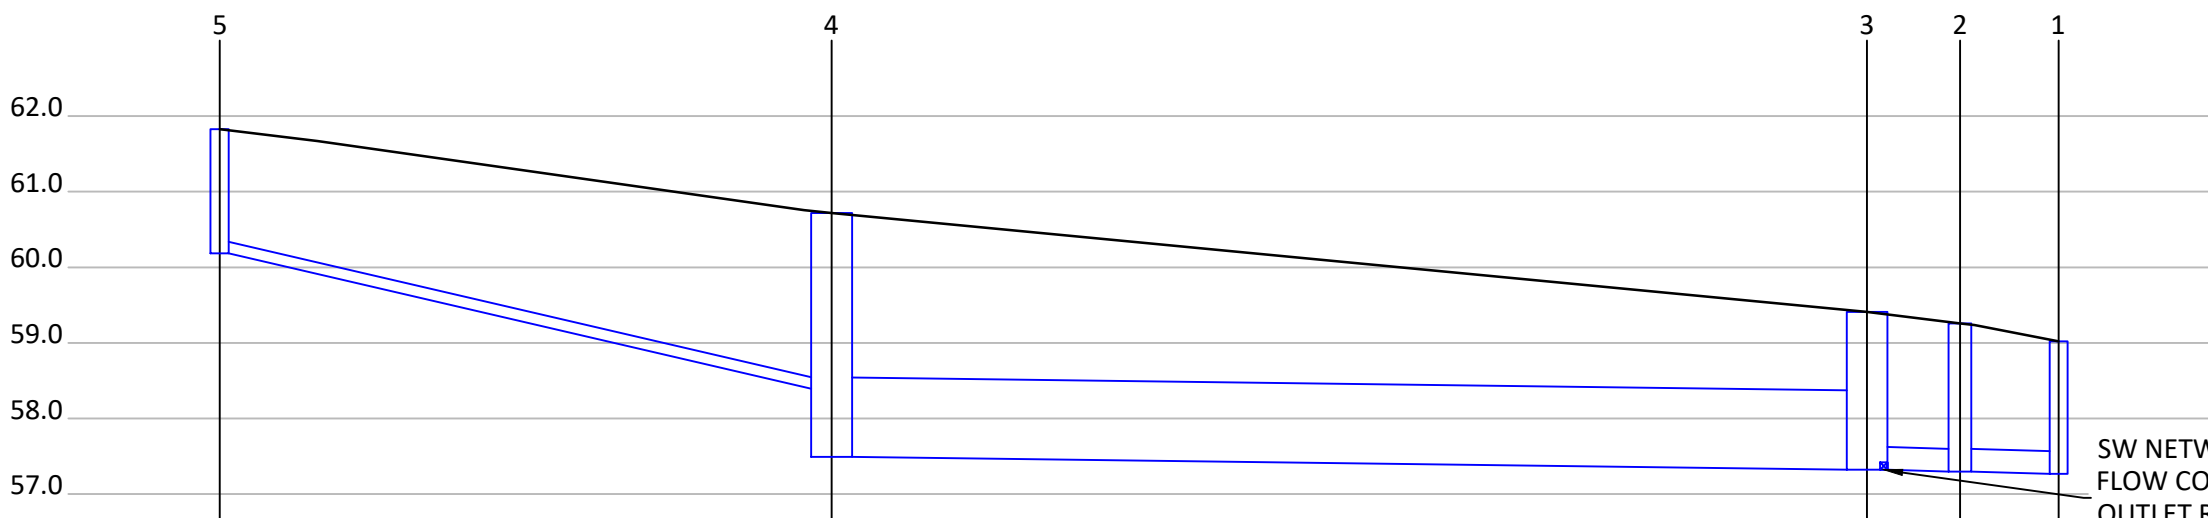

Datum = 56.0				
Link Name	C1.000	C1.001	C1.002	C1.003
Section Type	150mm - VC	1050mm - CONC	300mm VC	300mm VC
Slope	1:22.6	1:400.0	1:245.0	1:245.0
Cover Level	61.825	60.719	59.409	59.020
Invert Level	60.186	58.395 57.493	57.322 57.322	57.297 57.297
Length	40.470	68.487	6.143	6.523

Vert exaggeration = 5.0
SW NETWORK MARSTON ST.

Standard Notes

1. This drawing is to be read in conjunction with all relevant Architect's and Engineer's drawings and the specification.
2. This drawing should not be scaled.
3. All dimensions are to be verified by the contractor on site.
4. All discrepancies should be reported to the C.A. prior to the commencement of the works.

© CIVIC ENGINEERS LIMITED

Notes and Keys

**SUBJECT TO S104
AGREEMENT WITH UU**

11.11.21	P03	UPDATED FOLLOWING UU S104 APPRAISAL	TC	PM
18.08.21	P02	SW NETWORK B,C&D & MARSTON ST UPDATED	TC	PM
23.07.21	P01	ISSUED FOR INFORMATION	TC	PM

Date	Rev	Description	Drawn	Chkd
------	-----	-------------	-------	------



MANCHESTER Carron's Warehouse, 77 Dale Street, Manchester, M1 2HG, Tel: 0161 226 6750
LONDON Rovers Wharf, 33 Mill Street, London SE1 2AA, Tel: 020 7253 2977
LEEDS Tower Works, Unit G2 G3, Globe Road, Leeds, LS11 5JG, Tel: 0113 2023 130
GLASGOW Graham Chambers, 45 West Nile St, Glasgow, G2 2PF, Tel: 0141 370 1809

www.civicingineers.com

Project
**COLLYHURST HOUSING
MANCHESTER**

Title
**COLLYHURST VILLAGE
S104 LONGSECTIONS SHEET 2**

INFORMATION

Project Number	Scale @ A1	Date Created	Drawn	Checked	Suitability
1226-01	N.T.S	20.07.21	TC	PM	S4
Drawing Number 1226-01-CIV-XX-VIL-DR-D-0521					Revision P03