

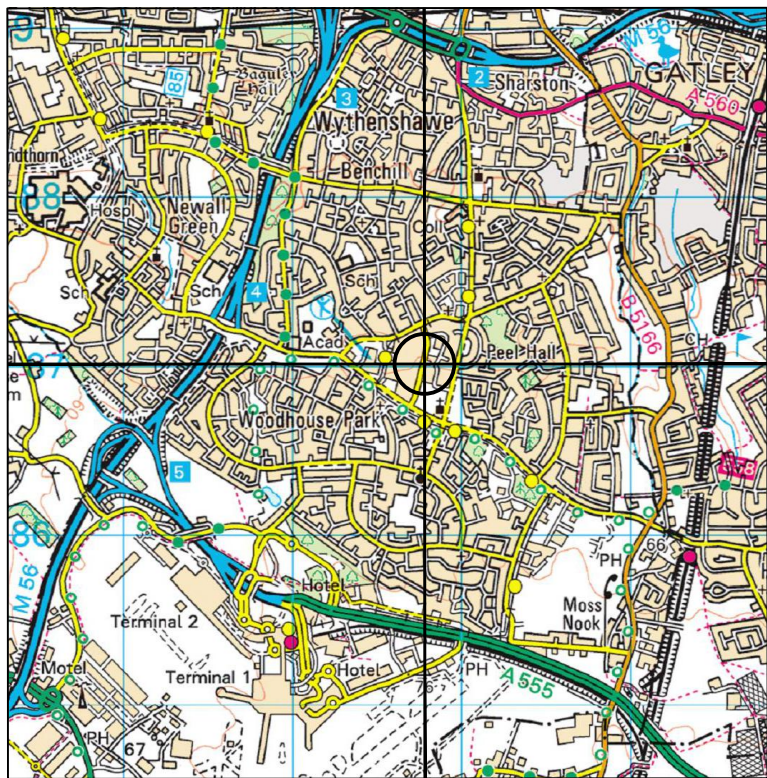


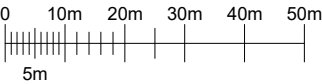

SITE LOCATION
SCALE 1:50000

Ordnance Survey map extract based upon Landranger map series with the permission of the controller of Her Majesty's Stationery Office.
Solutions30 licence no. ES100017753.
Crown copyright.

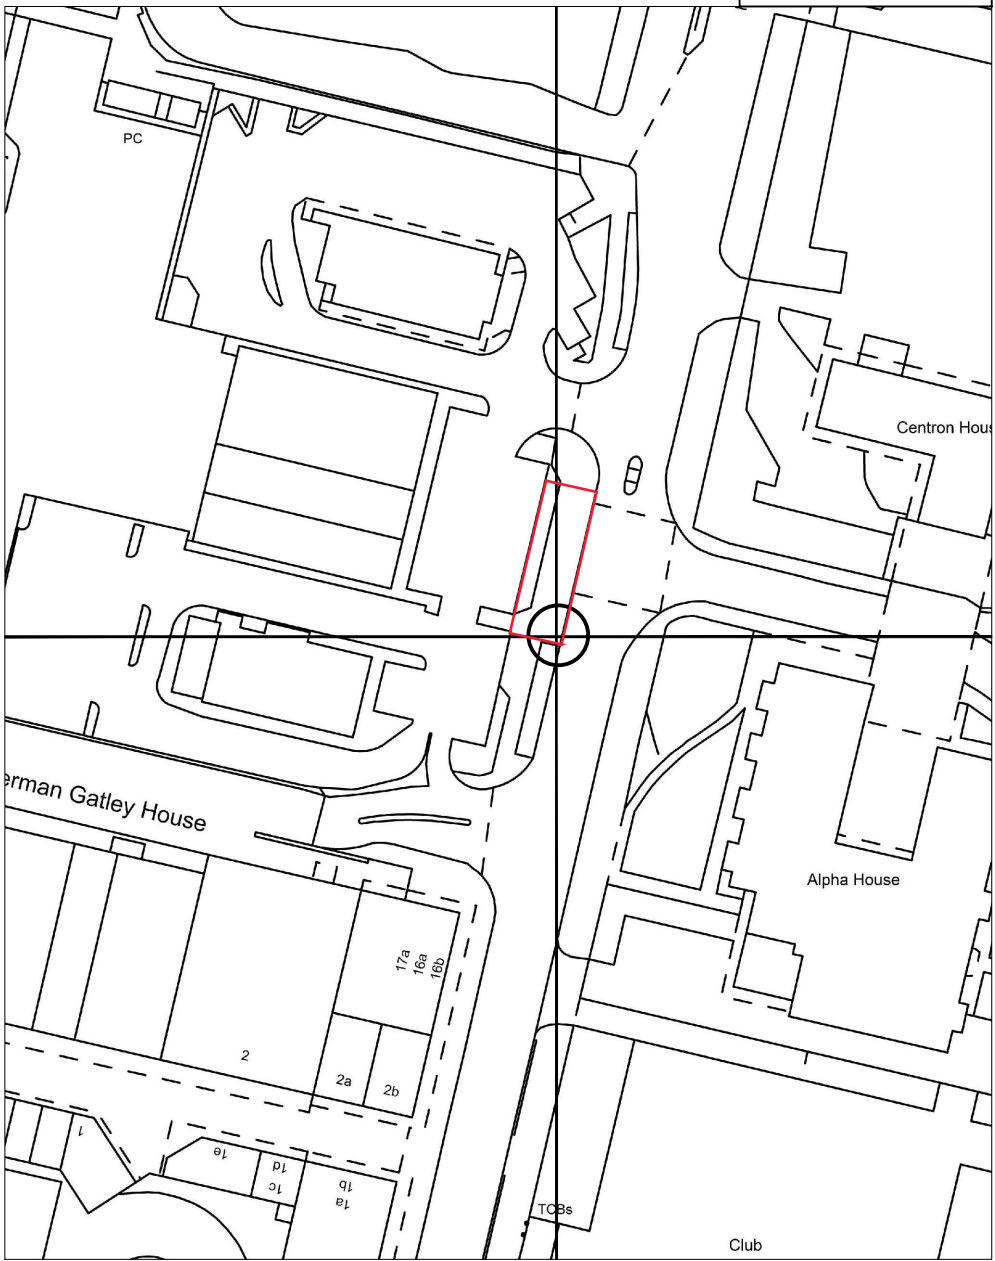

DETAILED SITE LOCATION
SCALE 1:1250

Ordnance Survey map extract based upon Landranger map series with the permission of the controller of Her Majesty's Stationery Office.
Solutions30 licence no. ES100017753.
Crown copyright.



E382781 N387017

GENERAL NOTES

Use written dimensions only, do not scale from drawing. Use latest revision of all referenced information.

LAT 53.37972 LONG -2.26031

Rev	Date	Description	Drawn	Chkd
A	28.10.22	New BT Streethub Structure	MD	JE

Solutions30
Solutions for New Technologies



Drg Status
PLANNING

Cell No. & Name

MAN107

Site Name & Address
Pavement o/s 14A
Rowlandsway, Civic Centre,
Wythenshawe, Manchester
M22 5RG

Drawing Title
SITE LOCATION MAPS

Scale As Shown Date 28.10.2022

Drawn By MD Checked By JE

Drawing Number 001 Revision A