


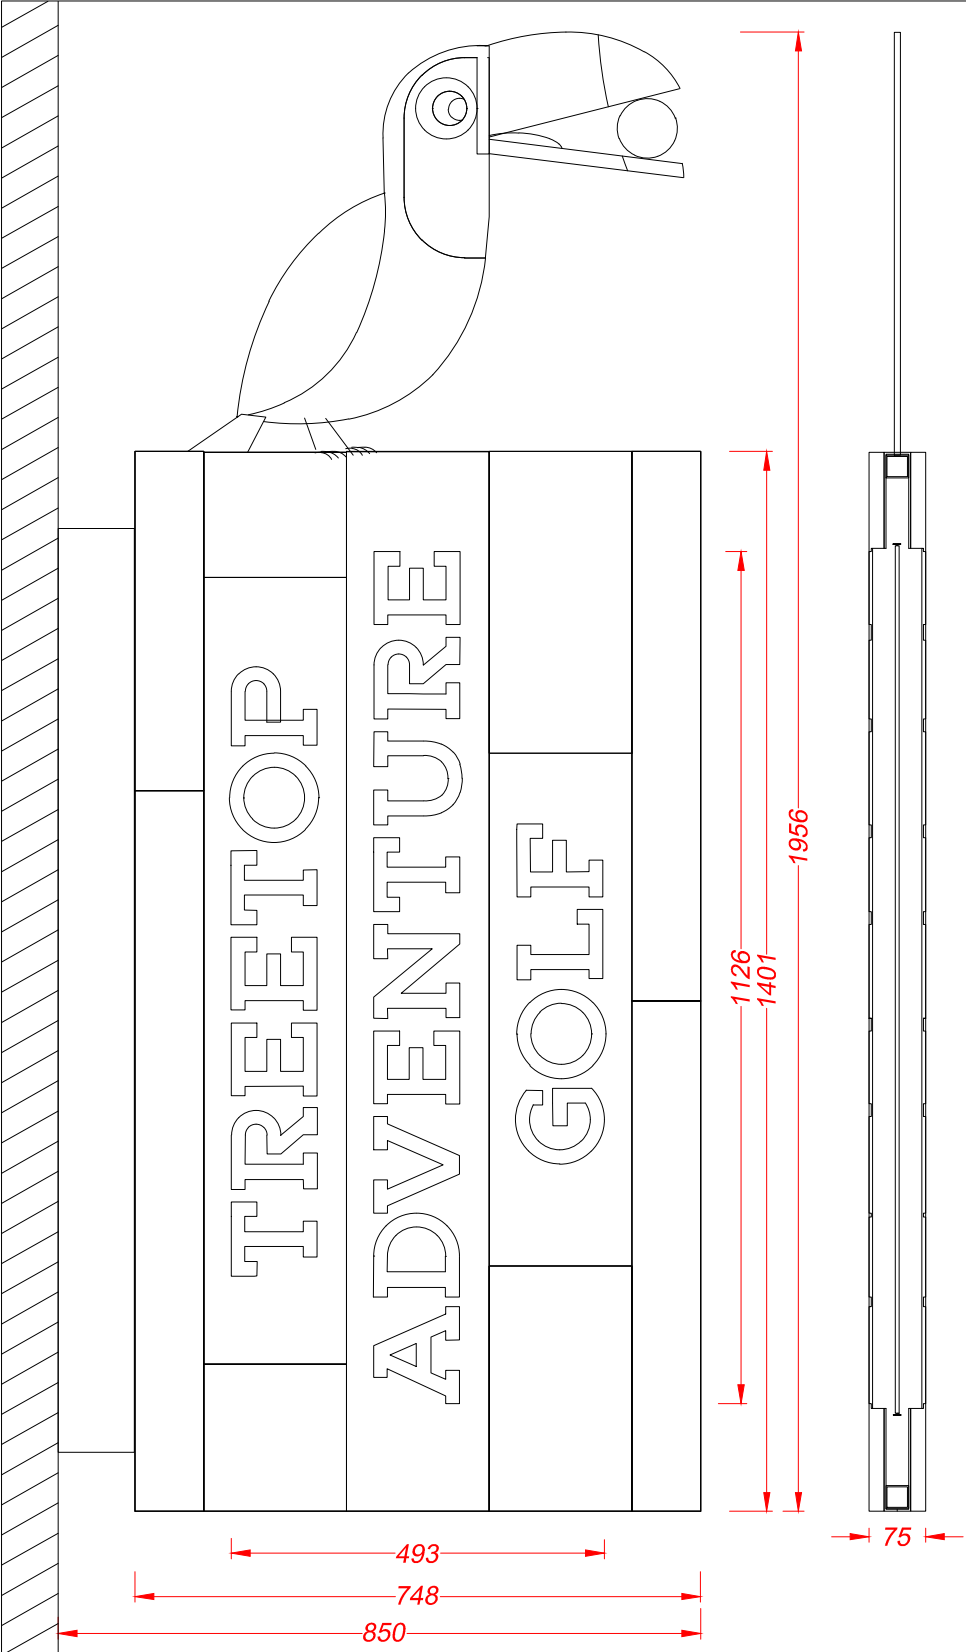


Section A-A through the text
Scale 1:10

A steel inner frame is covered with cladding panels which are also covered with vertical timber planks, some of the planks are painted green.
A flat cut 8mm steel toucan is welded to the top and finished with vinyl digital prints.
Fret cut text in the timber reading 'TREETOP ADVENTURE GOLF' is fitted with 5mm opal 030 acrylic with the 'TREETOP' faces given a stain glass paint finish to match green PMS 347.
Letters are internally illuminated by low energy warm white LEDs.
Fixing arms are covered by a black folded and welded 2mm aluminium shroud.

80
39

Section A-A through the text
Scale 1:10
Text reading 'TREETOP GOLF' are faux neon letters. Rear channel of the letters are built-up 1.2mm descaled stainless steel finished cream PMS 7499. Faces are bullnosed 10mm opal 030 acrylic. Backs are screw fixed to a panel made from horizontal planks of timber finished various green and brown colours which is fixed to the brickwork and which is surrounded by vertical plank of multicoloured timber cladding. Letters are fitted with low energy warm white LEDs for face illumination.

0m 0.5m

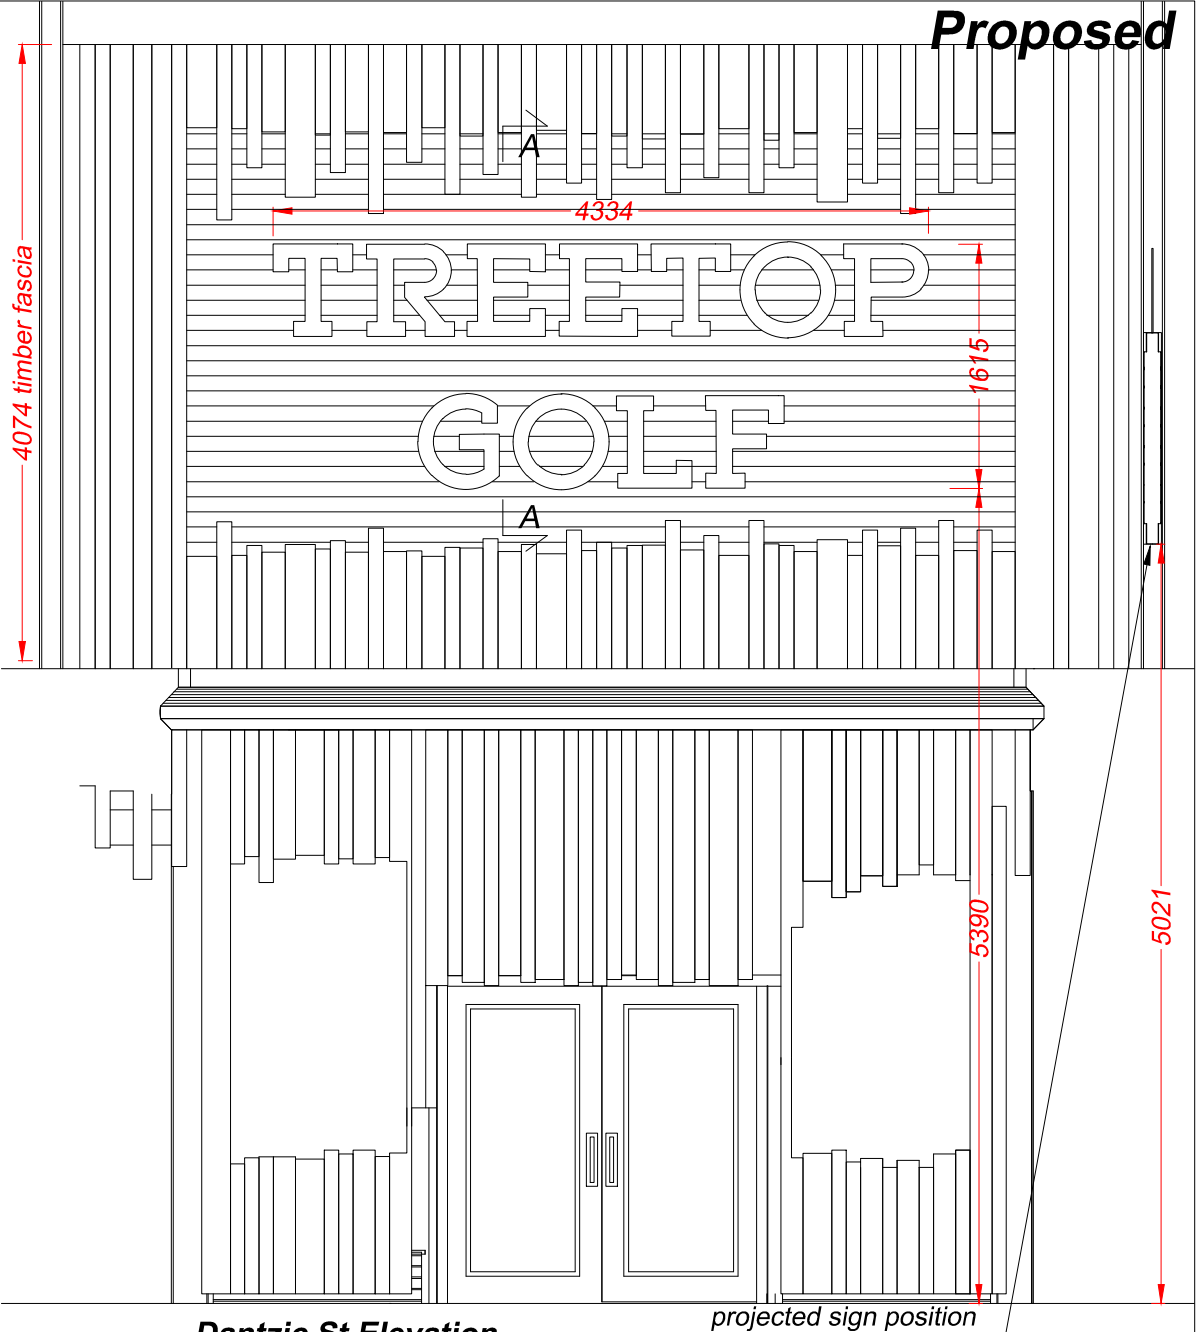

Dantzic St Elevation
Scale 1:50

0m 1m 2m 3m 4m 5m

B Thinner projecting sign 14/11/22
A Living wall removed Posters and screens removed 04/10/22



Technical Signs
Floor 1 - Unit 3
Hille Business Centre
132 St Albans Road
Watford, Herts, WD24 4AE
Tel: 01923 811999
Fax: 01923 811998
E-mail: info@technicalsigns.co.uk

Client Treetop Adventure Golf		
Address/Job details		
The Printworks 7 Dantzic St Manchester M4 2BS Proposed signage		
Job No -		
Drawn by DN	Date 22/03/22	
Scale As specified (A3)	Drawing No 596532-2	Rev B