



Section
1 : 25

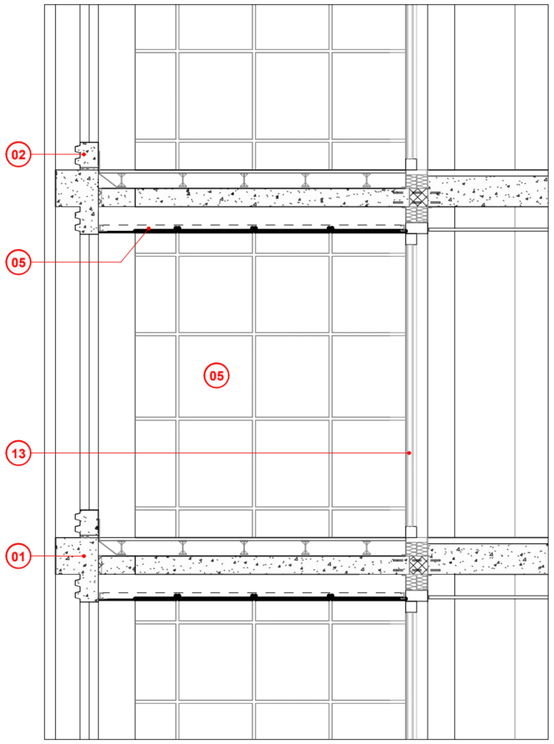


Elevation B
1 : 25

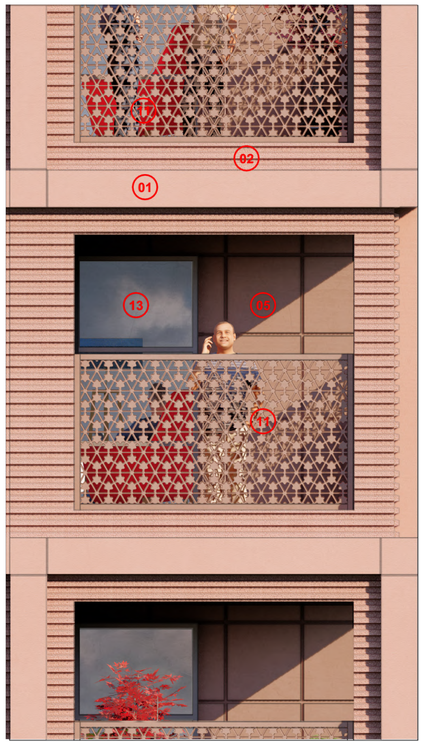


Elevation A
1 : 25

MATERIALS & SYSTEMS KEY:

- 01 Pigmented Polished Precast Concrete
- 02 Pigmented Precast Concrete with Ribbed Texture
- 03 Aluminium Window Frame
- 04 Clear Glazed Window
- 05 Anodised Aluminium Panel
- 06 Anodised Aluminium Perforate Panel with Glazed Opening Vent Behind
- 07 Continuous Louvres
- 08 Anodised Aluminium Perforate/Louvre Panel
- 09 Curtain Wall System
- 10 Shopfront Glazing
- 11 Anodised Aluminium Perforate Balustrade
- 12 Pigmented Polished Precast Projecting Balcony
- 13 Clear Glazed Door
- 14 Metal Canopy with Glazed Infill
- 15 Louvre Doors
- 16 Stainless Steel Trim
- 17 Indicative Signage Zone
- 18 Ventilation Slot to Head of Window
- 19 'Boss' Jointing Detail - Active and Chased Recesses
- 20 Anodised Aluminium Door Panel

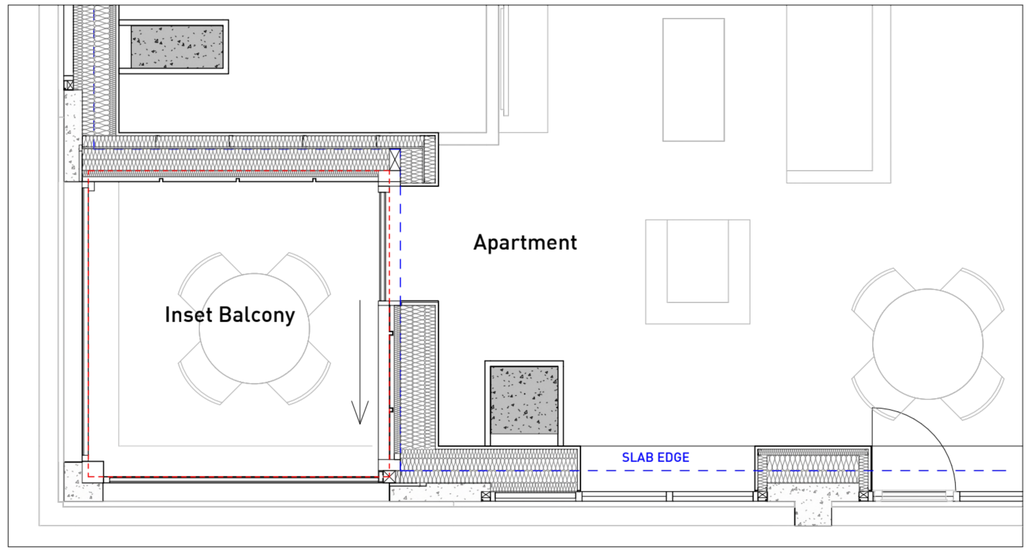

Plan
1 : 25

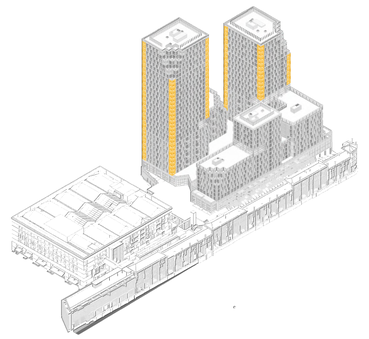

This drawing is copyright
Do not scale off dimensions.

All dimensions to be checked on site by contractor.

Contractor to report any dimensional discrepancies, errors or omissions prior to commencing on site.

NORTH

Rev	Date	Description
P01	22-11-2022	Planning Submission

Project Title: Great Northern

Drawing Title: Leisure Box Detail Elevation
Typical Bay
Tower (recessed balcony)

Project No: 10422

Scale: As indicated @ A1

Status: PLANNING

10422-SHP-Z4-A-B5D9-G251-DE-XX-009

Revision: P01

simpsonhaugh
Manchester +44 (0)161 835 2345
London +44 (0)20 7549 4000

© SimpsonHaugh and Partners 2022