


Do not scale from this drawing. All dimensions to be confirmed on site before commencing work.



L.H. Side (Car Park) Elevation



Front (Street) Elevation

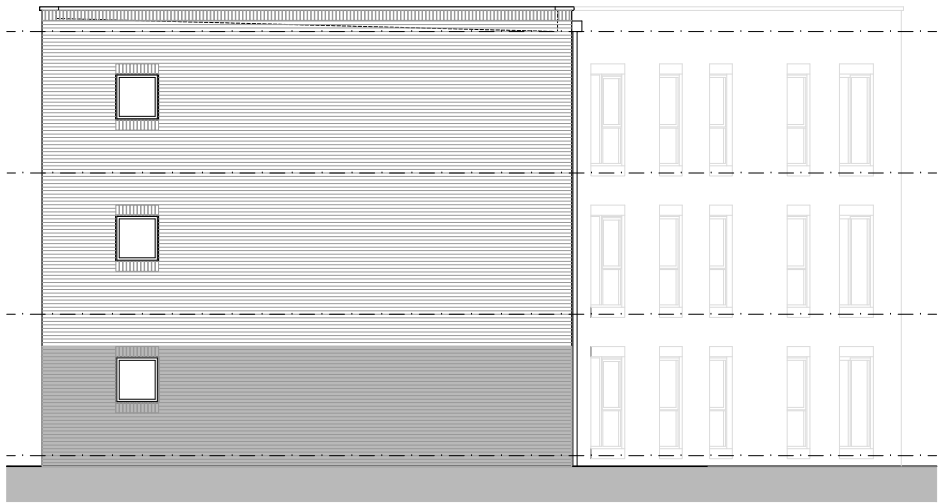

R.H. Side (Car Park) Elevation



Rear (Car Park) Elevation



Notes:

- 1 - Do not scale from this drawing. All dimensions to be confirmed on site before commencing work.
- 2 - Refer to MGH Electrical (UK) LTD General Engineers specification before commencing work.
- 3 - Refer to MGH Electrical (UK) LTD Site Specific Engineers specification before commencing work.

Client	Lovell Homes
Development	Edge Lane, Openshaw
House-type	Apartment Block 3
Drawing	Elevations
Date	23/07/22
Revision	A
Drawn By	DH

Apartment Block 3				
Schedule of Accommodation				
		Area (sq.m)	Area (sq.ft)	Built in Storage (sq.m)
301	1 bed - 2 person	52.3	563	1.5
302	2 bed - 3 person	69.2	744	2.5
303	2 bed - 3 person	69.2	744	2.5
304	1 bed - 2 person	52.3	563	1.5
311	2 bed - 3 person	61.3	659	2.0
312	2 bed - 3 person	69.2	744	2.5
313	2 bed - 3 person	69.2	744	2.5
314	2 bed - 3 person	61.3	659	2.0
321	2 bed - 3 person	61.3	659	2.0
322	2 bed - 3 person	69.2	744	2.5
323	2 bed - 3 person	69.2	744	2.5
224	2 bed - 3 person	61.3	659	2.0
Total		12 units		
Gross Internal Area		919.5	9,897	
Net Internal Area		765.0	8,226	
Communal Area		101.3	1090	
Net to Gross		83.2%		

Luminaire Schedule			
Description	Make	Model	Image
Commercial Downlight	Collingwood	CPCDL0124M	
Emergency Combined Bulkhead	Collingwood	CPWL9219ECS	
Illuminated EXIT Blade	Collingwood	CPEMBL30S	
Emergency PIN Spot	Collingwood	CPEMER150M60	
External Light Fitting	ASD	WLP009C	
PIR for Lighting Control	Timeguard	SLFM360L	

Do not scale from this drawing. All dimensions to be confirmed on site before commencing work.



Ground Floor Plan



Notes:

1 - Do not scale from this drawing. All dimensions to be confirmed on site before commencing work.

2 - Refer to MGH Electrical (UK) LTD General Engineers specification before commencing work.

3 - Refer to MGH Electrical (UK) LTD Site Specific Engineers specification before commencing work.

Key:


-  DownLight Fitting Controlled via PIR
-  Emergency Combined Fitting Controlled via PIR
-  Illuminated EXIT Box
-  Emergency Pin Spot
-  External Light Fitting - Controlled via Photocell
-  PIR Controlling Internal Lights
-  Lockable Twin Socket
-  AOV Smoke Detector
-  Door Entry Panel
-  Emergency Lighting Key Switch
-  AOV System Key Switch
-  Landlord Consumer Unit
-  Fuse spur for future Electric Heater

Client	Lovell Homes
Development	Edge Lane, Openshaw
House-type	Apartment Block 3
Drawing	Ground Floor
Date	23/07/22
Revision	A
Drawn By	DH

Apartment Block 3				
Schedule of Accommodation				
		Area (sq.m)	Area (sq.ft)	Built in Storage (sq.m)
301	1 bed - 2 person	52.3	563	1.5
302	2 bed - 3 person	69.2	744	2.5
303	2 bed - 3 person	69.2	744	2.5
304	1 bed - 2 person	52.3	563	1.5
311	2 bed - 3 person	61.3	659	2.0
312	2 bed - 3 person	69.2	744	2.5
313	2 bed - 3 person	69.2	744	2.5
314	2 bed - 3 person	61.3	659	2.0
321	2 bed - 3 person	61.3	659	2.0
322	2 bed - 3 person	69.2	744	2.5
323	2 bed - 3 person	69.2	744	2.5
224	2 bed - 3 person	61.3	659	2.0
Total		12 units		
Gross Internal Area		919.5	9,897	
Net Internal Area		765.0	8,226	
Communal Area		101.3	1090	
Net to Gross		83.2%		

Luminaire Schedule			
Description	Make	Model	Image
Commercial Downlight	Collingwood	CPCDL0124M	
Emergency Combined Bulkhead	Collingwood	CPWL9219ECS	
Illuminated EXIT Blade	Collingwood	CPEMBL30S	
Emergency PIN Spot	Collingwood	CPEMER150M60	
External Light Fitting	ASD	WLP009C	
PIR for Lighting Control	Timeguard	SLFM360L	

Do not scale from this drawing. All dimensions to be confirmed on site before commencing work.

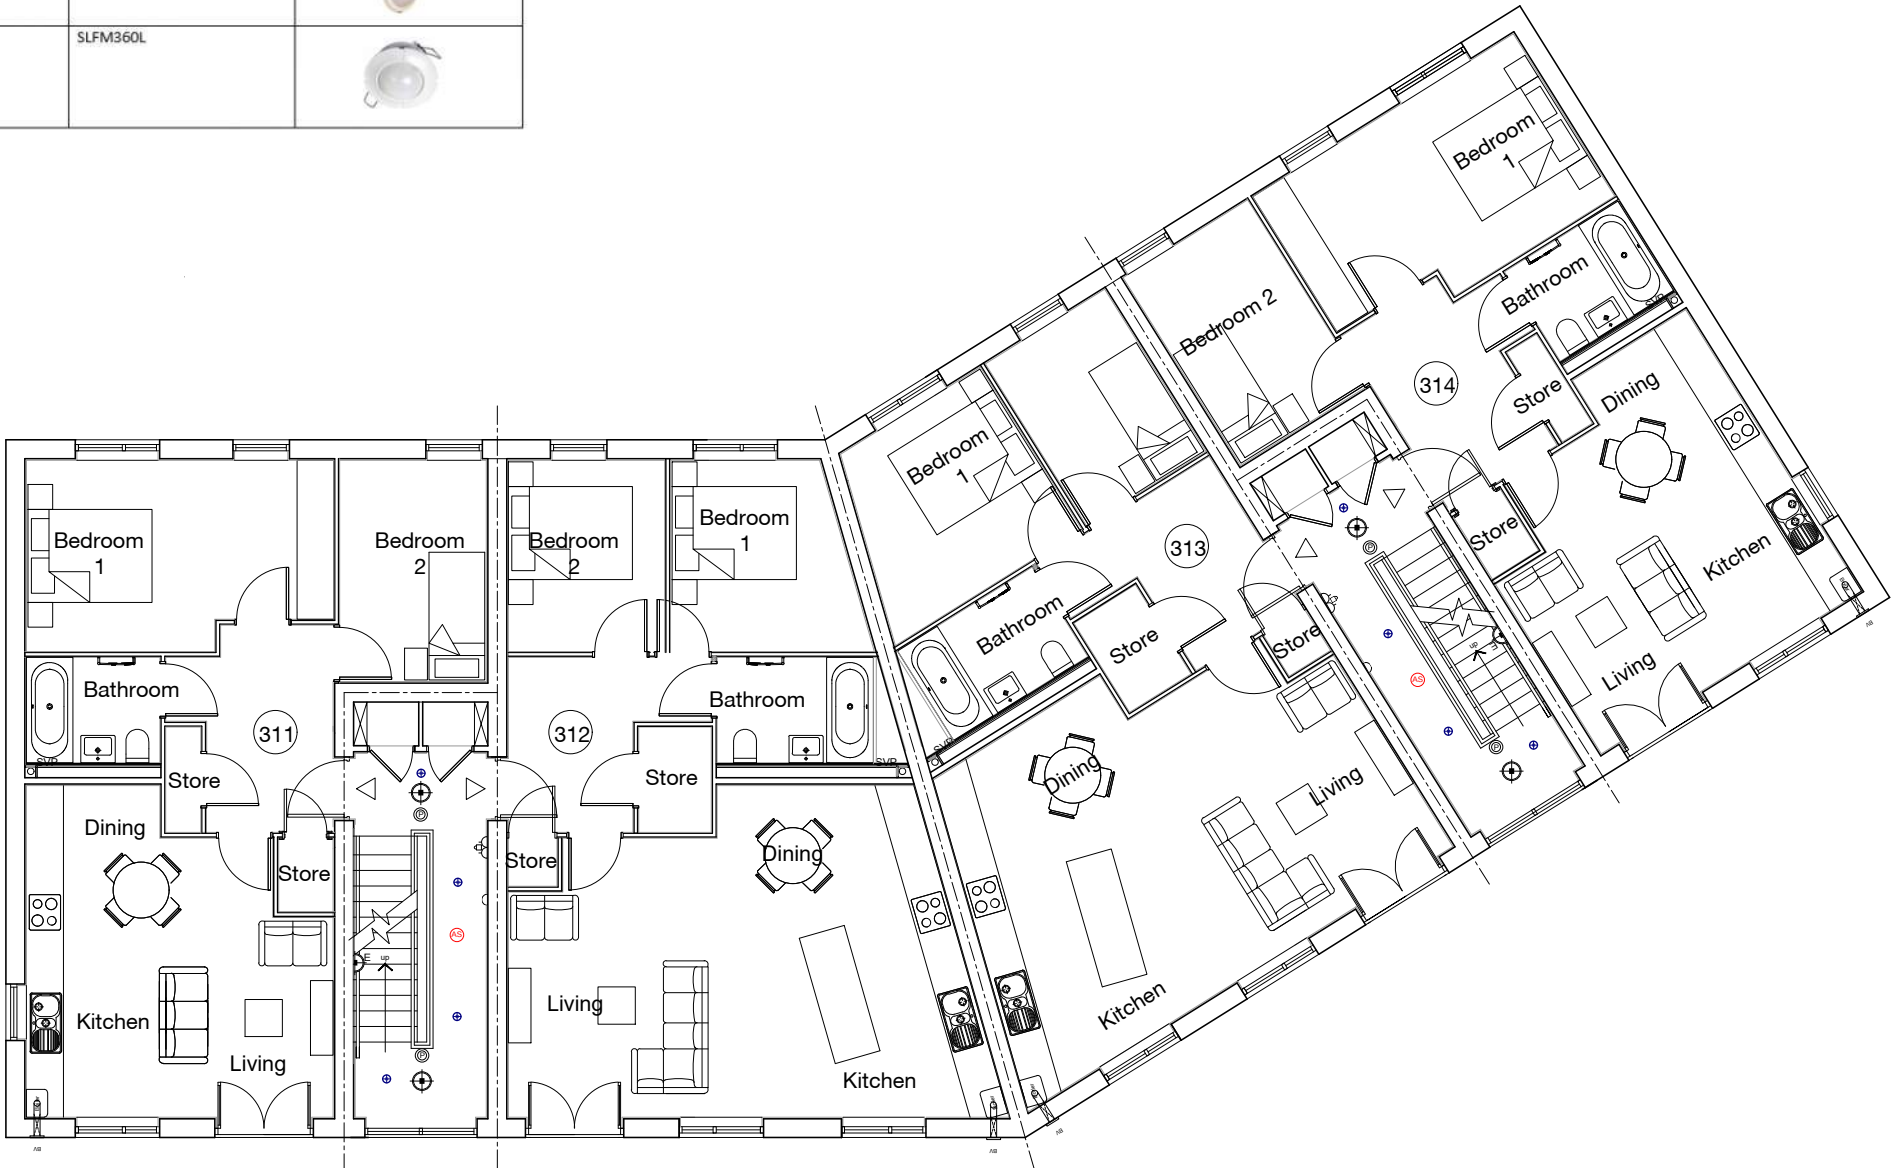

First Floor Plan



Notes:

1 - Do not scale from this drawing. All dimensions to be confirmed on site before commencing work.

2 - Refer to MGH Electrical (UK) LTD General Engineers specification before commencing work.

3 - Refer to MGH Electrical (UK) LTD Site Specific Engineers specification before commencing work.


- Key:**
-  DownLight Fitting Controlled via PIR
 -  Emergency Combined Fitting Controlled via PIR
 -  Illuminated EXIT Box
 -  Emergency Pin Spot
 -  External Light Fitting - Controlled via Photocell
 -  PIR Controlling Internal Lights
 -  Lockable Twin Socket
 -  AOV Smoke Detector
 -  Door Entry Panel
 -  Emergency Lighting Key Switch
 -  AOV System Key Switch
 -  Landlord Consumer Unit
 -  Fuse spur for future Electric Heater

Client	Lovell Homes
Development	Edge Lane, Openshaw
House-type	Apartment Block 3
Drawing	First Floor
Date	23/07/22
Revision	A
Drawn By	DH

Apartment Block 3				
Schedule of Accommodation				
		Area (sq.m)	Area (sq.ft)	Built in Storage (sq.m)
301	1 bed - 2 person	52.3	563	1.5
302	2 bed - 3 person	69.2	744	2.5
303	2 bed - 3 person	69.2	744	2.5
304	1 bed - 2 person	52.3	563	1.5
311	2 bed - 3 person	61.3	659	2.0
312	2 bed - 3 person	69.2	744	2.5
313	2 bed - 3 person	69.2	744	2.5
314	2 bed - 3 person	61.3	659	2.0
321	2 bed - 3 person	61.3	659	2.0
322	2 bed - 3 person	69.2	744	2.5
323	2 bed - 3 person	69.2	744	2.5
224	2 bed - 3 person	61.3	659	2.0
Total		12 units		
Gross Internal Area		919.5	9,897	
Net Internal Area		765.0	8,226	
Communal Area		101.3	1090	
Net to Gross		83.2%		

Luminaire Schedule			
Description	Make	Model	Image
Commercial Downlight	Collingwood	CPCDL0124M	
Emergency Combined Bulkhead	Collingwood	CPWL9219ECS	
Illuminated EXIT Blade	Collingwood	CPEMBL30S	
Emergency PIN Spot	Collingwood	CPEMER150M60	
External Light Fitting	ASD	WLP009C	
PIR for Lighting Control	Timeguard	SLFM360L	

Do not scale from this drawing. All dimensions to be confirmed on site before commencing work.

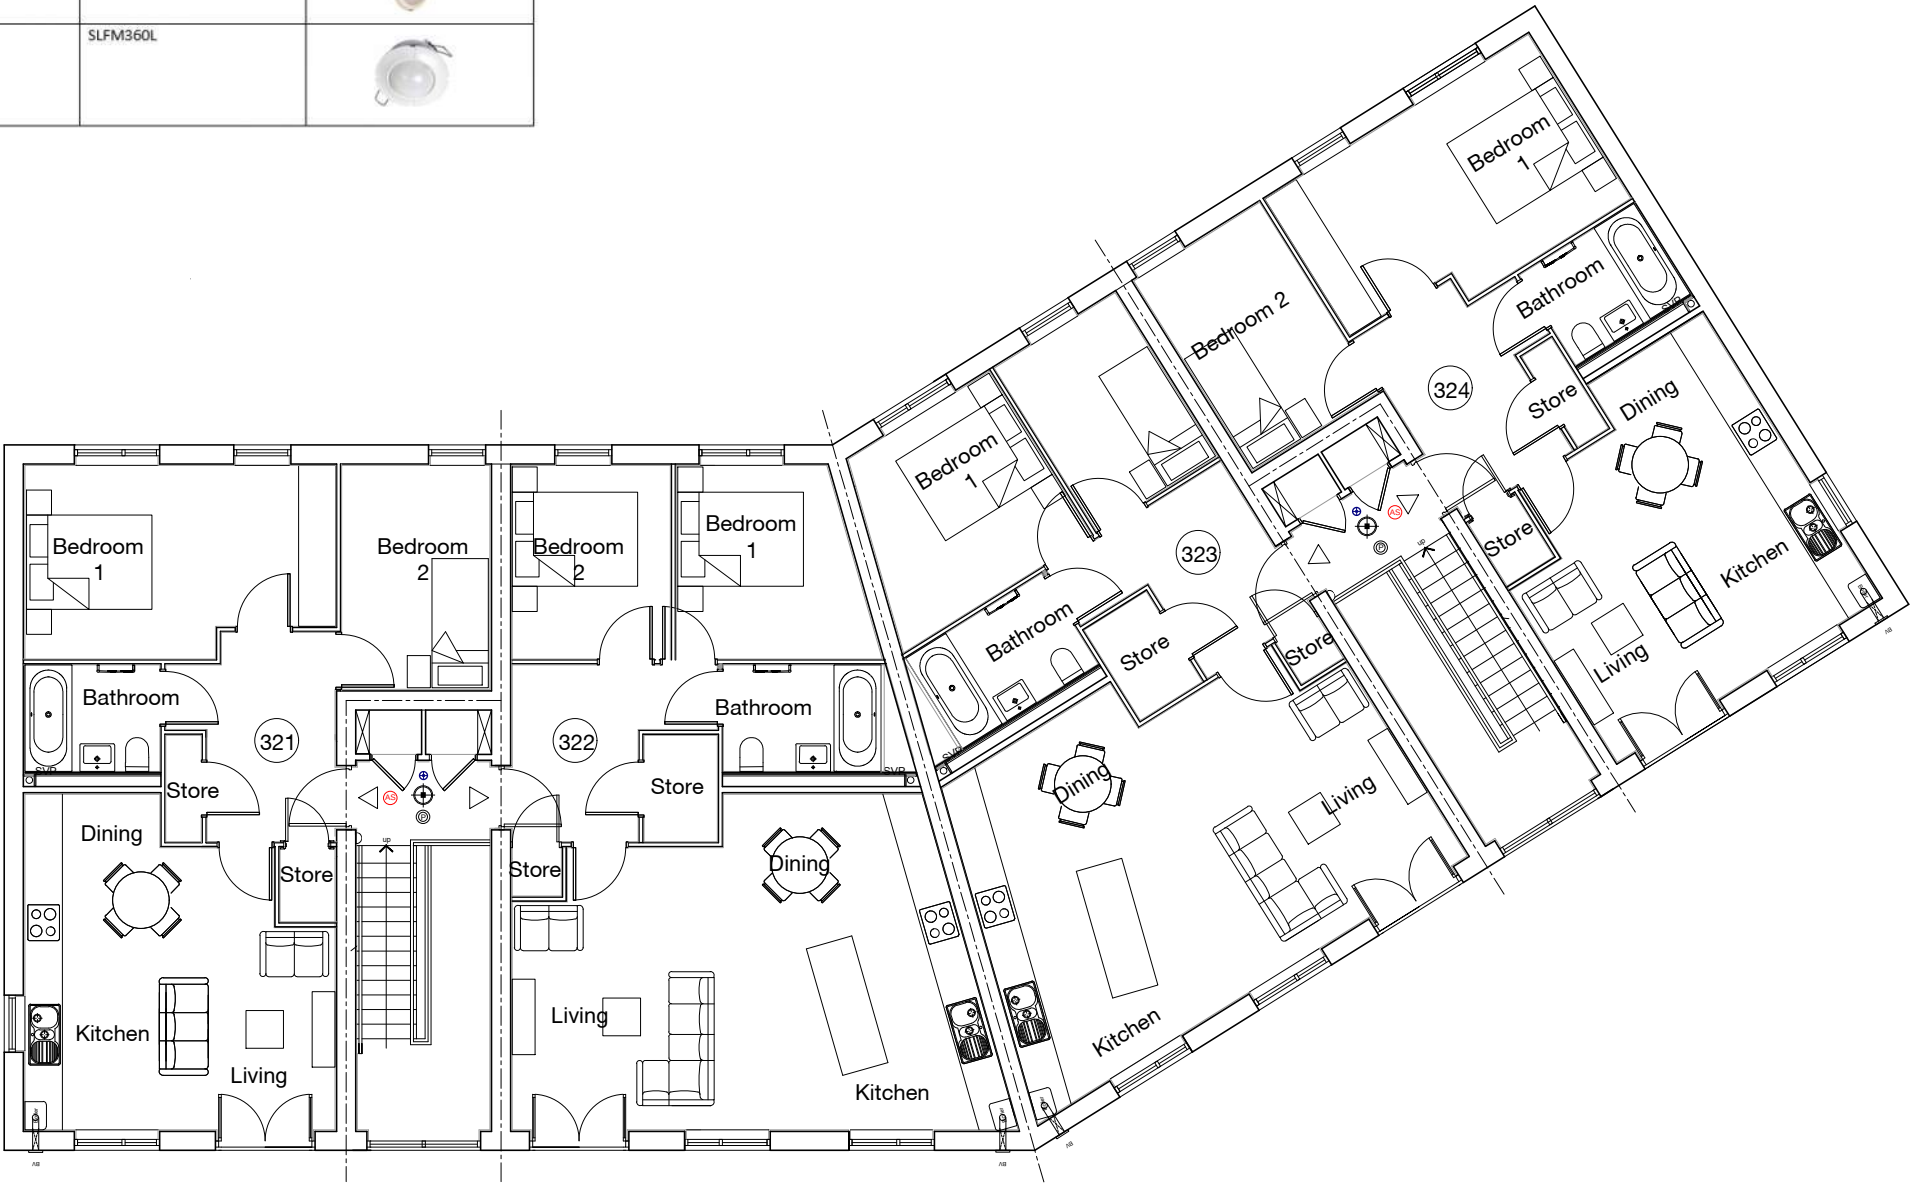

Second Floor Plan



Notes:

- 1 - Do not scale from this drawing. All dimensions to be confirmed on site before commencing work.
- 2 - Refer to MGH Electrical (UK) LTD General Engineers specification before commencing work.
- 3 - Refer to MGH Electrical (UK) LTD Site Specific Engineers specification before commencing work.



Key:

-  DownLight Fitting Controlled via PIR
-  Emergency Combined Fitting Controlled via PIR
-  Illuminated EXIT Box
-  Emergency Pin Spot
-  External Light Fitting - Controlled via Photocell
-  PIR Controlling Internal Lights
-  Lockable Twin Socket
-  AOV Smoke Detector
-  Door Entry Panel
-  Emergency Lighting Key Switch
-  AOV System Key Switch
-  Landlord Consumer Unit
-  Fuse spur for future Electric Heater




Client	Lovell Homes
Development	Edge Lane, Openshaw
House-type	Apartment Block 3
Drawing	Second Floor
Date	23/07/22
Revision	A
Drawn By	DH

MGH Electrical - Standard Details


Mounting Heights

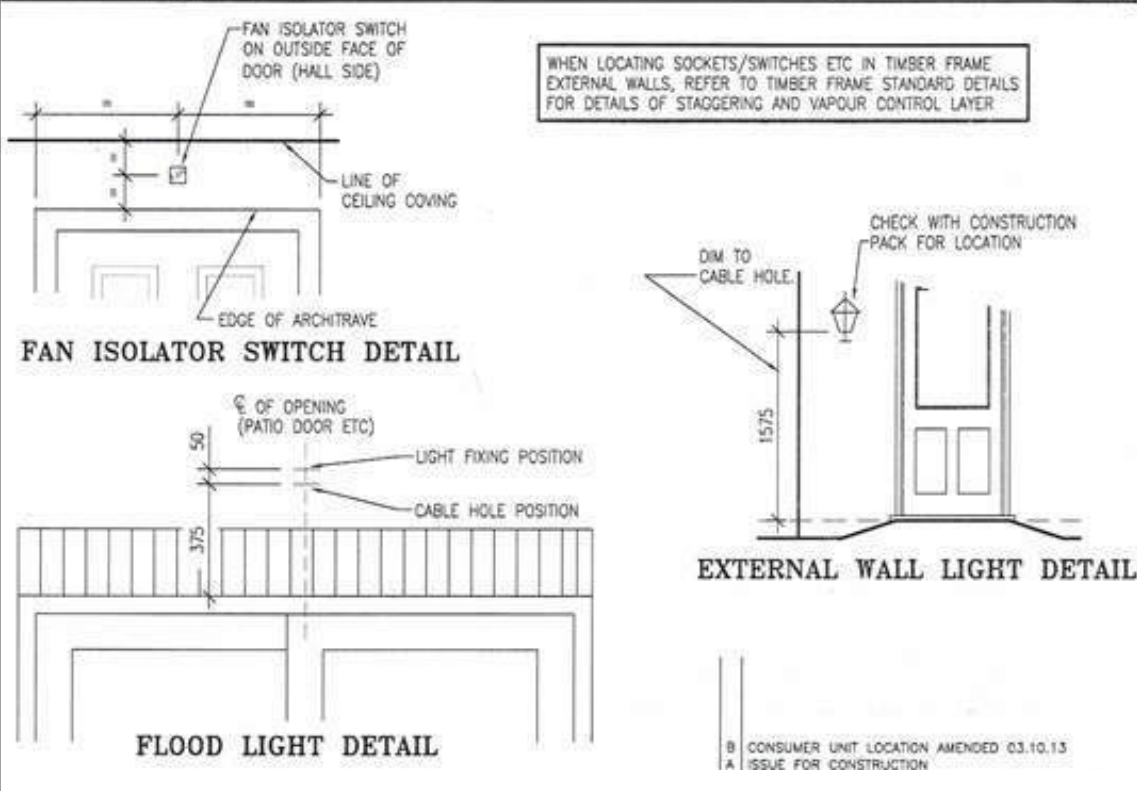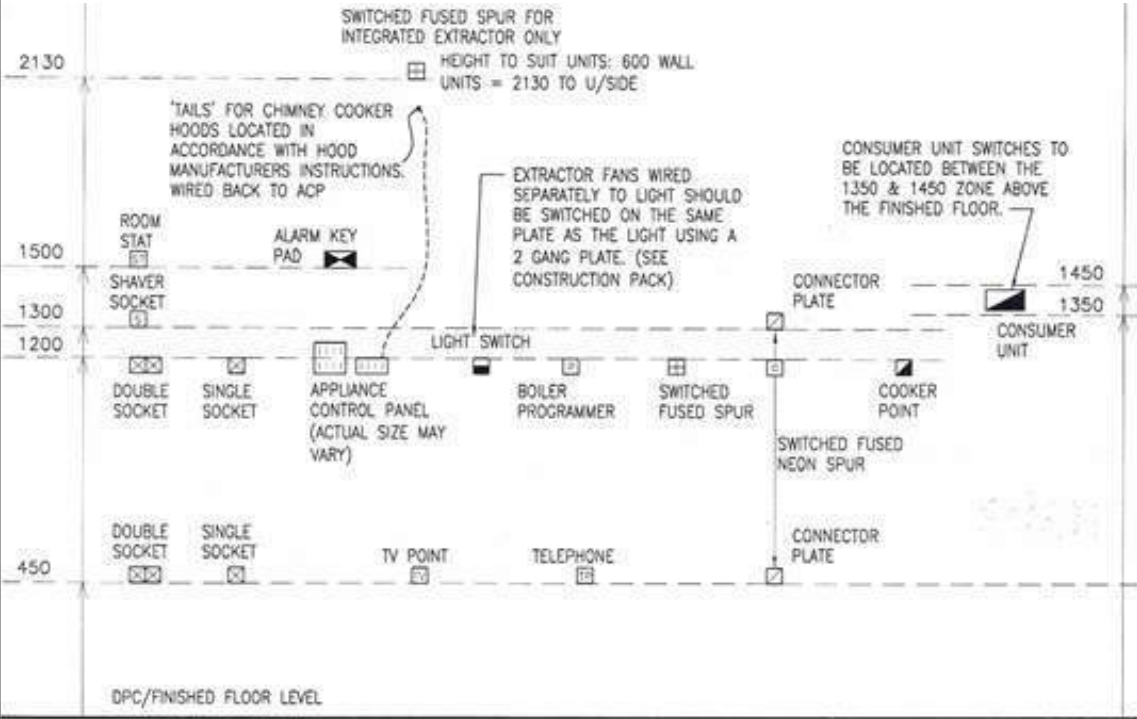


Sink & Hob Spacing Requirements

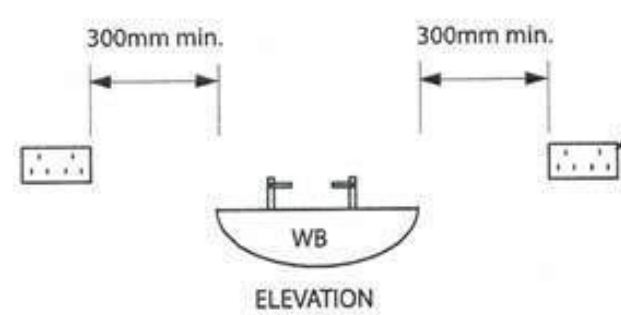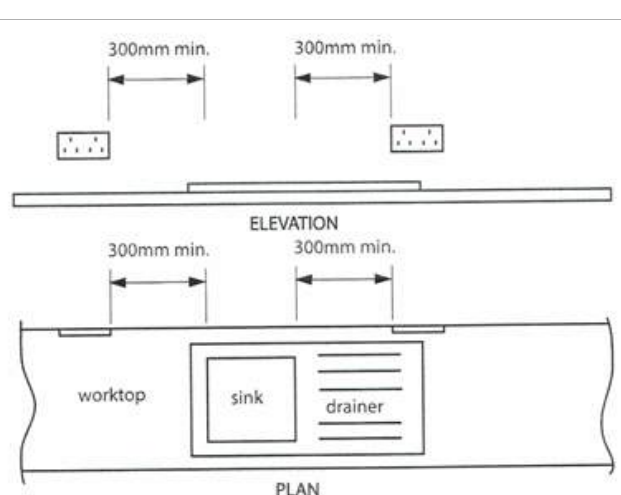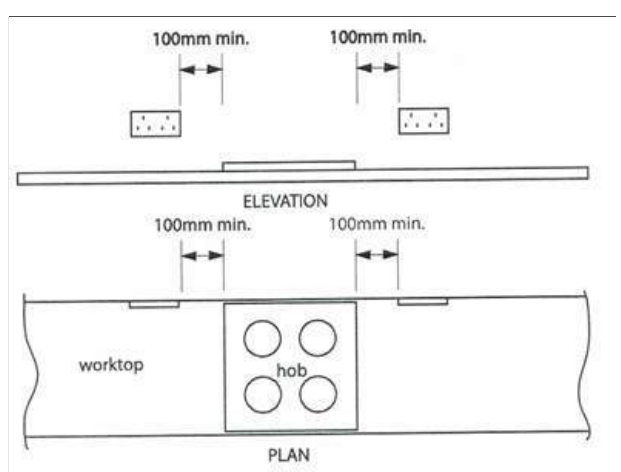

Wiring Zones

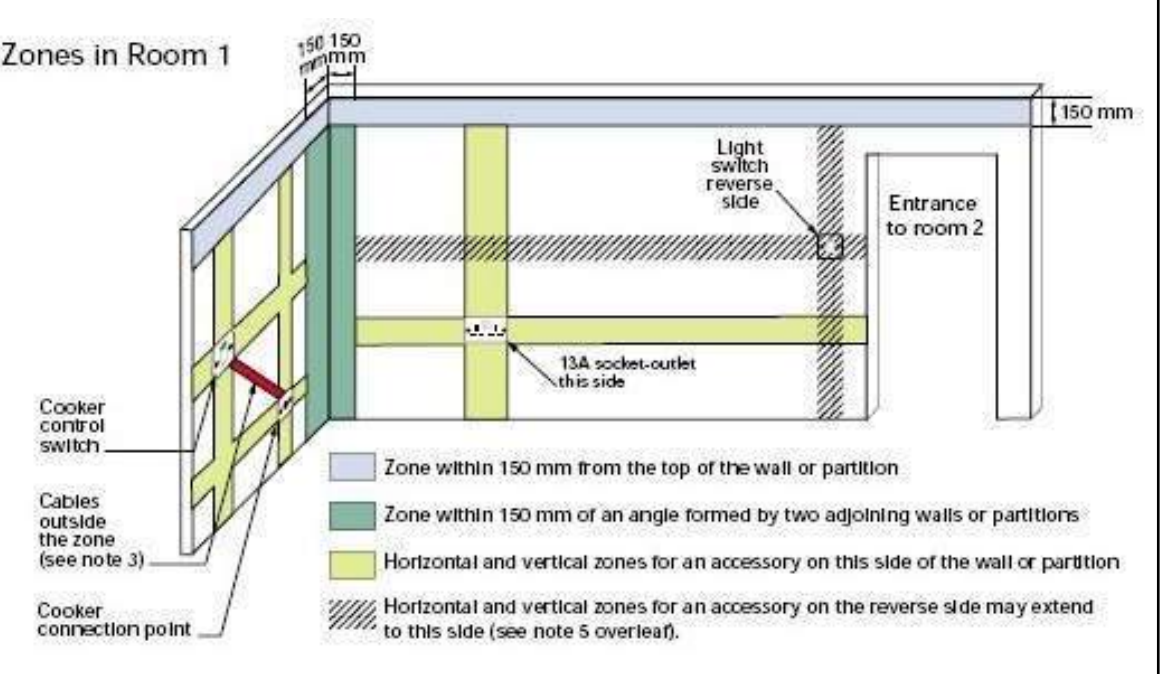

Smoke Detectors Distancing Requirements

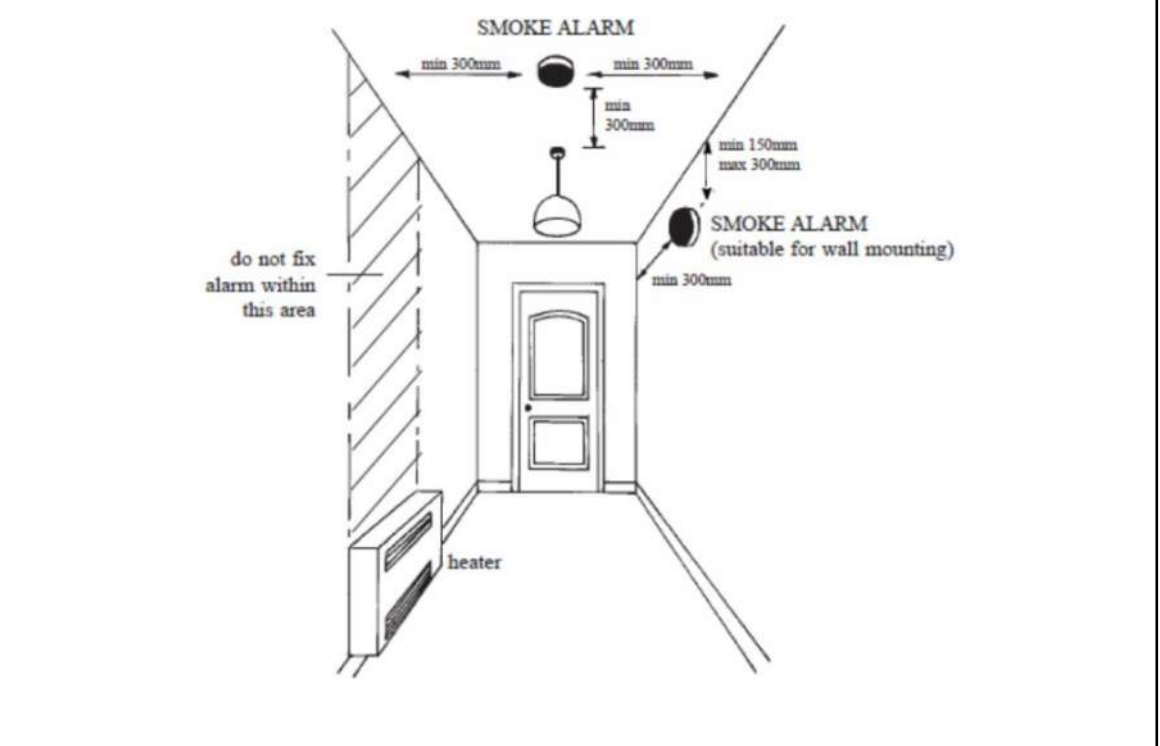

Notes:

1 - Do not scale from this drawing. All dimensions to be confirmed on site before commencing work.

2 - Refer to MGH Electrical (UK) LTD General Engineers specification before commencing work.

3 - Refer to MGH Electrical (UK) LTD Site Specific Engineers specification before commencing work.

Key:

Client	N/A
Development	ALL
House-type	N/A
Drawing	MGHELSTDET
Date	18/02/2021
Revision	-
Drawn By	DH