


NOTES				

No	DATE	DRAWN	REV'D ENG.	AMENDMENT

CLIENT Mr. M. Hussain	
PROJECT 16 Pembroke Close, Ardwick, Manchester M13 9DY	
DRAFTER	ENGINEER A. Ul-Haq

TITLE Local Area Plan			
--------------------------	--	--	--

SCALE 1:500	DRAWING No 2022/04/03	DATE Nov. 2022	AMDT
----------------	--------------------------	-------------------	------

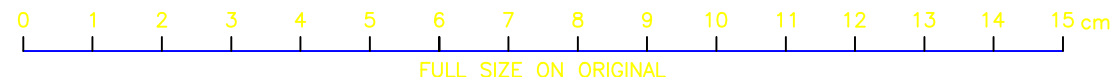

A3