


All Dimensions should be checked on site.
Do not scale this drawing.
Any drawing errors should be brought to the attention of the architect.
COPYRIGHT DaC Design

REVISIONS:	
REV.	DETAILS OF REVISION


DATE



BURNAGE LANE ELEVATION AS EXISTING (WEST)

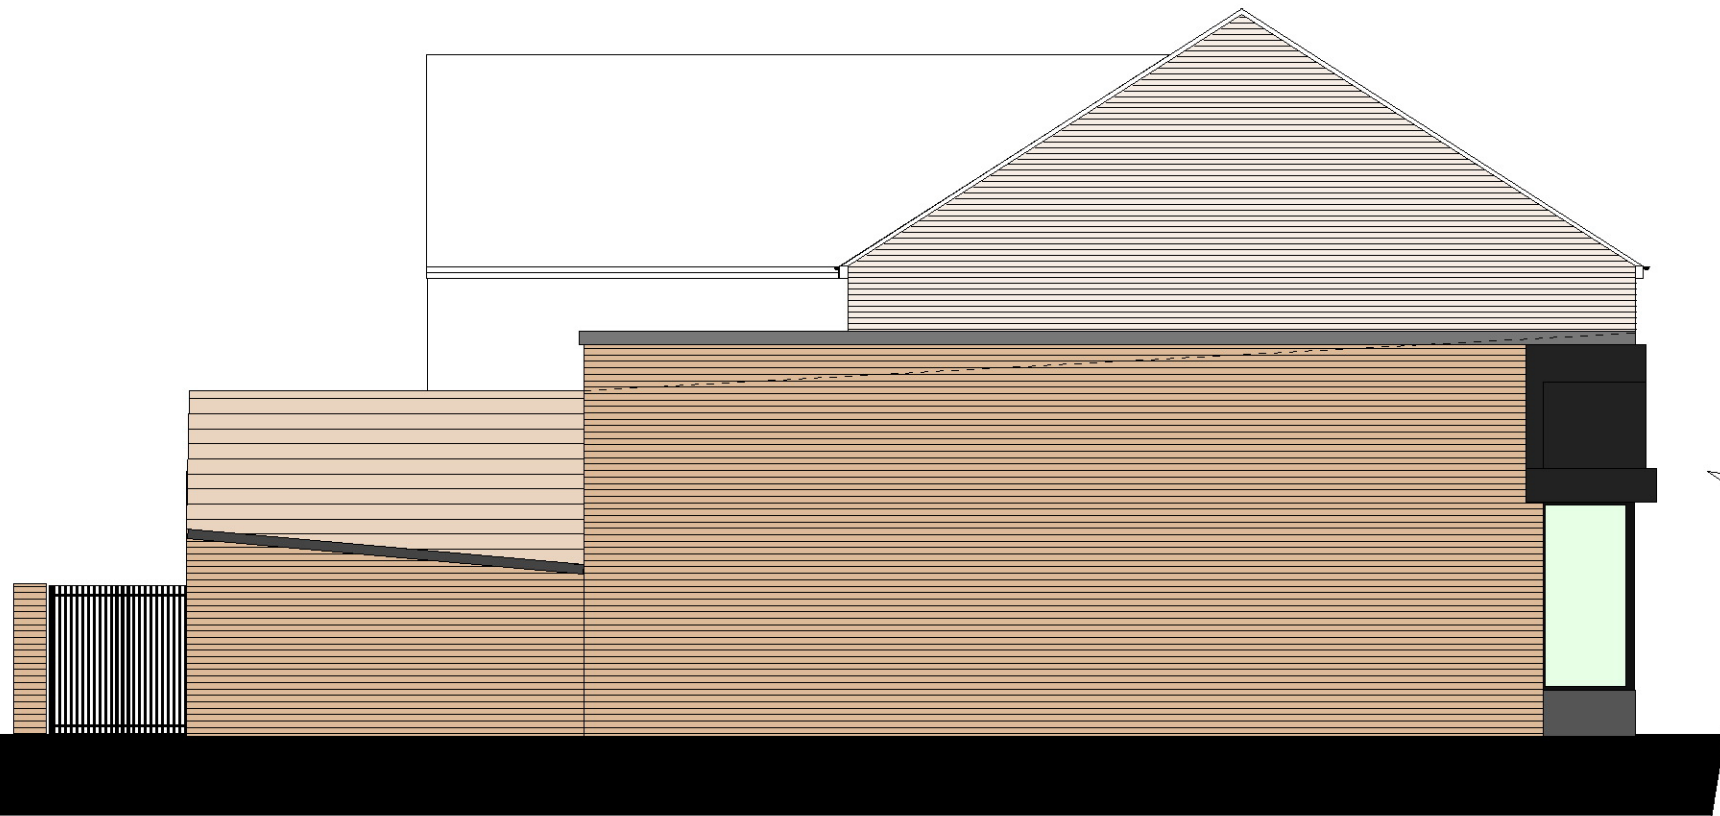

SIDE ALLEY ELEVATION AS EXISTING (NORTH)

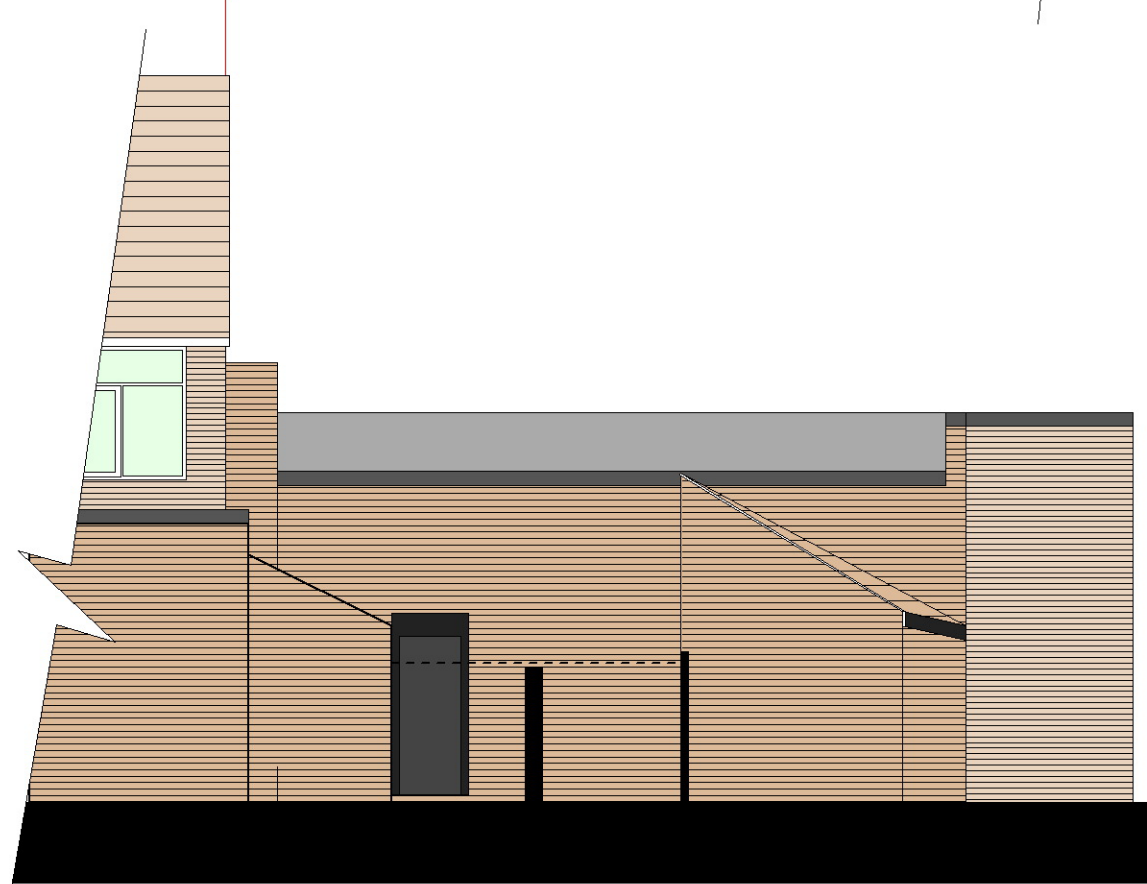

REARALLEY ELEVATION AS EXISTING (EAST)



P03

DRAWING: **ELEVATIONS AS EXISTING**

JOB TITLE: **CHANGE OF USE Class E to C3 _ 185 Burnage Lane, Burnage, Manchester, M19 1FE**

CLIENT: **Ms Shabnam Khan**

SCALE: **1:100 @ A3**

DATE: **Oct 2022**

D@C DESIGN
ARCHITECTURE & PLANNING
0776 452 3545 0161 425 3934