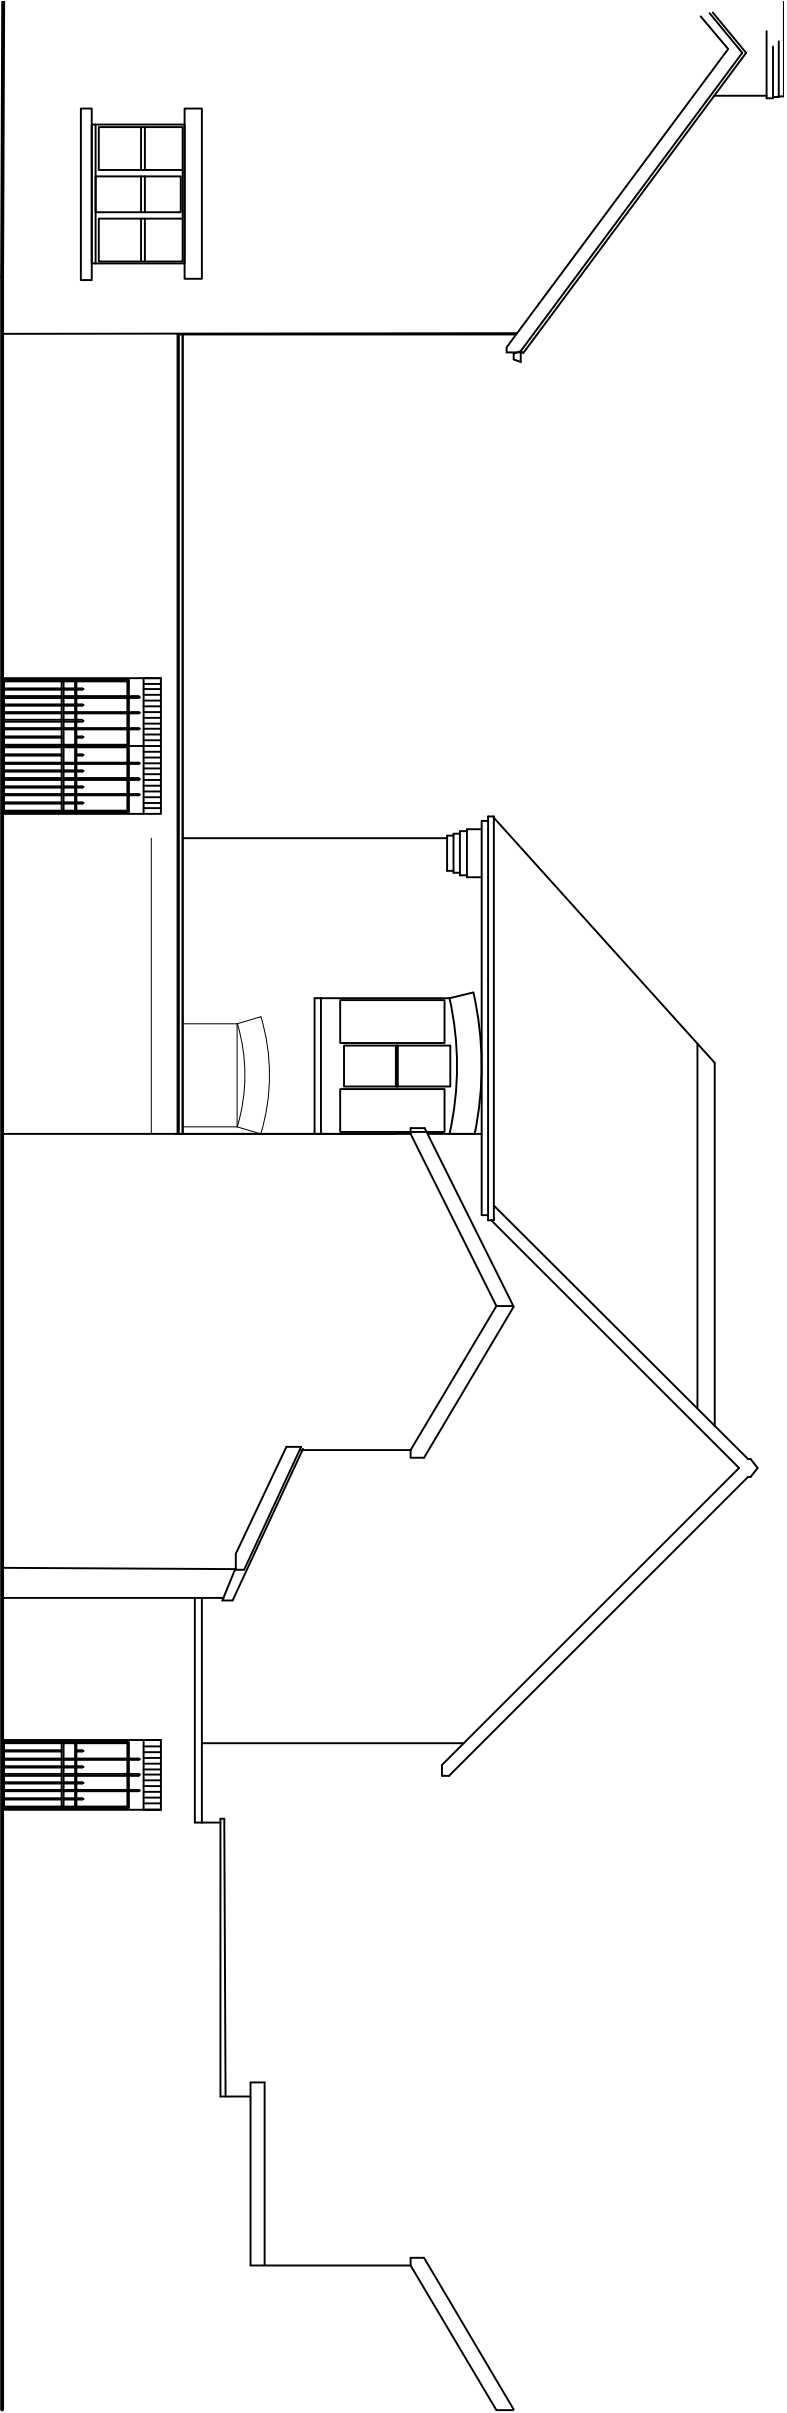


Proposed Rear (East) Elevation
15 The Grove

rev	description	Date	By
-----	-------------	------	----

Date:
September 2022

Drawing No:
22139/P/02

Project:
15 The Grove
Manchester
Drawing:
Proposed Elevations

SCALE 1:100

leighton
architects
21 chandos Road
Manchester M21 0ss
Tel/ 07747111159
www.leightonarchitects.com