



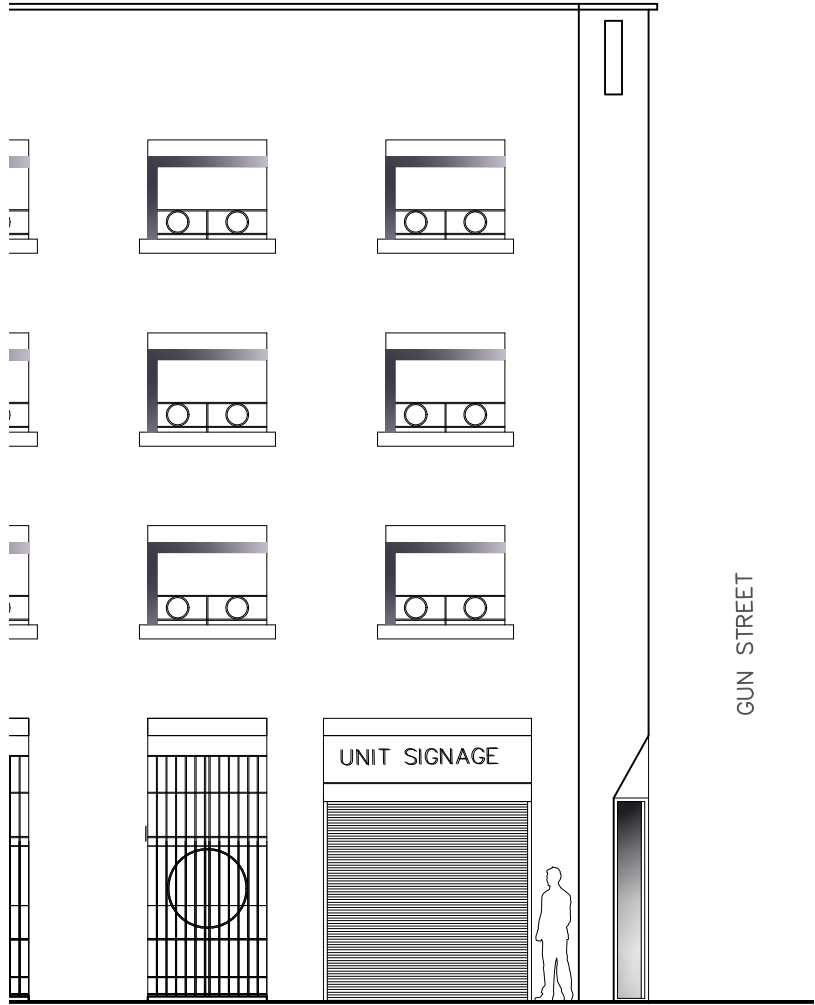

ELEVATION SHOWING ROLLER SHUTTER
1:100 @A3

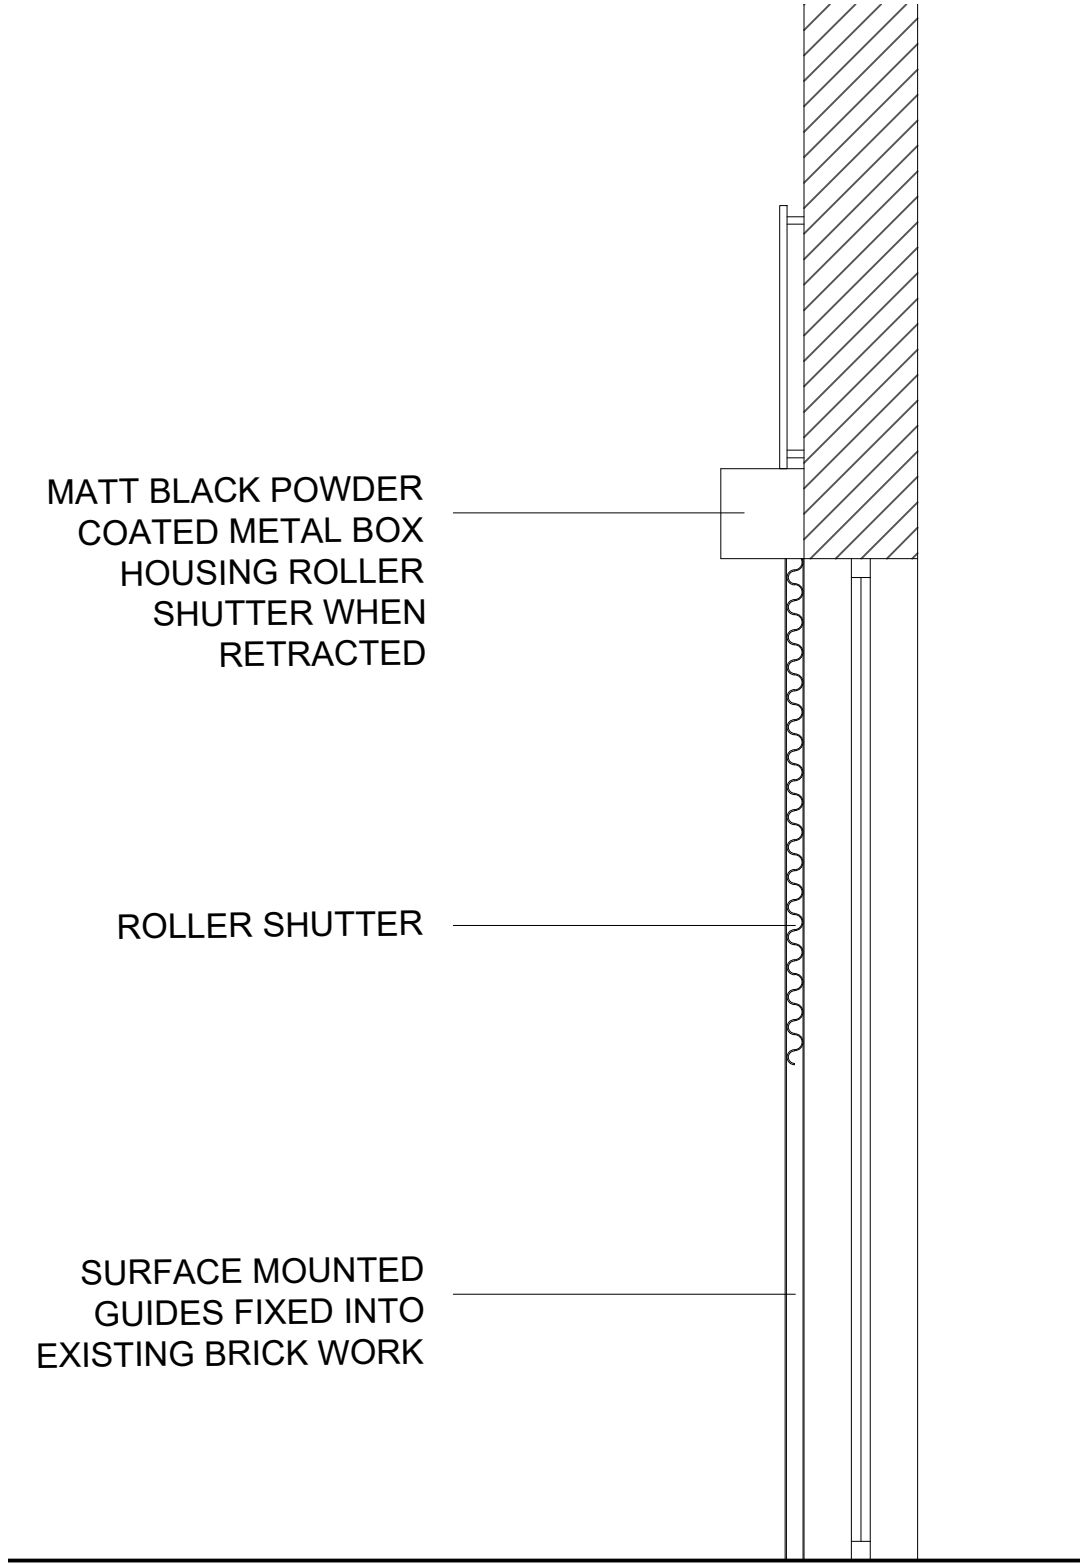

SECTION THROUGH ROLLER SHUTTER
1:20 @A3

the **CAVE**

17 MANCHESTER RD WILMSLOW CHESHIRE SK9 1BQ
01625 838 632 www.the-cave.co.uk mail@the-cave.co.uk

PROJECT :

COFFEE SHOP
GUN STREET

DRAWING TITLE :

ROLLER SHUTTER
GEORGE LEIGH STREET

SCALE :	DRAWN BY :	DATE :
1:100 A3	CAJ	APR 22

DWG N° :	REVISION :	CHECKED :
103.47-105	-	JPH