


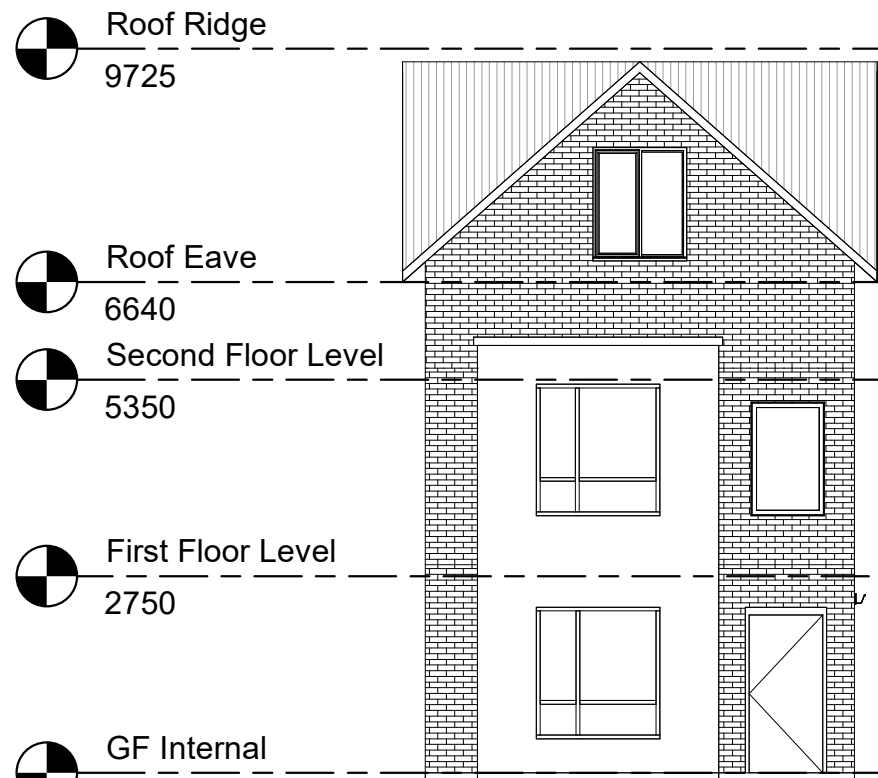


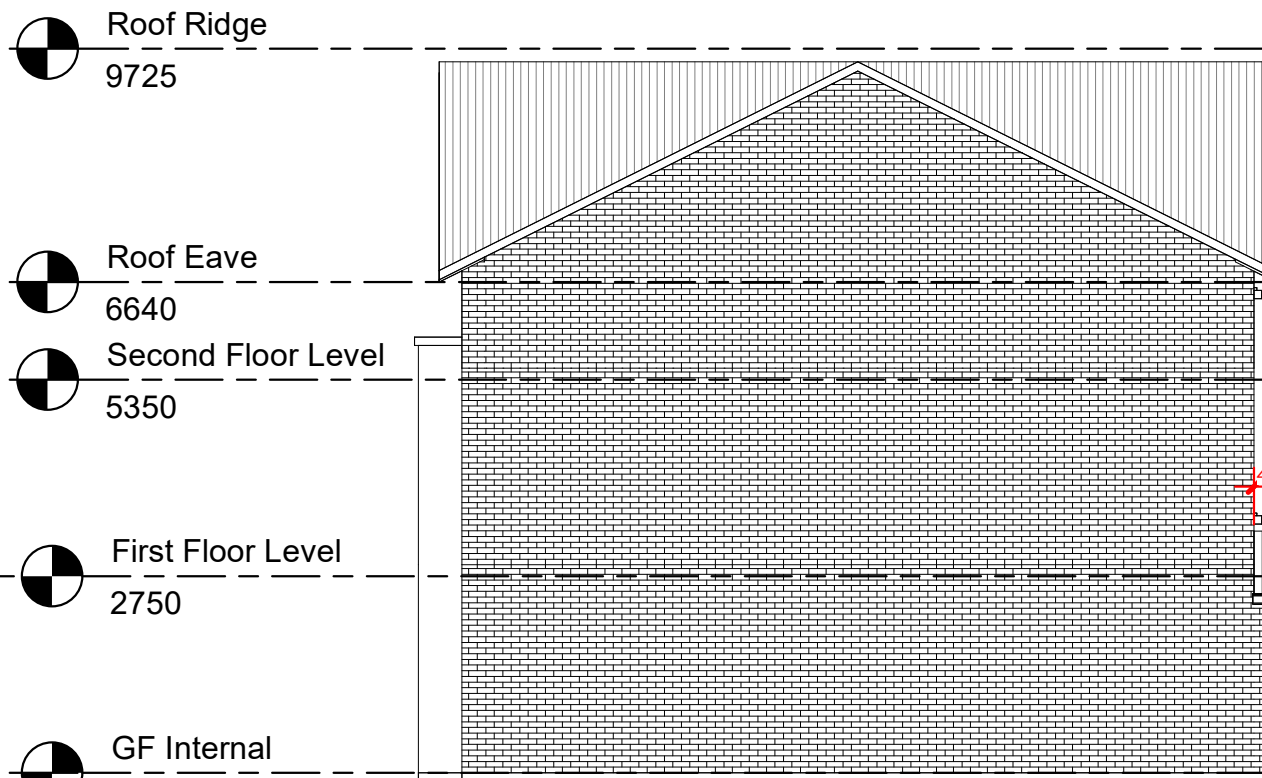


1 Front Proposed
1 : 100

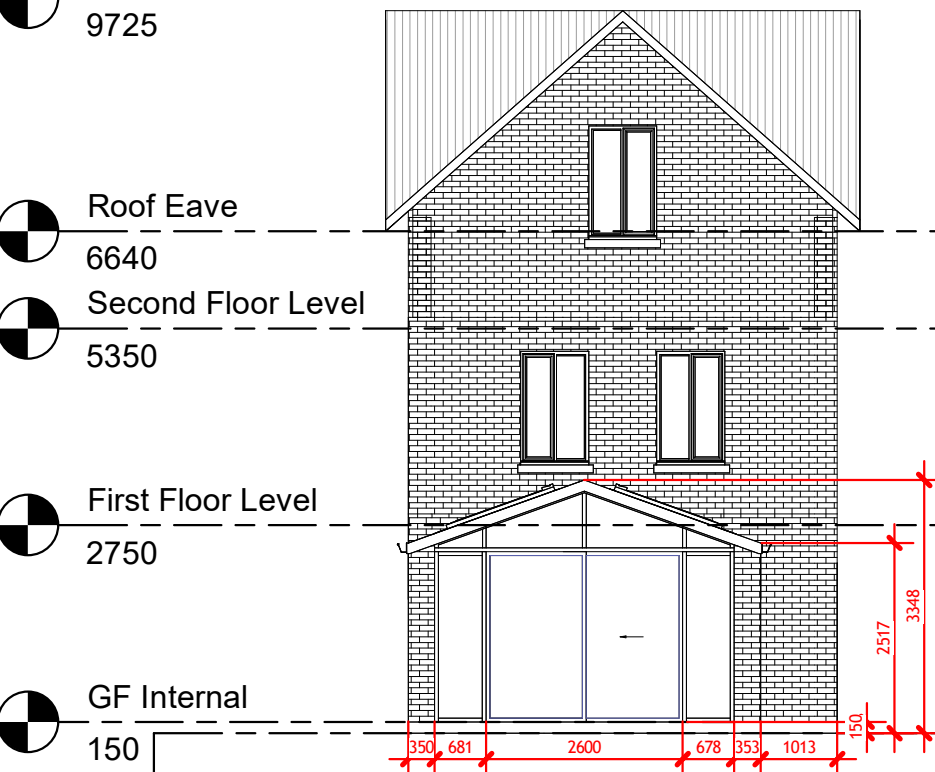


2 Right Proposed
1 : 100

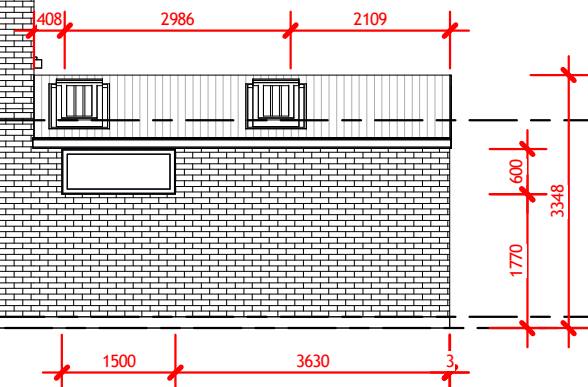



3 Rear Proposed
1 : 100

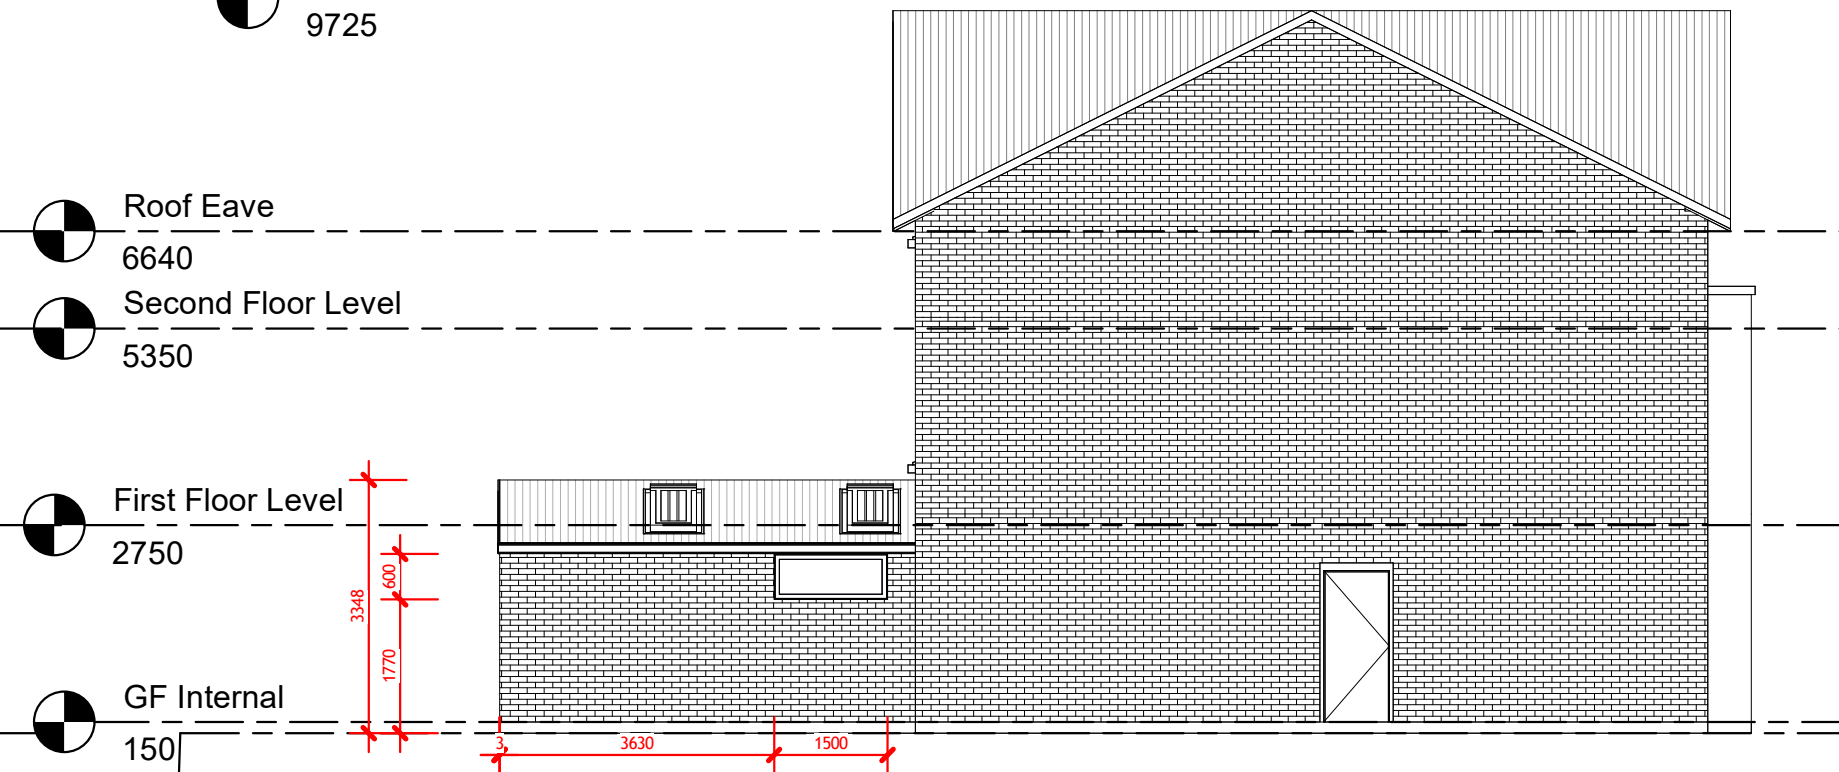

4 Left Proposed
1 : 100

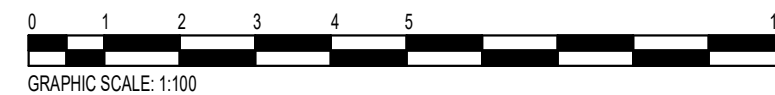

This drawing is the copyright of LDM Design.
All dimensions to be checked on site.
Do not scale.
All levels to be checked on site and refer to Ordnance Survey Datum Newlyn unless alternative datum given.
All errors and omissions to be reported to the Architect prior to commencement.
This drawing must be read in conjunction with the relevant specification clauses.
This drawing must not be used on site unless issued for construction.

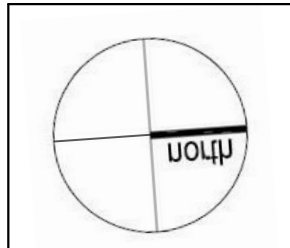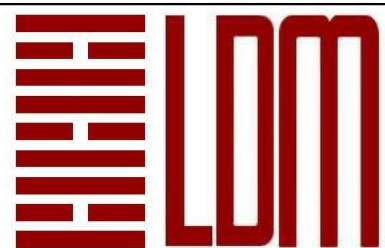

LDM Design

PROJECT		CLIENT		
5 Nettleford Road, Manchester, M16 8NL		Mr. Haihong Zhou		
SHEET		Scale (@ A3)	1 : 100	
Proposed setout elevations		Drawn by	JG	DRAWING NUMBER
		Checked by	LG	PS222
				REV
				I