


02 - Second Floor
40500

01 - First Floor
36900

01 - First Floor
36900


01 - First Floor
36900

00 - Ground Floor
33300

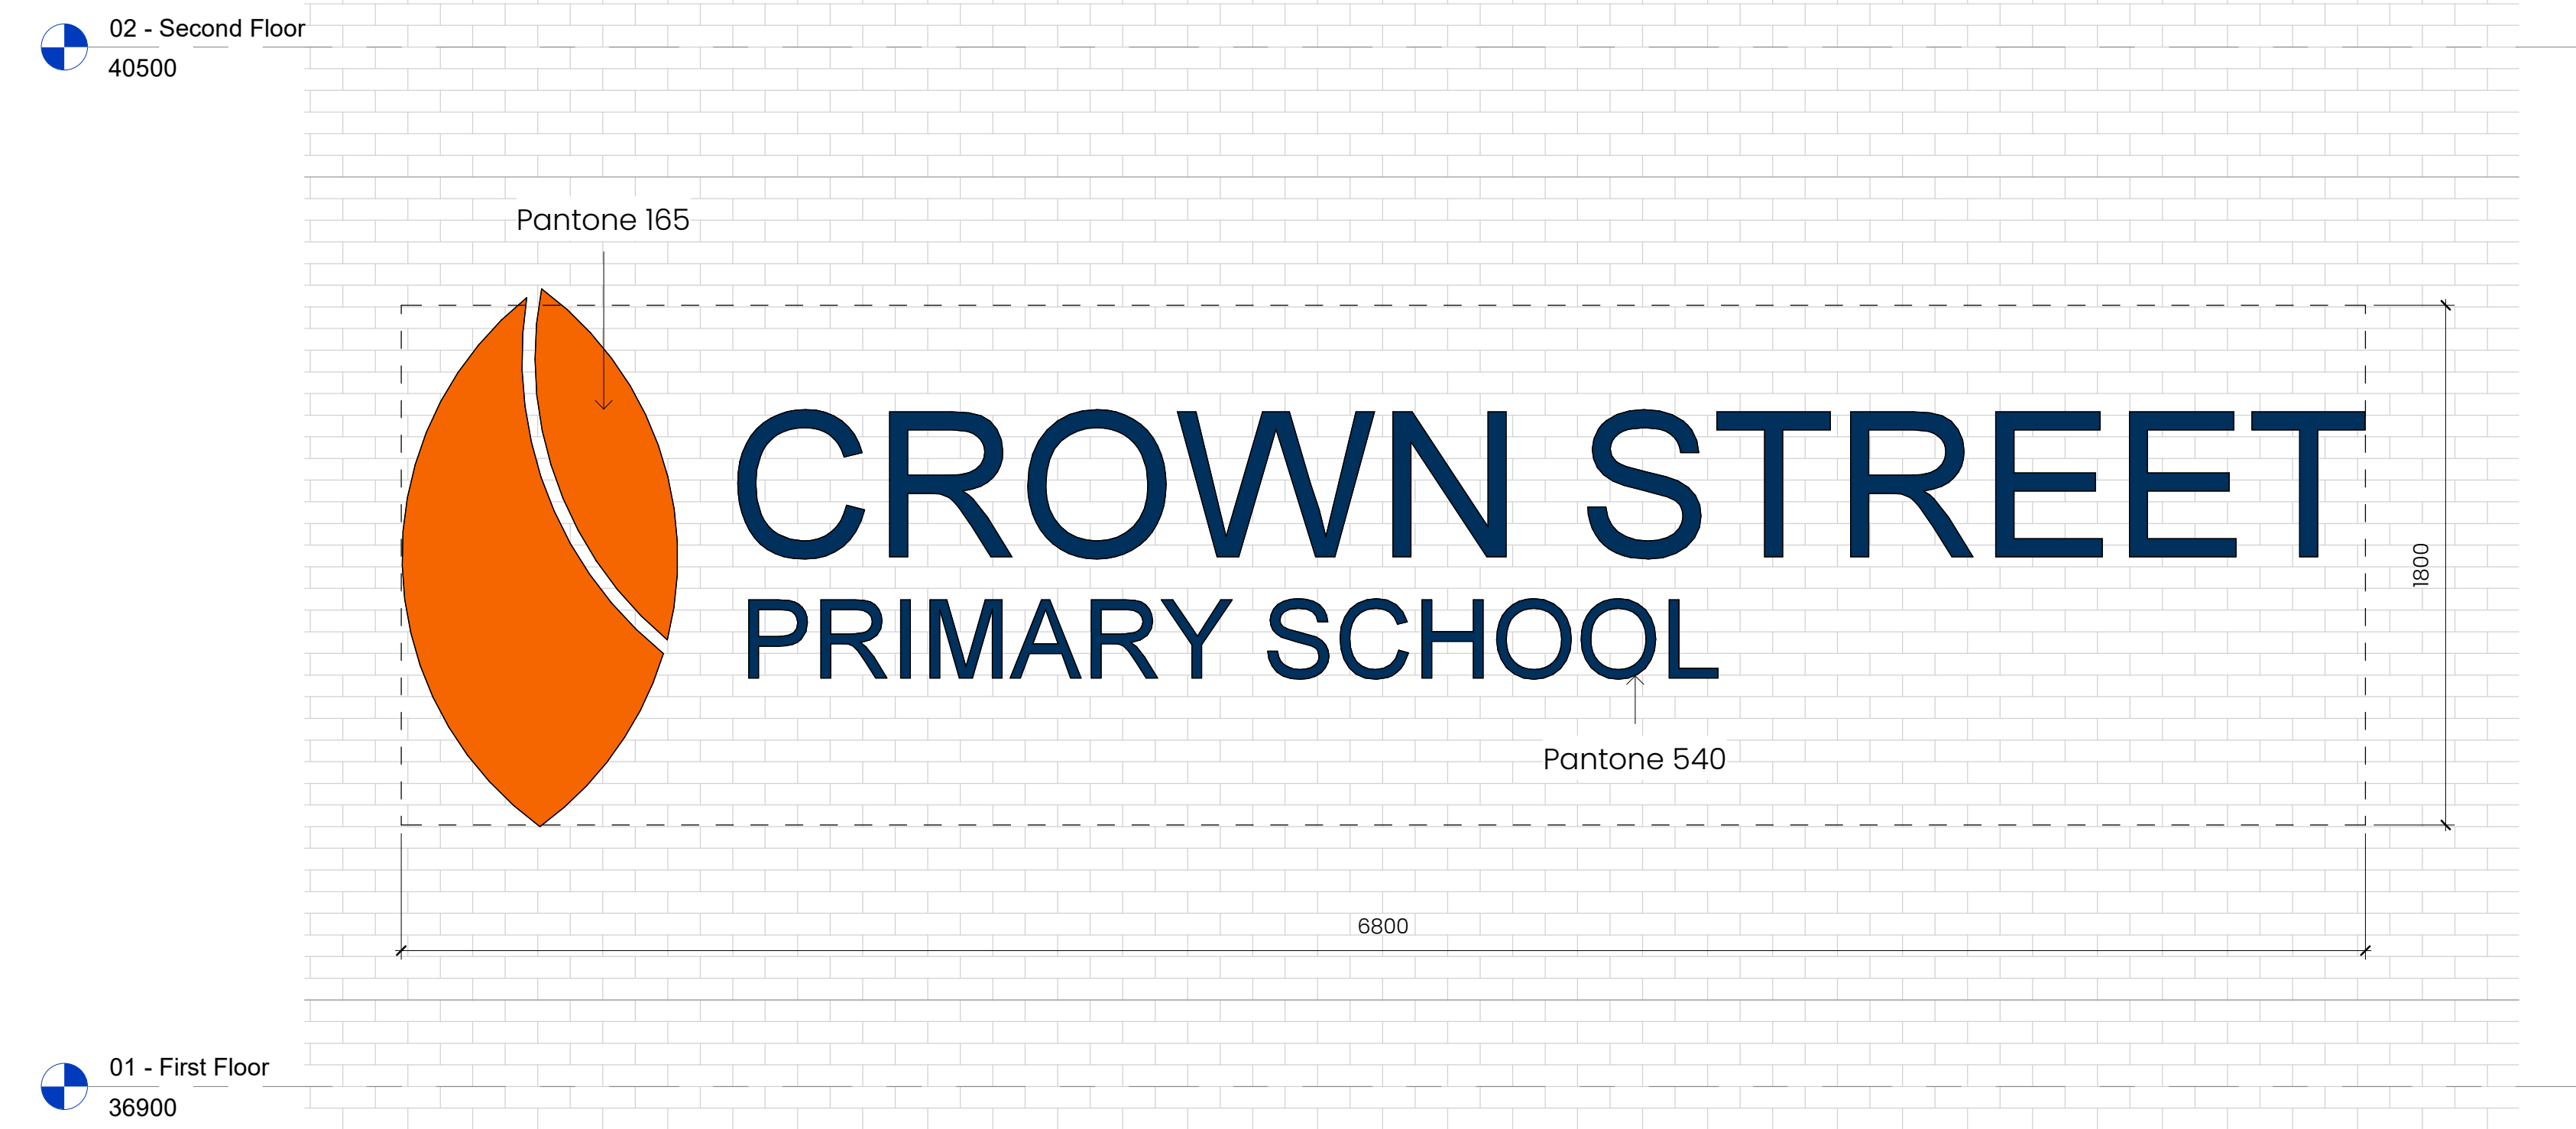

Type 1 School signage - South Elevation
1:20

Wall fixed individual Perspex letters and logo.
Approx overall size 6800x1800x50 mm.
Design & colour to be approved by School.

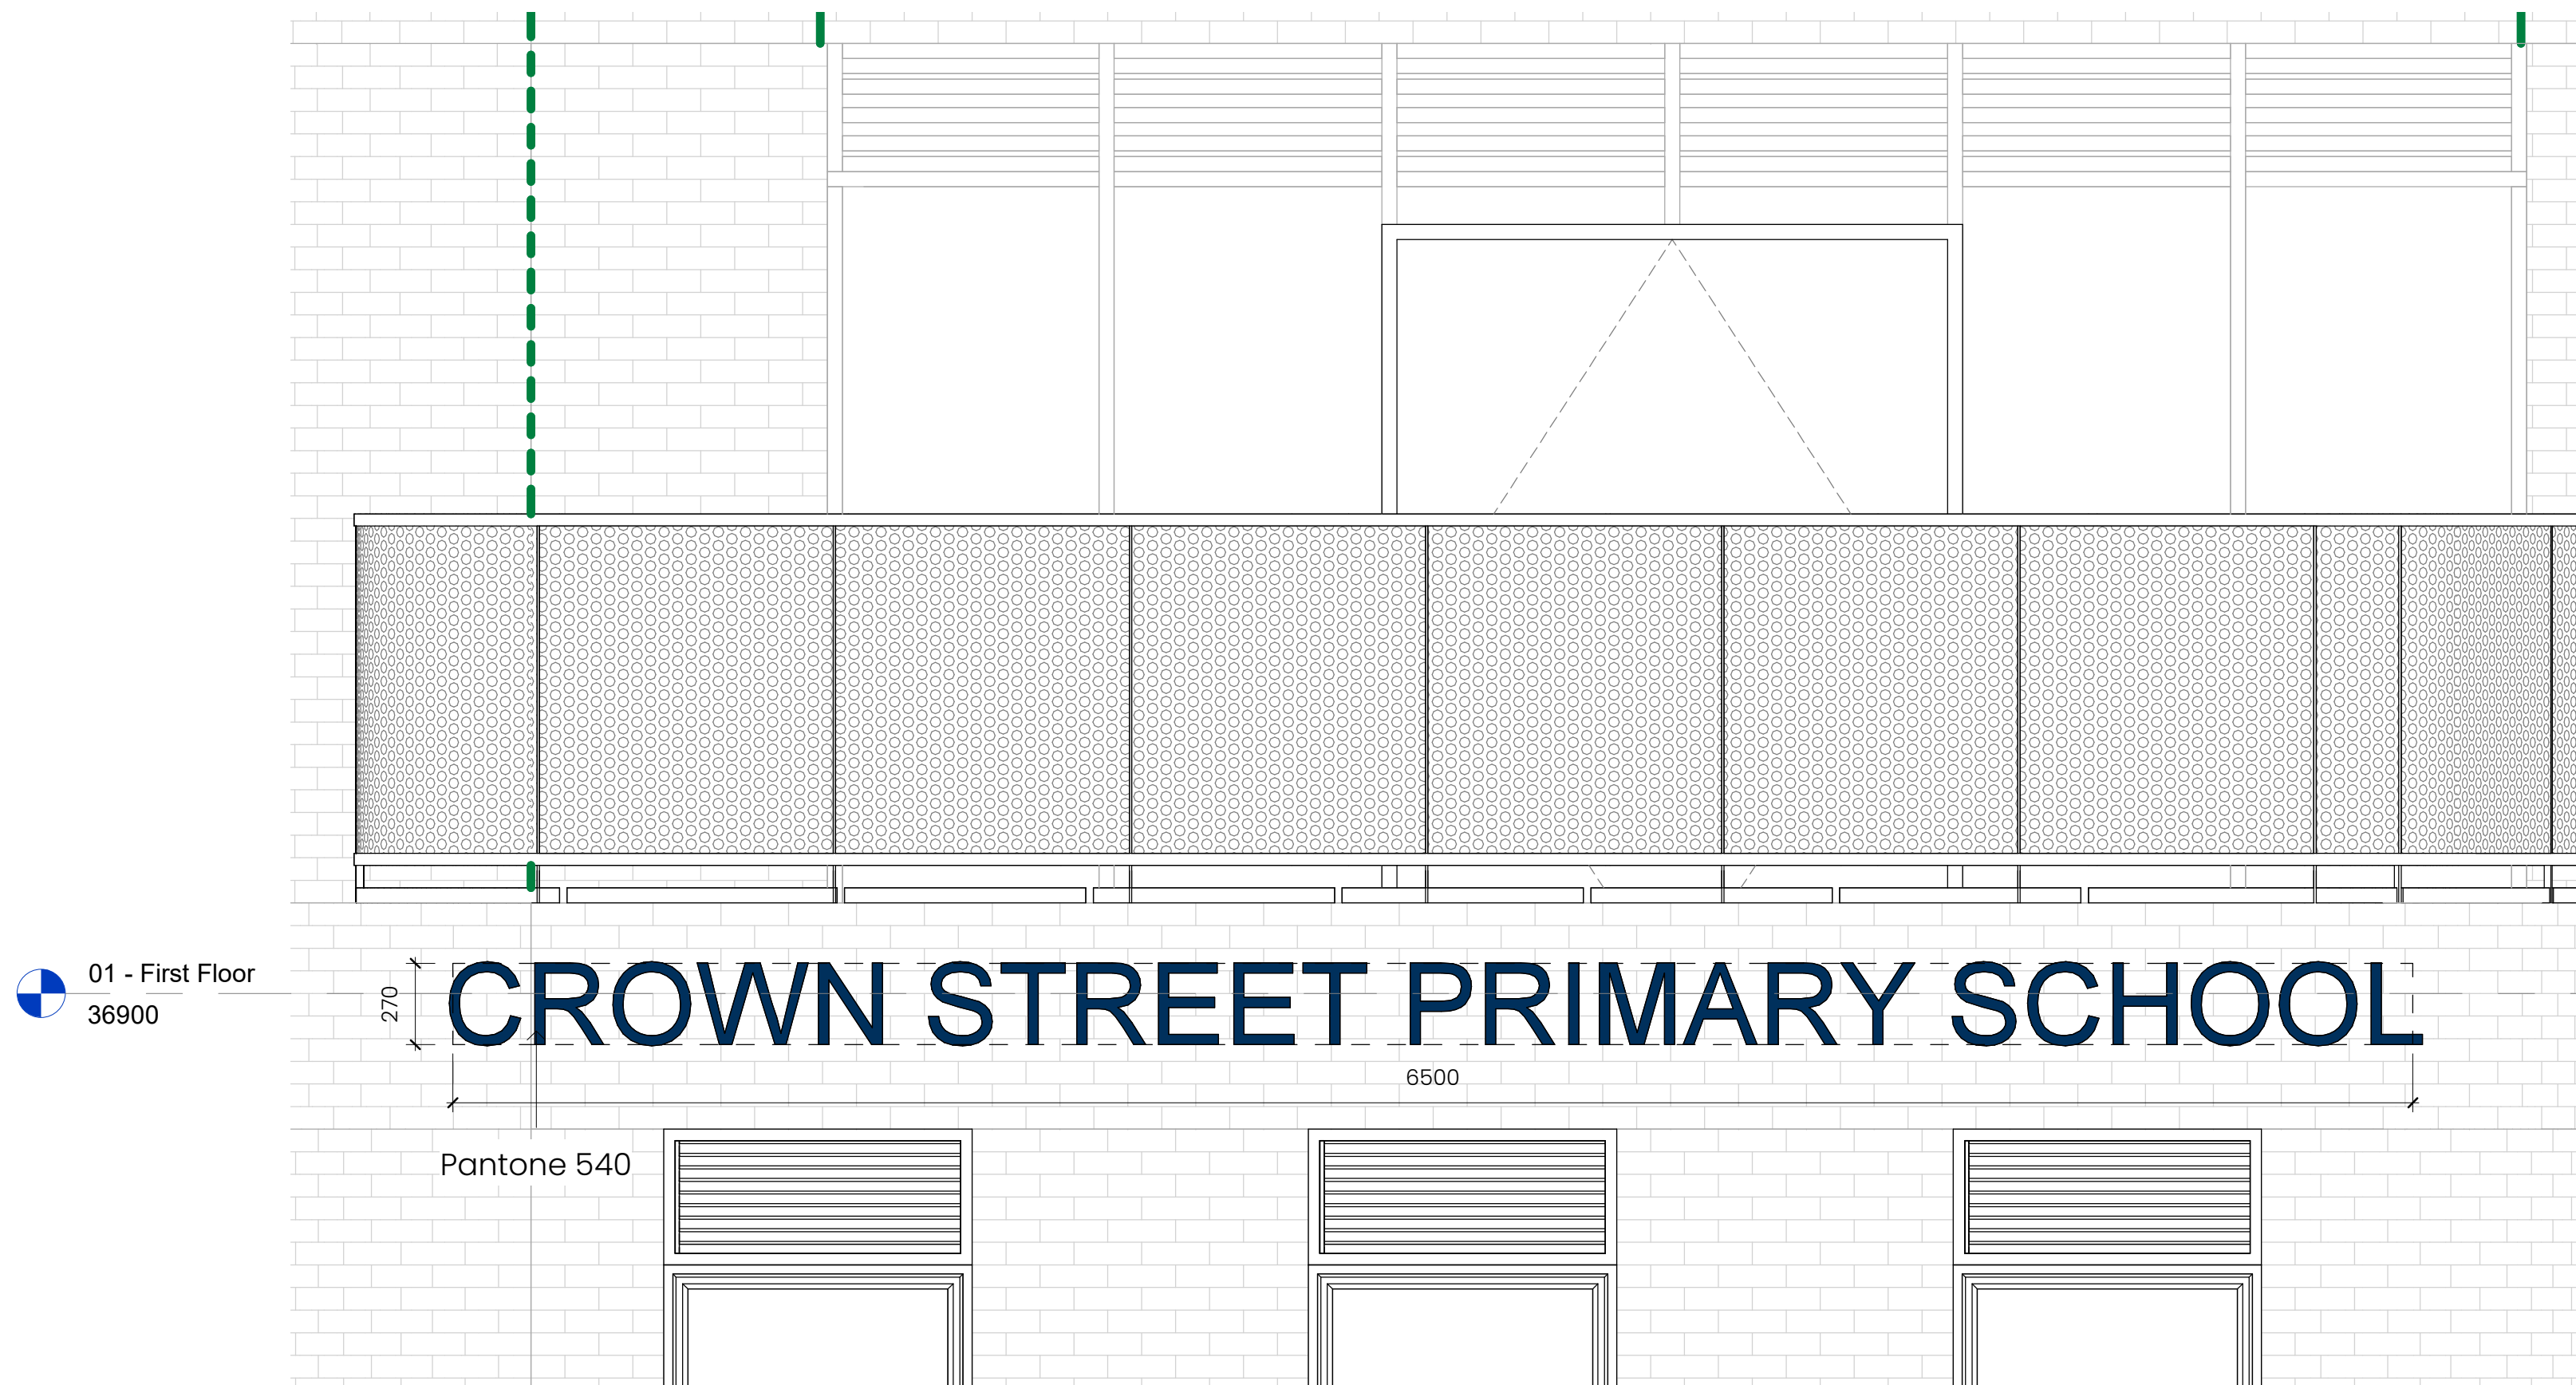

Type 3 Main School sign - North Elevation
1:20

Wall fixed individual Perspex 270 mm high letters.
Approx overall size 6500x270x50 mm.
Design & colour to be approved by School.

01 - First Floor
36900

00 - Ground Floor
33300



Type 5 School large external wayfinding - West Elevation, pedestrian crossing
1:20

Wall fixed individual Perspex 70 mm high letters & arrows. Design & colour to be approved by School.




View of School signage from motorway




Main Entrance view with signage

01 - First Floor
36900

00 - Ground Floor
33300

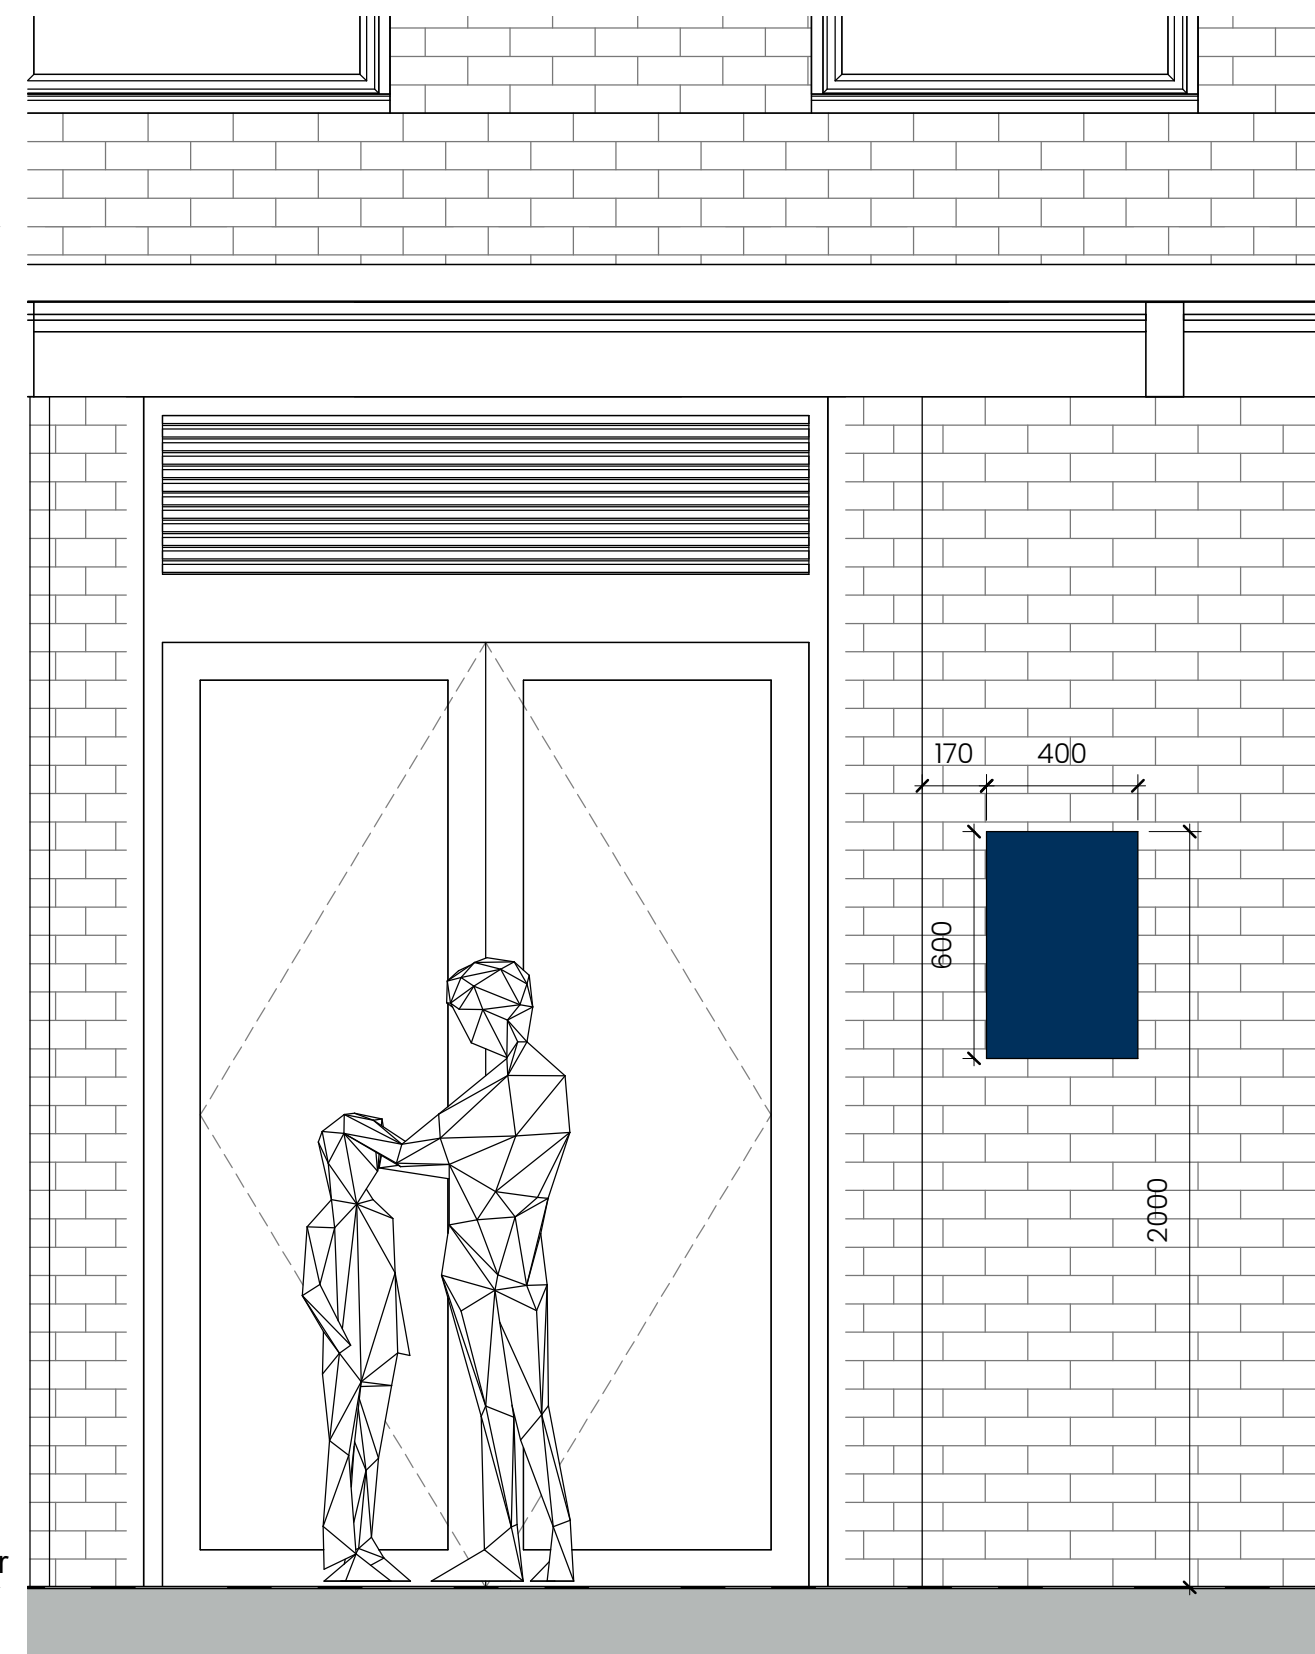

Type 4 External wayfinding signage
1:20

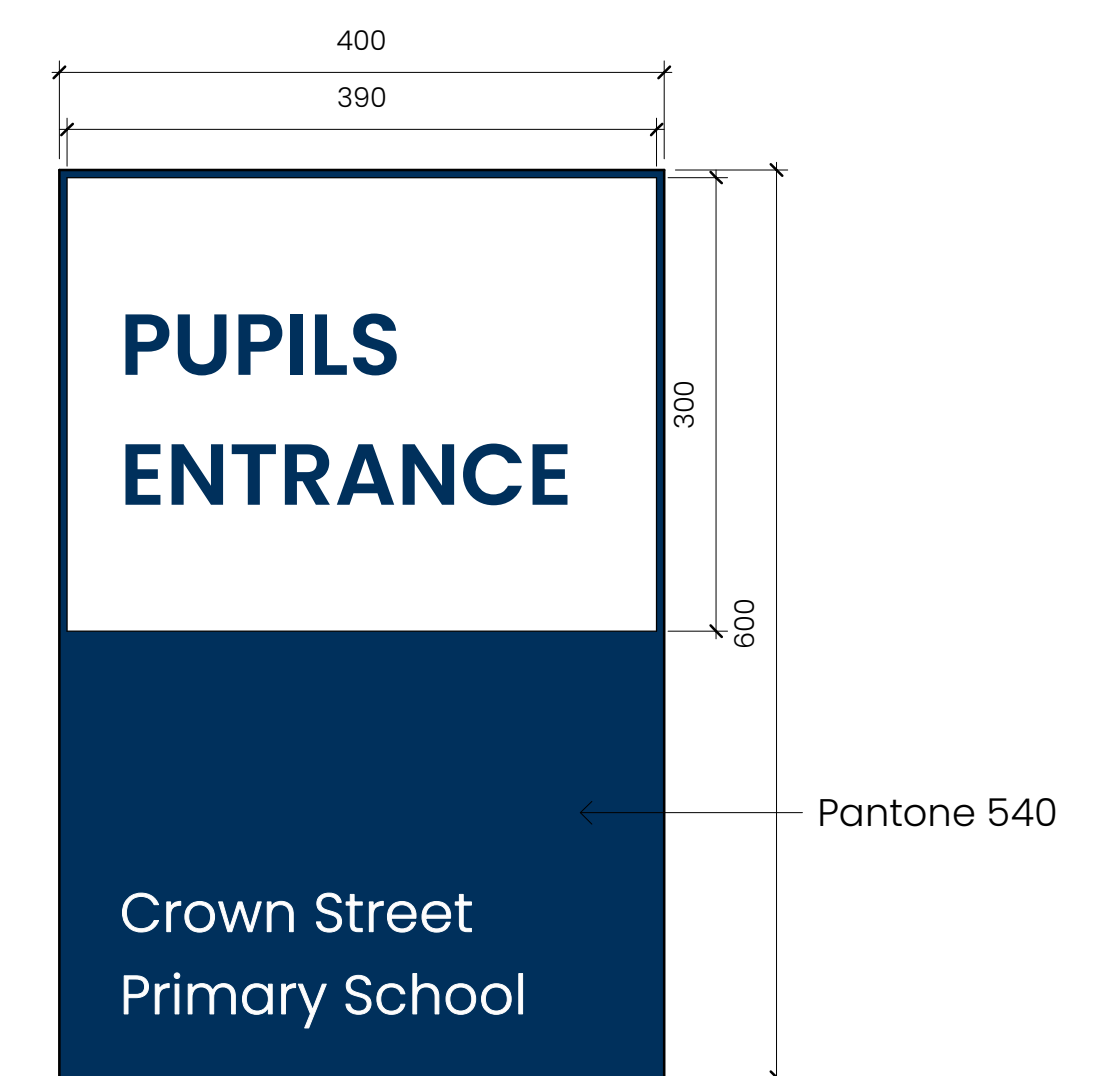

Wall fixed Perspex wayfinding sign.
Text to indicate school name and relevant entrance description.
Approx overall size 60x400x30 mm.
Design & colours to be approved by School.

Type 6 - Additional panels to wayfinding fingerpost within Blade signage design.

Signage reference:
DI-A35.00

Proposed text to panel c:
Crown Street Primary School


Proposed text to panel d:
Crown Street Daycare



View of Type 5 wayfinding signage


01 - First Floor
36900

00 - Ground Floor
33300

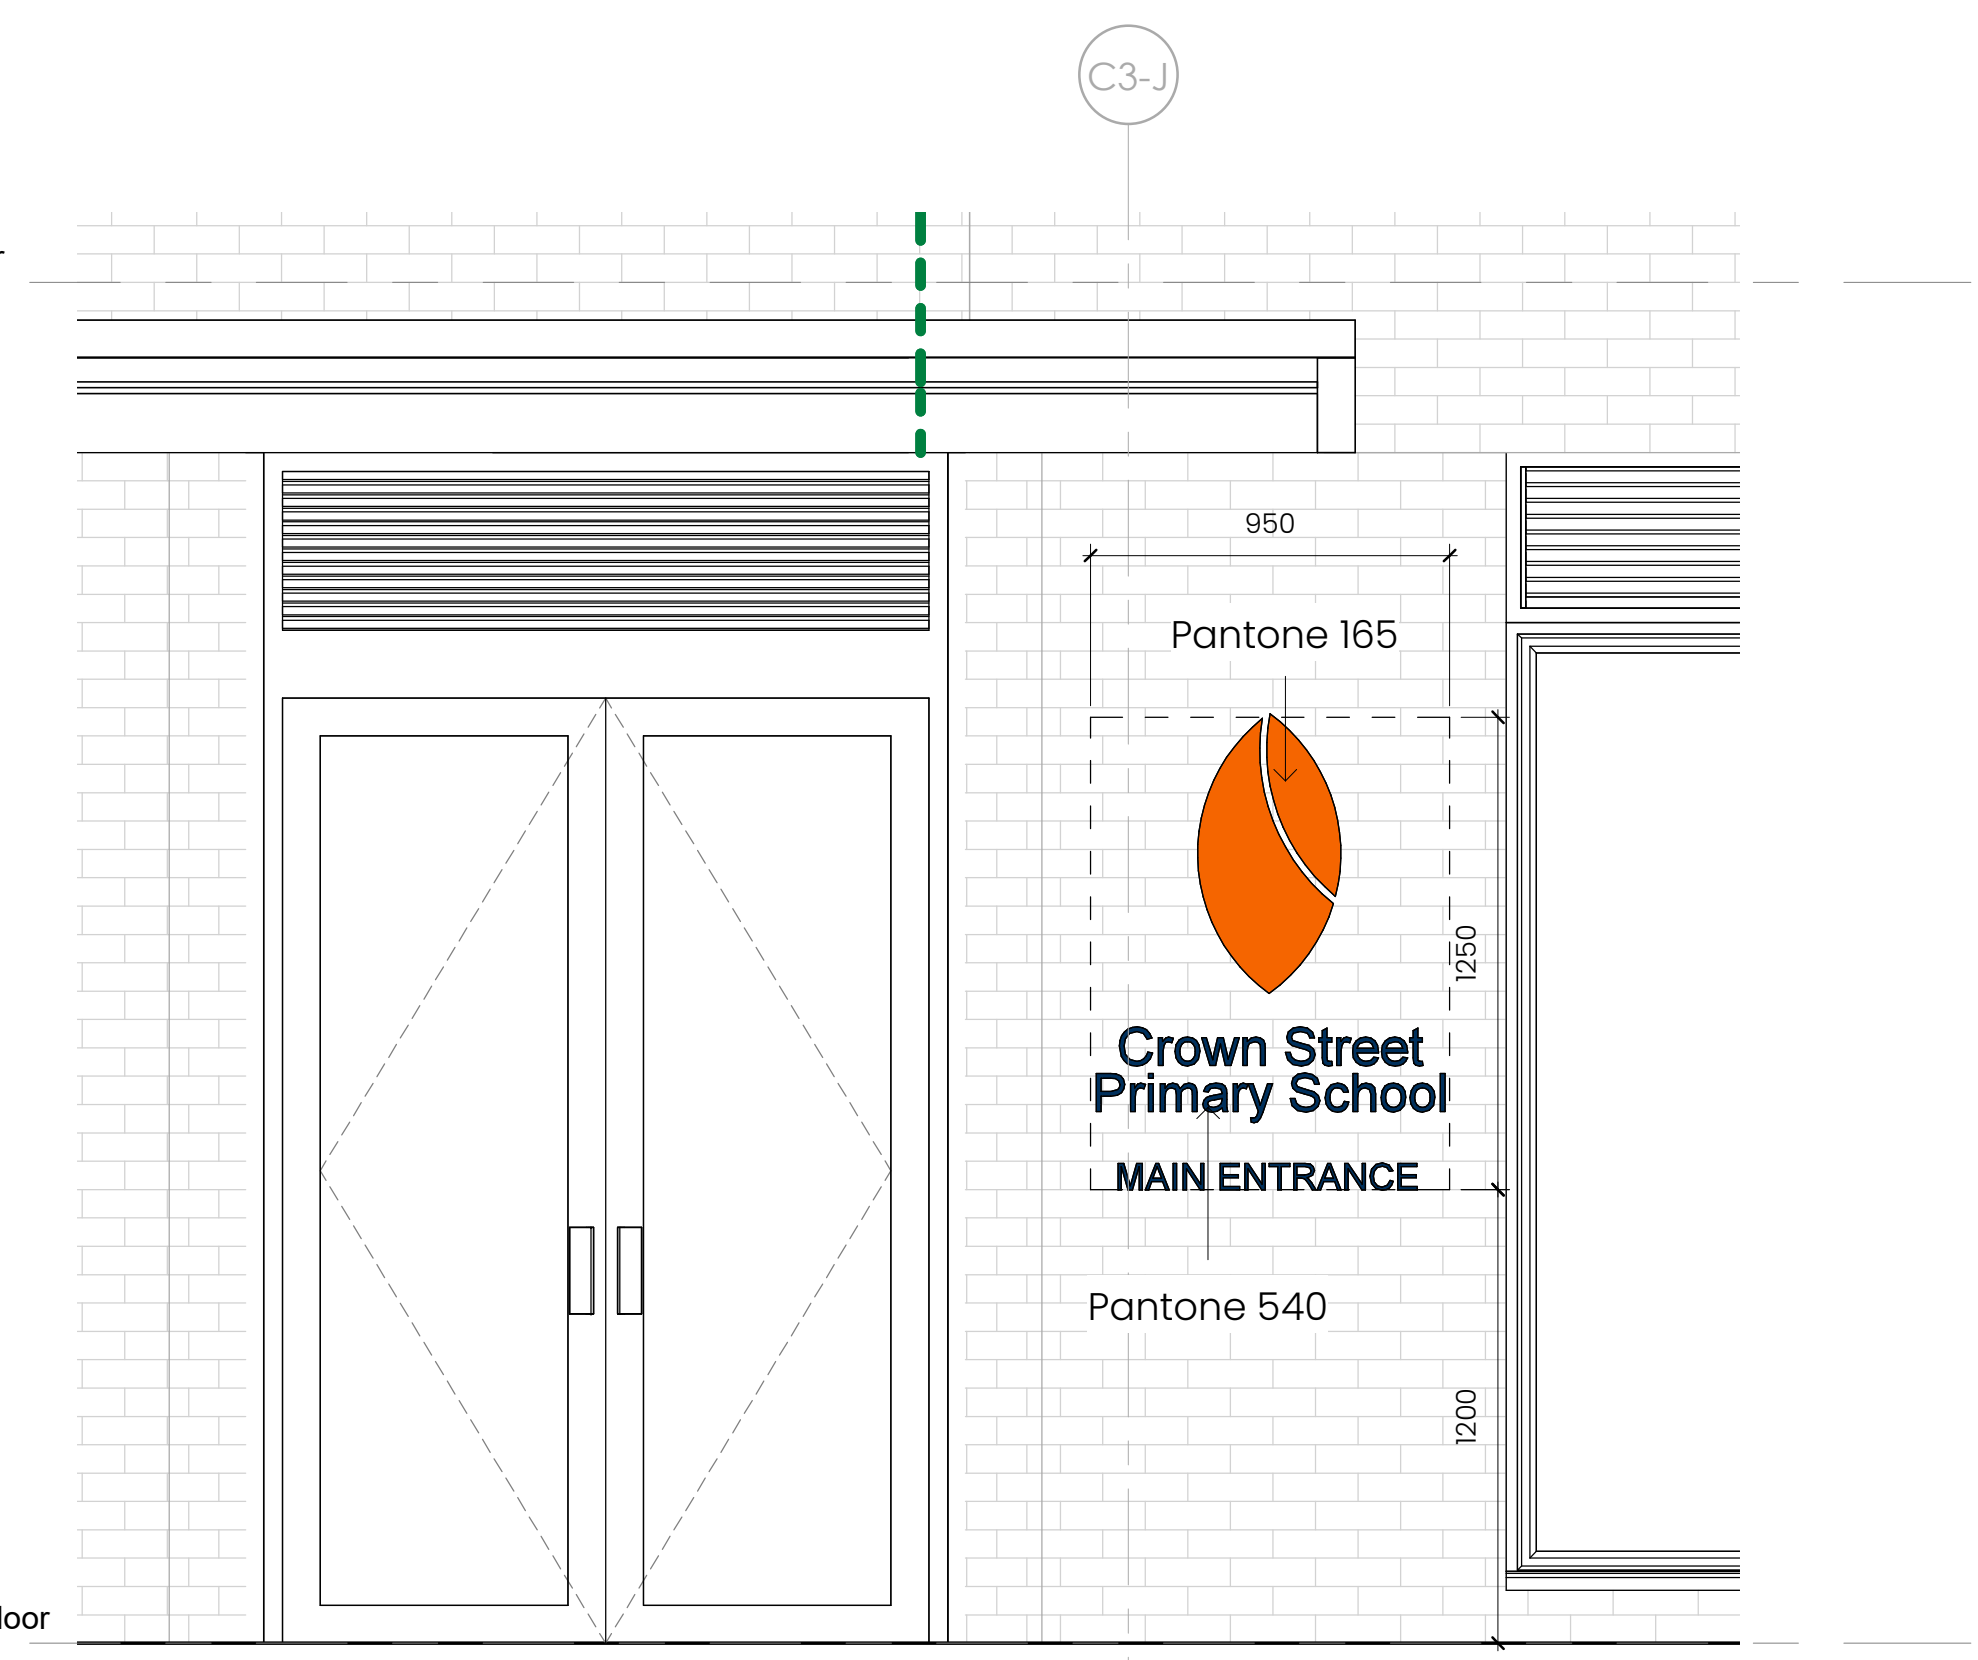

Type 2 Signage at Main Entrance
1:20

Wall fixed Perspex sign with logo and name for School & Daycare. Approx size 1050x950x30 mm.
Design & colours to be approved by end user.

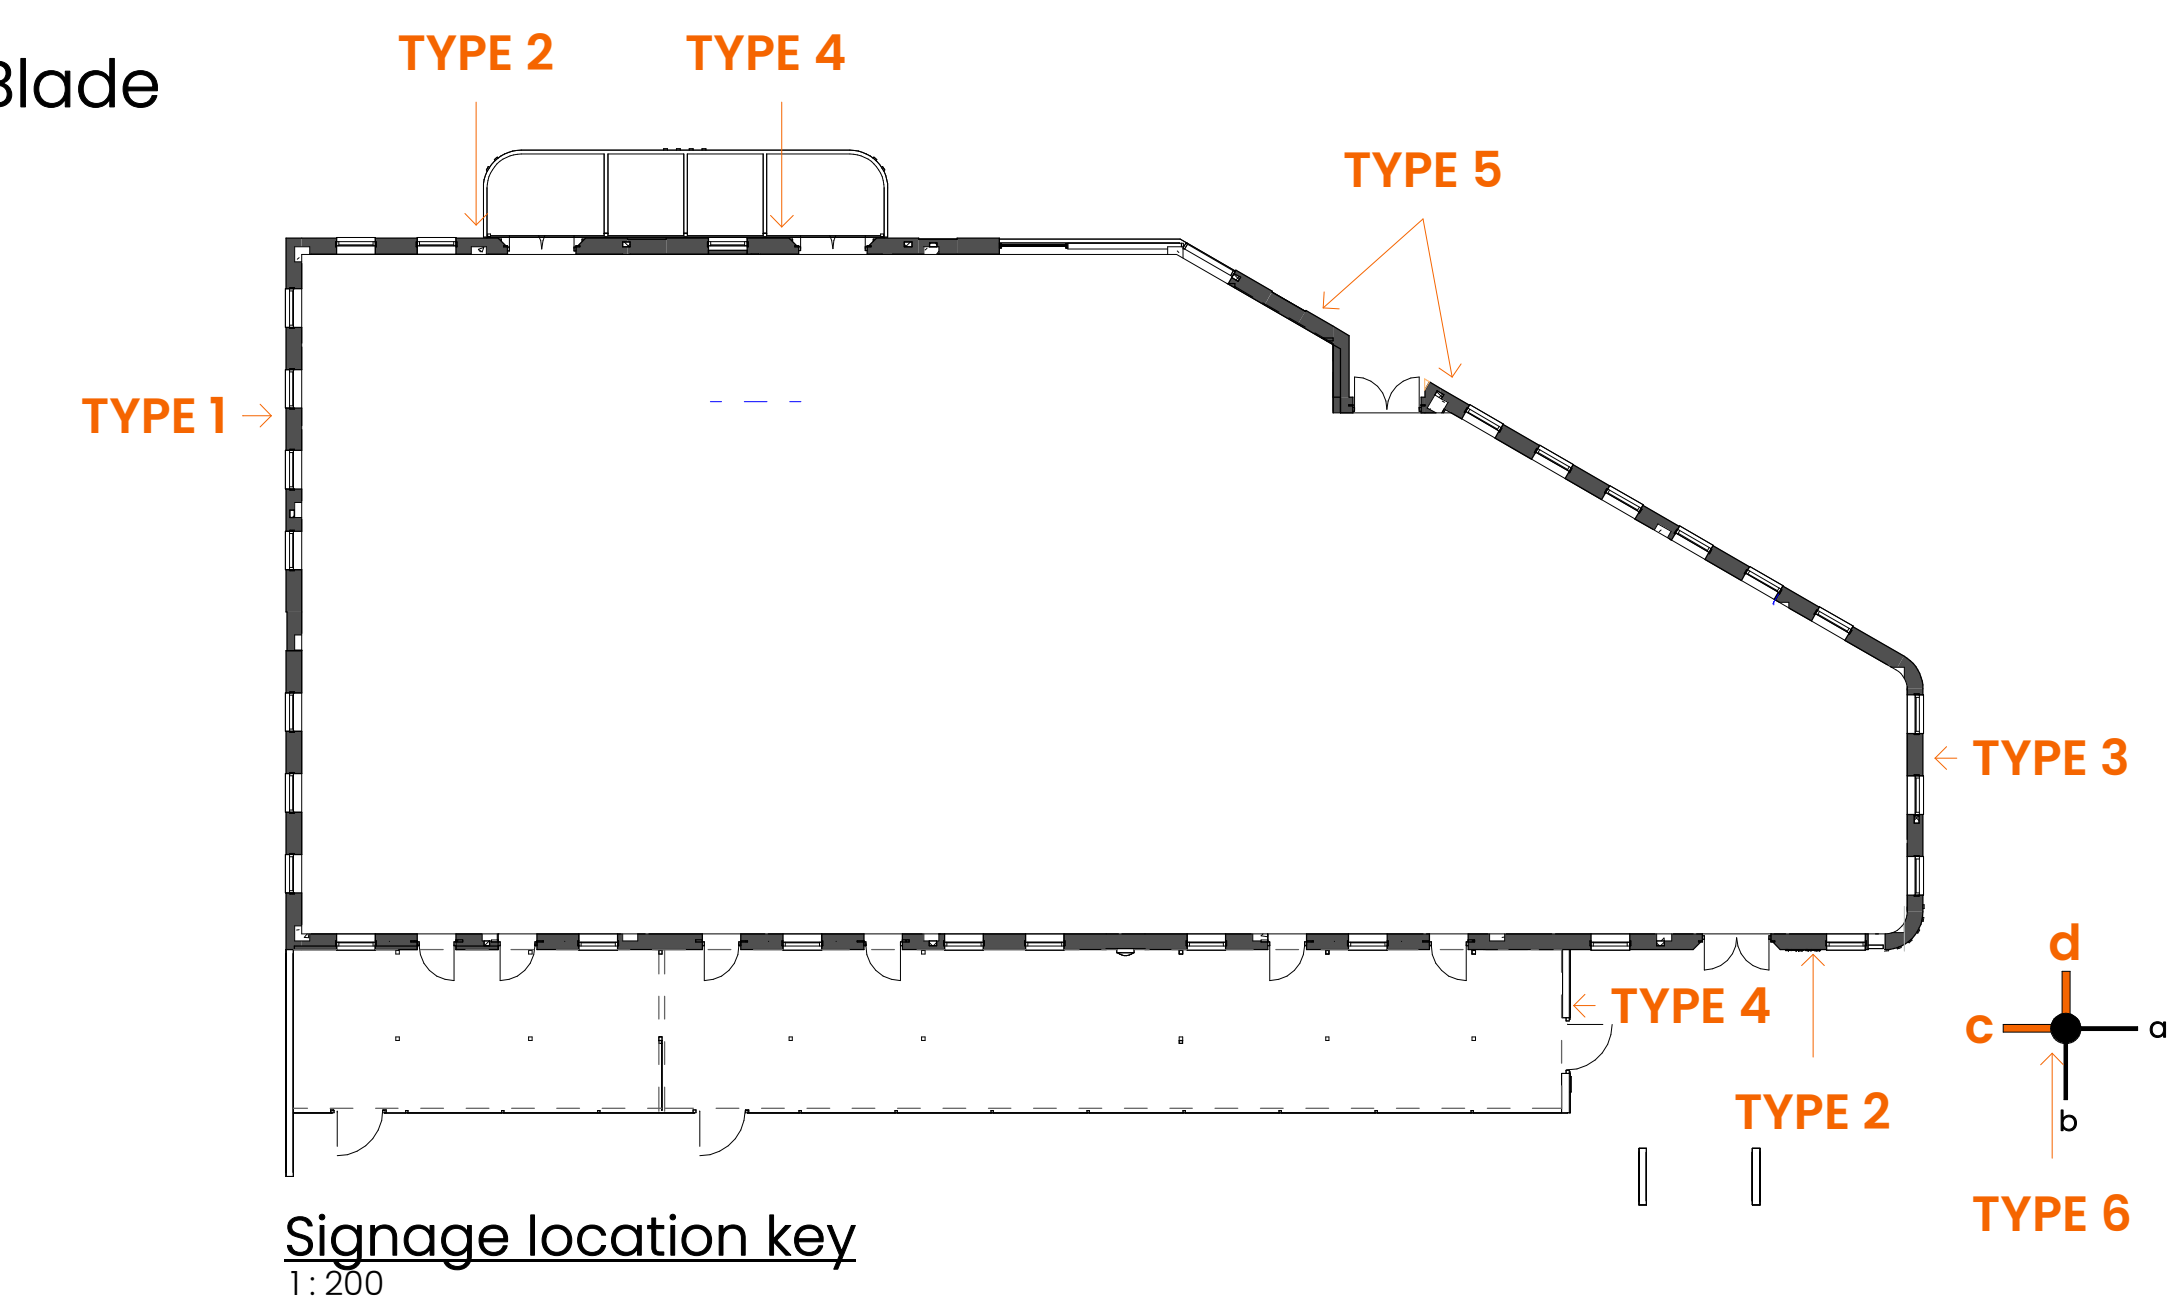

Signage location key
1:200