


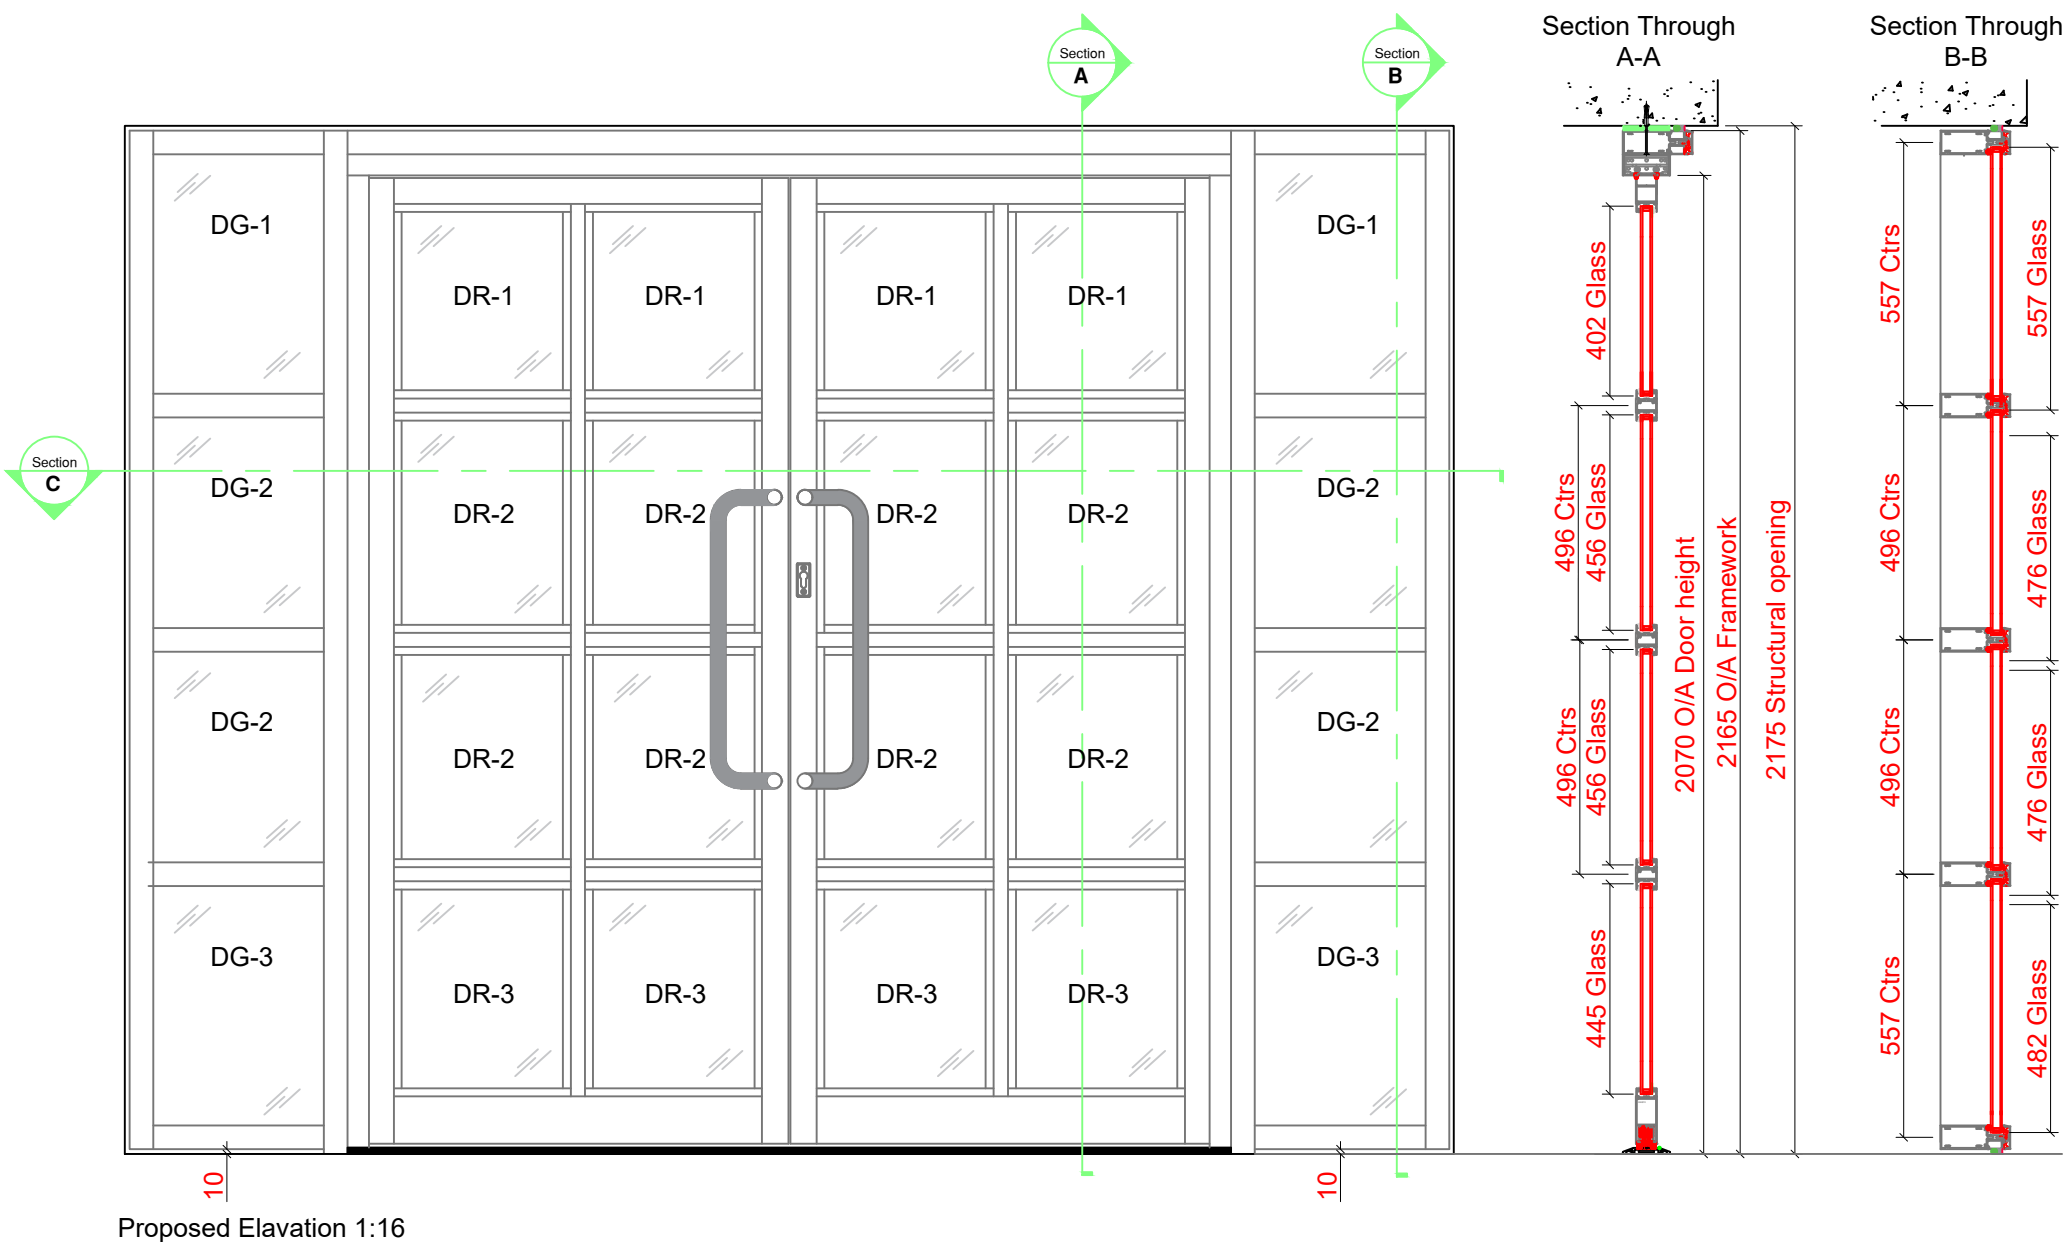

Specification

1.0 Framing.

1.1 Kestral Aluminium Systems - Low Rise commercial C/W thermally broken aluminium profiles. All Sections to be powder coated RAL 9005 Satin - Minimum 60 Microns

2.0 Doors.

1.1 Kestral Aluminium Systems - Commercial door profiles non-thermally broken aluminium profiles. All Sections to be powder coated RAL 9005 Satin - Minimum 60 Microns

3.0 Fixing and Sealing.

3.1 Curtain wall framework to be direct fixed/ strap fixed as detailed. All fixings as specified. All gaps to be silicone sealed in Black silicone. backer rods to used if required.

4.0 Glass

4.1 Glass spec: 1 (CW Frames) - 28mm DGU's
Outer: 4mm Clear toughened
Cavity: 20mm Black spacer Argon filled
Inner: 4mm Clear toughened low e

4.2 Glass spec: 2 (Doors) - 24mm DGU's
Outer: 4mm Clear toughened
Cavity: 16mm Blac spacer Argon filled
Inner: 4mm Clear toughened low e

5.0 Door Ironmongery

- 5.1 1 No. Standard hook lock with thumbturn europrofile cylinder
- 5.2 Double ramped threshold
- 5.3 Hold open overhead enclosed closures
- 5.4 Ø38mm 600mm Ctrs Satin Brass Cranked D handles
- 5.5 Anti-finger trap styles

6.0 Flashings/ Pressings

6.1 Non shown or proposed by UKSG

A2	Changed door handles	DH		12-11-22
A1	Changed S/O Sizes and added in central mullion on doors	DH		7-11-22
REV.	Description	By	CHD	Date

Client		JPS Services	
Site/Contract		PLT, Wellington Mill, Manchester	
Drawing status		Preliminary issue ☐ Approval issue ☒ Construction issue ☐	
Title		Curtain Wall/ Door Layout	
Projection		1:16 @ A3	
Drawn	Date	DRG No.	Rev
DH	12-11-22	UK00148-01	A2
Checked	Date		
Suits 1, 2nd Floor		Rookery House	
Guinness Shopping Centre		Newmarket, Suffolk	
CB9 5E		TEL: +44 (0)1335 506 7794	
EMAIL: sales@ukstructuralglazing.co.uk		WEB SITE: www.ukstructuralglazing.co.uk	