
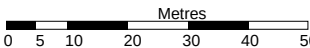


Site Location Plan

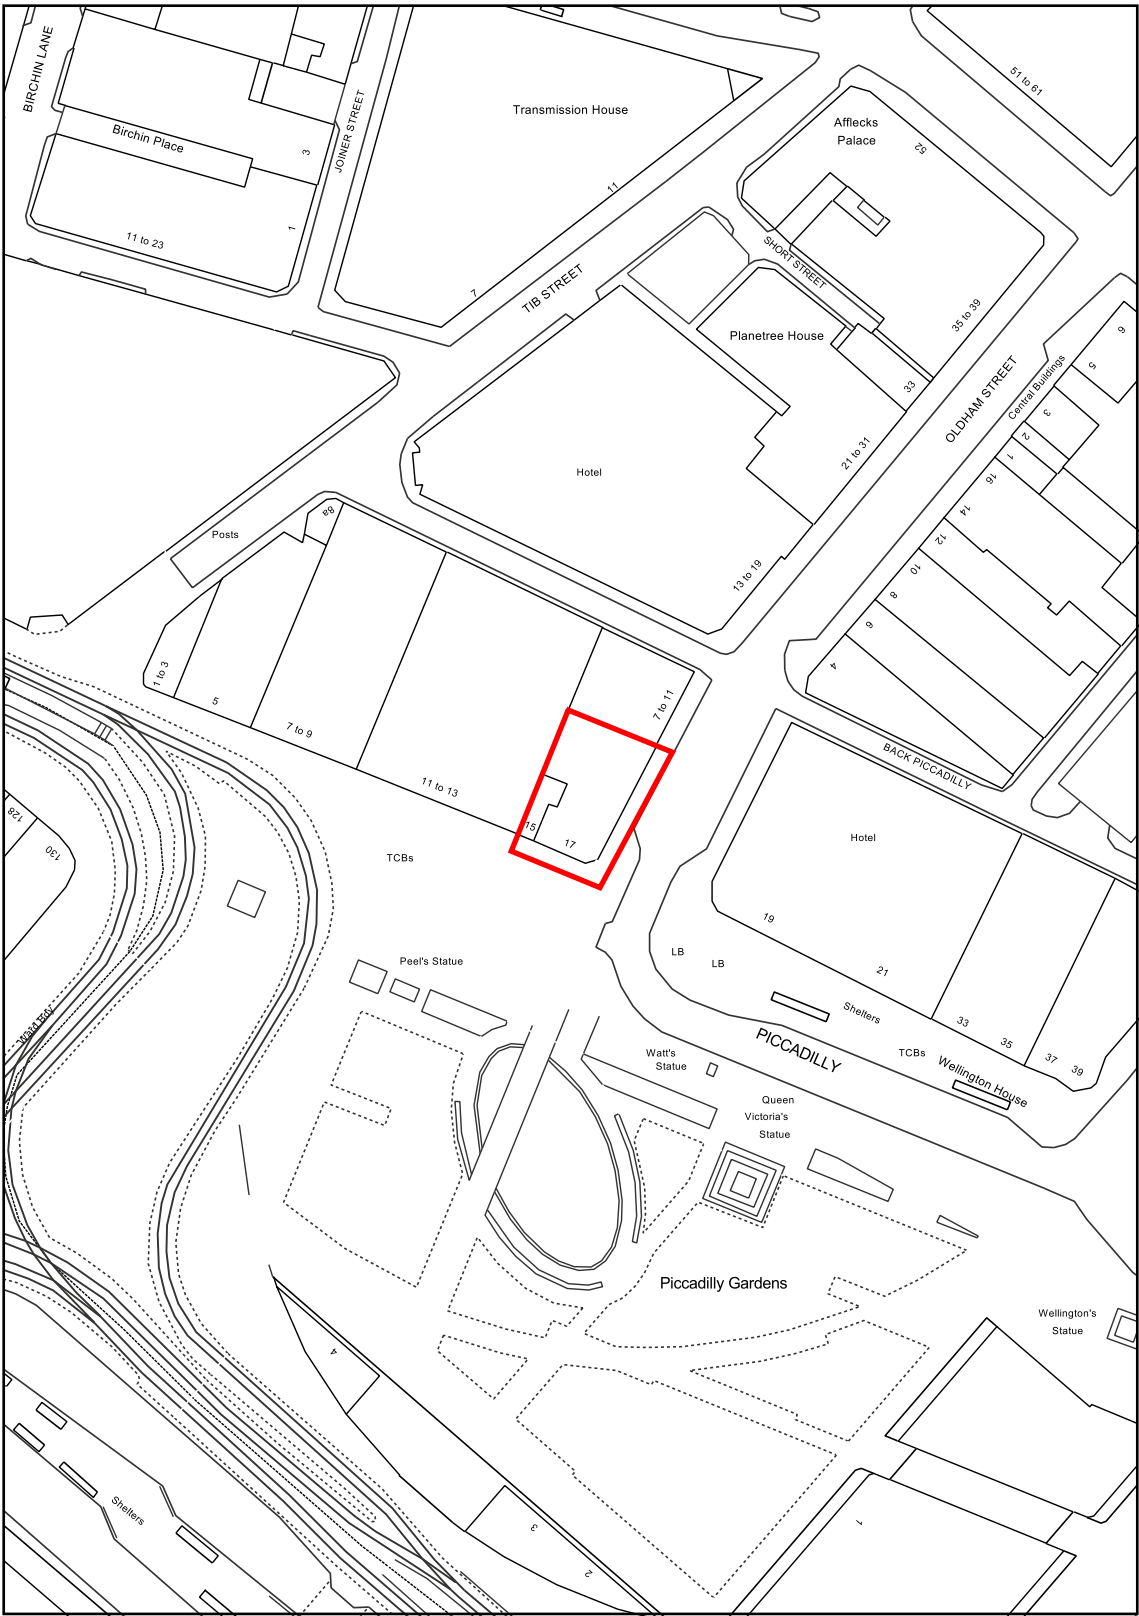

Map Information

Scale: 1: 1250

Date: 24/11/2022

Reference: 20220

Order No: 91402

