


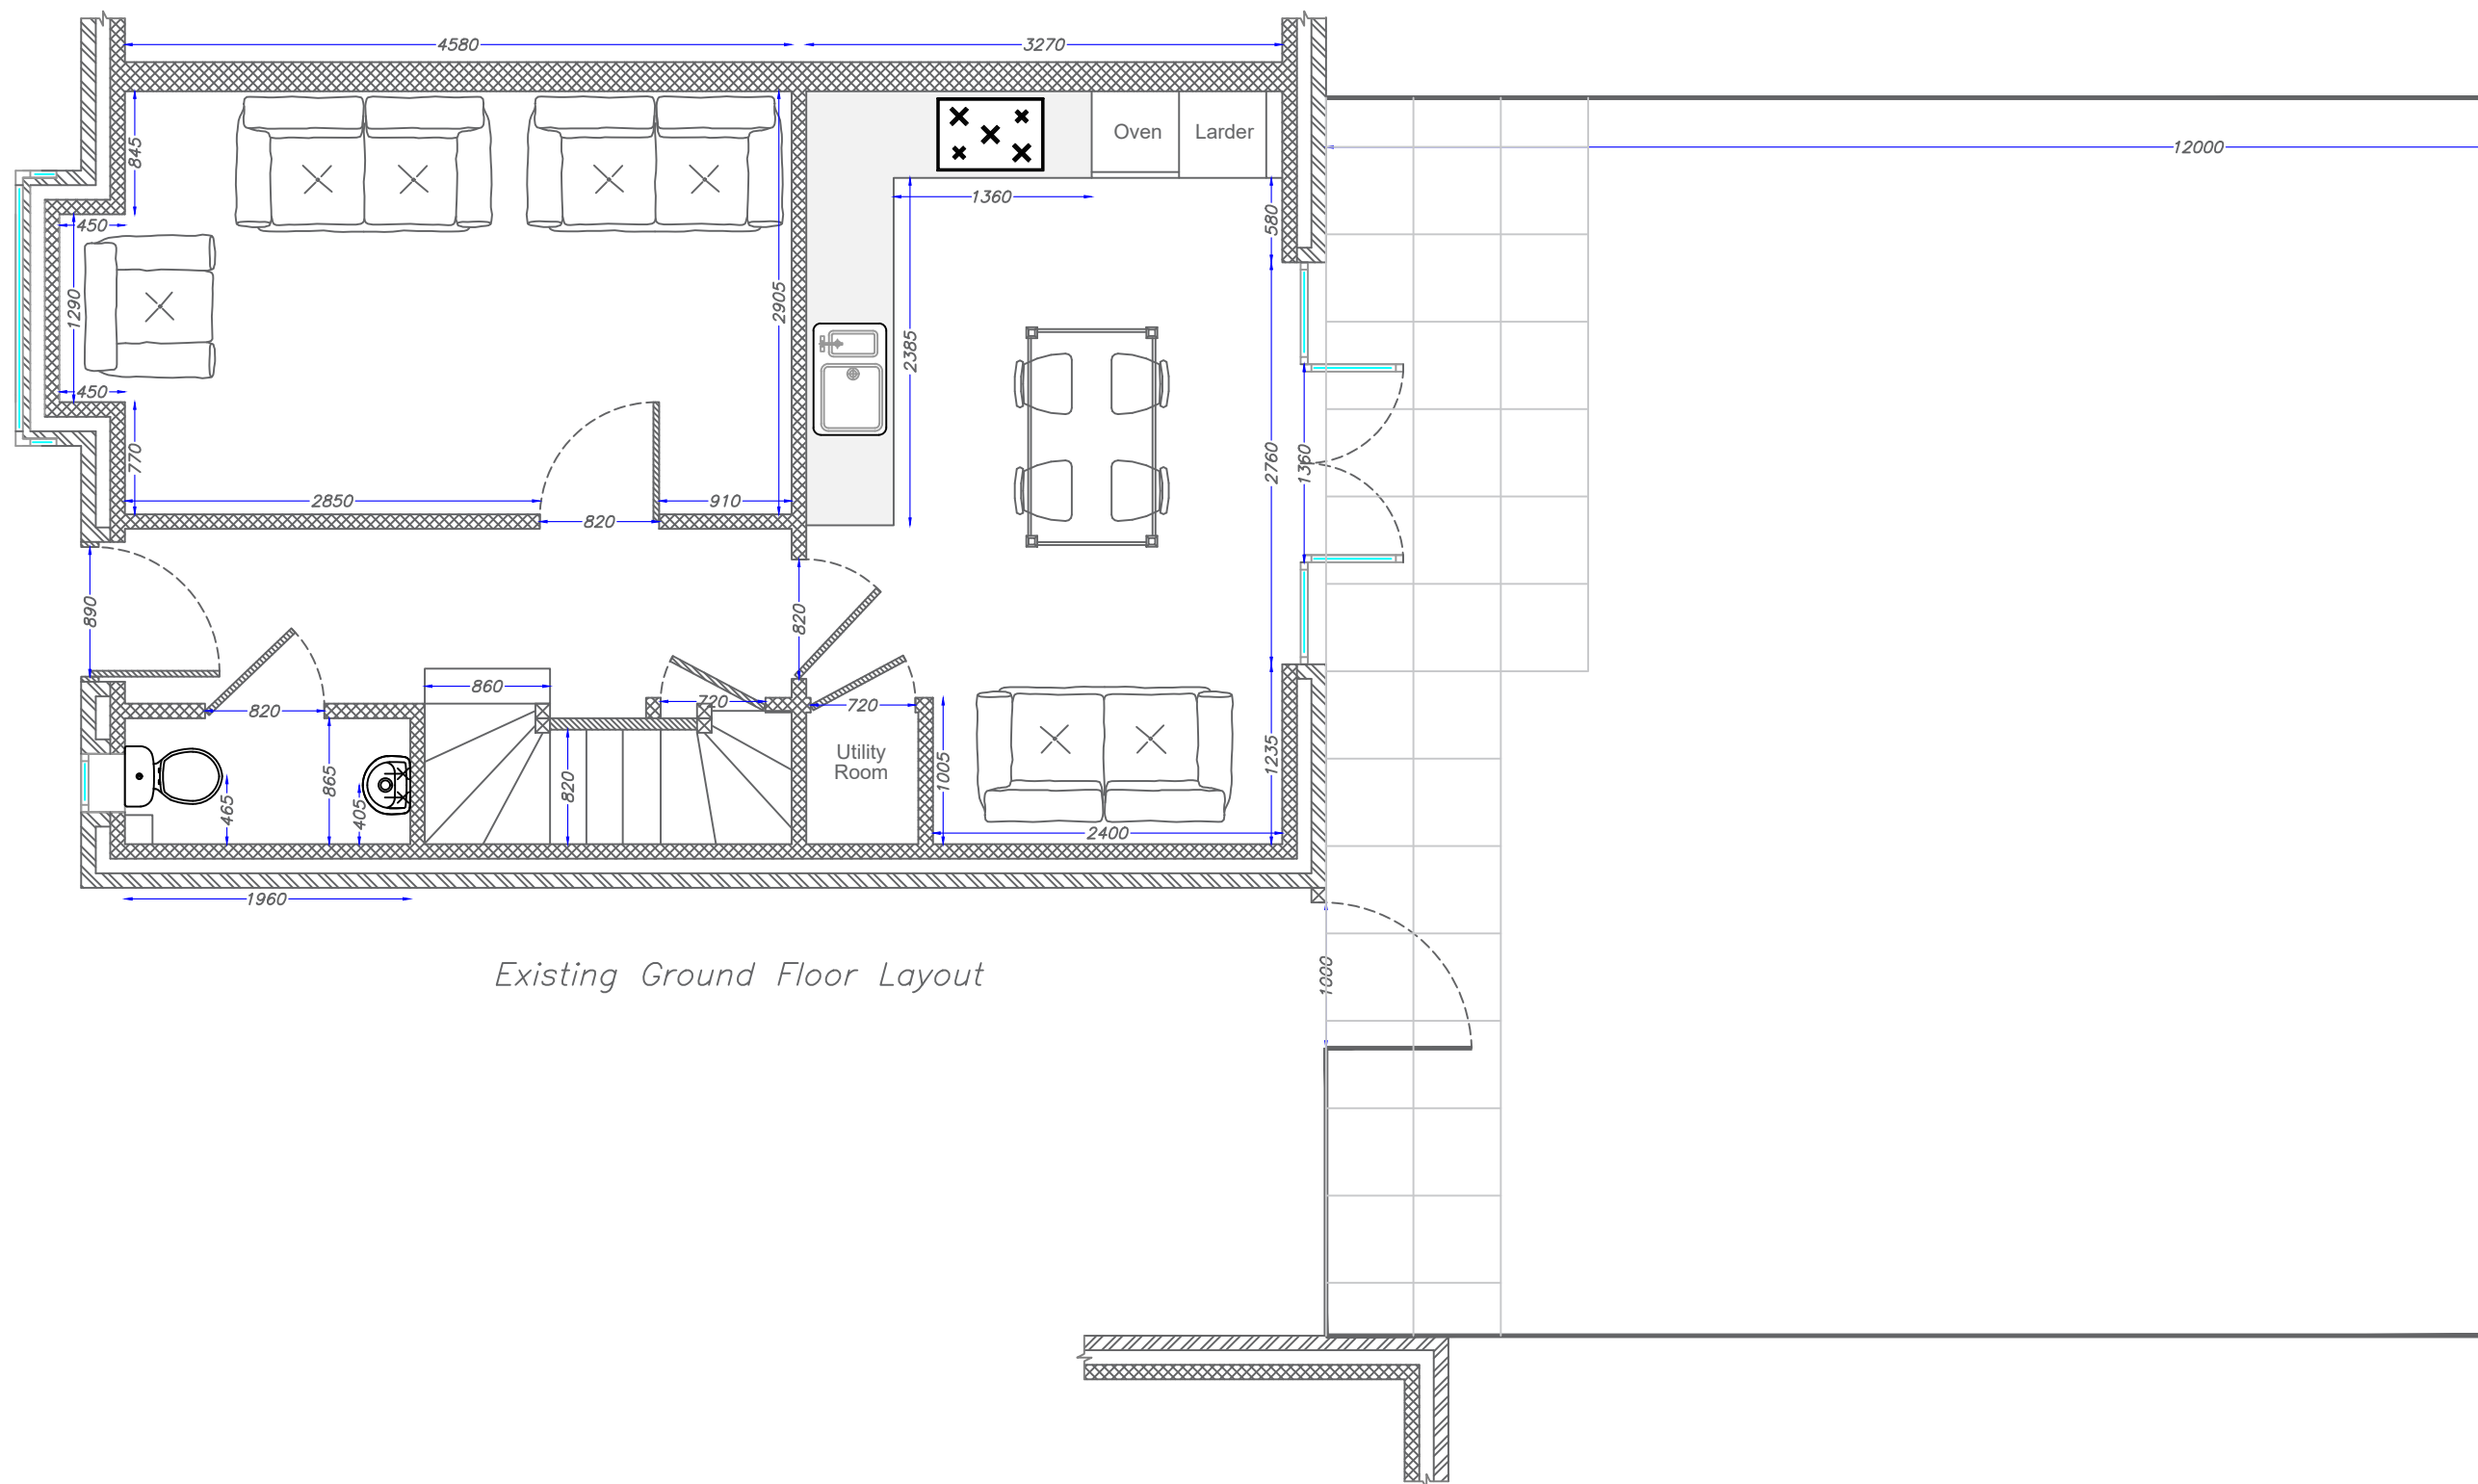

Existing Ground Floor Layout

Manchester's Local Care Organisation

Technical Officer Service

29 Poland St, Unit 1
Ancoats,
Manchester,
M4 6AZ

Applicants Name:
Miss Aleen Fatima Akhtar

Property Address:
4 Melland Road
Gorton
Manchester
M18 7SR

REVISIONS -

Date: **02/02/2022**

Paper Size: **A3**

Scale: **1:50**

Drawn By:
Brian Taylor



Manchester
Equipment &
Adaptations
Partnership