
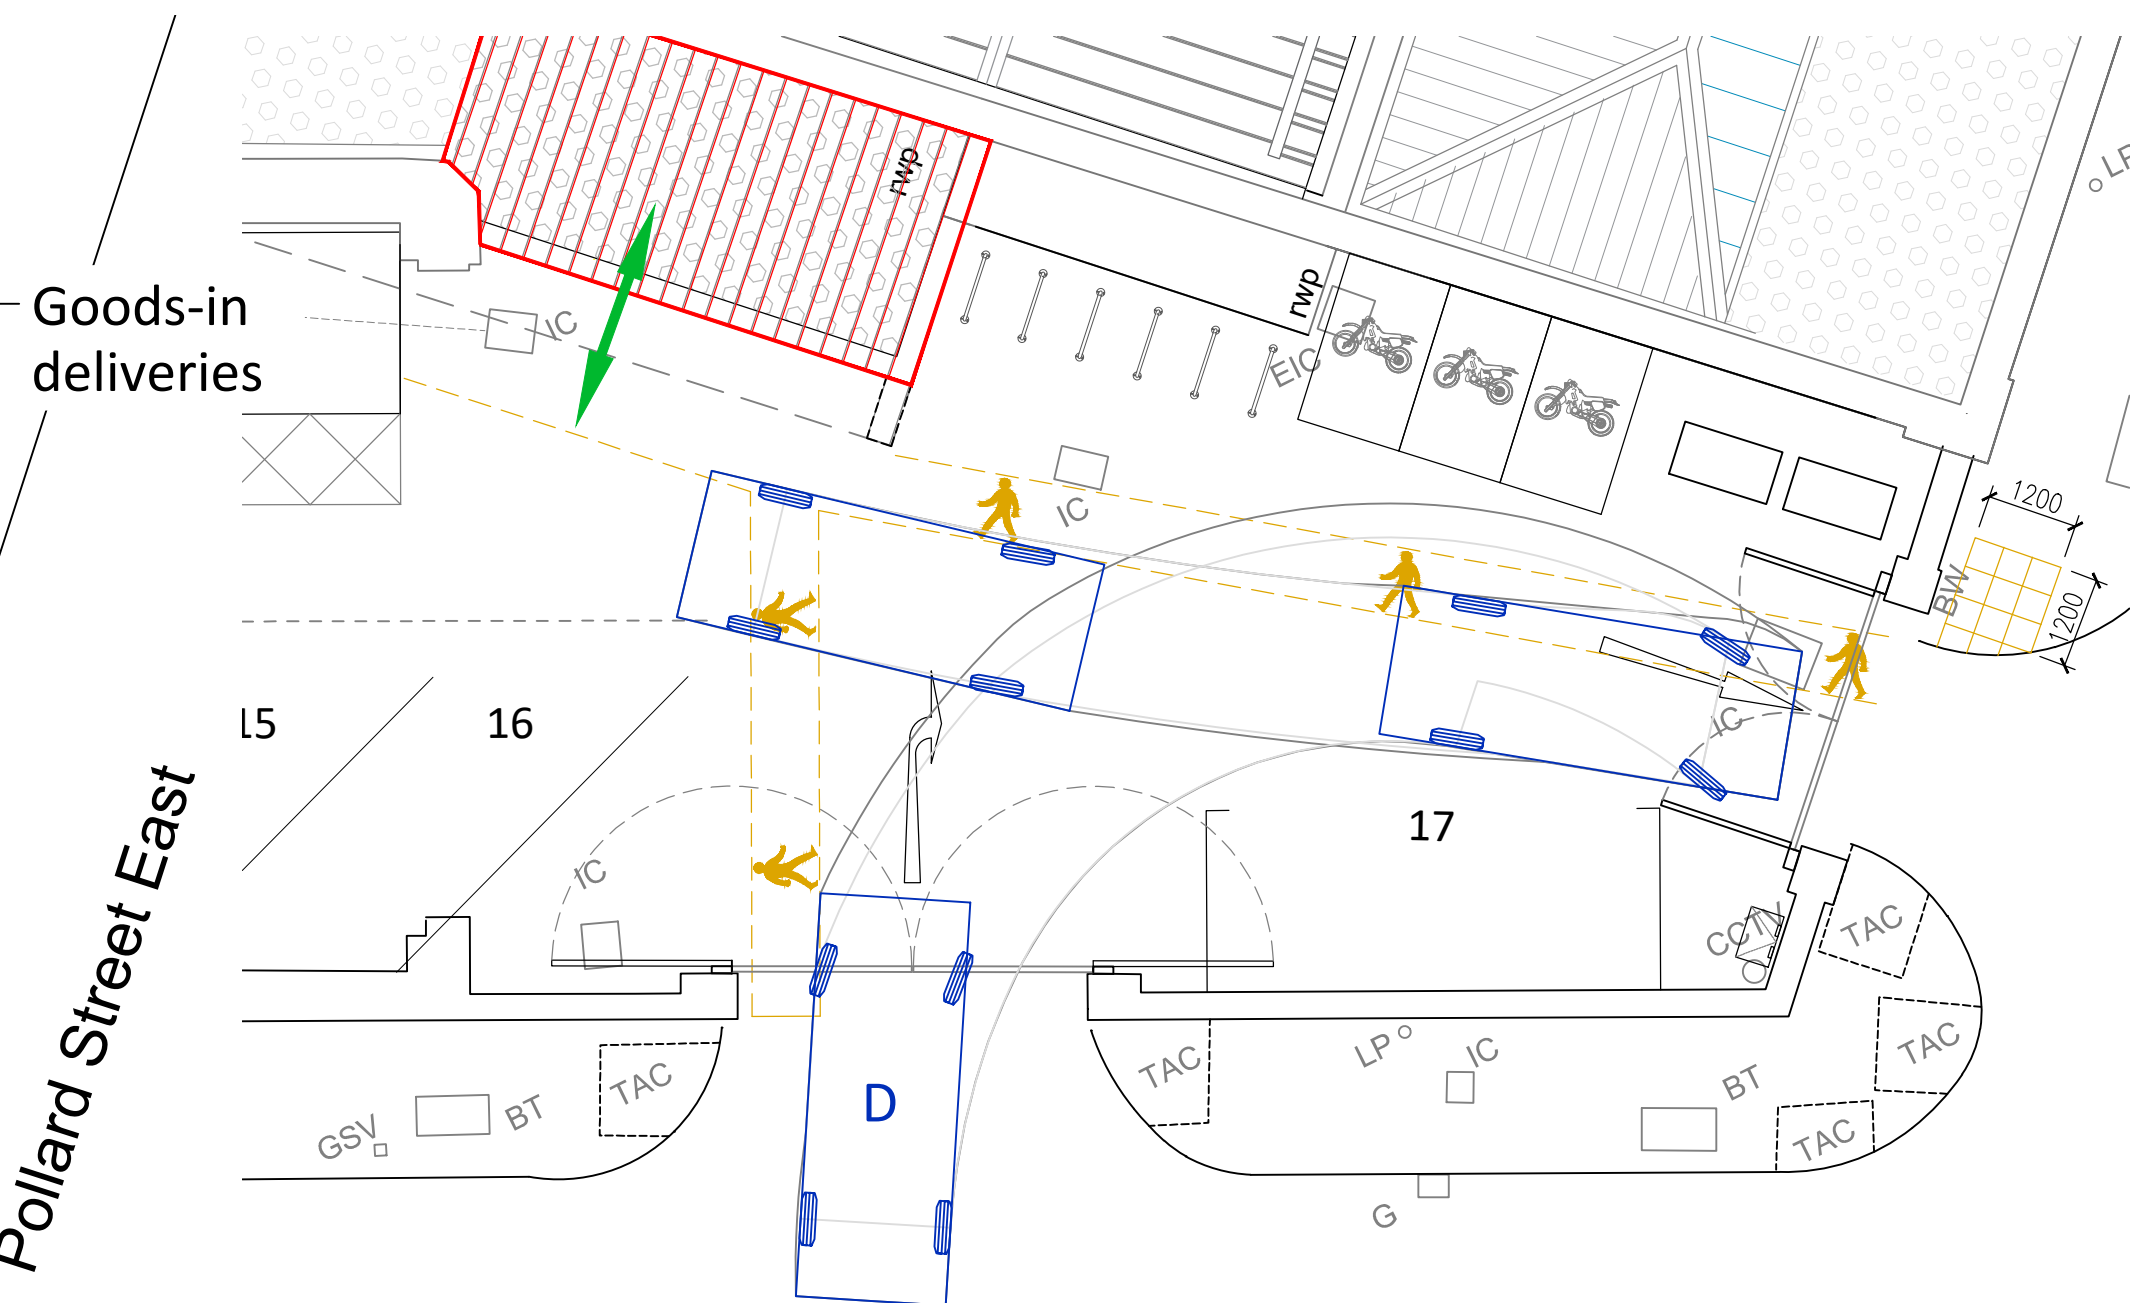


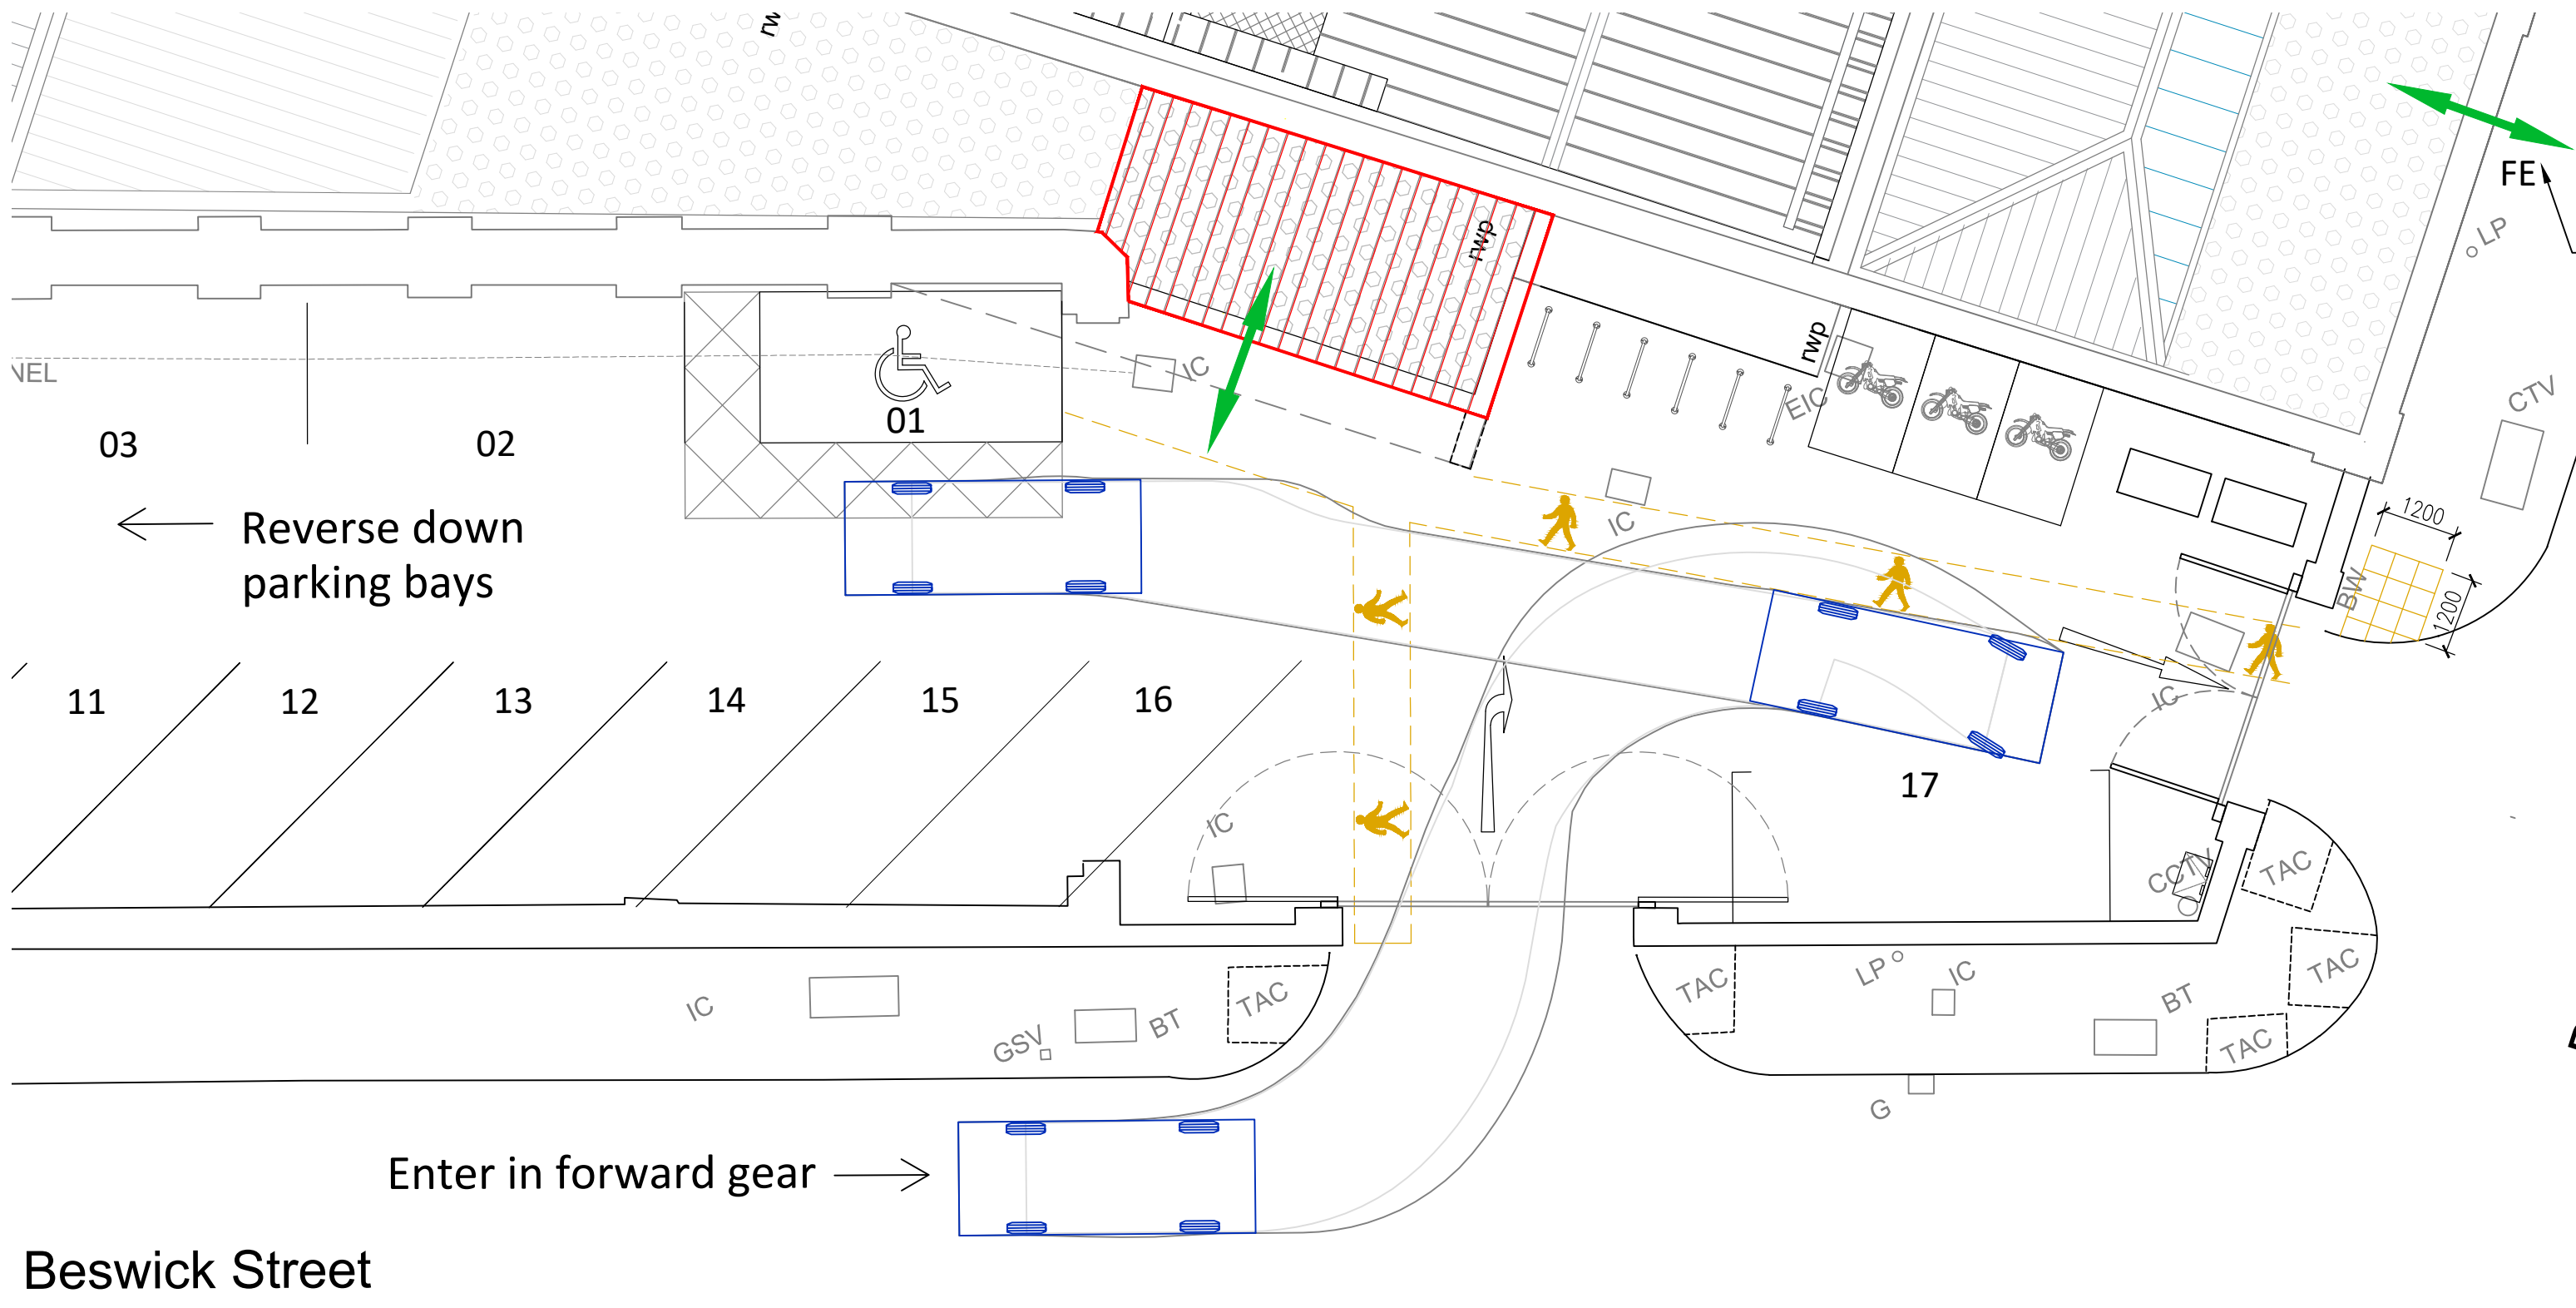

D - Panel van delivery maneuver for non Goods-in deliveries
Scale 1:100

© This Drawing & Design is the copyright of Jenkins Design Services Ltd and should not be reproduced without written consent.

Contractors are to check all levels & dimensions on site prior to site works commencing & report discrepancies to the Designers.

DO NOT SCALE THIS DRAWING

CONSTRUCTION

PRETTYLITTLETHING

KEY:-

Direction of car flow


EV/Electric Vehicle Charging Point

EV/Electric Vehicle Charging Point Future Expansion


Pedestrian Walkway

Refer to PLT Security Entrance Tender pack drawings for further information.


Vehicle tracking based on:

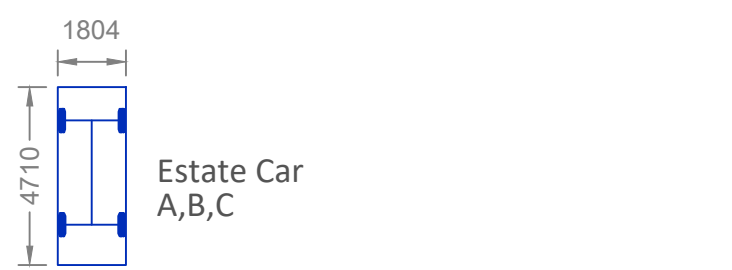


Site Entrance maneuver
Scale 1:100
Scale Bar 1:100 @ A1

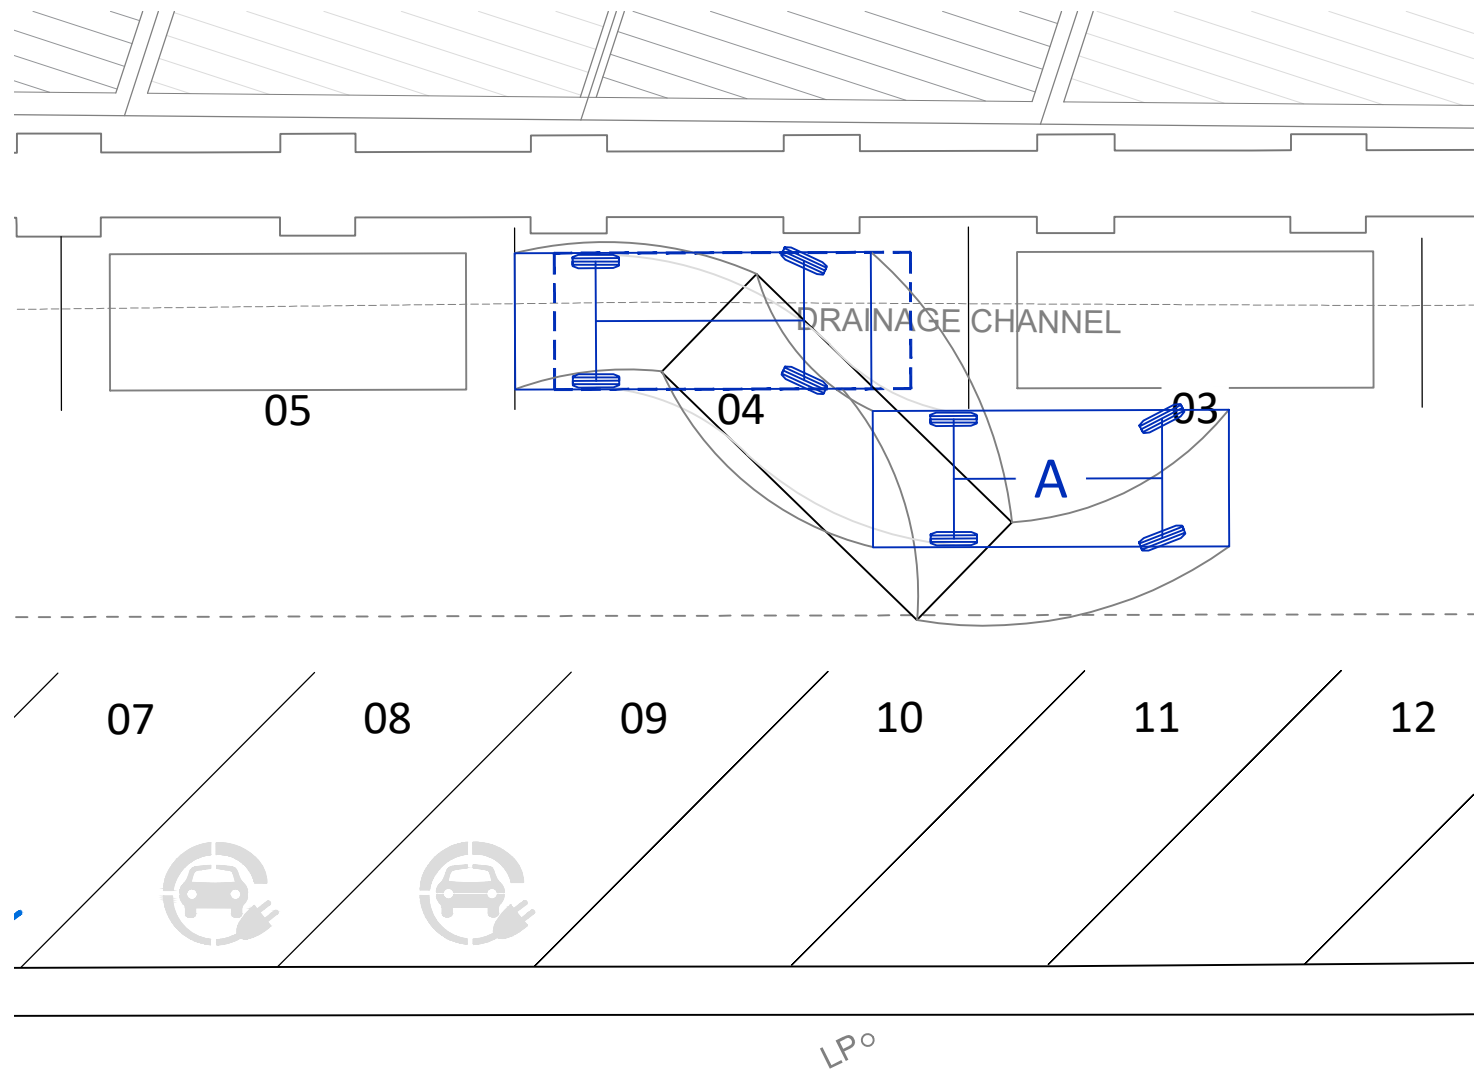

A - Parallel park maneuver
Scale 1:100
Scale Bar 1:100 @ A1

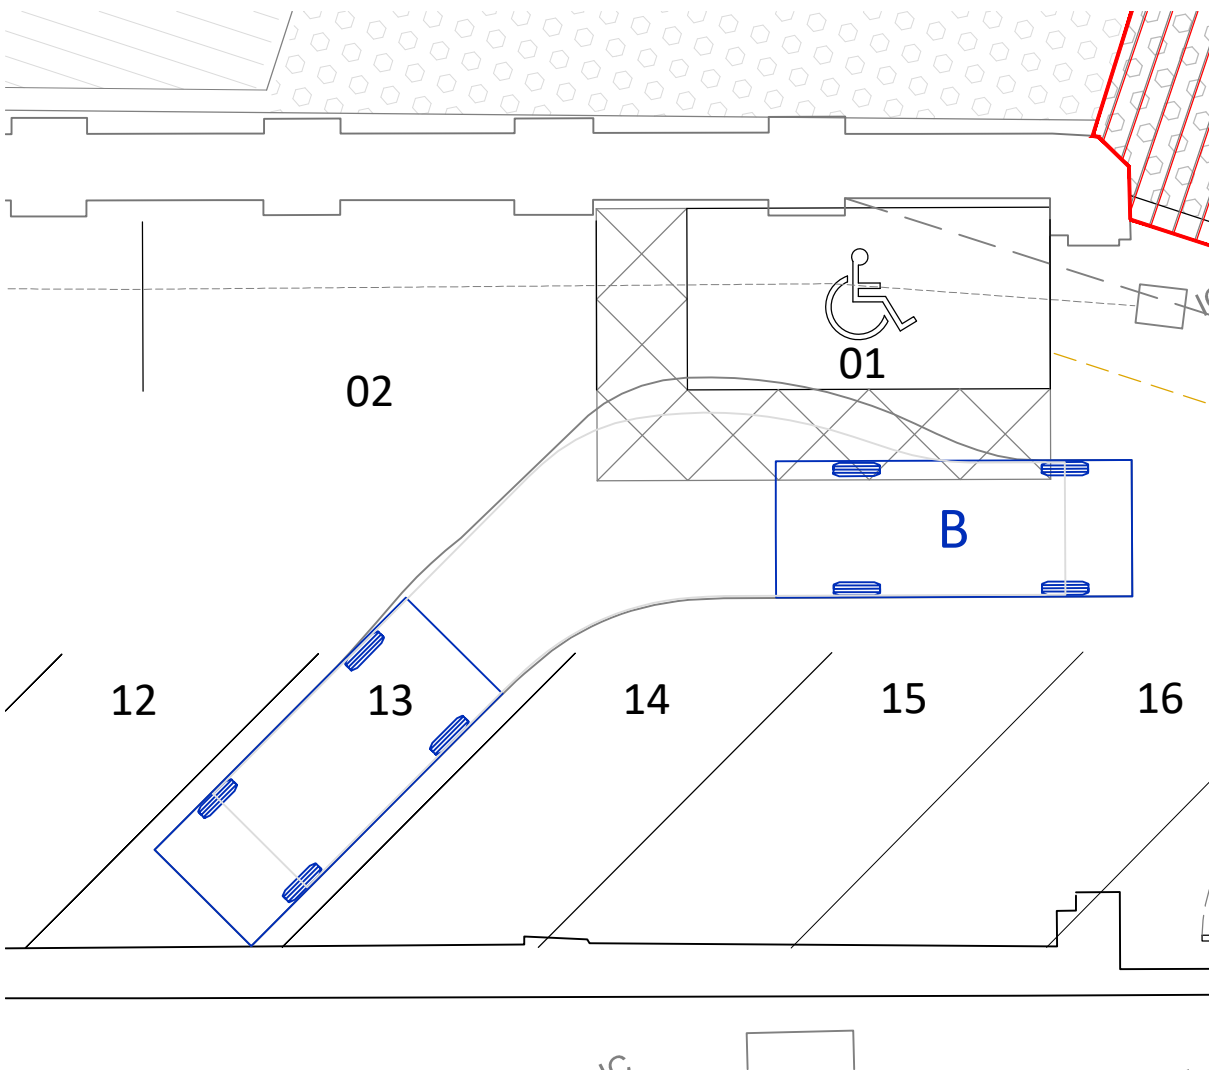

B - Reverse 45° maneuver
Scale 1:100

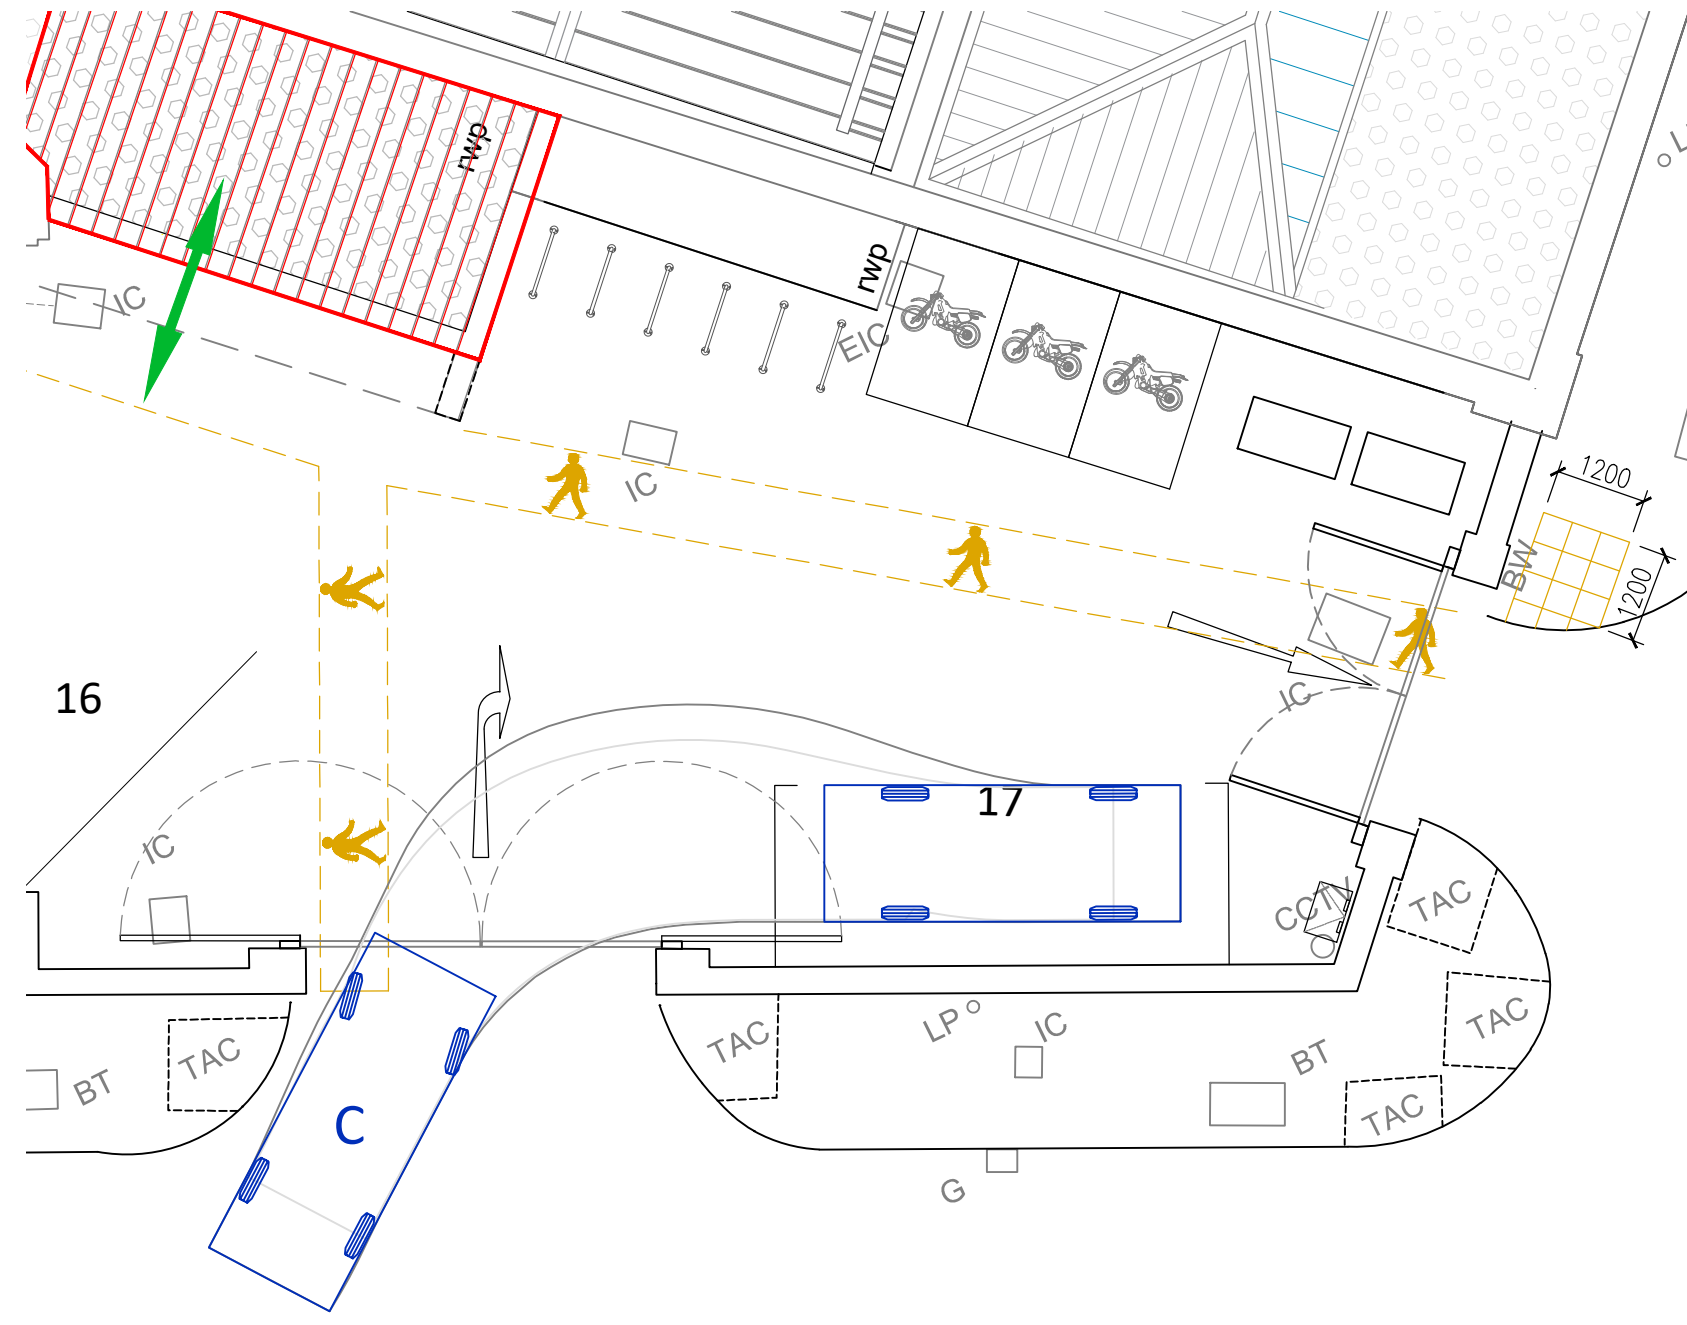

C - Forward maneuver
Scale 1:100

Rev	Description	by	Chk	Date
Project:	PLT Wellington Mill Pollard Street East, Ancoats, Manchester, M40 7FS			
Title:	Car Park Vehicle Tracking Plan			
Client:	Pretty Little Thing			
Drawn By:	CM	Checked By:	TR	on 14/11/2022
Original Size:	A1	Project Number:	22076	
Drawing Number:	SI-00-DR-A-1023	REV	-	



ARCHITECTURE INTERIOR DESIGN PROJECT MANAGEMENT CDM CO-ORDINATOR BUILDING CONSULTANCY