

© This Drawing & Design is the copyright of Jenkins Design Services Ltd and should not be reproduced without written consent.


Contractors are to check all levels & dimensions on site prior to site works commencing & report discrepancies to the Designers.

DO NOT SCALE FROM THIS DRAWING


CONSTRUCTION

PRETTYLITTLETHING


MEP design awaited from MEP consultant preventing completion of design and coordination to:
All M&E services
Above ground drainage
Service risers

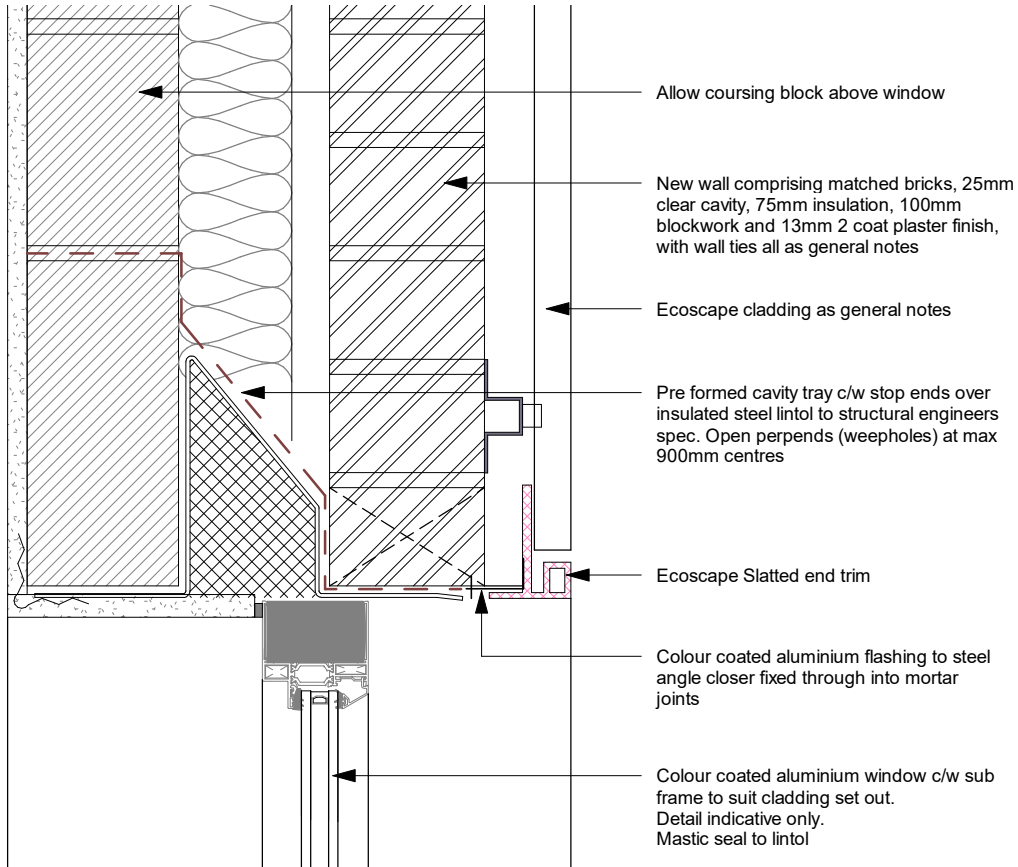


Section Detail 3_14
1 : 5

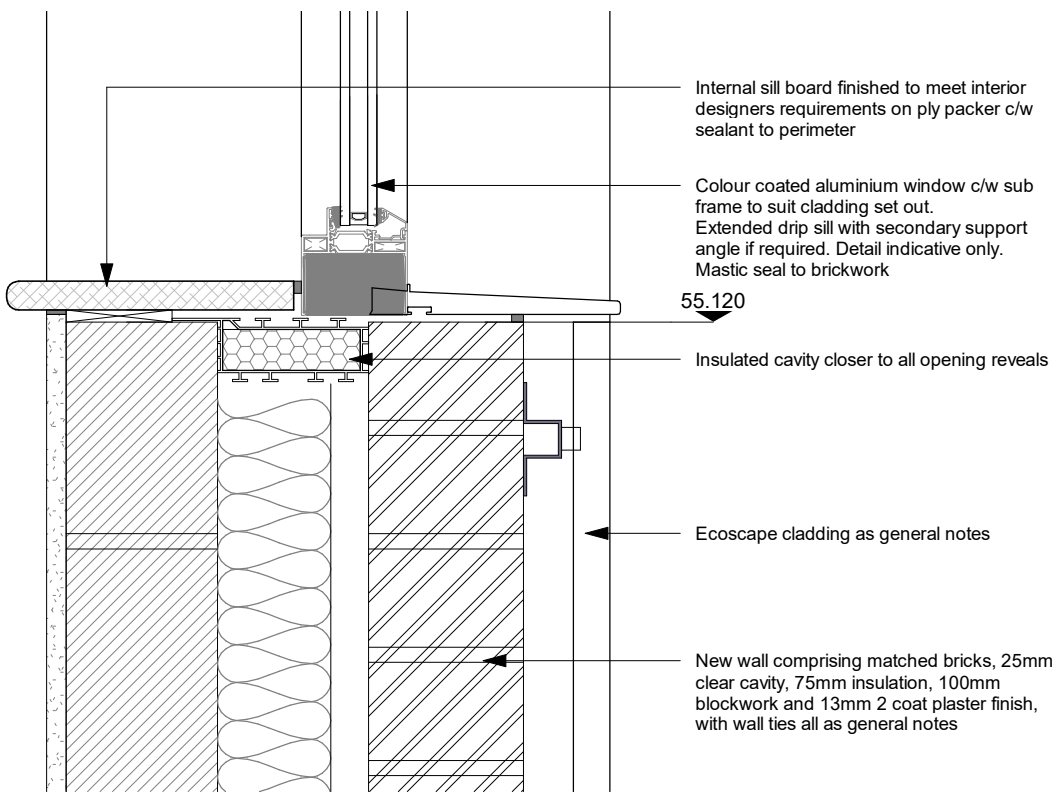

Section Detail 3_13
1 : 5

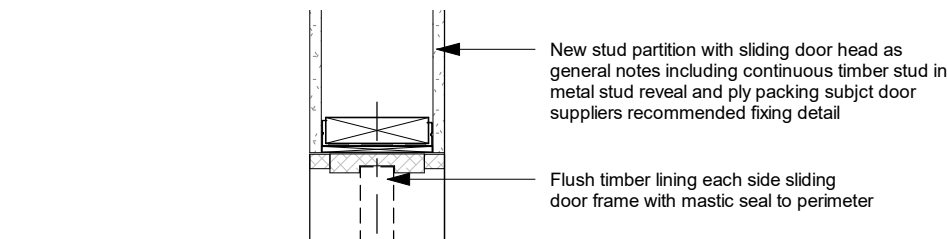

Section Detail 3_16
1 : 10

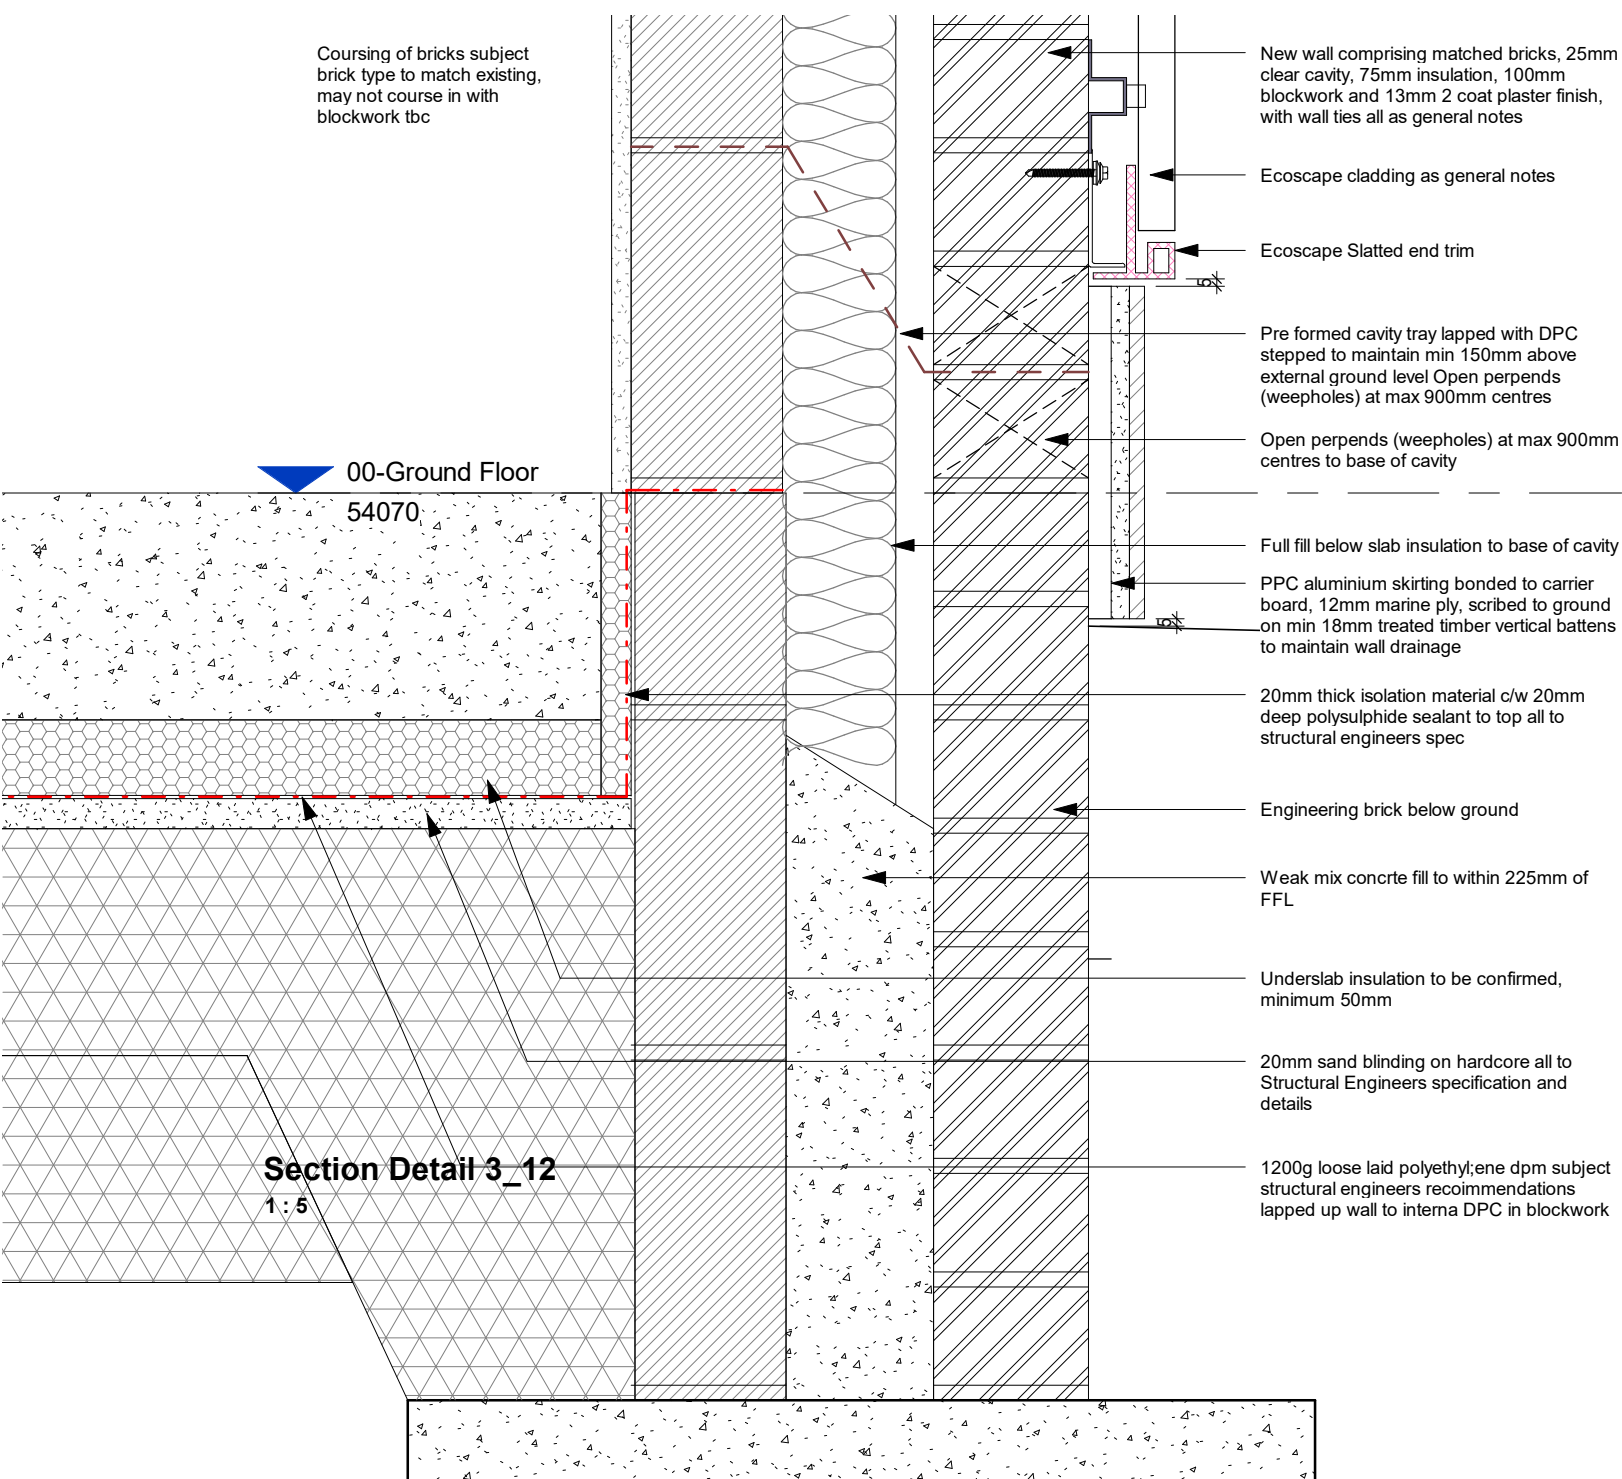

Section Detail 3_12
1 : 5

C	Construction Issue. No revisions	NM	TR	04.08.22
B	Details and notes updated to suit structural engineers design. Note removed	NM	TR	24.06.22
A	First issue	NM	TR	18.05.22
Rev	Description	By	Chk	Date

Project:	Proposed New Entrance PLT Wellington Mill, Ancoats, M40 7FS		
Title:	Proposed Section Details 3 of 3		
Client:	Pretty Little Thing		
Drawn By:	NM	Checked By:	NM on 04.08.22
Original Size:	A1	Project Number:	22076- JDS
Drawing Number:	B2-XX-DR-A-6013		REV C

