




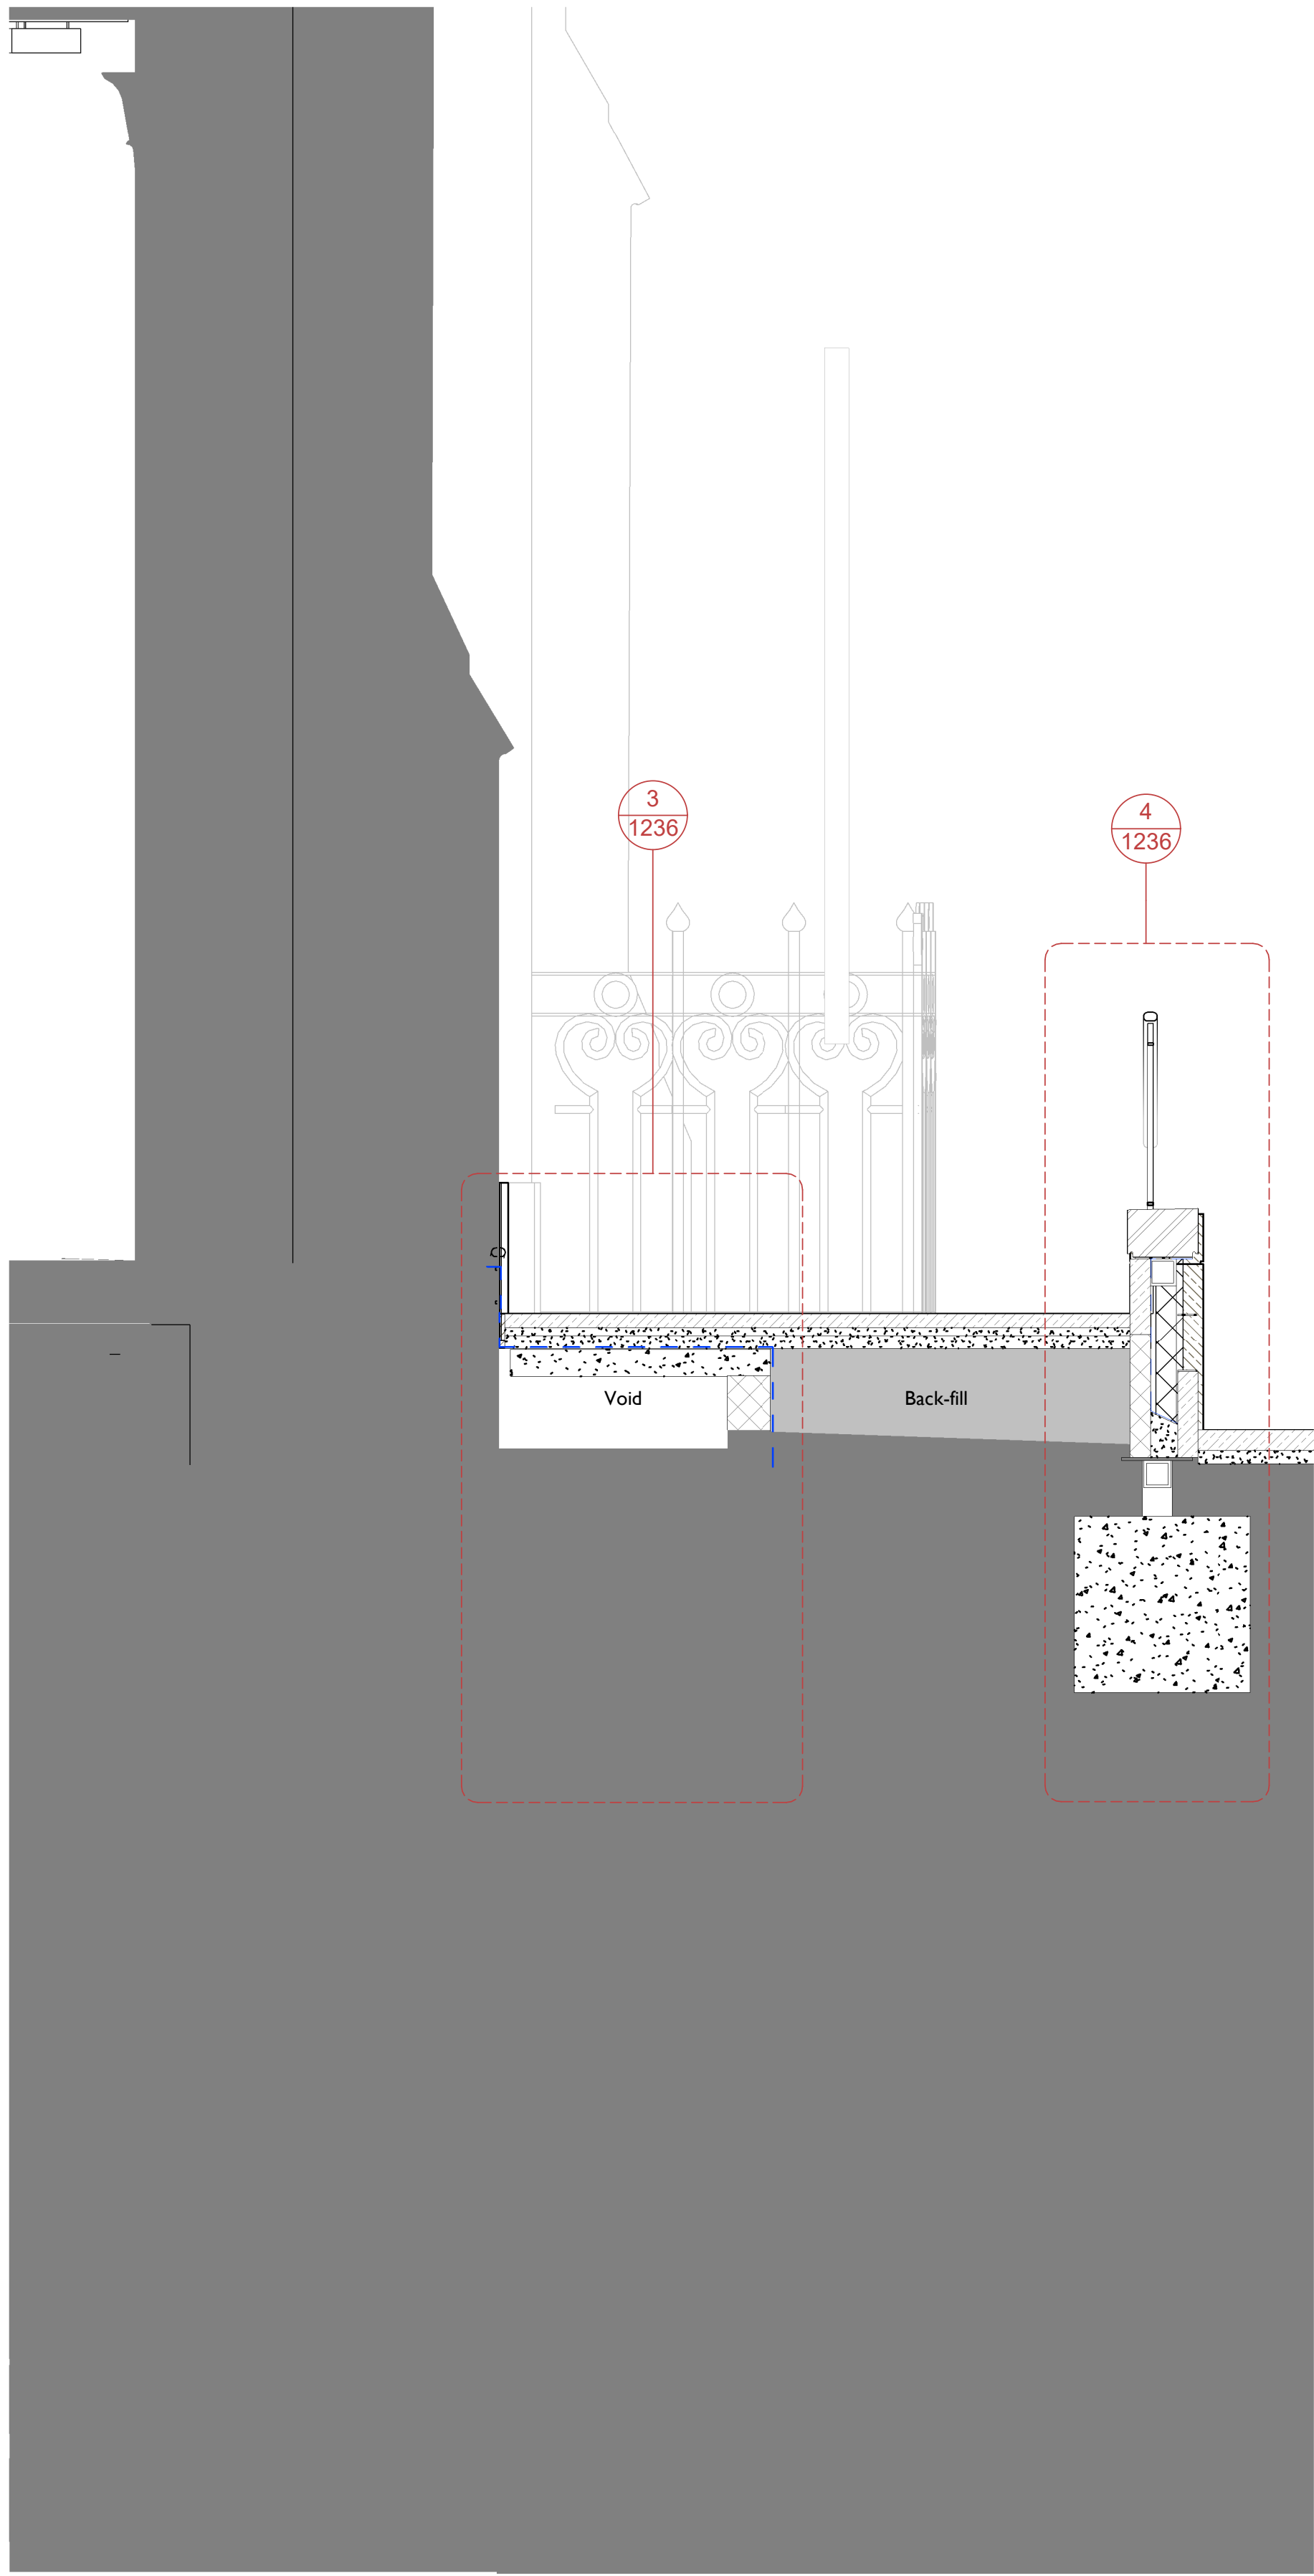


1 Section GG as Proposed  
1236 1 : 20

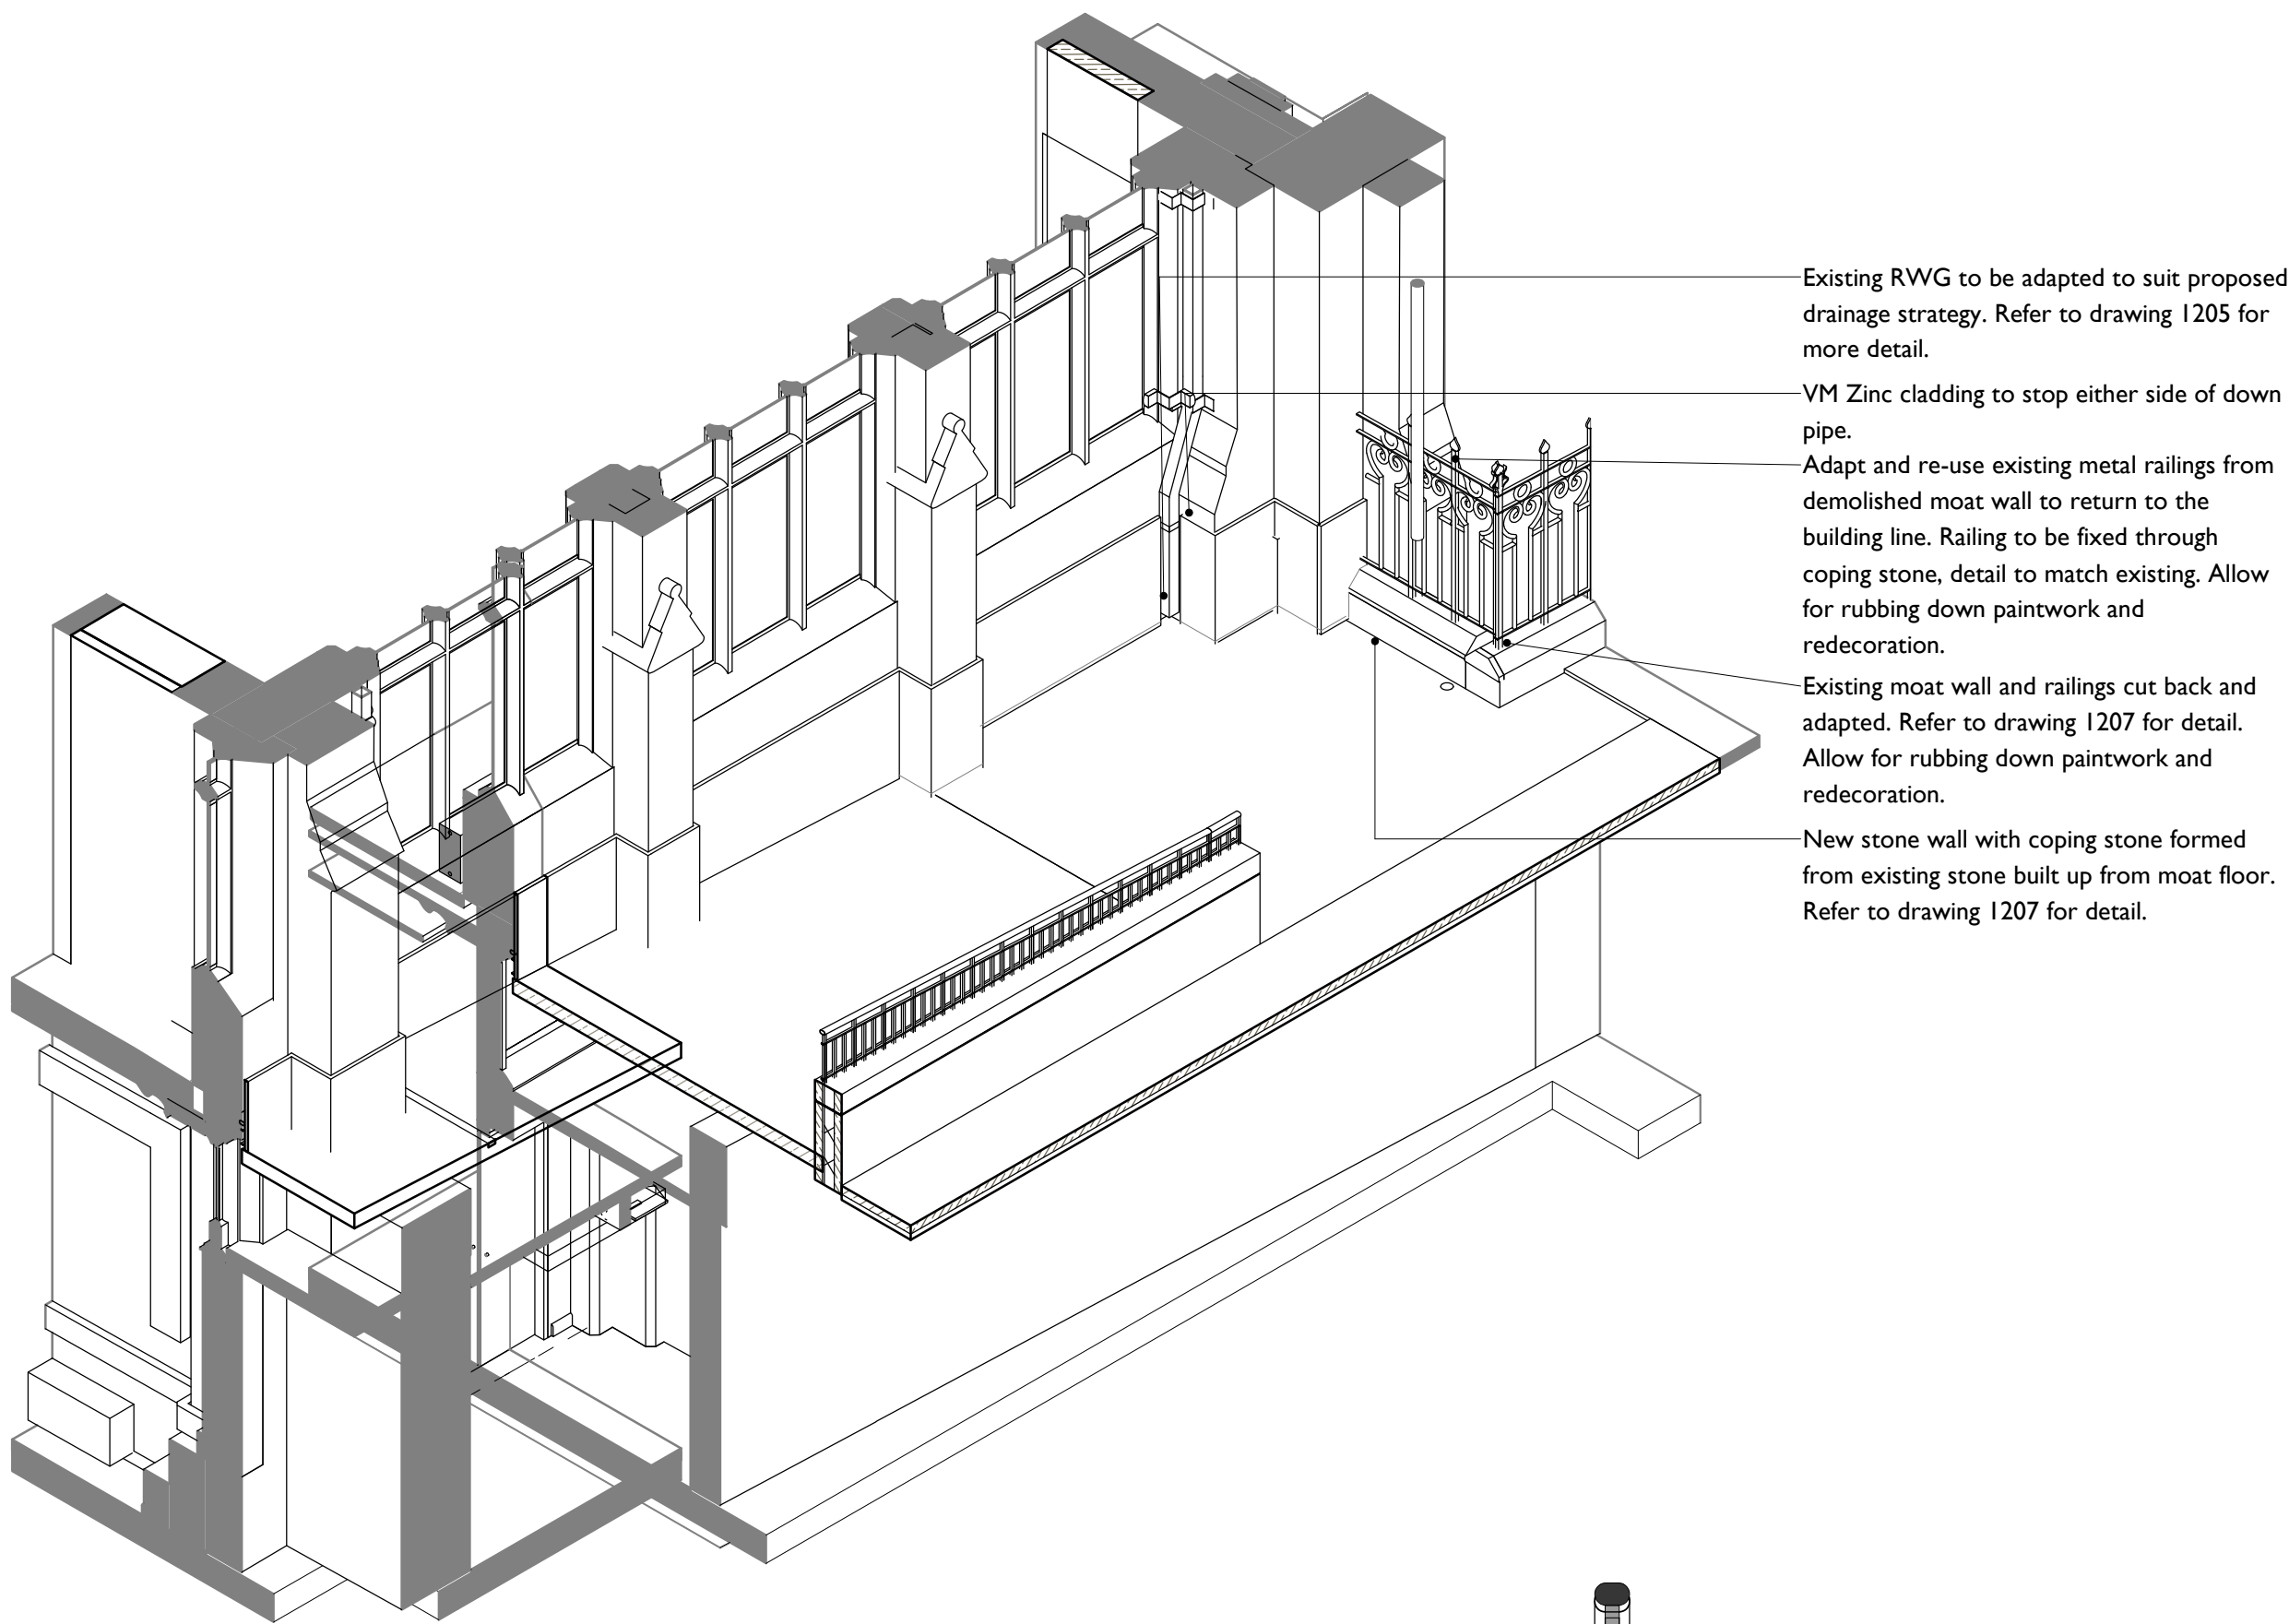

2 Ramp structure perspective  
1236

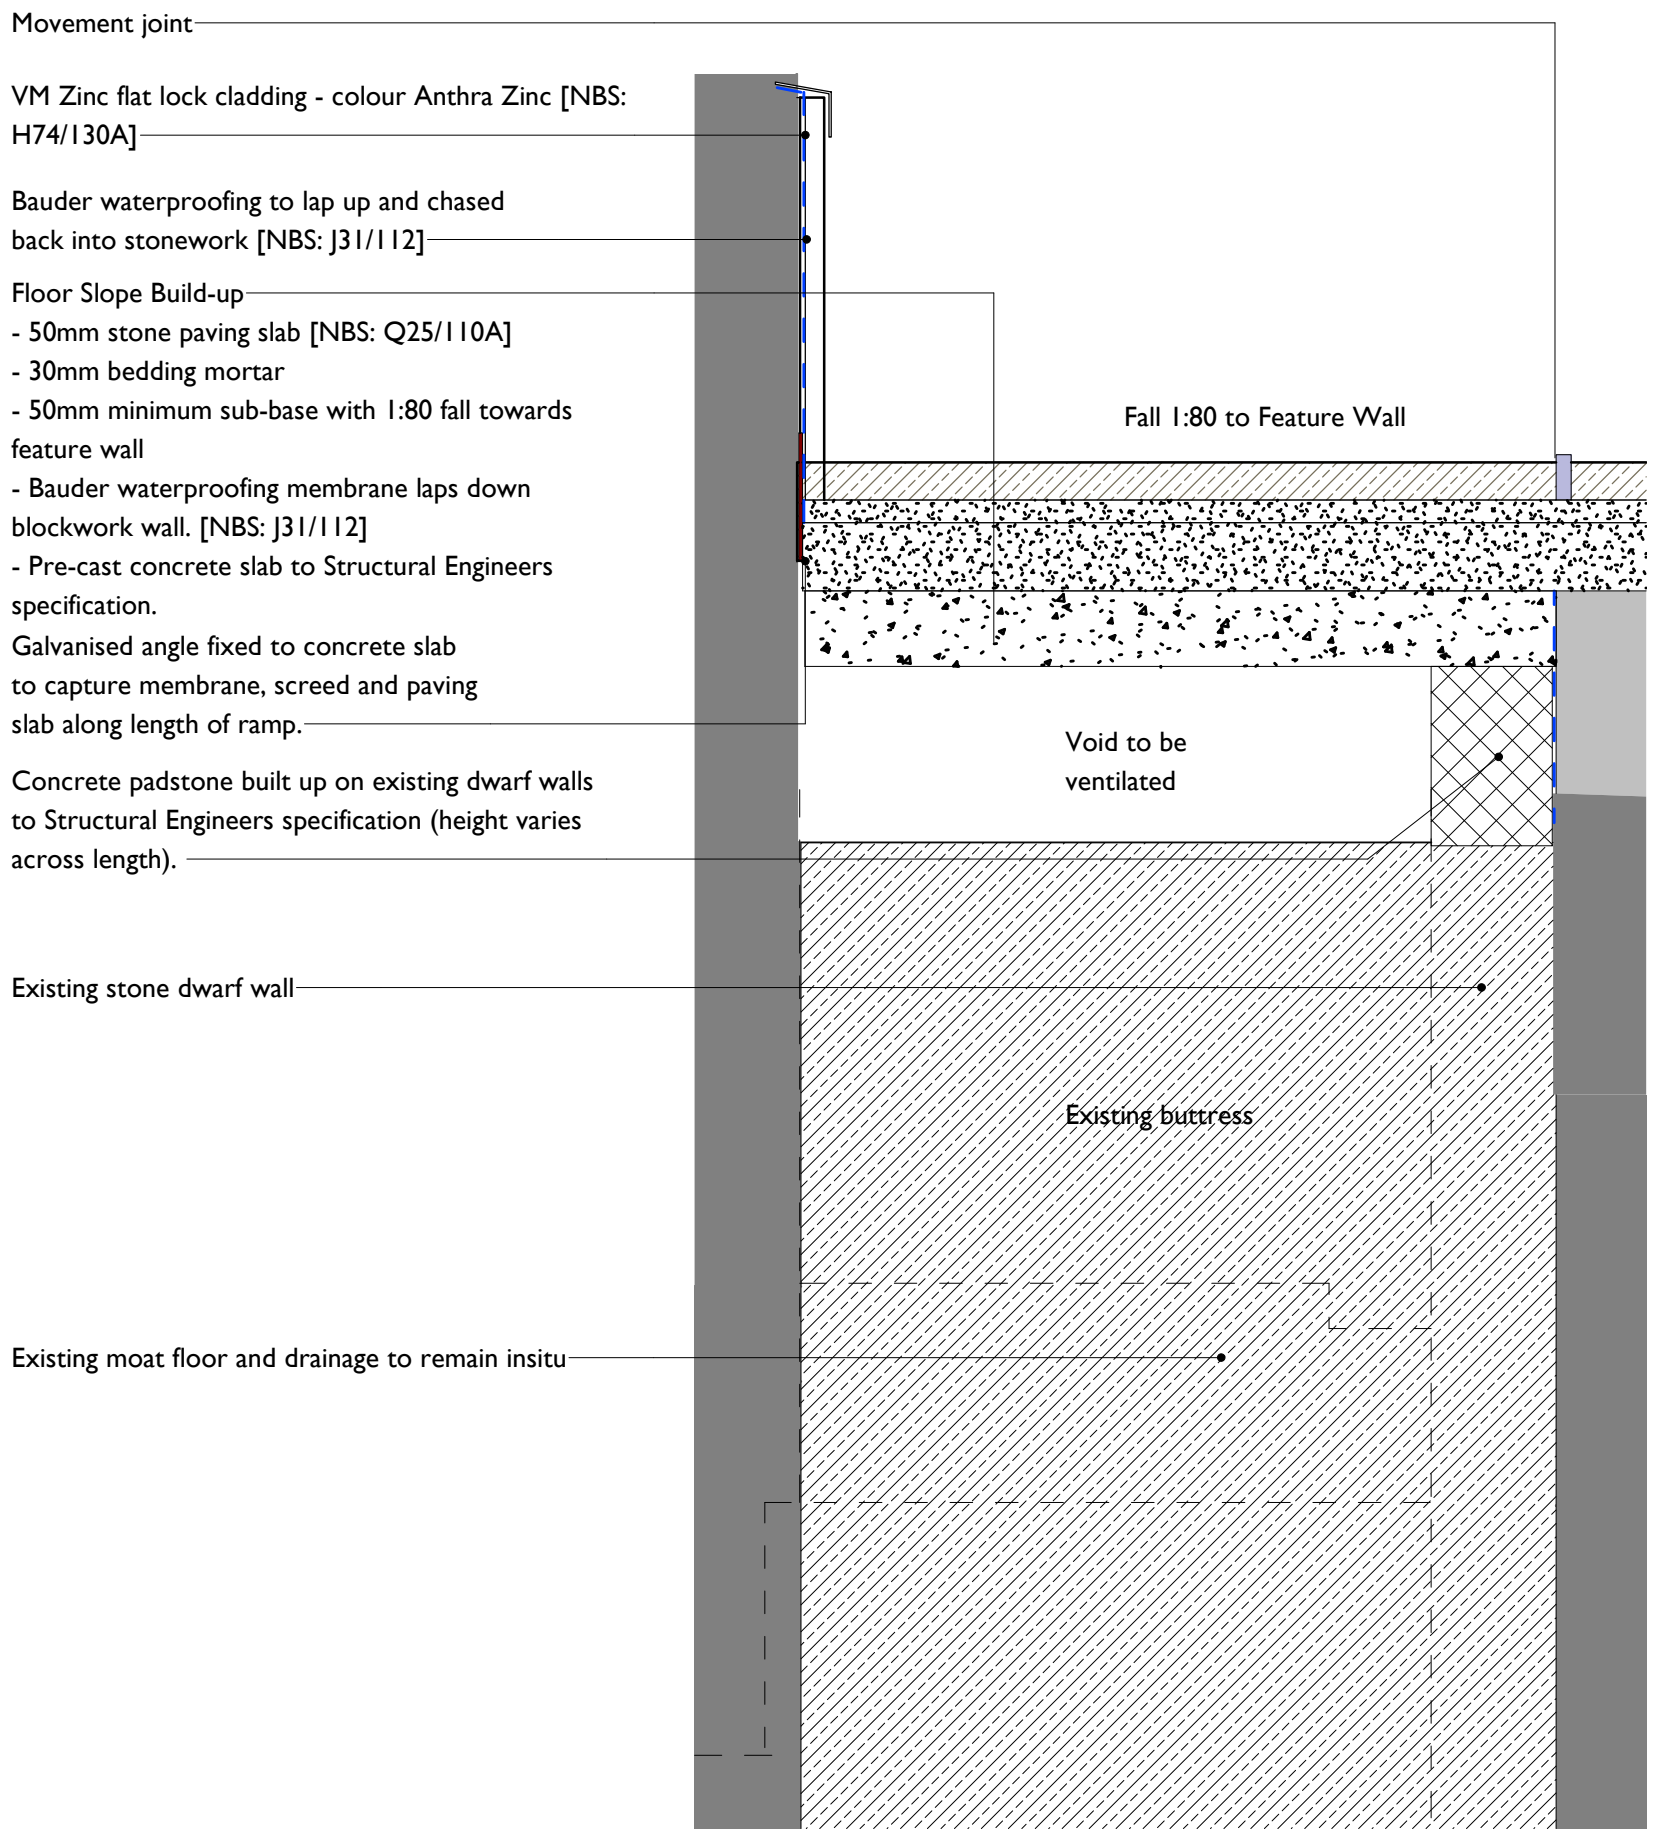

3 Slope Build-up  
1236 1 : 10

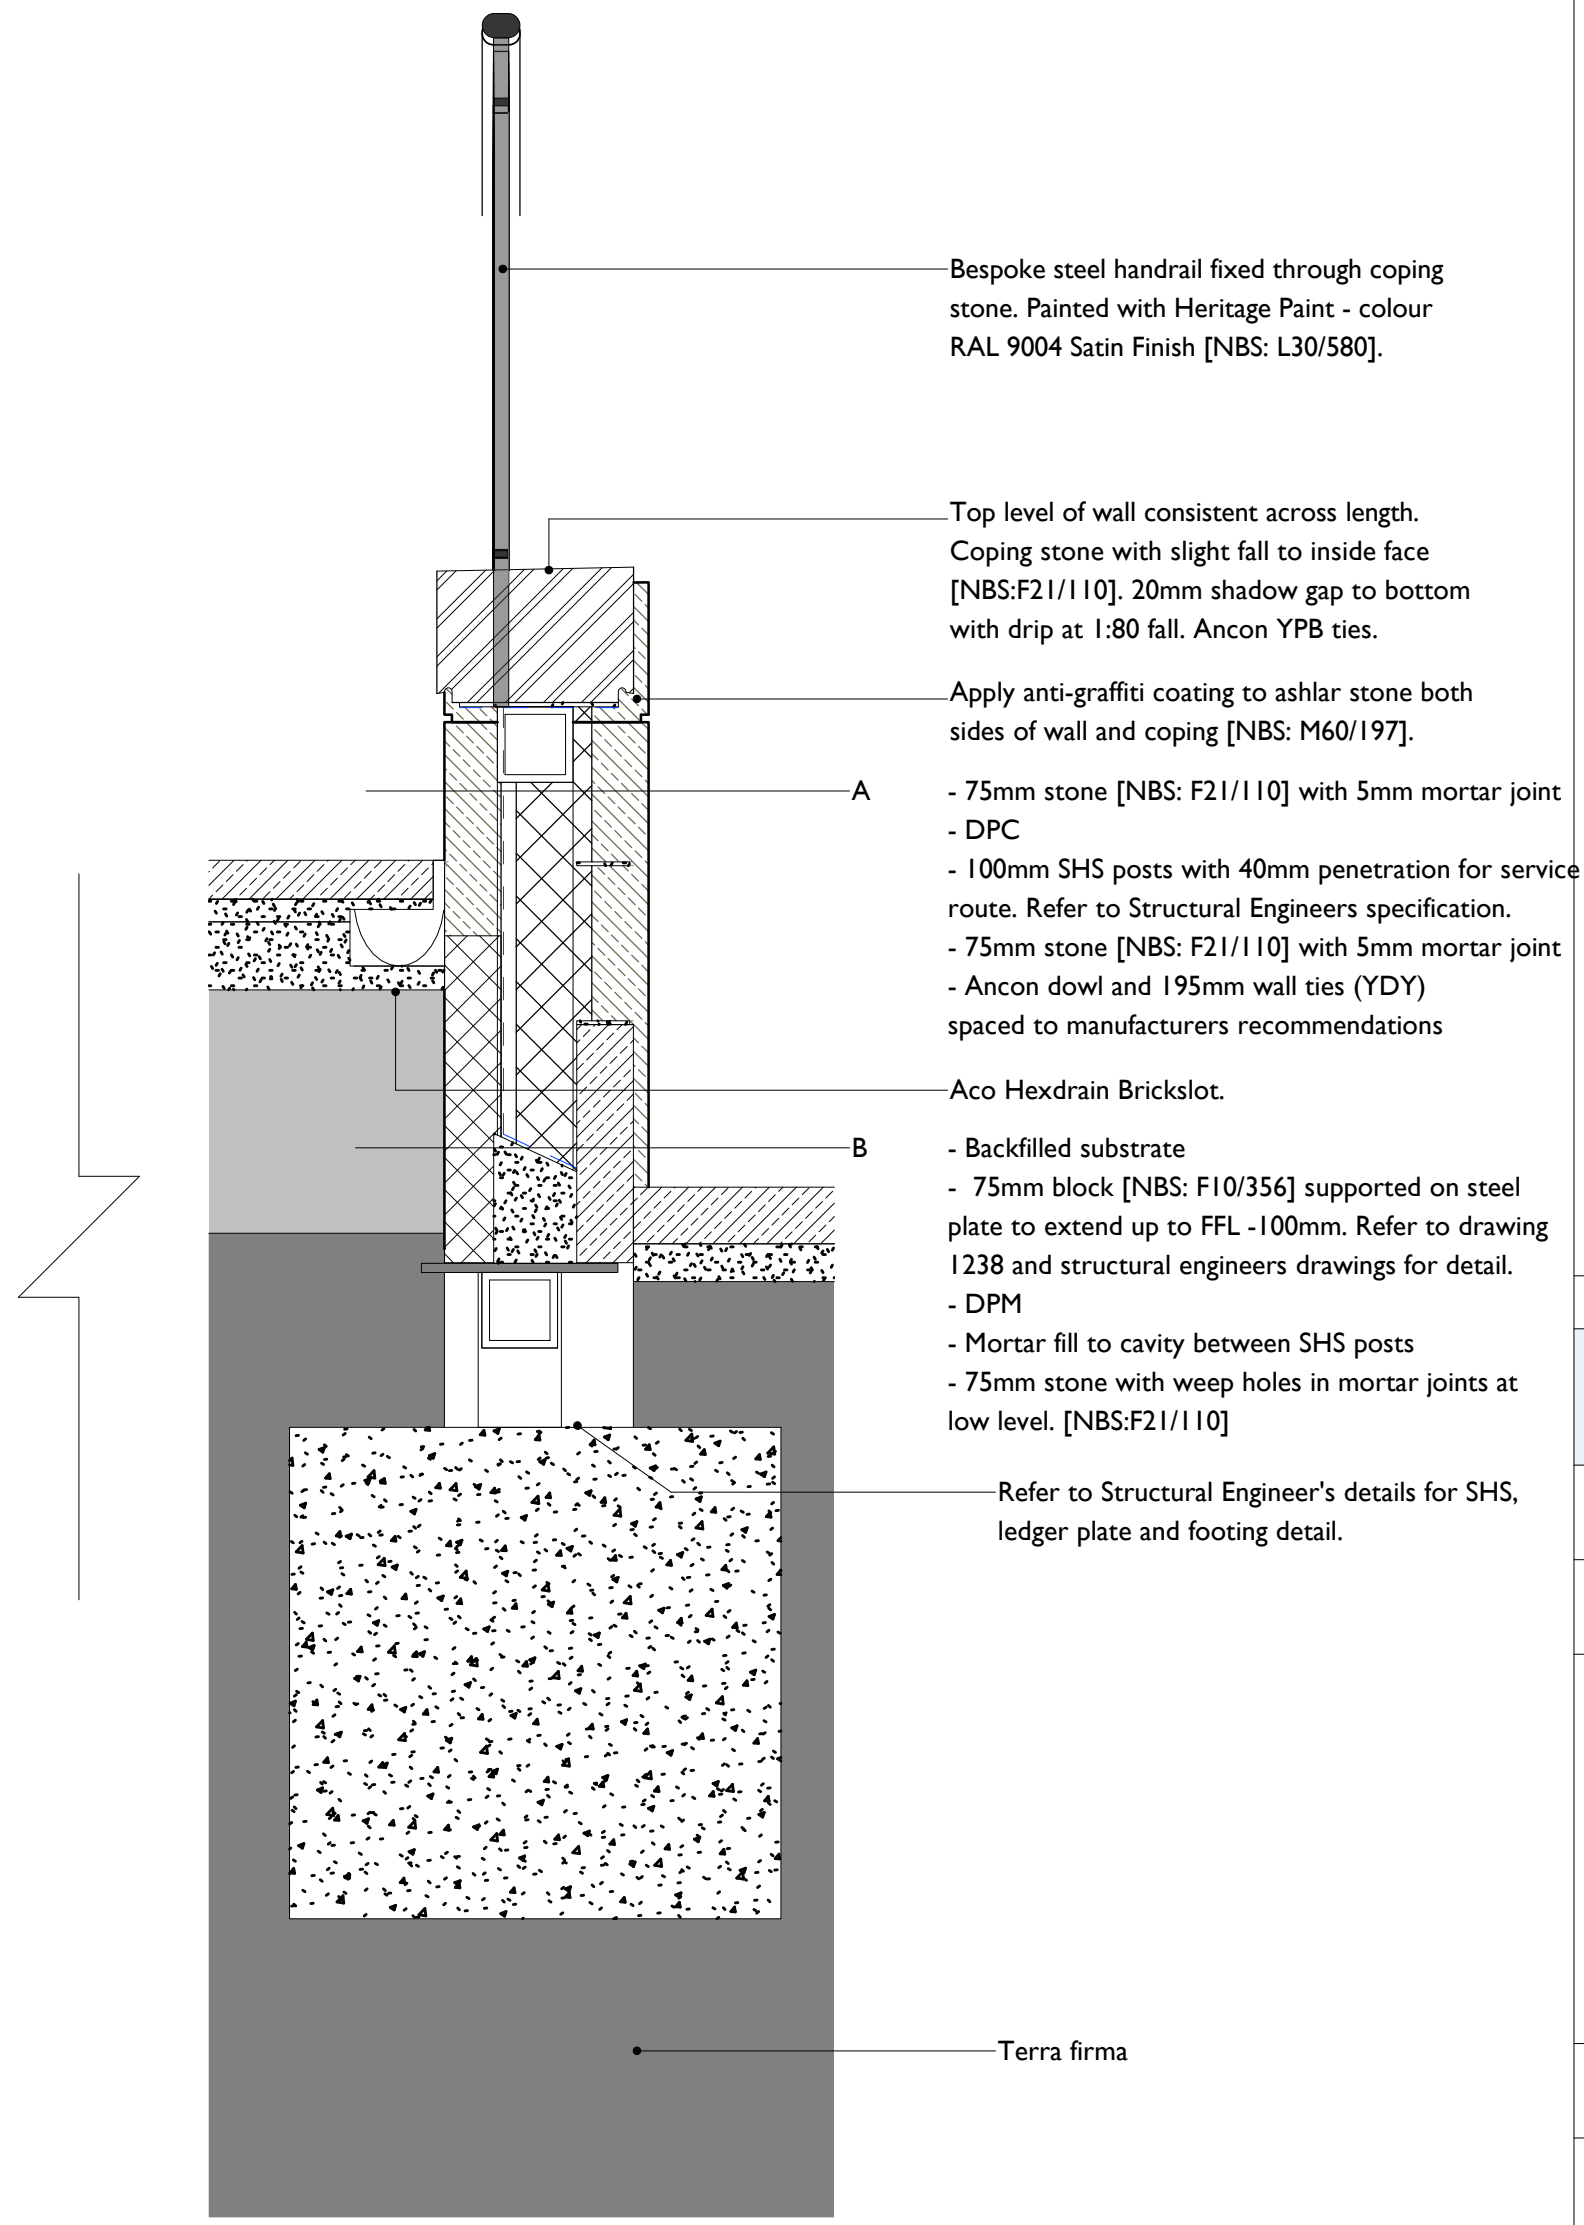

4 Feature Wall Detail  
1236 1 : 10


Notes:

Drawings are based on survey data and may not accurately represent what is physically present.

Do not scale from this drawing. All dimensions are to be verified on site before proceeding with the work.

All dimensions are in millimeters unless noted otherwise.

Purcell shall be notified in writing of any discrepancies.

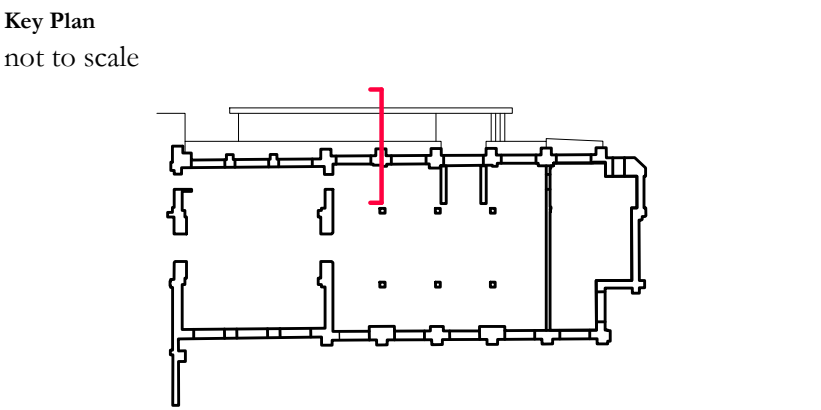

This drawing is to be read in conjunction with all Existing drawings, Demolition drawings, Proposed drawings, Specifications and MEP and Structural information.

Refer to drawing 1400 for level information.

|   |            |    |    |                                 |
|---|------------|----|----|---------------------------------|
| H | 07/06/22   | JB | JB | Issued for Planning             |
| G | 04/03/22   | JB | JB | Issued for Planning             |
| F | 15/11/21   | JB | JM | Issued for Construction         |
| E | 24/06/2021 | JB | DC | Issued for Tender               |
| D | 19/05/2021 | JB | DC | Issued for Stage 4 Coordination |
| C | 13/08/2020 | JB | JR | Updated for Stage 4 Costing     |
| B | 01/06/2020 | JB | DC | Scale Bar added                 |
| A | 15/05/2020 | JB | JR | ORE Issued for Stage 4 Costing  |
| - | 16/04/2020 | JB | DC | ORE Design Development WIP      |

| No                                                                                    | Date | Drawn | Checked | Description |
|---------------------------------------------------------------------------------------|------|-------|---------|-------------|
|  |      |       |         |             |

PROJECT STATUS **WORK STAGE 4**

CLIENT **University of Manchester**

PROJECT **Manchester Museum Courtyard**

DRAWING TITLE **Section GG**

SIZE & SCALE [A1] As indicated

DRAWING STATUS **FOR CONSTRUCTION**

JOB NUMBER **237010**

DRAWING NO. **6137-PUR-ORE-XX-DR-A-1236** REV **H**

PRINTED: 07/06/2022 12:12:33

© PURCELL 2012. PURCELL ® IS THE TRADING NAME OF PURCELL HILLER TRITTON LLP