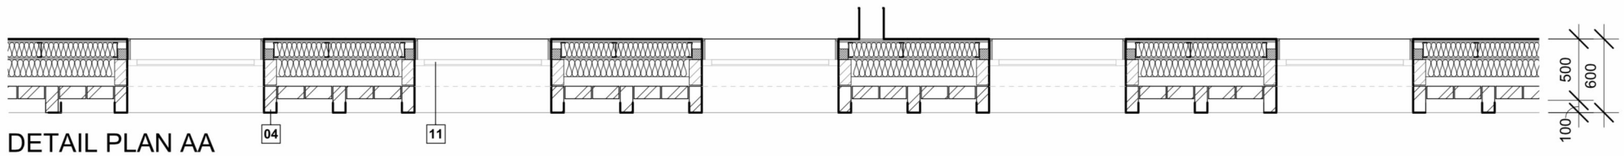
Section A



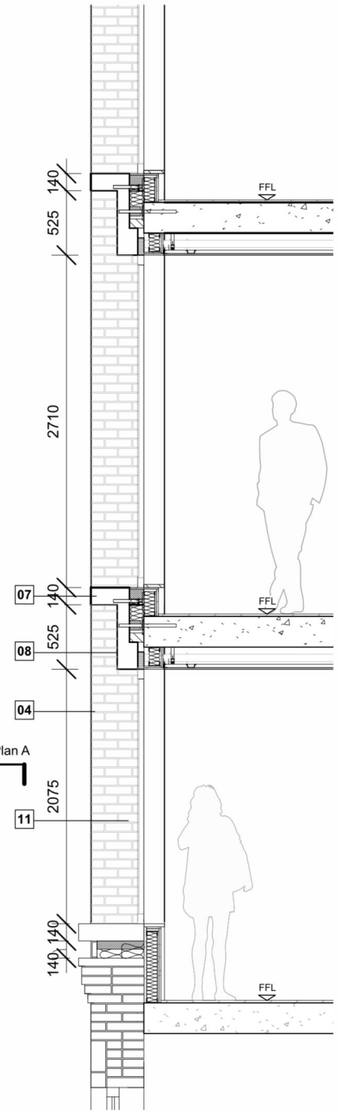

Plan A

DETAIL ELEVATION

Section A




DETAIL PLAN AA




DETAIL SECTION AA

| Material Key | | | | | | |
|---|---|---|---|---|---|---|
| 01 Feature Facing brickwork - White brick | 03 Feature Facing brickwork - White brick with indented courses | 06 White Precast lintel | 09 Perforated Brick Vent Detail | 12 Zinc Shingles | 15 Metal balustrade | 18 Glazed sliding entrance door |
| 02 Feature Facing brickwork - White brick with projecting ribs | 04 Weathered Steel Cladding | 07 Weathered Steel Projecting Cill | 10 Glazed profiled tile - dark yellow/orange | 13 Zinc flashing | 16 Original arched doorways reinstated | 19 Brick Dentil Course |
| | 05 White Precast cill | 08 Weathered Steel Projecting Ribs | 11 Vision Unit - clear glazed window with anodised aluminium frame | 14 Anodised aluminium spandrel to match window frame | 17 Anodised aluminium louvred doors and panels | |

| | | |
|---|---|---|
| Oldham Street | 10338-SHP-A-B5D8-G251-DE-XX-005 | |
| PLANNING ISSUE | November 2022 | P04 |
| External Wall Facade Detail Upper Level Red Brickwork | 10338 | 1 : 50 @A3 |

simpsonhaugh
Manchester +44 (0)161 835 2345
London +44 (0)20 7549 4000

© SimpsonHaugh and Partners 2022