



Section
1 : 25

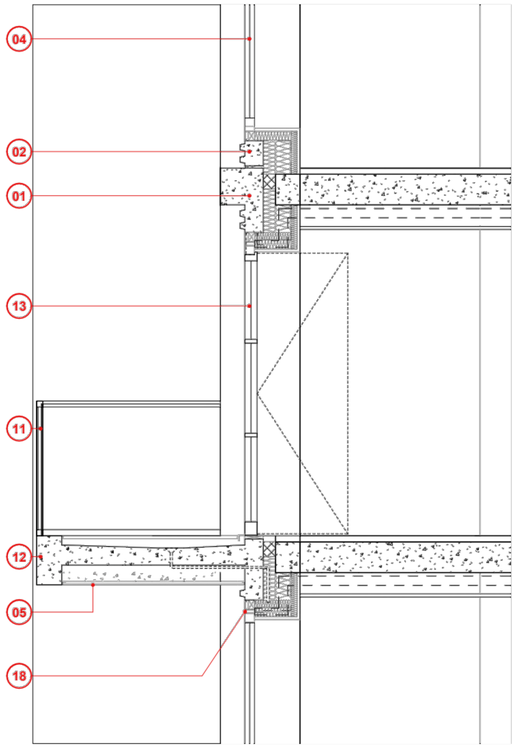


Elevation A
1 : 25


MATERIALS & SYSTEMS KEY:

01 Pigmented Polished Precast Concrete
02 Pigmented Precast Concrete with Ribbed Texture
03 Aluminium Window Frame
04 Clear Glazed Window
05 Anodised Aluminium Panel
06 Anodised Aluminium Perforate Panel with Glazed Opening Vent Behind
07 Continuous Louvres
08 Anodised Aluminium Perforate/Louvre Panel
09 Curtain Wall System
10 Shopfront Glazing
11 Anodised Aluminium Perforate Balustrade
12 Pigmented Polished Precast Projecting Balcony
13 Clear Glazed Door
14 Metal Canopy with Glazed Infill
15 Louvre Doors
16 Stainless Steel Trim
17 Indicative Signage Zone
18 Ventilation Slot to Head of Window
19 'Boss' Jointing Detail - Active and Chased Recesses
20 Anodised Aluminium Door Panel

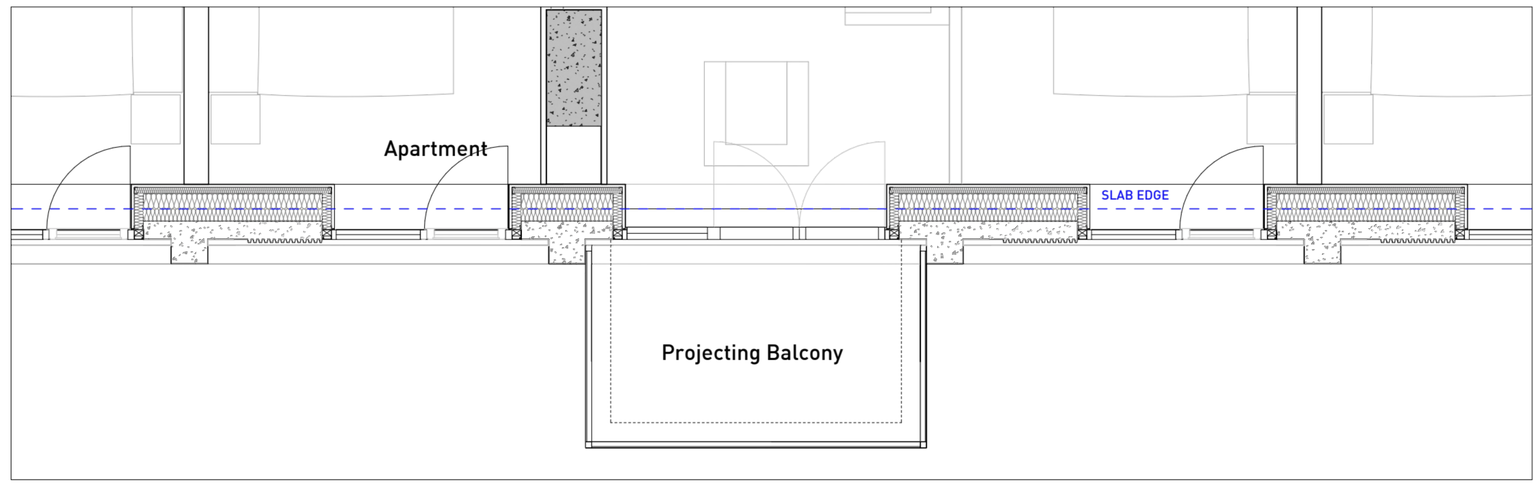

Plan
1 : 25

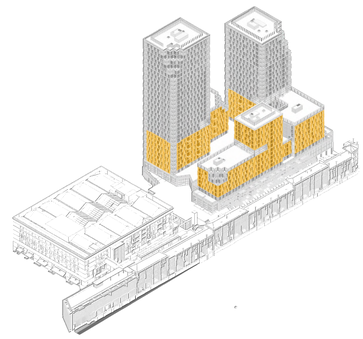

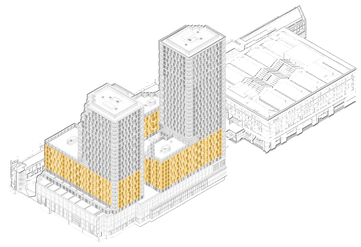

This drawing is copyright
Do not scale off dimensions.

All dimensions to be checked on site by contractor.

Contractor to report any dimensional discrepancies, errors or omissions prior to commencing on site.

NORTH

Rev	Date	Description
P01	22-11-2022	Planning Submission

Project Title: Great Northern

Drawing Title: Leisure Box Detail Elevation
Typical Bay
Podium (external balcony)

Project No: 10422
Scale: As indicated @ A1

Status: PLANNING
10422-SHP-Z4-A-B5D9-G251-DE-XX-007
Revision: P01

simpsonhaugh
Manchester +44 (0)161 835 2345
London +44 (0)20 7549 4000

© SimpsonHaugh and Partners 2022