

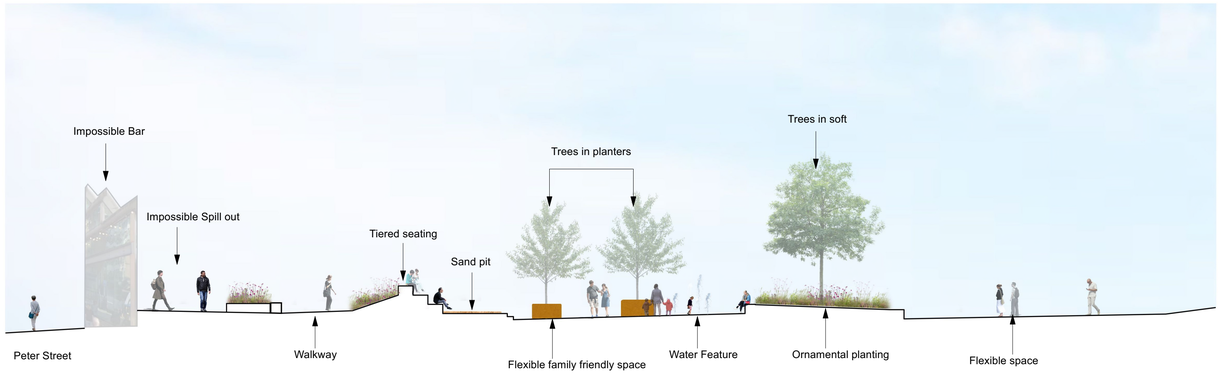



S1 Section 1
Scale: 1:150

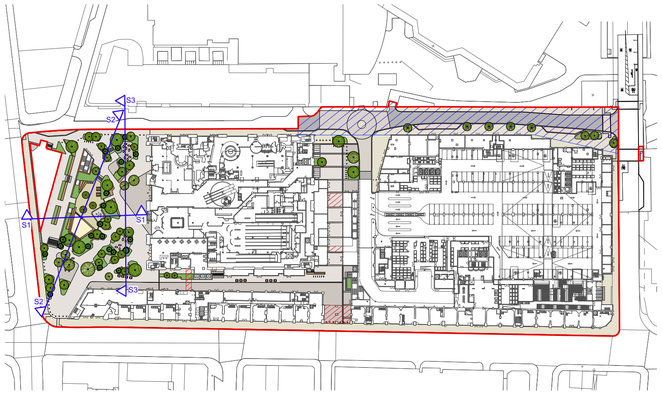

Location Plan (1:1500)

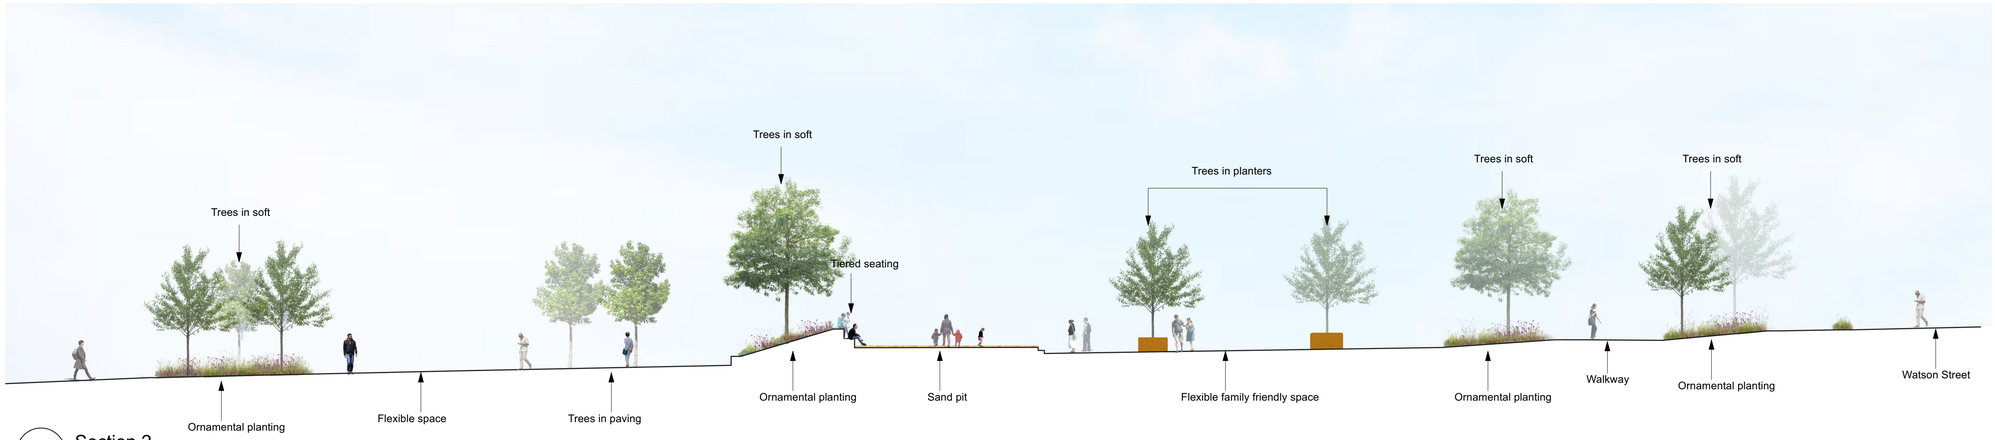

S2 Section 2
Scale: 1:150

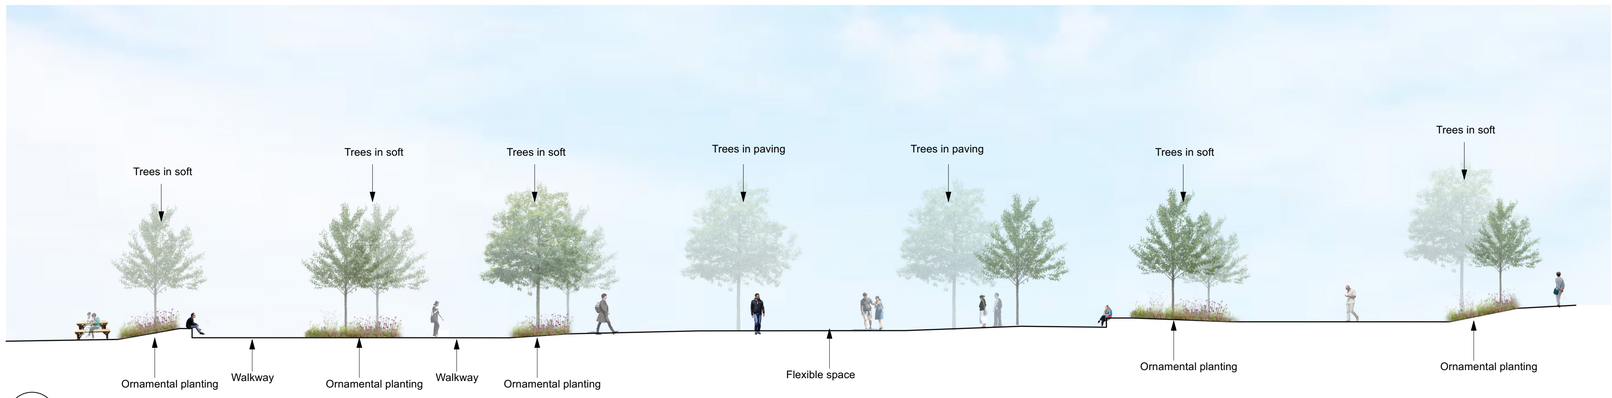

S3 Section 3
Scale: 1:150

© THIS DRAWING IS COPYRIGHT PROTECTED AND MAY NOT BE REPRODUCED IN WHOLE OR PART WITHOUT WRITTEN AUTHORITY FROM THE OWNER.

NOTES:
1. Do not scale from this drawing.
2. Always work to noted dimensions.
3. All dimensions are in millimetres unless otherwise stated.
4. All setting out, levels and dimensions to be agreed on site.
5. The dimensions of all materials must be checked on site before being laid out.
6. This drawing must be read with the relevant specification clauses and detail drawings.
7. Order of construction and setting out to be agreed on site.

Revision	Date	Description	Drawn	Apprvd.
S4-P03	17-11-22	Planning	EKH	LH

Planit I.E. Limited
E: info@planit-ie.com **W:** planit-ie.com
MANCHESTER
2 Back Grafton St , Altrincham, WA14 1DY
T: 0161 928 9281
LEEDS
No.1 Aire Street, Leeds Station, Leeds, LS1 4PR
T: 0113 824 6413
LIVERPOOL
Tempest 5.3, 12 Tithebarn Street, Liverpool, L2 2DT
T: 0151 363 1230
LONDON
Unit 6 Waterside, 44-48 Wharf Road, London, N1 7UX
T: 0207 253 5678
STANDISH
Standish Gatehouse, Stonehouse, Gloucestershire, GL10 3BZ
T: 0145 360 7080

Client GNW Developments Limited

Project Manchester

Drg Title Illustrative Sections - Ground Floor

Created on	Created by	Approved by
03/11/2022	SAB	LH

Scale	Size	Workstage
AS NOTED	A1	Stage 2

Drg No.	Suitability	Revision
2891-PLA-XX-00-DR-L-3001	S4	P03

© Planit I.E. Limited