


F020 - Replacement Tree Planting Proposals

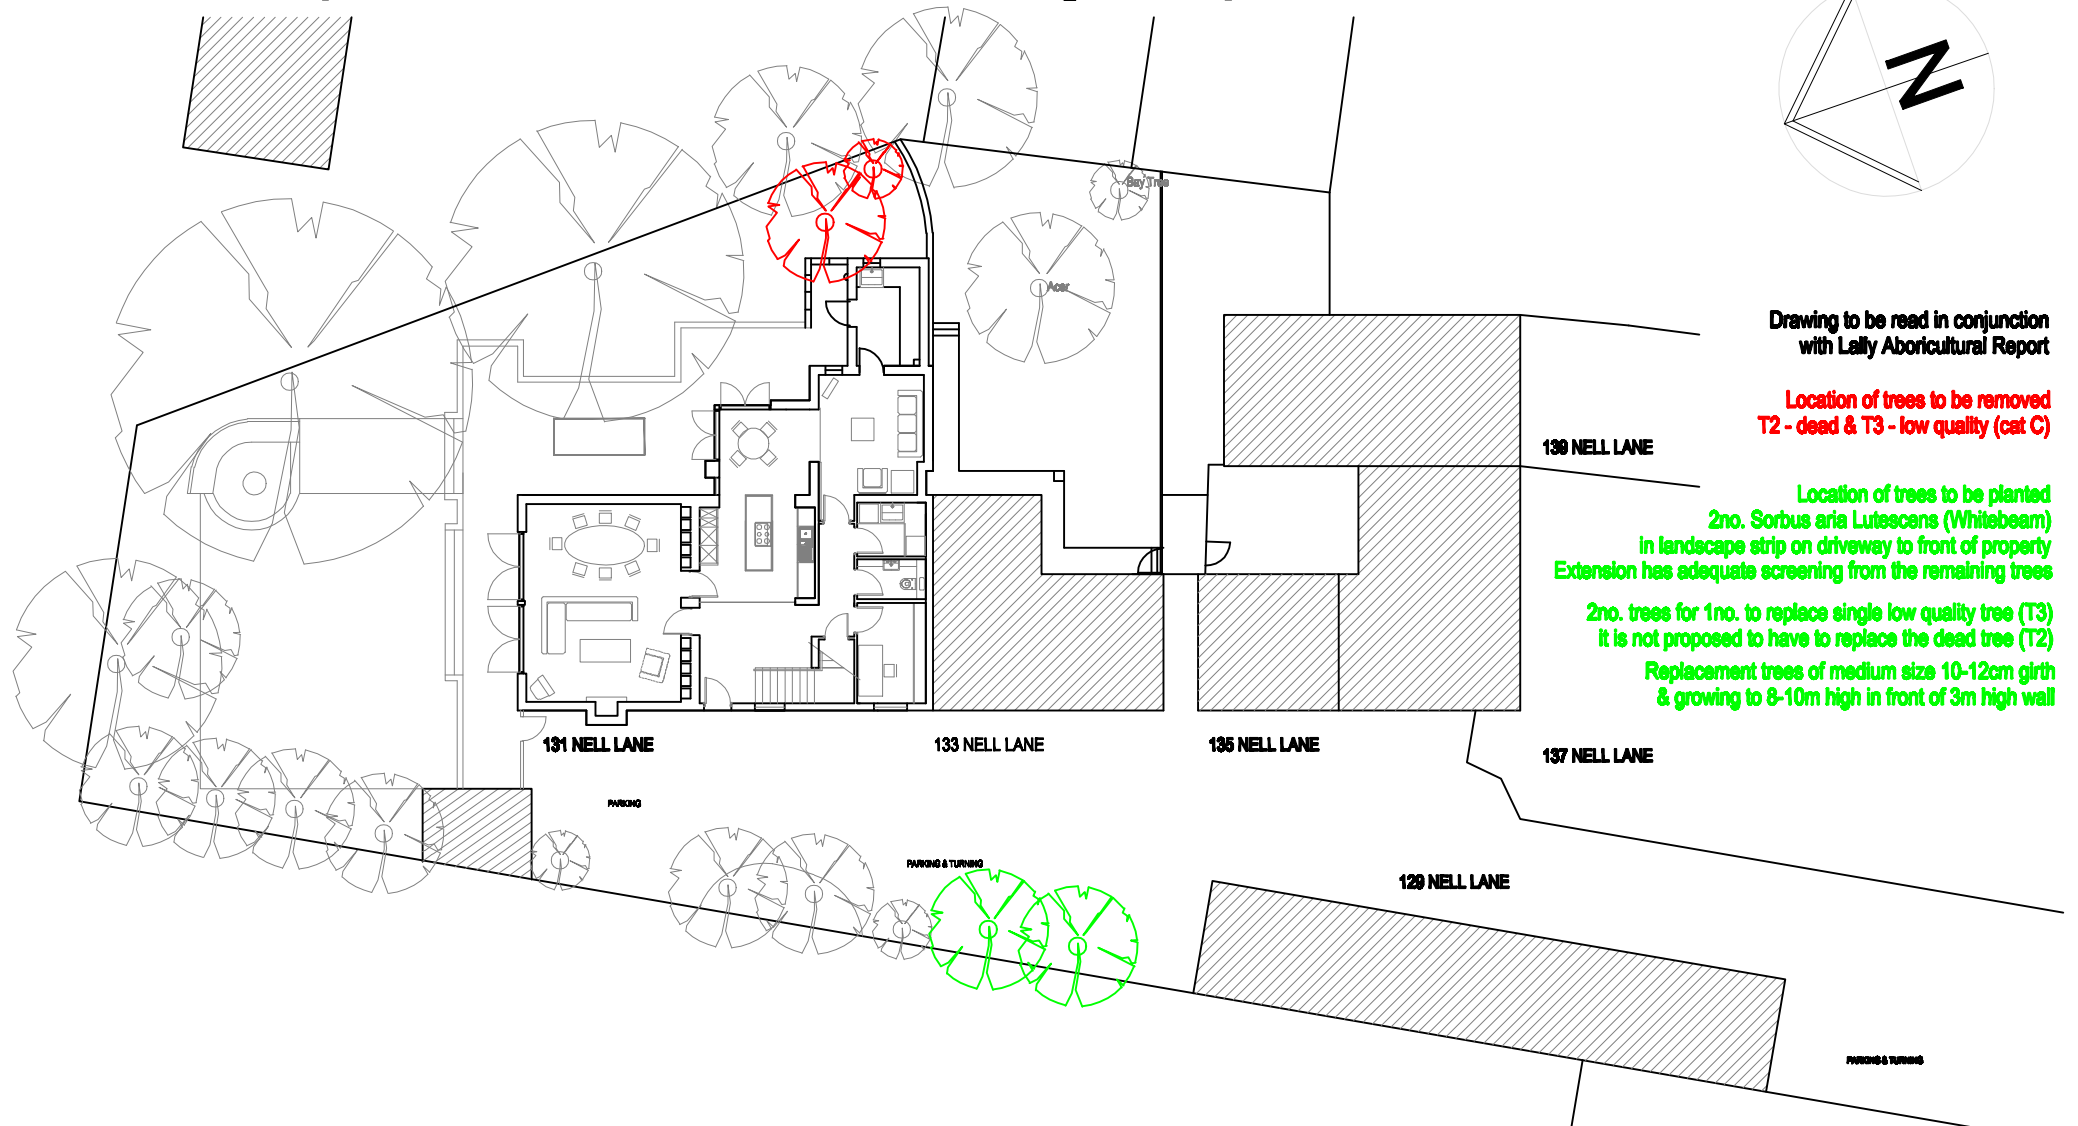

131 Nell Lane - Extension

Scale 1:250 @ A4 DKL 21.11.2022