




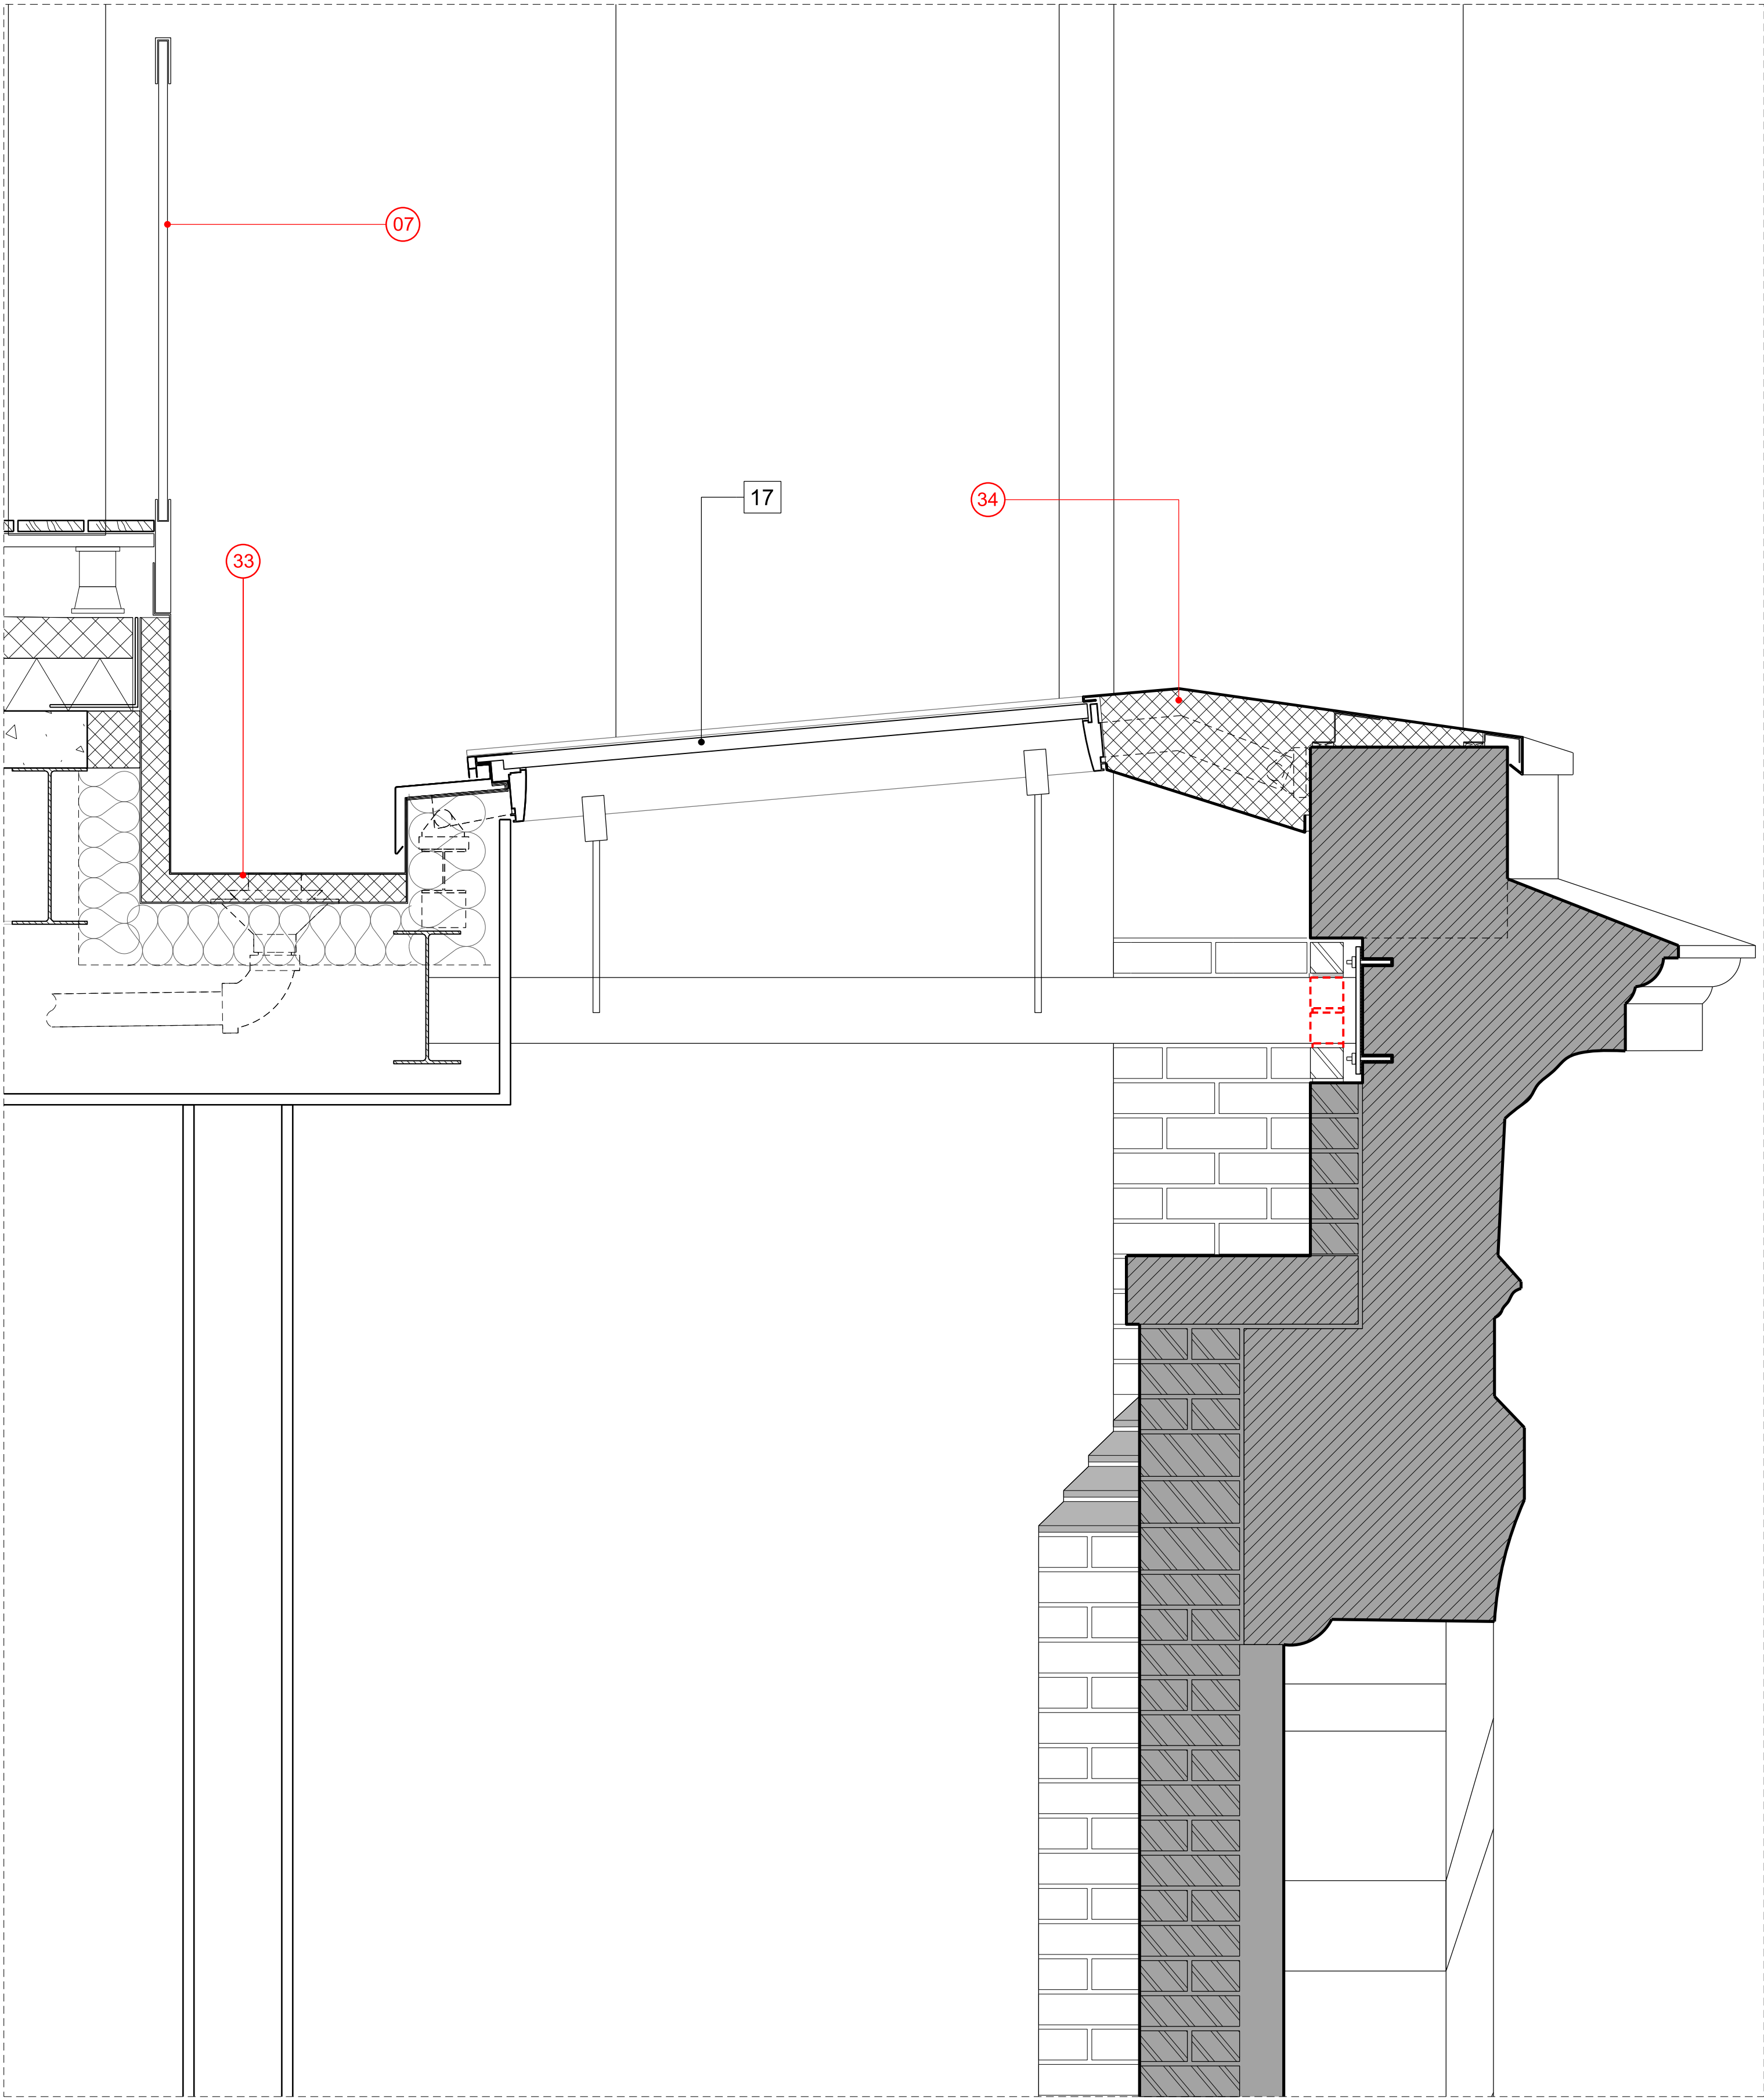


01 Glazed canopy detail to existing screen wall facade - PROPOSED
1:10

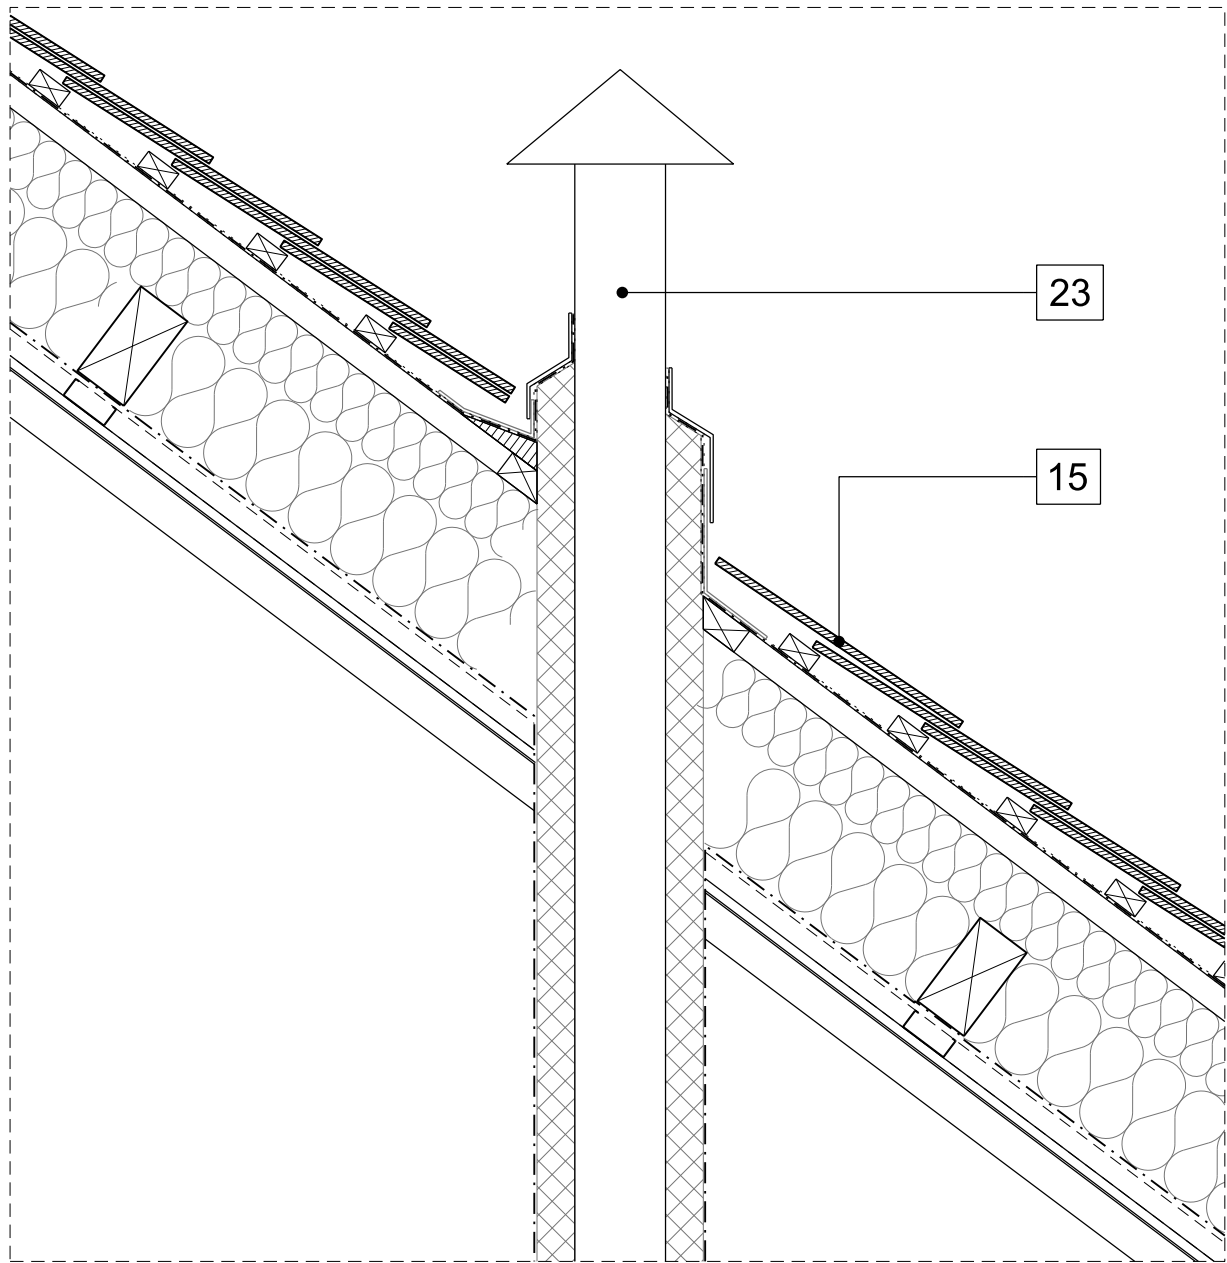


02 Service penetration through existing slate roof - PROPOSED
1:10

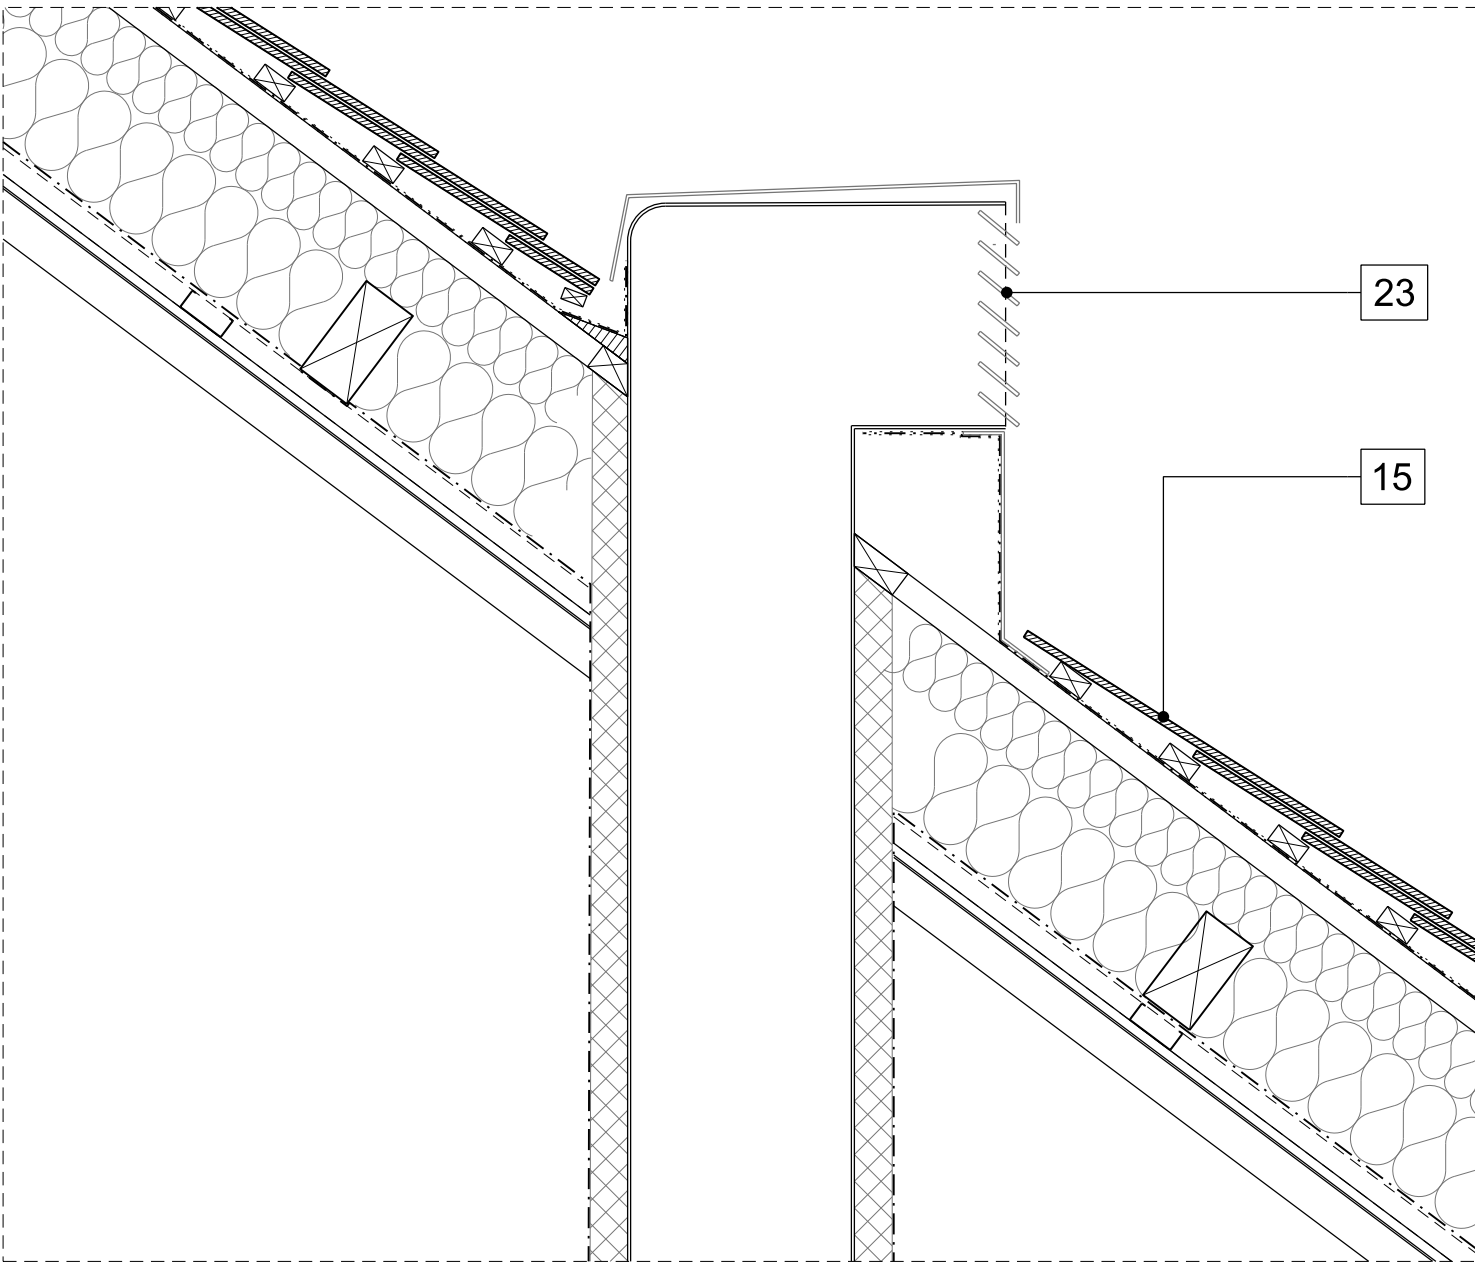

03 Vent stack penetration through existing slate roof - PROPOSED
1:10

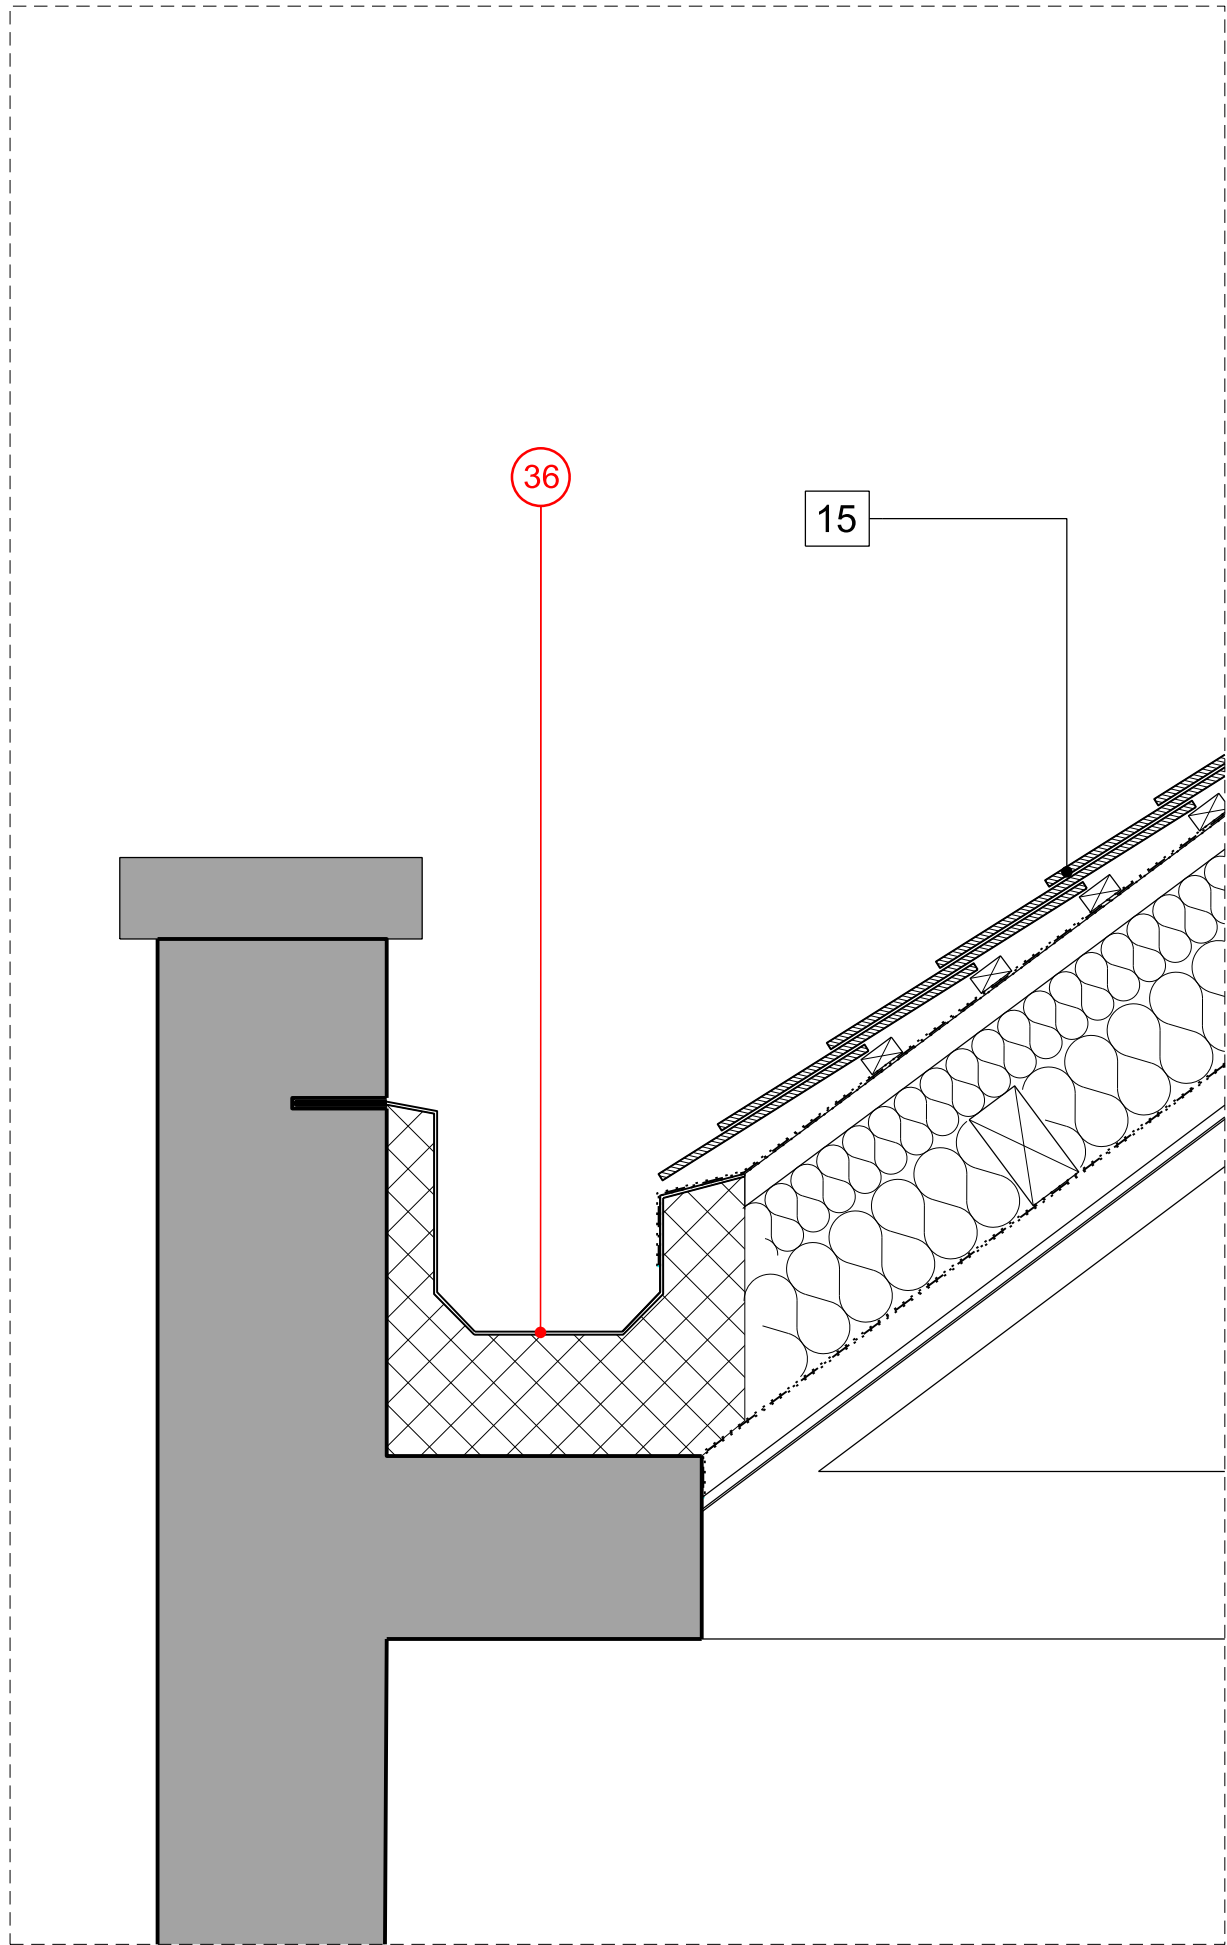

04 New insulated gutter to existing slate roof - PROPOSED
1:10

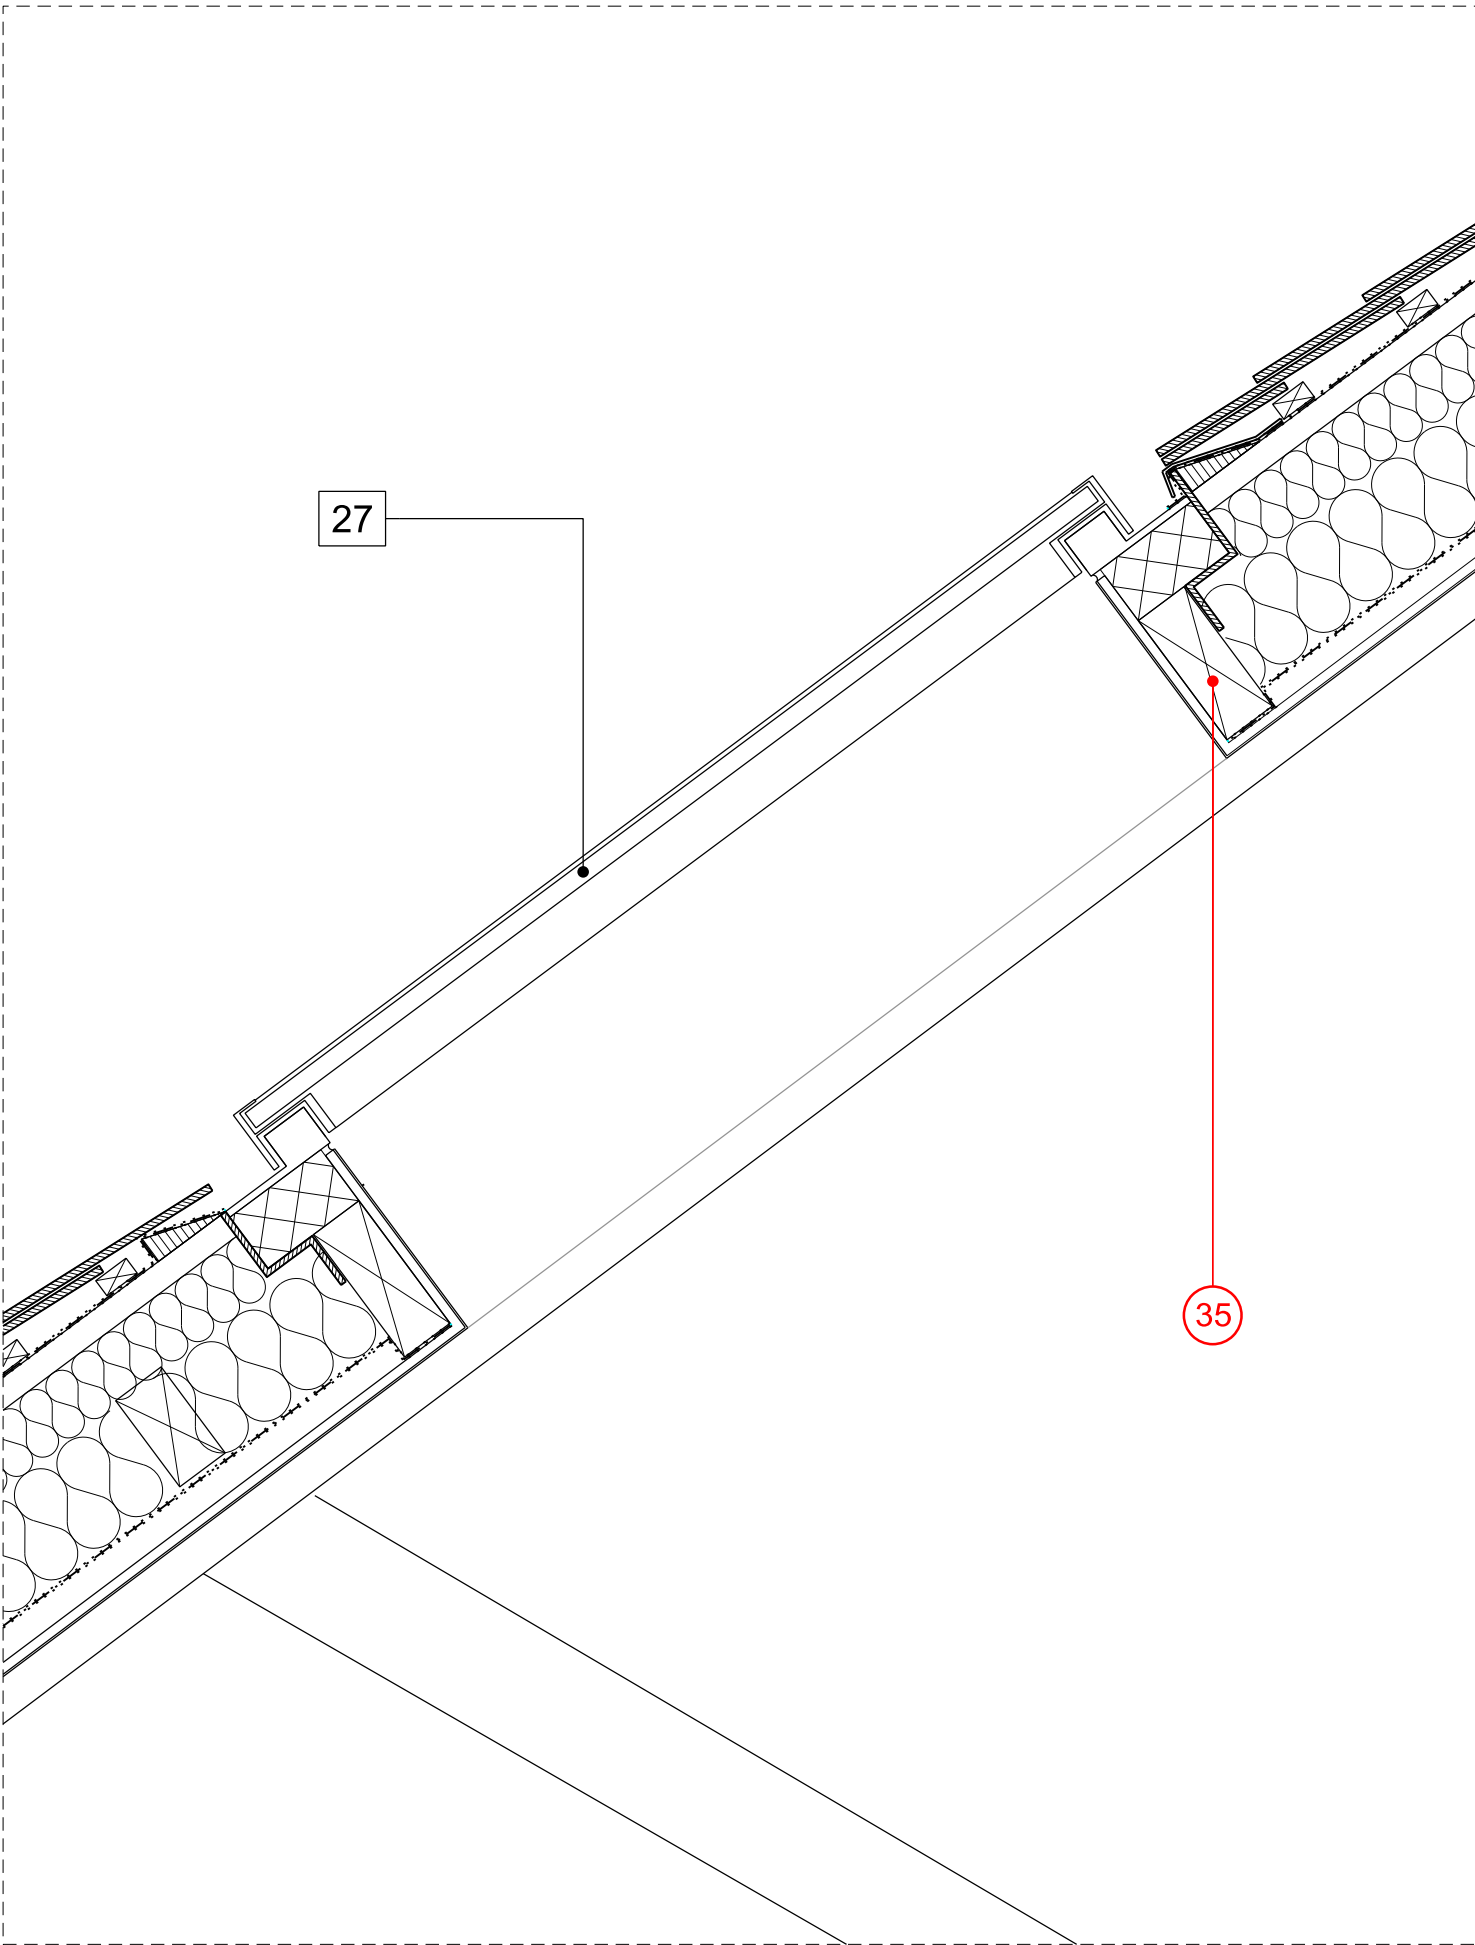

05 New rooflight to existing slate roof - PROPOSED
1:10