


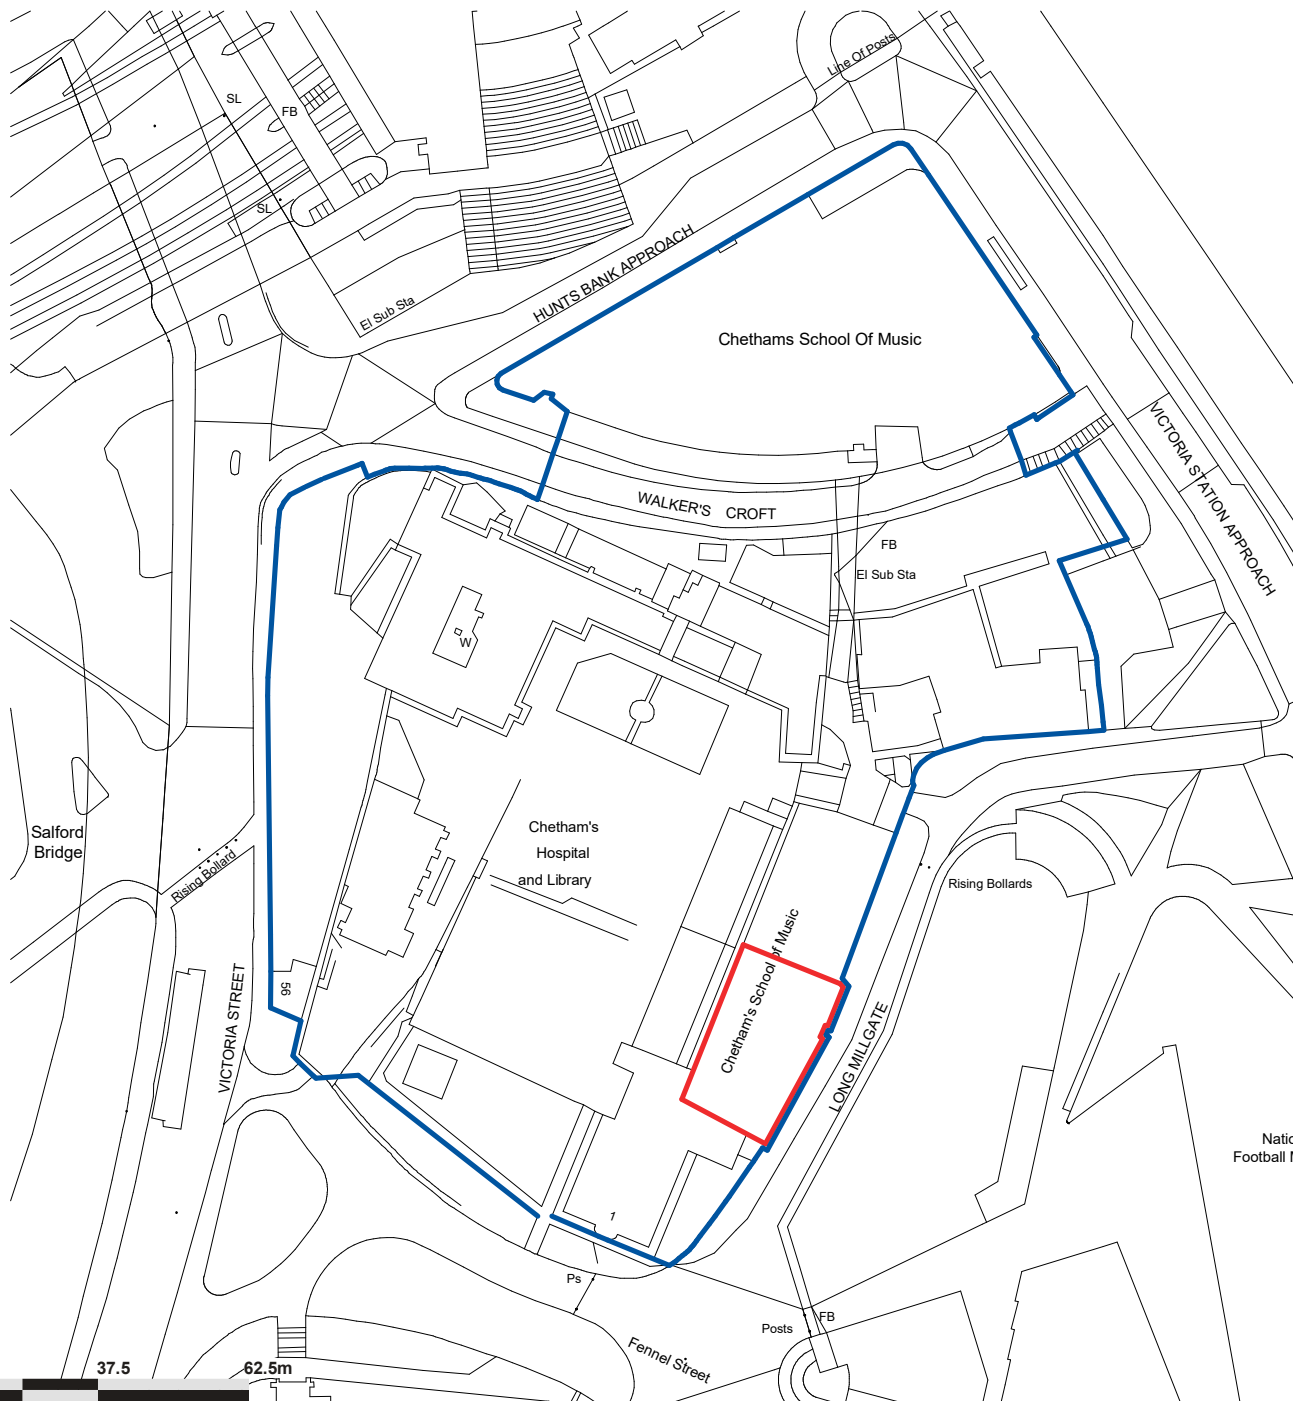

0m 12.5m 37.5 62.5m
Scale = 1 : 1250

THIS DRAWING REMAINS THE COPYRIGHT OF MANOR ARCHITECTURE AND IT MUST NOT BE COPIED OR REPRODUCED WITHOUT WRITTEN CONSENT.

ALL SETTING OUT, DIMENSIONS AND LEVELS SHOULD ONLY BE TAKEN FROM THE FIGURED DIMENSION VALUES STATED ON THE DRAWING, NO ATTEMPT SHOULD BE MADE TO SCALE FROM THE DRAWING MANUALLY. ALWAYS ASK IF YOU REQUIRE MORE INFORMATION.

ANY VARIATION BETWEEN DRAWINGS AND SITE CONDITIONS ARE TO BE REPORTED TO MANOR ARCHITECTURE IMMEDIATELY. ALL CONTRACTORS MUST VISIT THE SITE AND ARE SOLELY RESPONSIBLE FOR TAKING AND CHECKING ALL DIMENSIONS RELATIVE TO THE WORK THEY ARE REQUIRED TO CARRY OUT.

THIS DRAWING MUST NOT BE USED ON SITE UNLESS ISSUED FOR CONSTRUCTION.

Location Plan

Site
Boundary
Site Ownership

12/08/2022 First Issue

Rev: Date: Notes:



Client

Chetham's School of Music

Project Name

Dorm Refurbishment, Millgate Building, Level 5

Drawing Name

Site Location Plan

Drawing Number		Revision		
1030 ST01				
Date	Scale	Size	Status	
Aug '22	1 : 1250	A4	PLANNING	

Manor Architecture Ltd.
Booths Hall, Booths Park,
Chelford Rd,
Knutsford, WA16 8GS

Tel. 07555 645 494
Email. info@manorarchitecture.co.uk
Web. www.manorarchitecture.co.uk

