



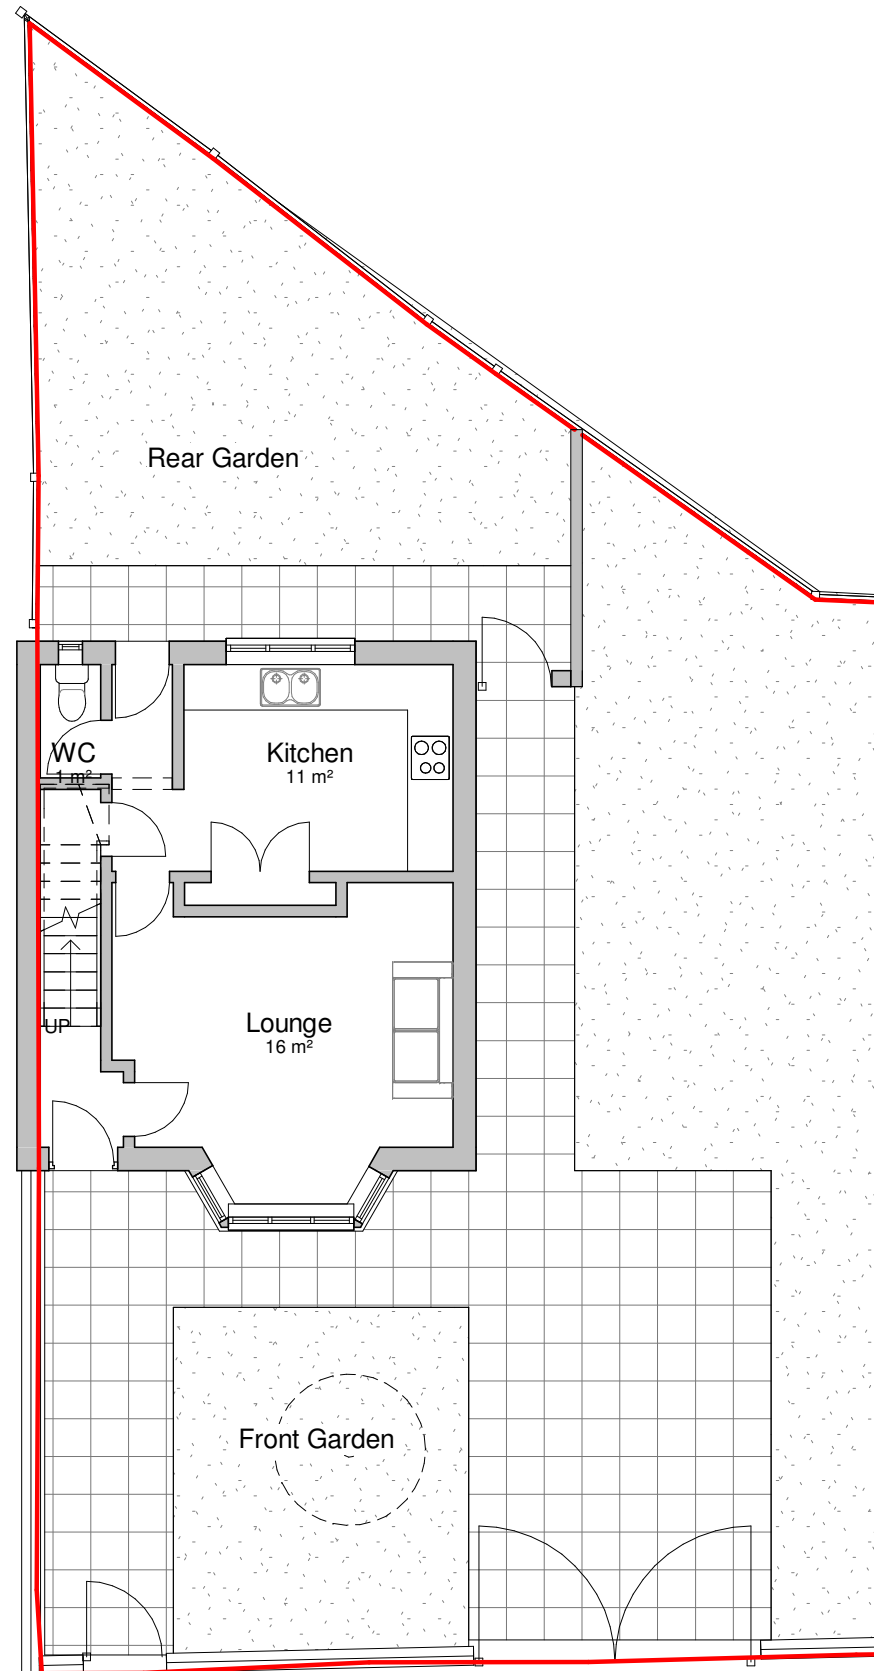

1 Existing Ground Floor Plan
1 : 100

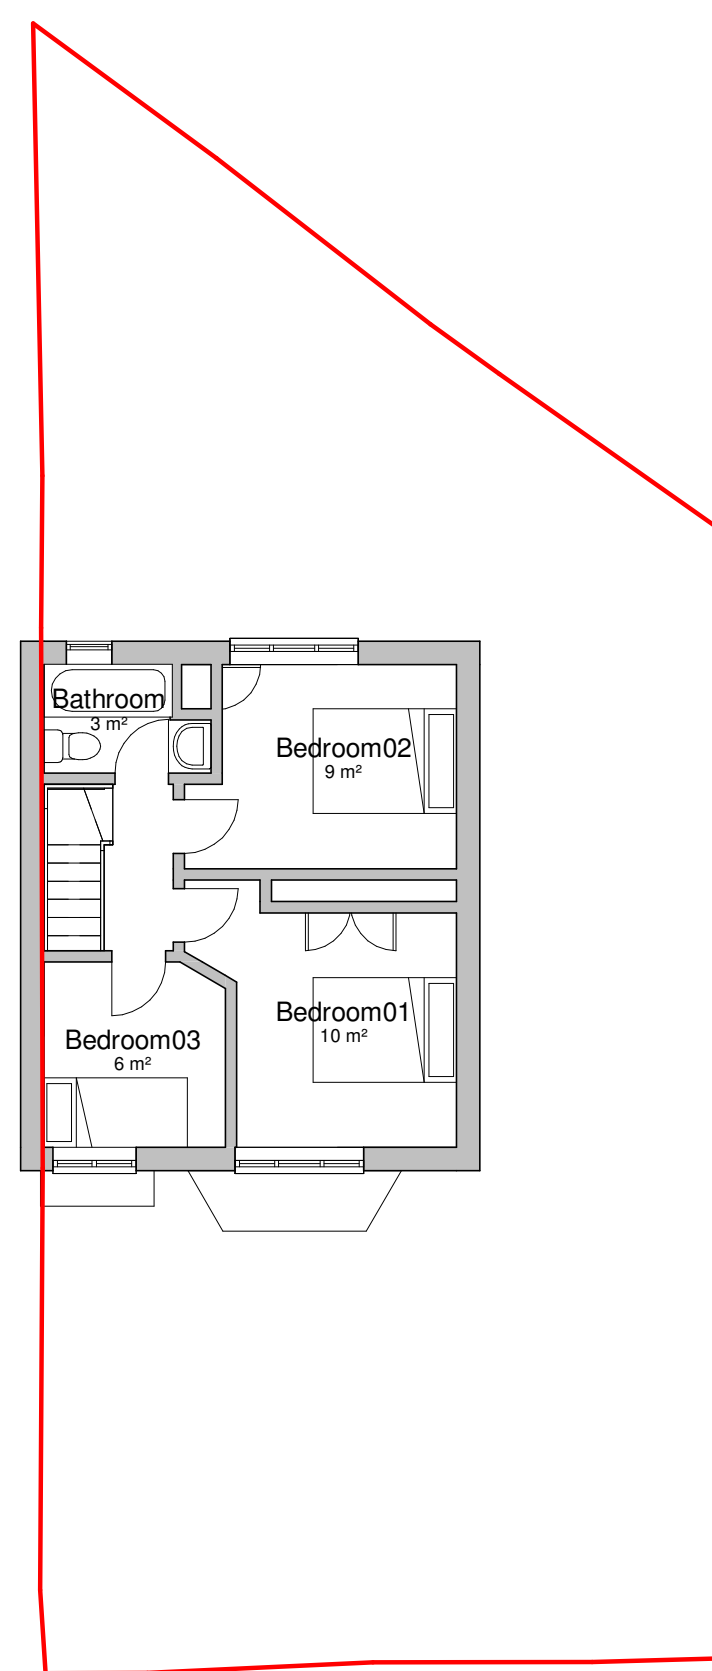

2 Existing First Floor Plan
1 : 100

