


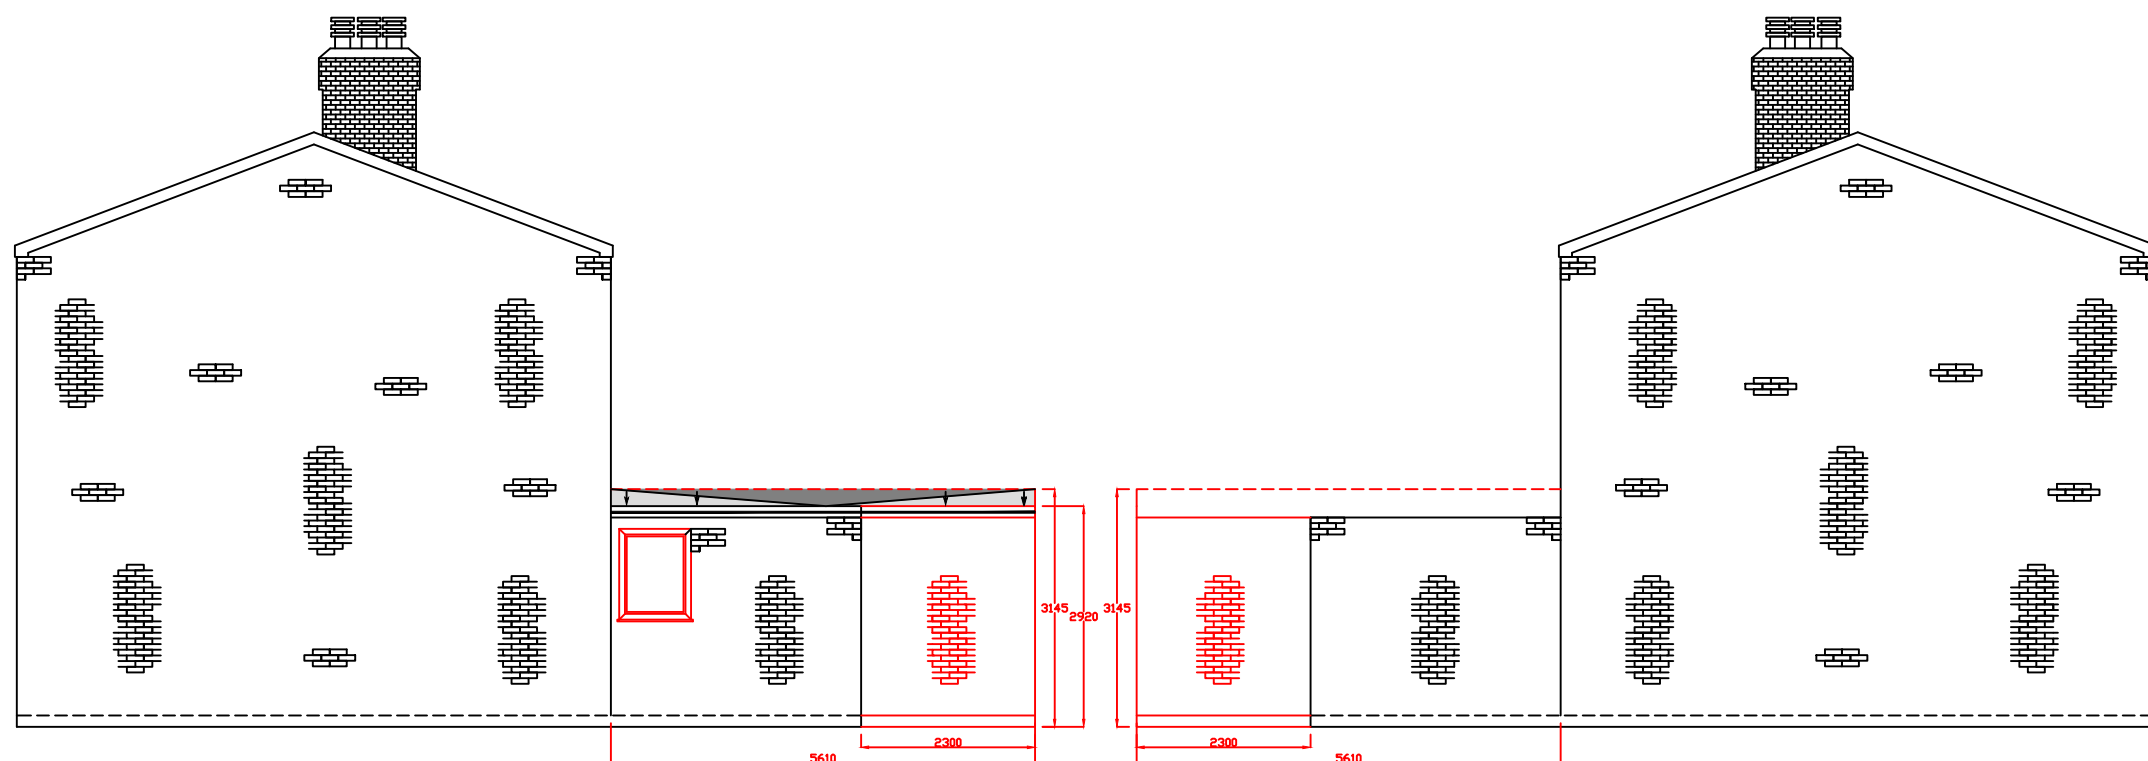

Proposed side elevation (A) - Ref : 006

Proposed side elevation (B) - Ref : 007

Manchester
Equipment and
Adaptation Service
Unit 1, 29
Poland Street
Ancoats
Manchester
M4 6AZ

10 CHARLTON ROAD
Manchester
M19 3DE.

Drawn By:

AW

Date:

26/09/22

Scale:

1/100

Drawing No:

REF 006 & 007



**Manchester Local
Care Organisation**

Leading local care, improving
lives in Manchester, with you