



© COPYRIGHT
The copyright in this drawing is vested in Sheppard Robson and no license or assignment of any kind has been, or is, granted to any third party whether by provision of copies or originals or otherwise unless agreed in writing.

DO NOT SCALE FROM THIS DRAWING
The contractor shall check and verify all dimensions on site and report any discrepancies in writing to Sheppard Robson before proceeding work

FOR ELECTRONIC DATA ISSUE
Electronic Data / drawings are issued as "read only" and should not be interrogated for measurement. All dimensions and levels should read, only from those values stated in text on the drawing.

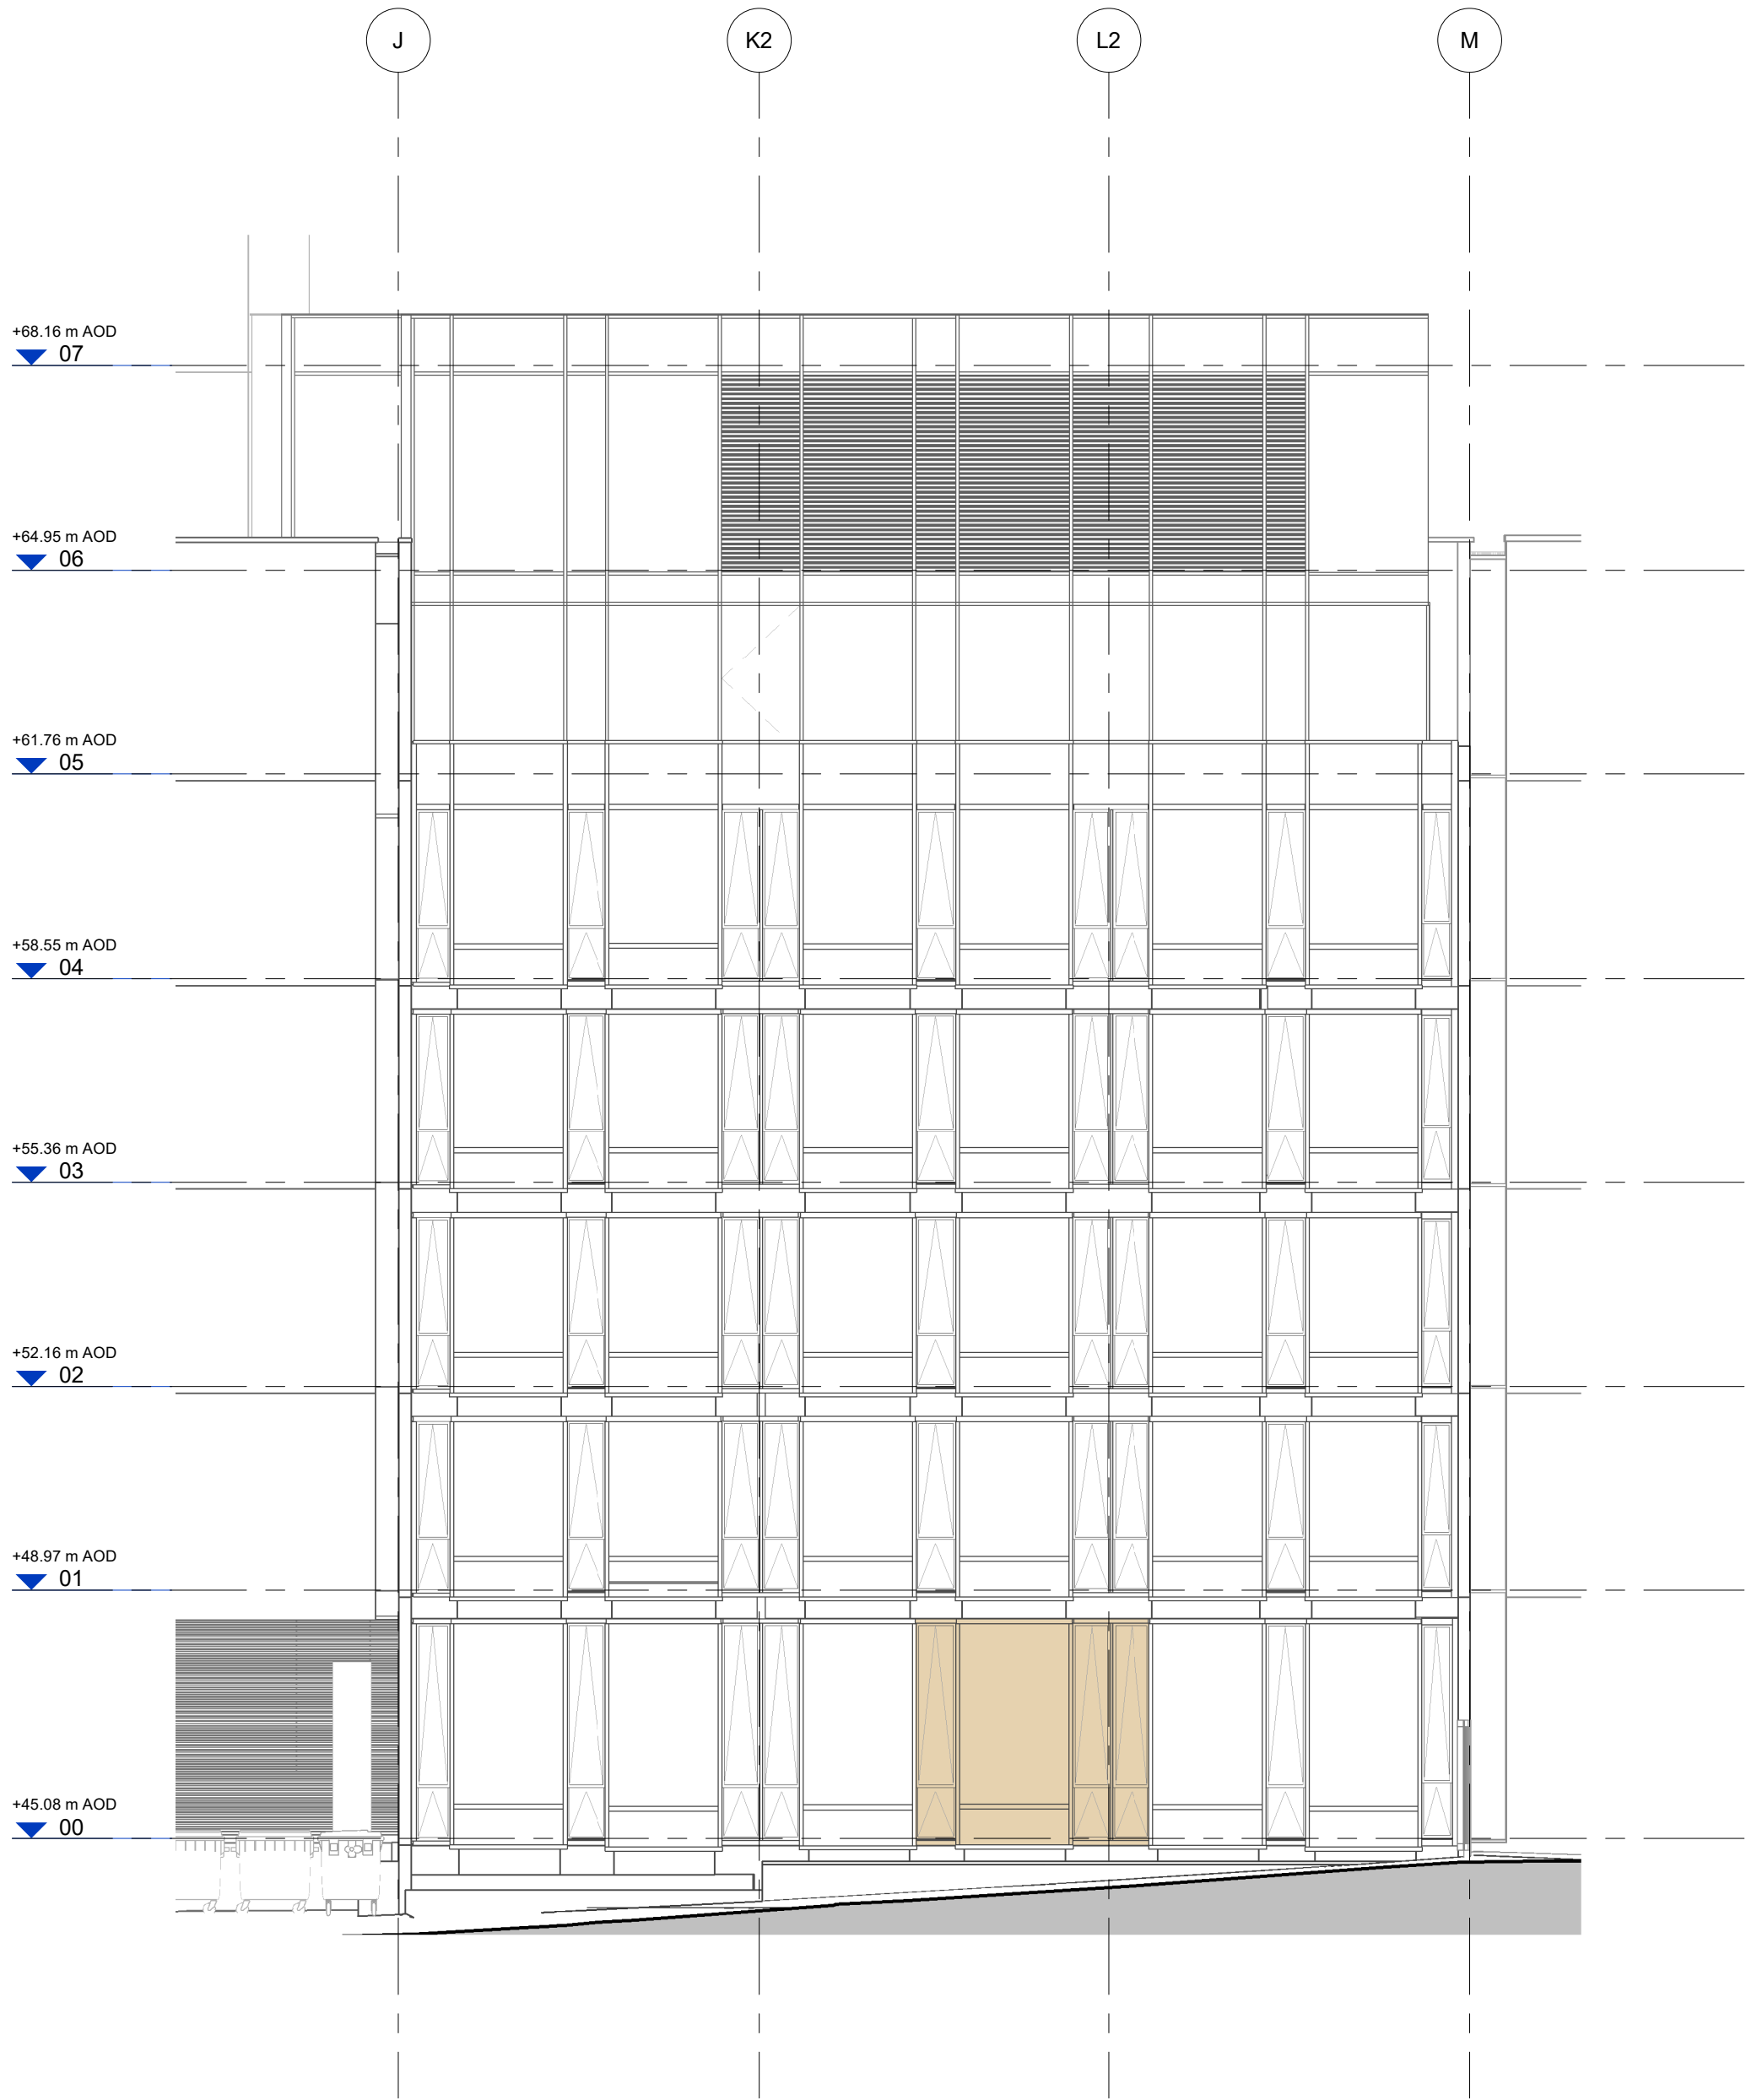

Sample Panel Location
1 : 100

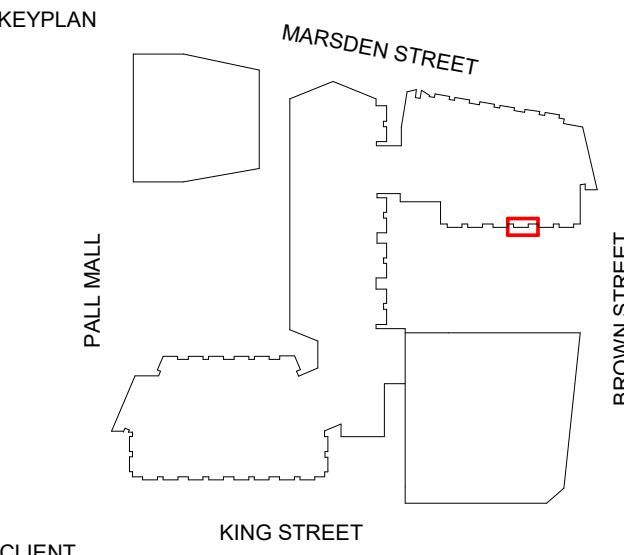

CLIENT
Bruntwood Works

bruntwood
Works

ID:SR
SHEPPARD ROBSON

27th Floor City Tower Piccadilly Plaza Manchester M1 4BT
T: +44 (0)161 233 8900 E: enquiries@sheppardrobson.com

PROJECT
Pall Mall Court

SCALE@A1 1 : 100	DATE LH	ORIGINATOR LH	CHECKED ASM	AUTHORISED TOB
---------------------	------------	------------------	----------------	-------------------

Sample Panel Location

STATUS	PURPOSE FOR ISSUE	SR NO. 6911
DRAWING NO. 6911 · SRA · ZZ · XX · SK · A · SK116		REV.