



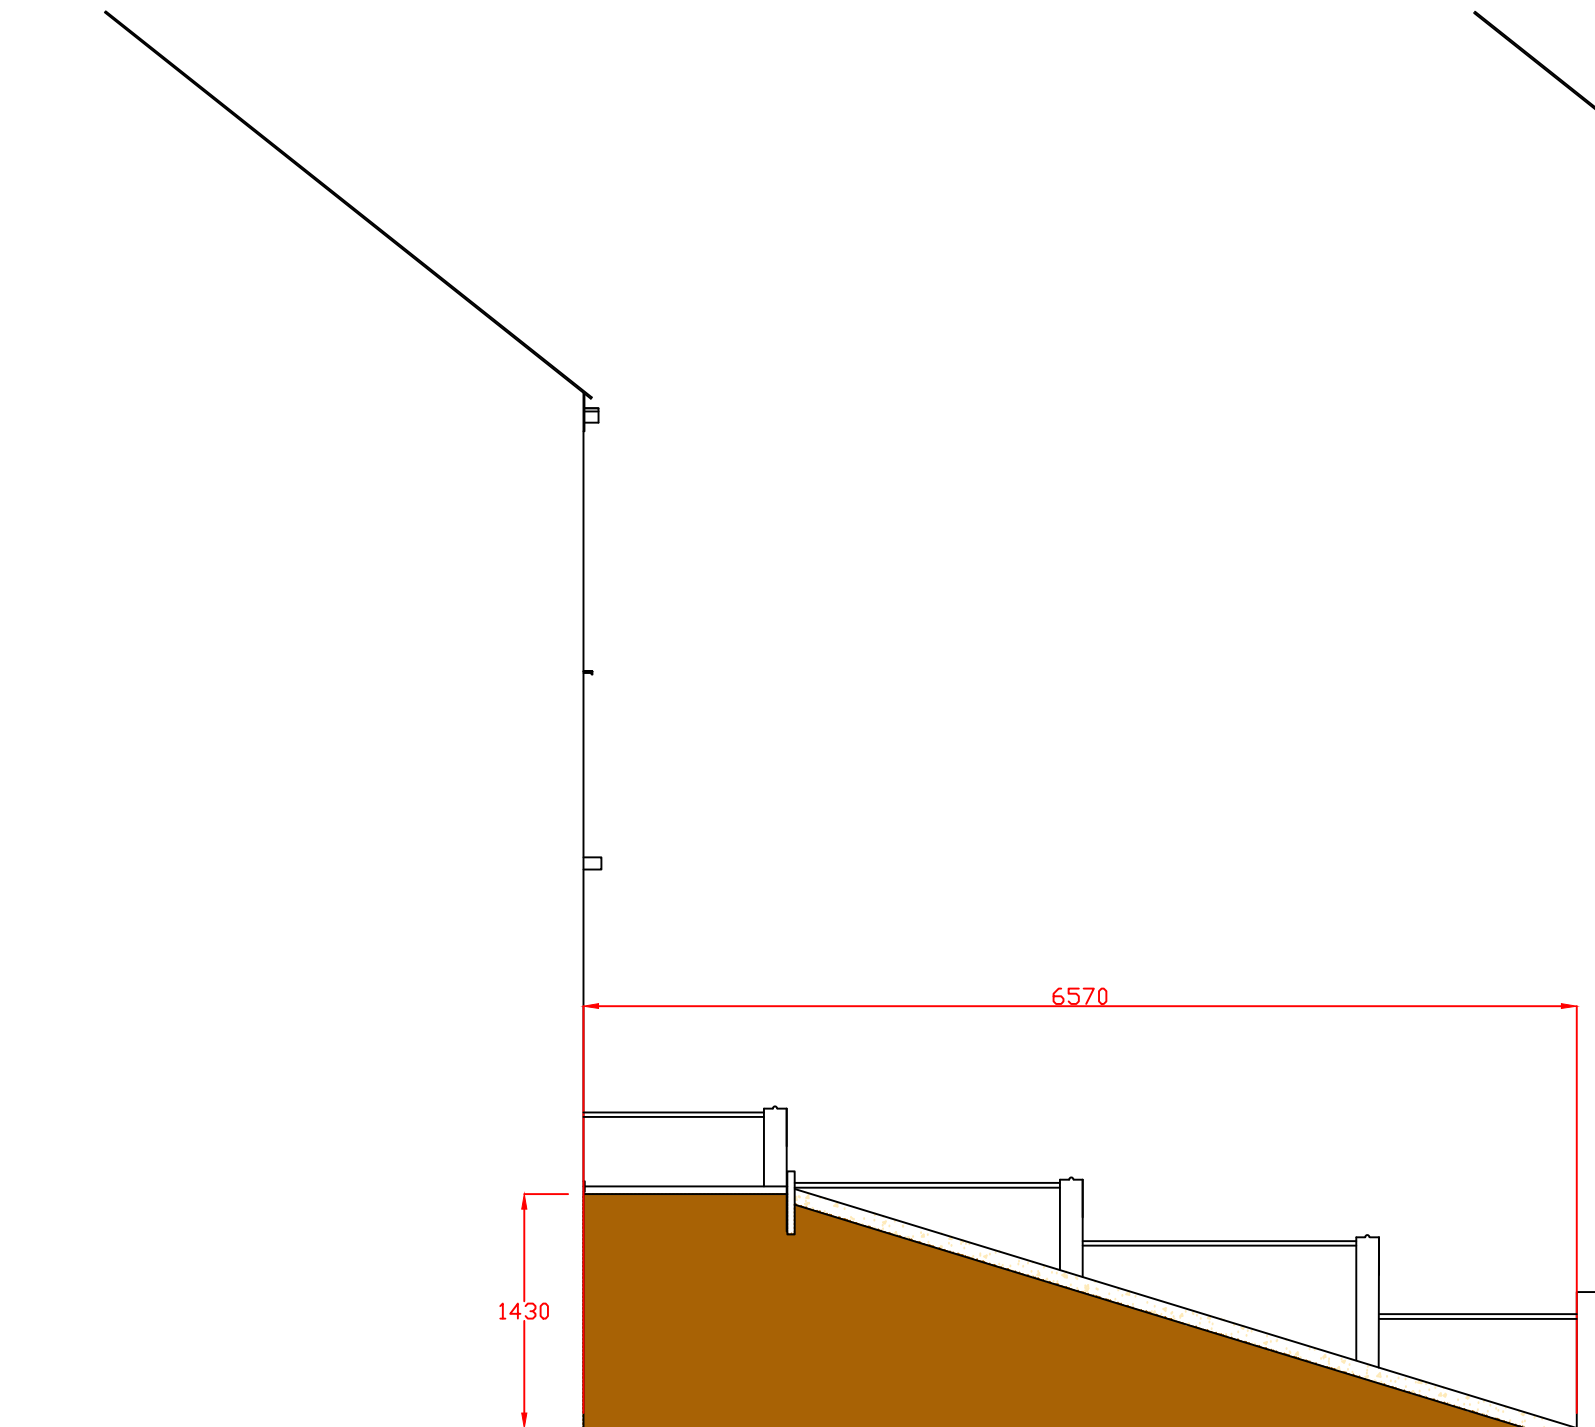

EXISTING SIDE ELEVATION VIEWED FROM NO 3

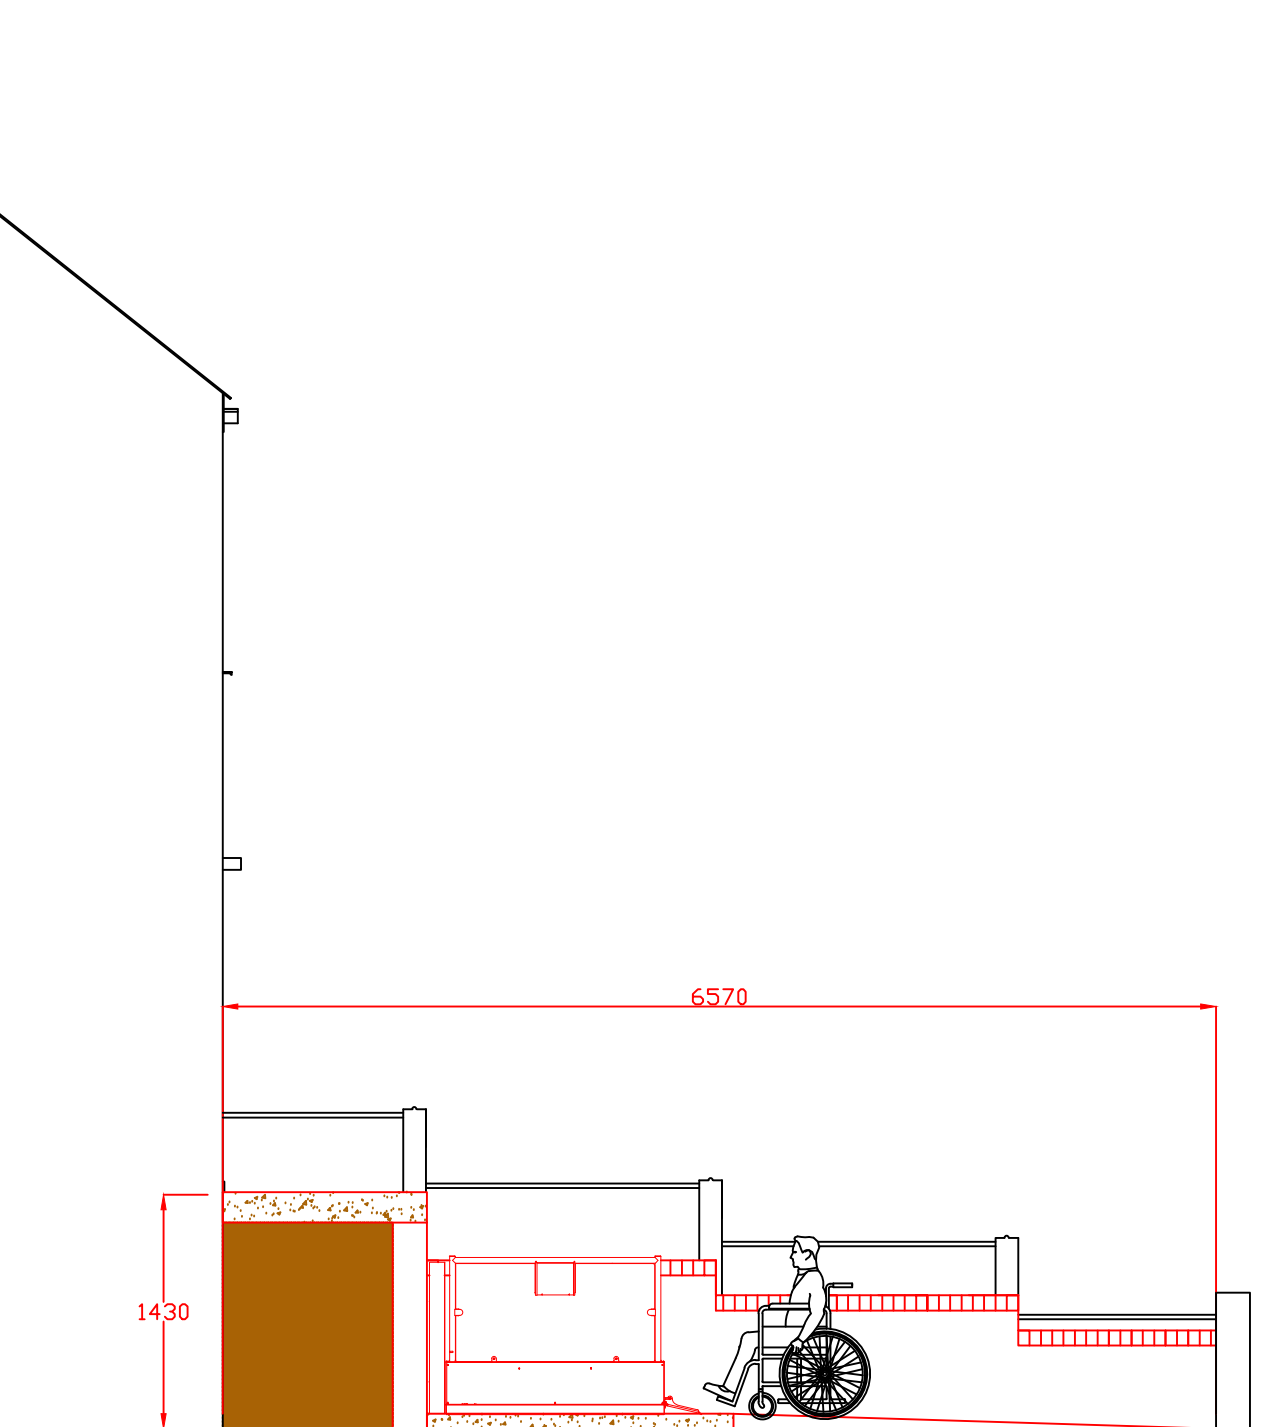

PROPOSED SIDE ELEVATION VIEWED FROM NO 3

Manchester
Equipment and
Adaptation Service
Unit 1 Poland
Street, Ancoats
Manchester
M4 6AZ

Project:
JOHN COYNE
5 TORCROSS RD
BLACKLEY
MANCHESTER
M9 0GP

Drawn By:

CRL

Date:

26/09/2022

Scale:

1/50

Drawing No:

4



Manchester
Equipment &
Adaptations
Partnership