


If in doubt, ask. All discrepancies to be reported to the architect before manufacture, fabrication
Drawings are to be read in conjunction with all relevant specifications and consultant information

This drawing is not to be reproduced without express permission of the architect and only used for the purposes shown within the titleblock status bar. This drawing and all associated designs indicated remain the copyright of the architect.

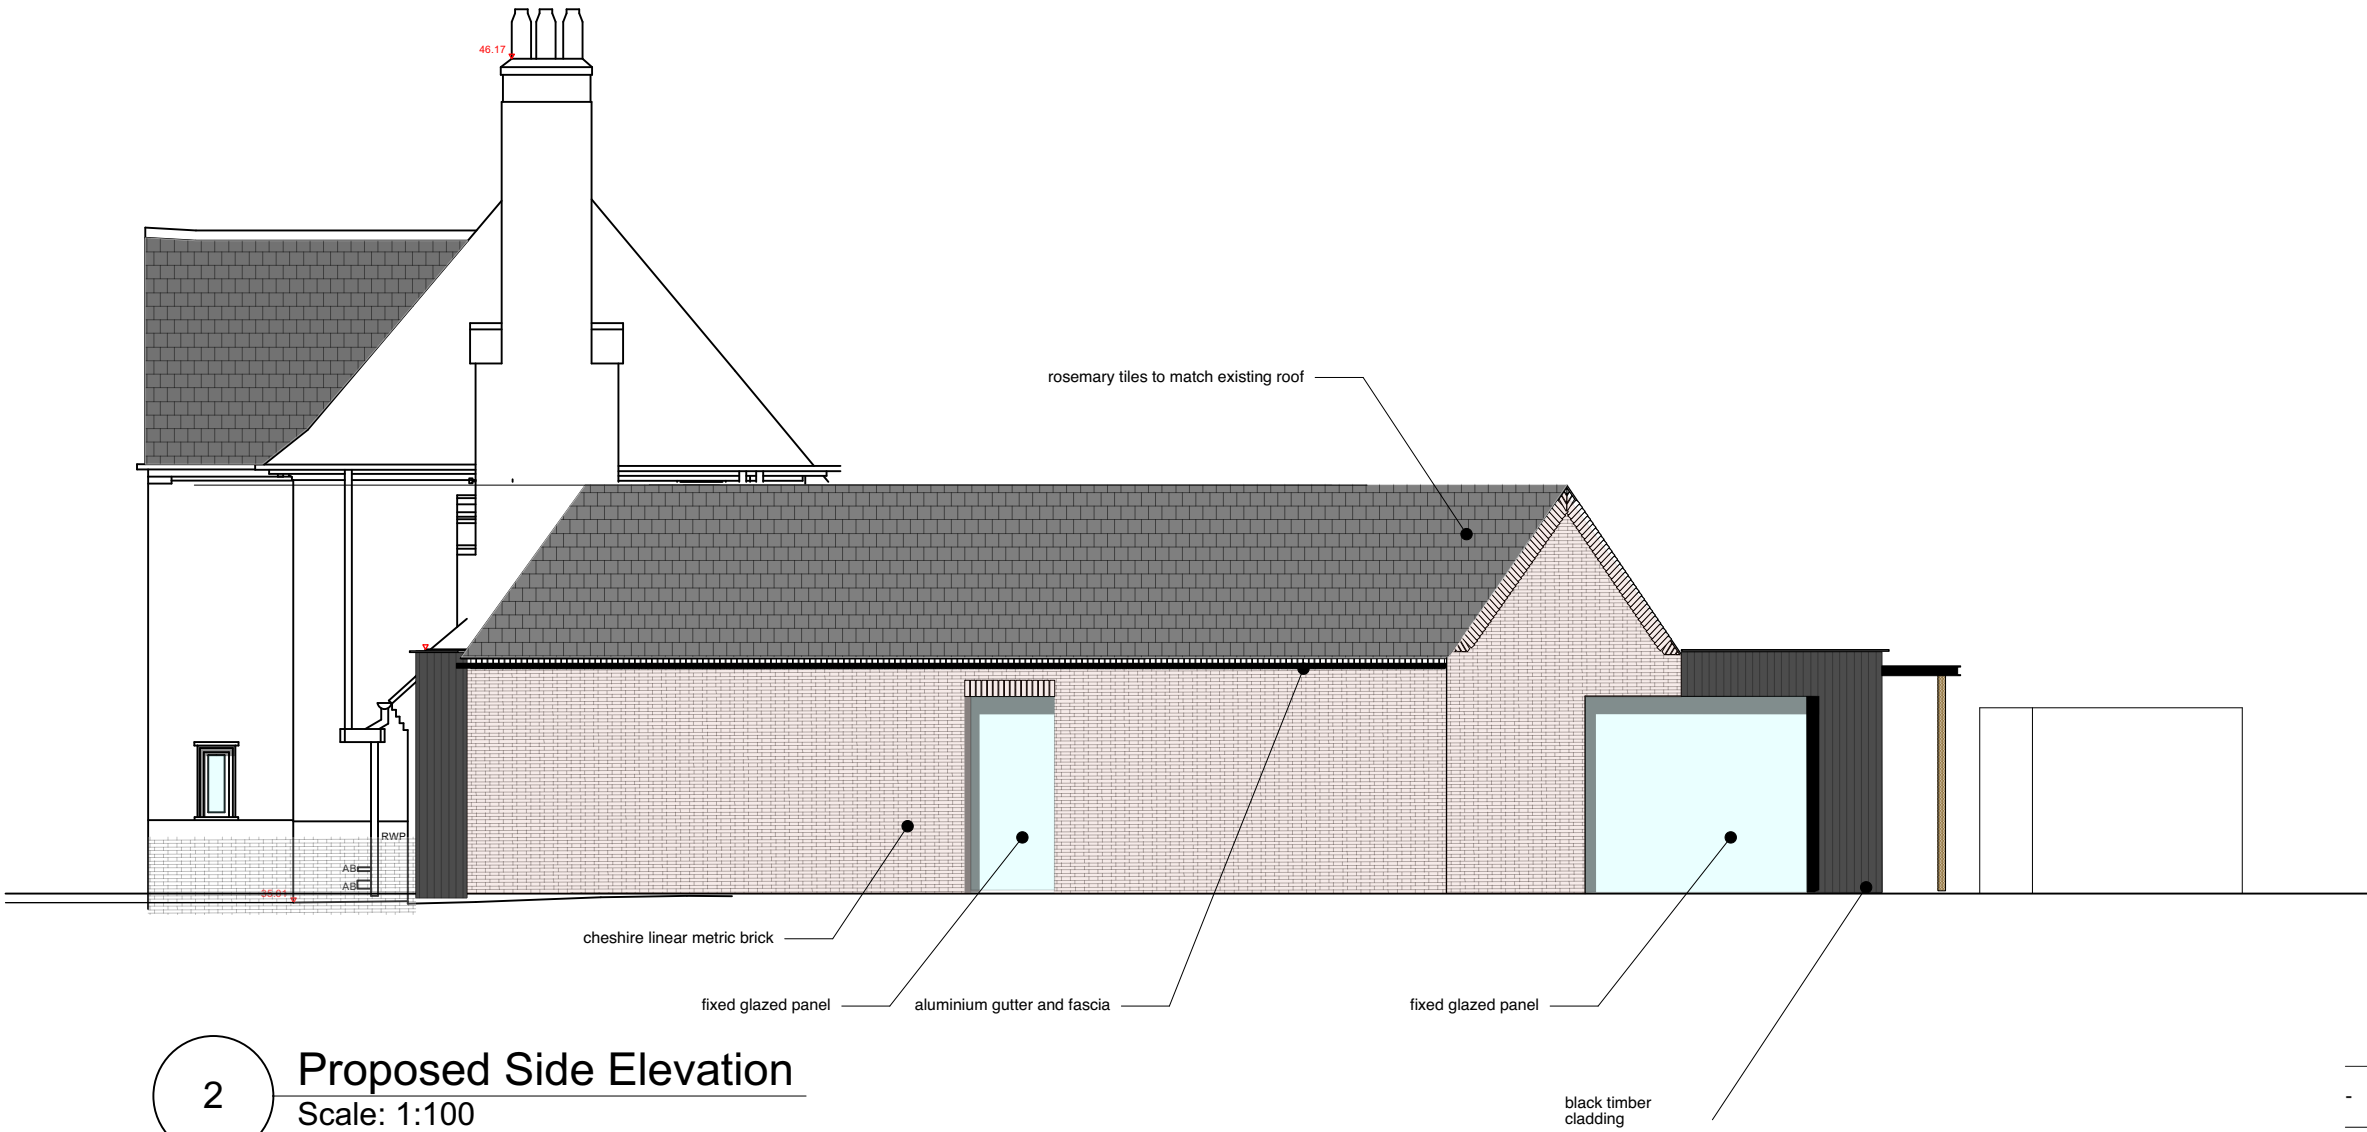

Lancaster Road

Proposed Elevations

dwg 2143-203 rev -

scale 1:100 @ A3

issued Prelim

date 21/09/2022 drawn MM checked