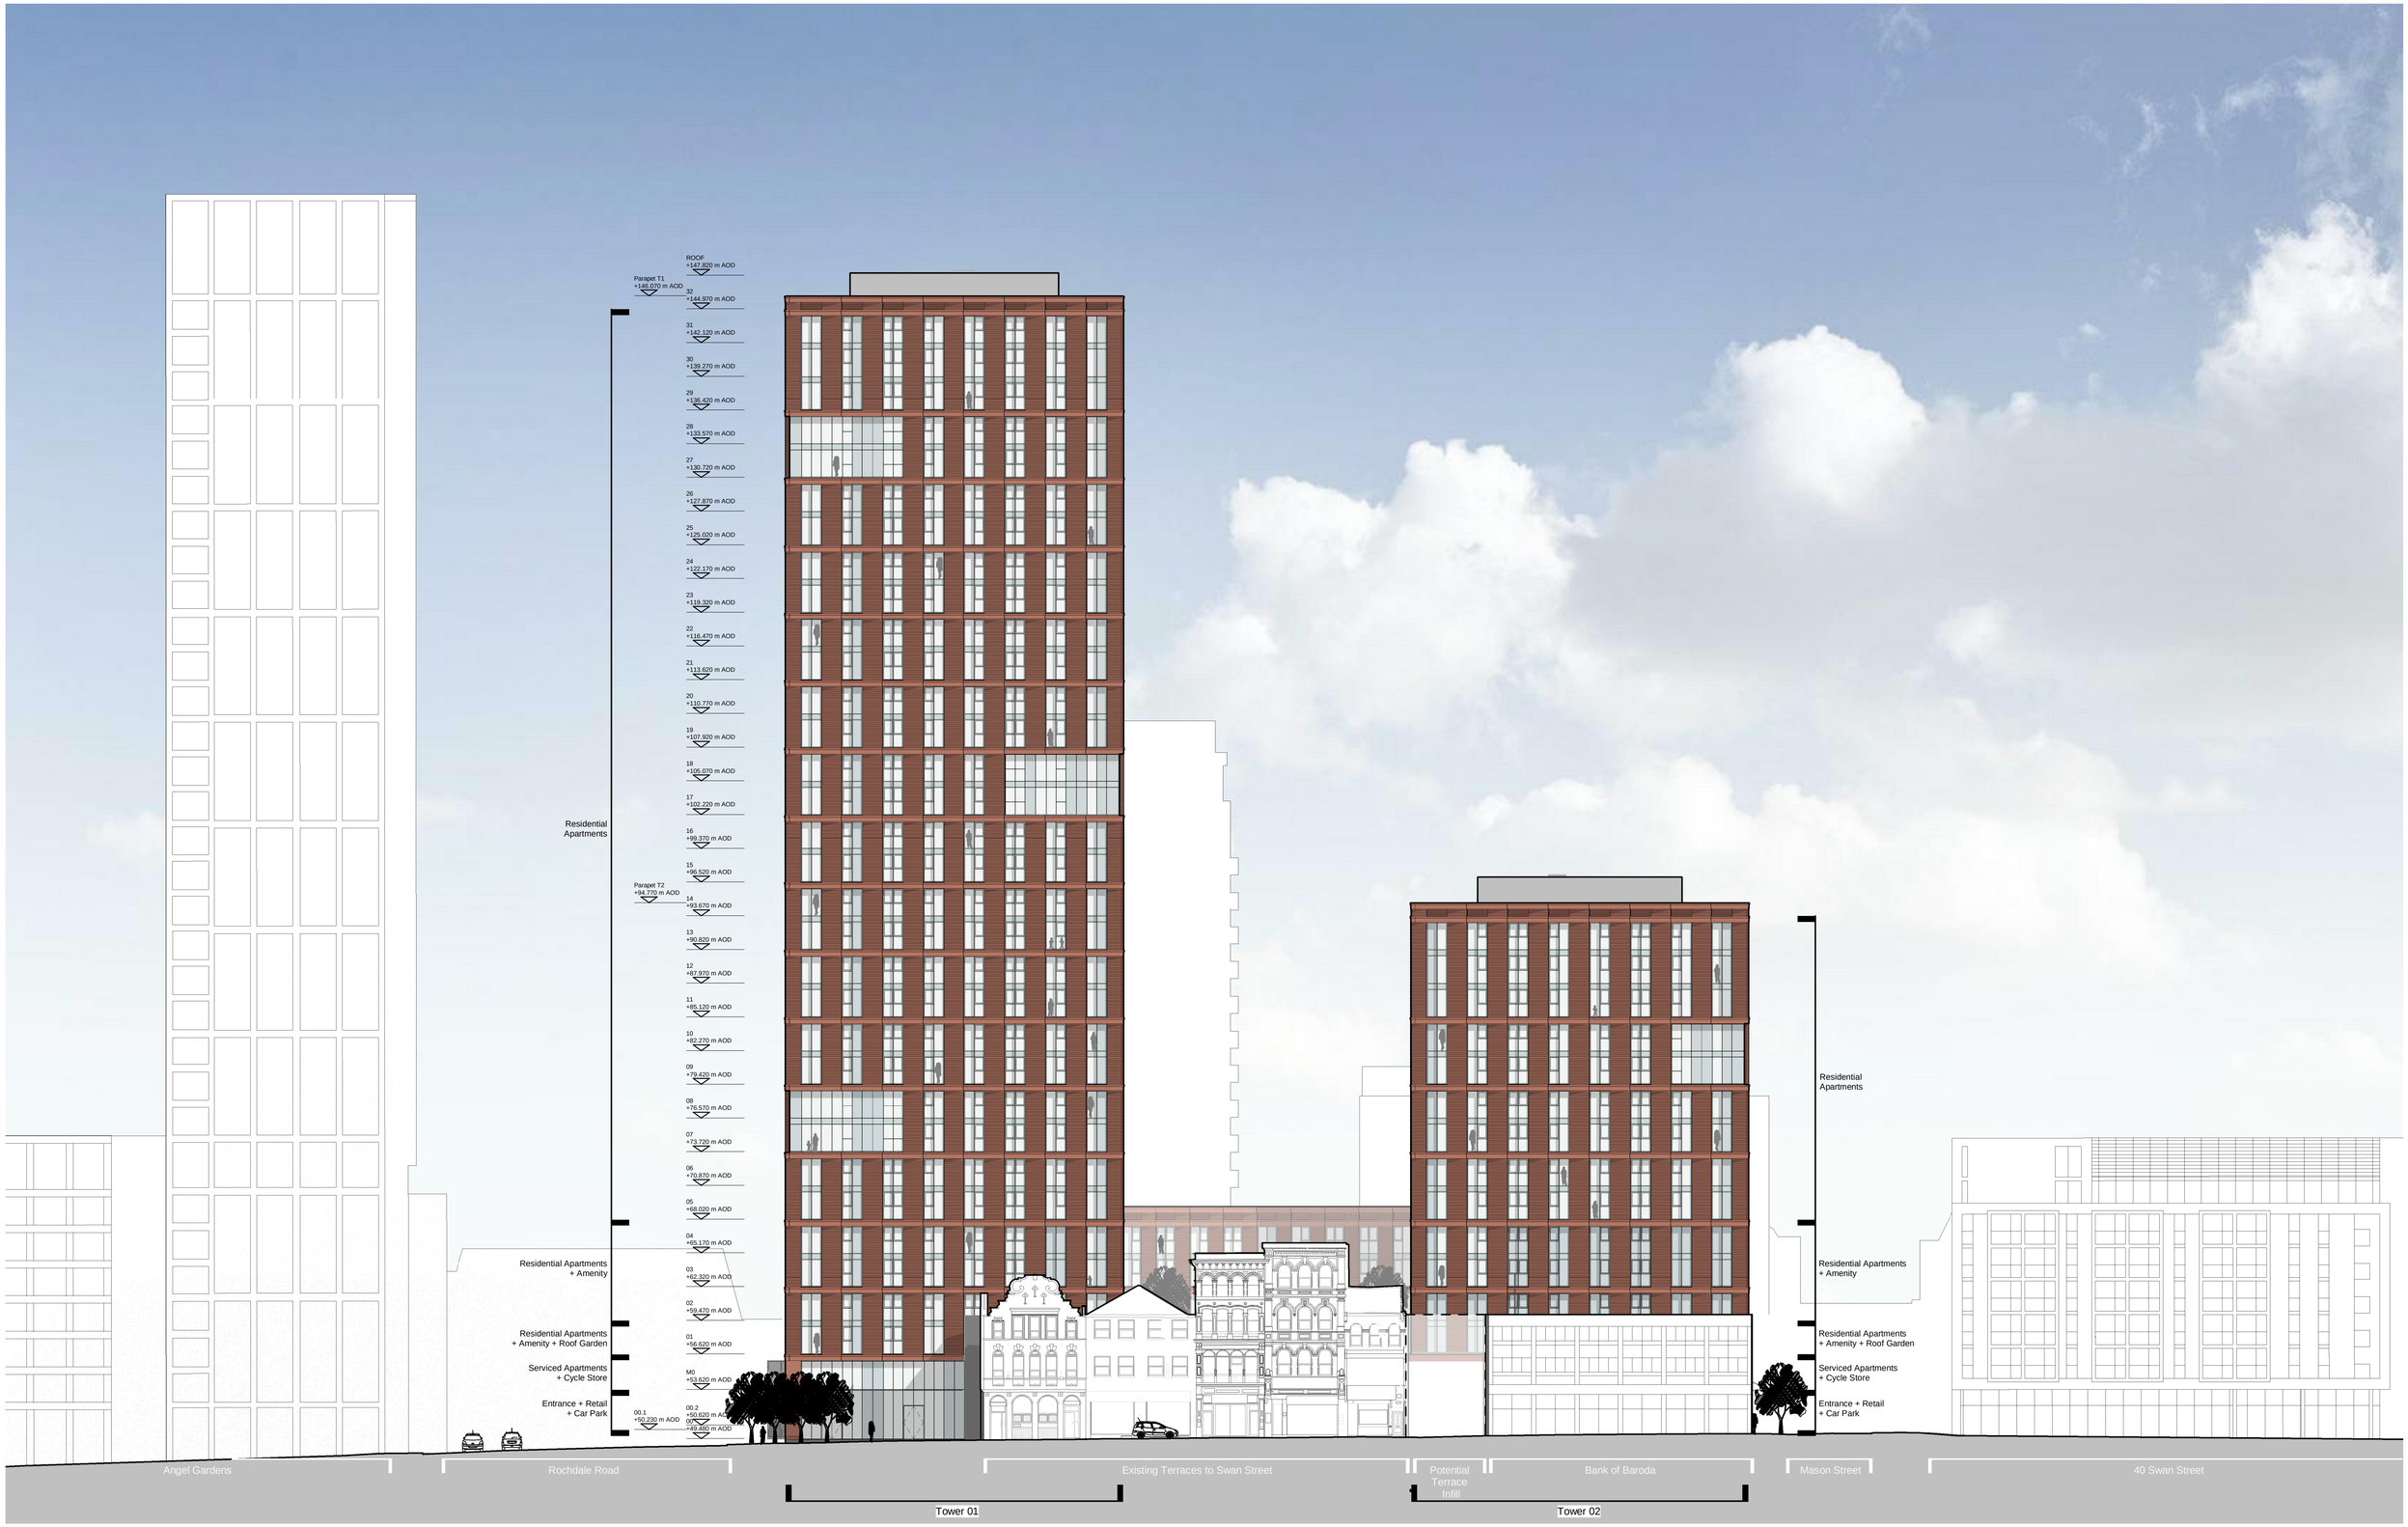

This drawing is copyright
Do not scale off dimensions.

All dimensions to be checked on site by contractor.

Contractor to report any dimensional discrepancies, errors or omissions prior to commencing on site.

Scale Bar 1:250 @ A1

5 1 2 5 10m

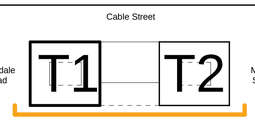

Rev	Date	Description
00	2018-07-06	Issued for Planning
01	2018-07-25	Updated landscaping proposals
02	2018-12-17	Additional storey per tower and level 03_04 layout amendments
03	2021-08-03	Spandrel vent design updated
04	2021-11-23	Updated for report CP14
05	2022-08-22	Non-material amendment

Project Title
Swan House
2 Rochdale Road
Manchester

Status
Planning Issue

Drawing Title
General Arrangement Elevation
South
Swan Street

Project No: 10133
Scale: 1:500 @ A3 / 1 : 250@ A1
Date: Jun 2018
SHP Drawing Code: 32073-Z1-ES-EL-A-B5D8-G200-0001
Revision: 05

simpsonhaugh
Manchester +44 (0)161 835 2345
London +44 (0)20 7549 4000

© SimpsonHaugh and Partners 2021