
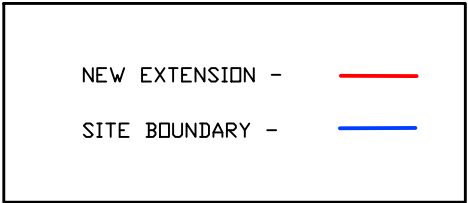
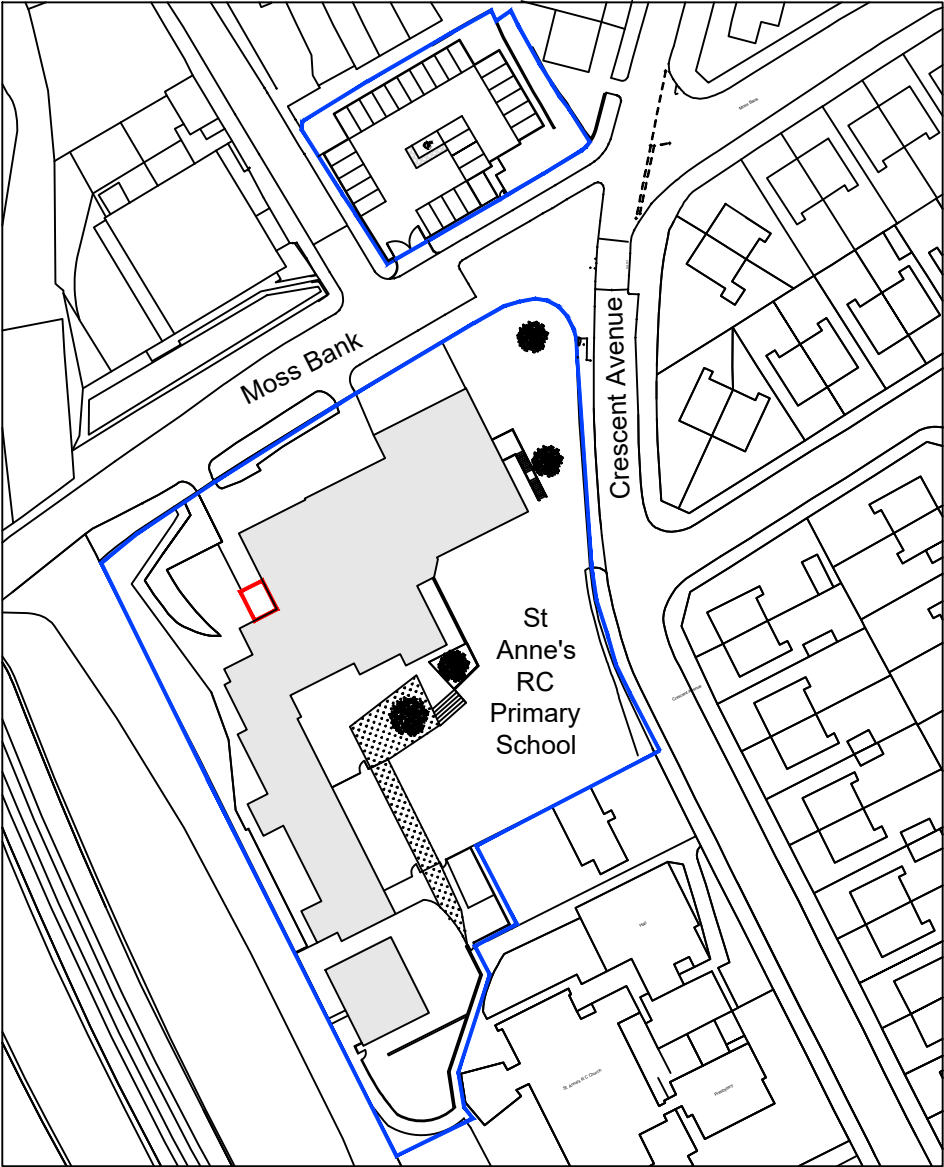


Site Location Plan (1:1250)

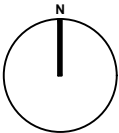

Proposed Development of:

drawing stage **PLANNING**

client
The Board of Governors
St Anne's RC Primary School

Site Address
St Anne's RC Primary School
Moss Bank, Crumpsall
M8 5AB

drawing title
Site Location Plan

date 09.09.2022 drawn LP
scale 1:1250 @ A4 checked MAB



2022.011.PL01

BRADBURY CONSULTING
BRADBURY CONSULTING LTD
CHESHIRE, SK9 3BX, T: 01925 522 200