
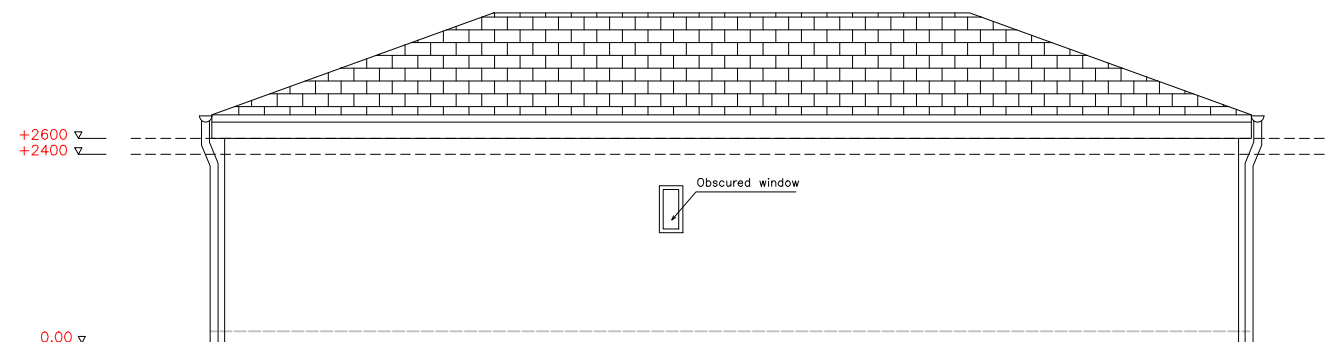
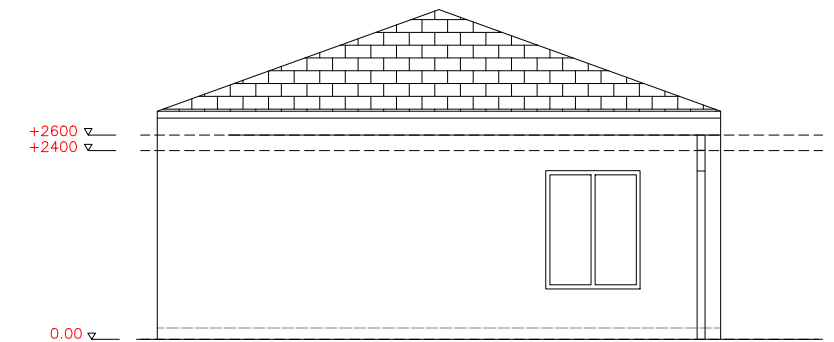
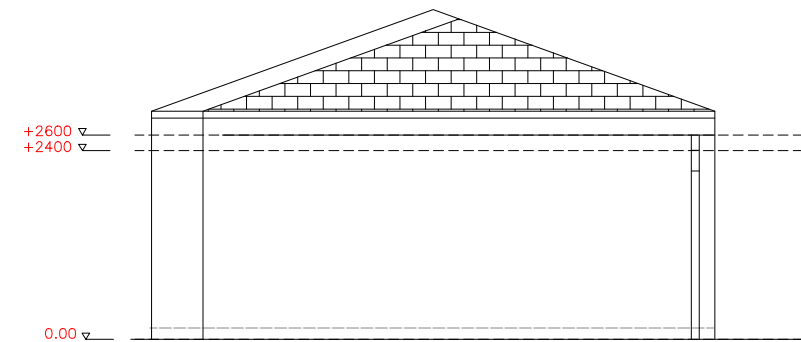
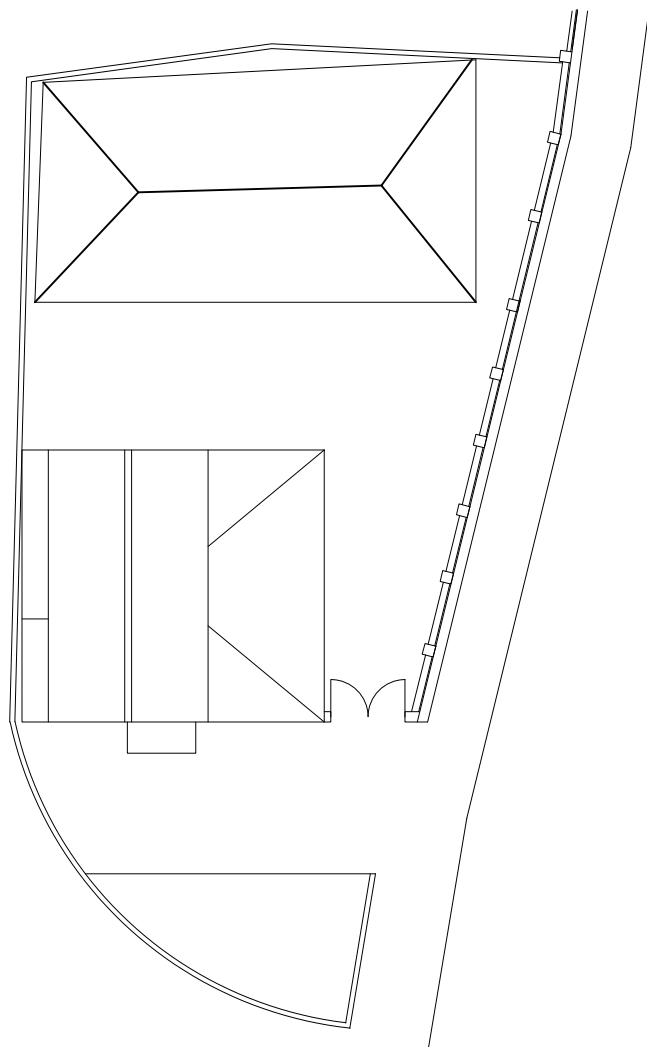
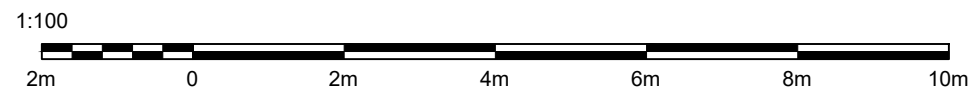
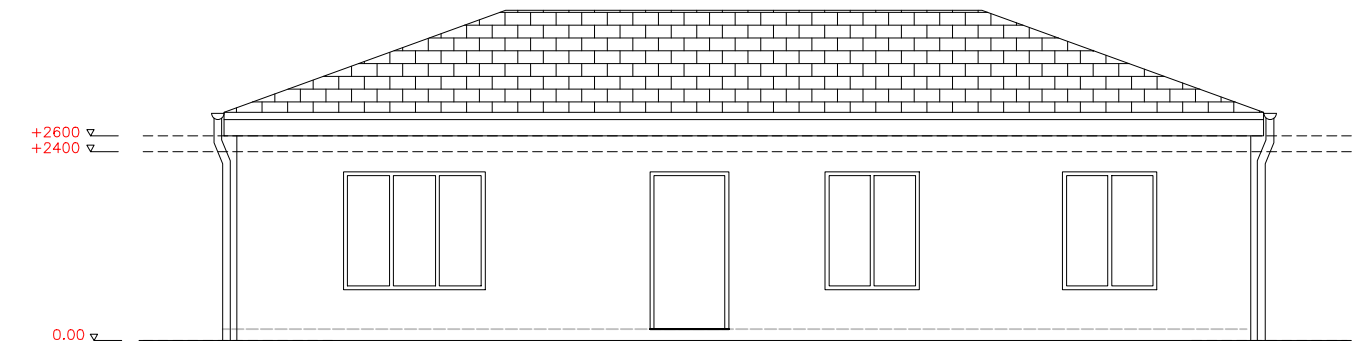


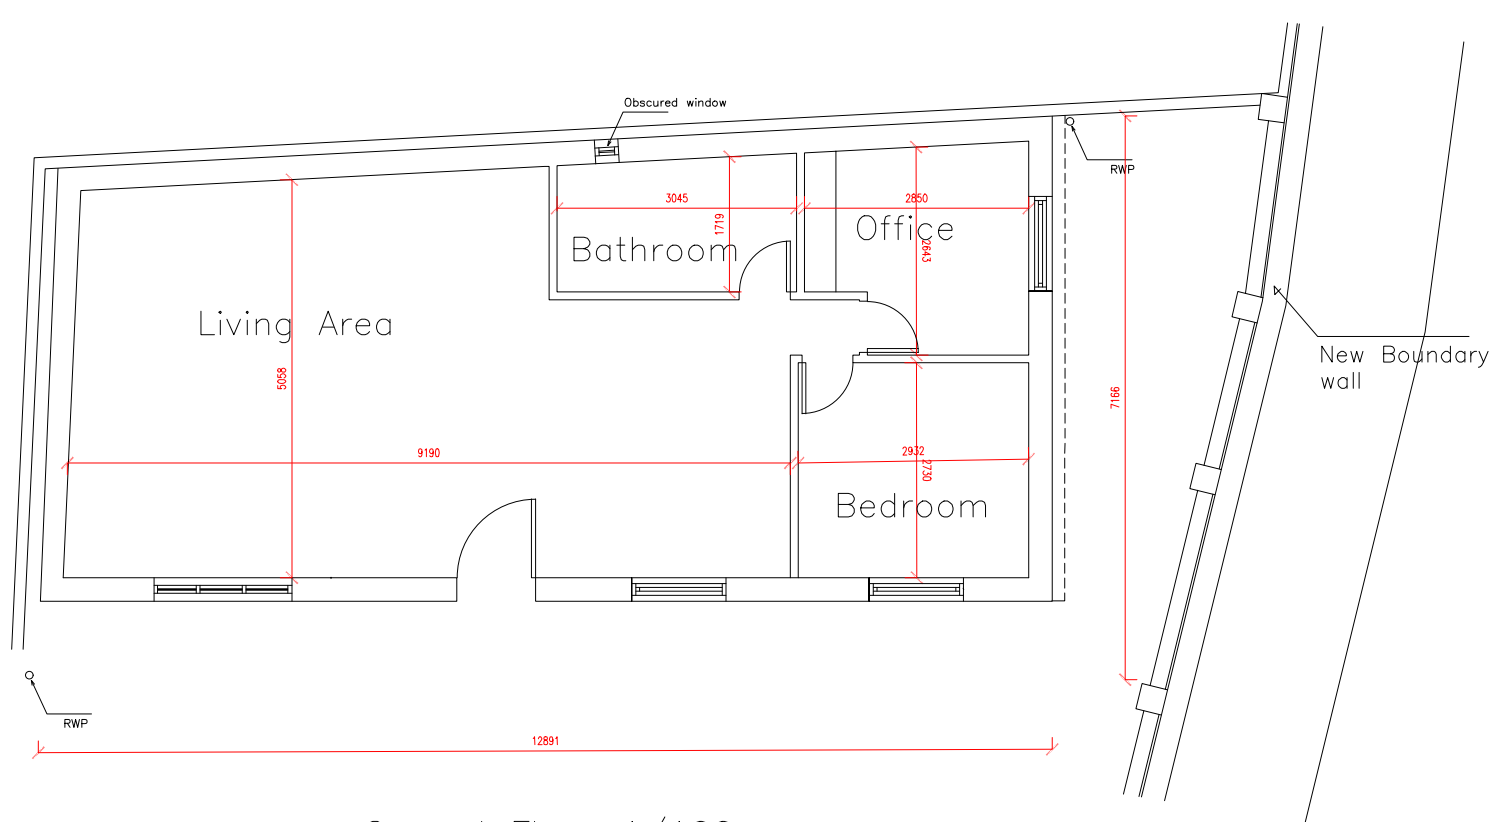

Rev A - Revised Drawing 28.11

PEN.		
Status		
Planning		
Client		
S. Ahmed		
Project		
32 Montcliffe Crescent Manchester		
Title		
Existing Drawings Existing Outbuilding into Accommodation Dwelling - Retrospective Planning		
Drawn	Date:	Scale (at A3)
KO	November 2022	1:100 + 1:200
Dwg no.		Revision No.
M168GR/PA02		-