




Bird Box - Vivara Woodstone



Bat Box - Improved Crevice

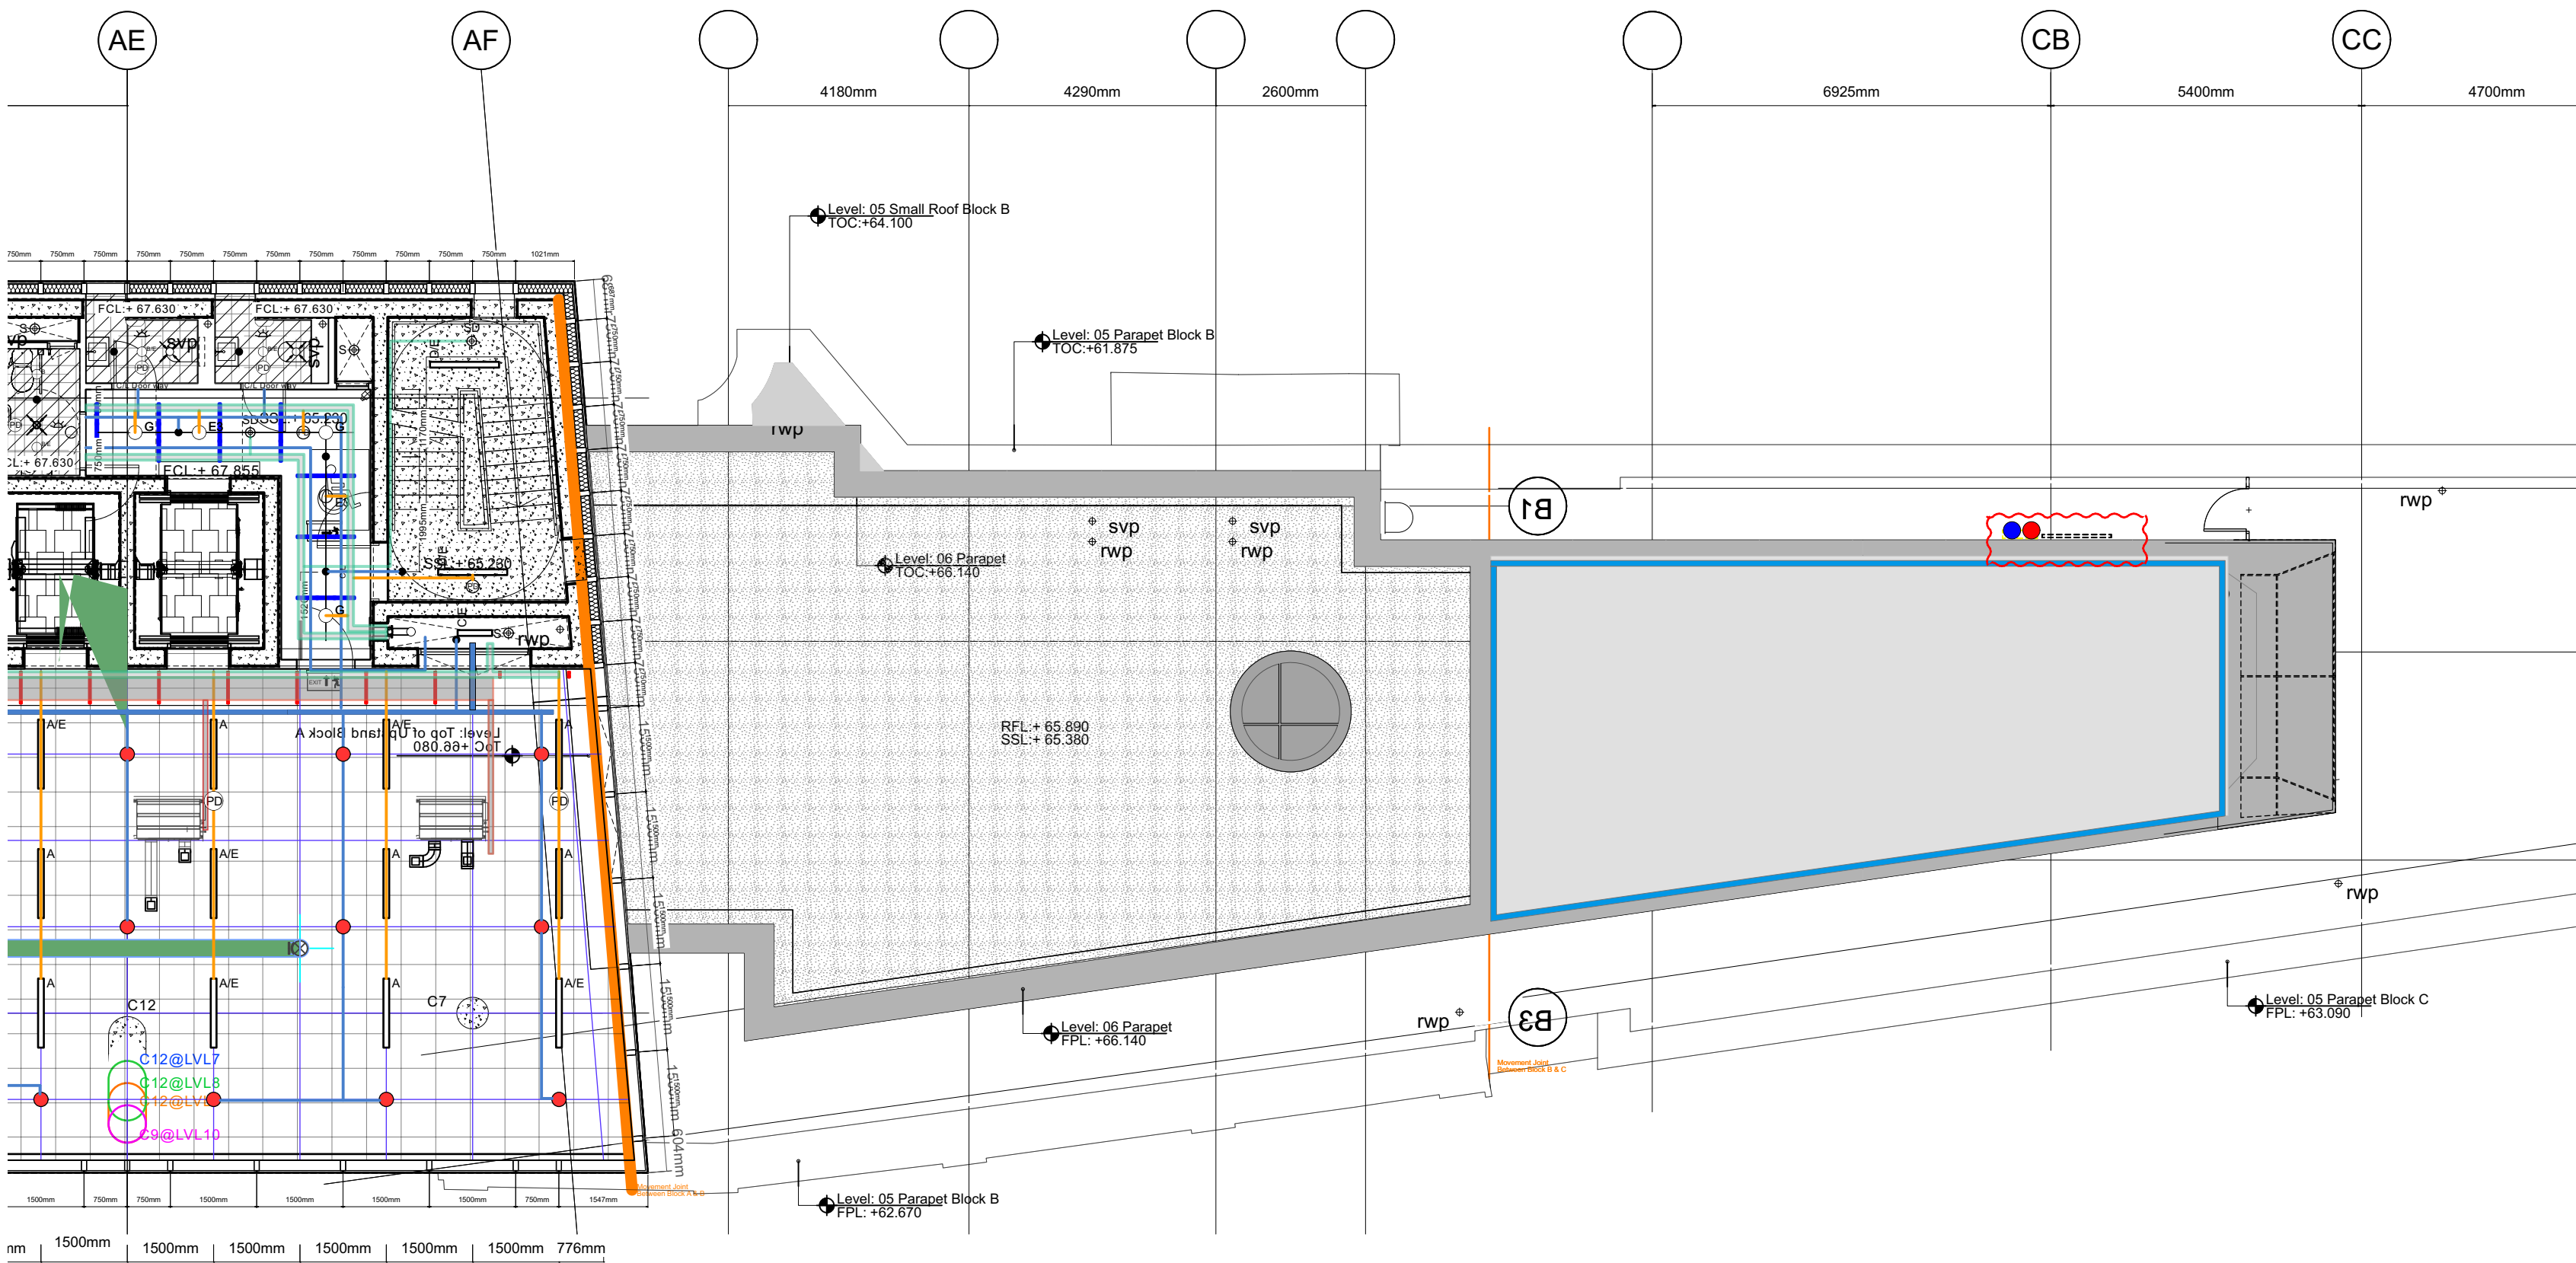

No dimensions are to be scaled from this drawing. All dimensions are to be checked on site.
Area measurements for indicative purposes only.
This drawing is the property of Wright Landscapes Limited.
No part of the drawing may be reproduced in any manner without permission from Wright Landscapes Limited.

- ECOLOGICAL ENHANCEMENT**
- Bird Boxes**
- Product: Vivara Pro Seville 28mm Woodstone Nest Box
 - Size: 200mm W x 310mm H x 200mm L
 - Location: L5 terrace approx 1.8m from FFL
 - Fixing: Fixed into brick column
 - Supplier: NHBS or similar approved
- Bat Boxes**
- Product: Improved Crevice Bat Box
 - Size: 166mm W x 197mm H x 69mm D
 - Location: L5 terrace approx 1.8m from FFL
 - Fixing: Fixed into brick column
 - Supplier: NHBS or similar approved

S4-P01	22-09-22	xx-xx-xx	NW	CB
Revision	Date	Description	Drawn	Approved

WRIGHT LANDSCAPES LIMITED		E: info@wrightlandscapes.co.uk
		W: www.wrightlandscapes.co.uk
HEAD OFFICE		T: 01244 541959
Moss Lane, Moore, Warrington,		
WA4 6UZ		

CLIENT Domis Construction

PROJECT Glassworks - Back Turners Street

DRAWING Ecological Enhancement
TITLE

DATE	SCALE
22/09/2022	1:100
DRAWN	SIZE
NW	A2
APPROVED	WORKSTAGE
CB	S4

DRAWING NUMBER	SUITABILITY	REVISION
1146-WRI-XX-XX-DR-L-0003	S4	P01