

SHIP CANAL HOUSE, 9TH FLOOR

RECEPTION PLANTER

This drawing is the property of **bluesky** Design and must not be copied or otherwise reproduced. All dimensions must be checked on site before commencing work. This drawing was produced using AutoCAD 2019.

NOTE: ALL DRAWING INFORMATION SUBJECT TO SITE SURVEY AND DRAWING UPDATES POST STRIP-OUT

NOTES
DRAWING INFORMATION IS DESIGN INTENT ONLY & CARCASS IS APPROXIMATE IN MANUFACTURE.


FINAL DETAILS ARE TO JOINERY MANUFACTURER'S RECOMMENDATIONS AND SHOP DRAWINGS WILL BE REQUIRED FOR SIGN-OFF BY THE DESIGN TEAM.

ALL SPECIFIED SURFACE FINISHES ARE TO BE RETAINED AND PRICED FOR AT TENDER STAGE.


ALLOW FOR ADEQUATE POWER SUPPLIES WHERE APPROPRIATE. ALL POWER TO CONFORM TO ALL UK LEGISLATION, INCLUDING POSITIONING.

ALL DIMENSIONS PRIOR TO MANUFACTURER MUST BE CHECKED ON SITE AND TEMPLATES USED IF REQUIRED.


SAMPLE OF **LIGHT OAK** VENEER TO BE APPROVED BY BSD PRIOR TO FABRICATION AND INSTALLATION

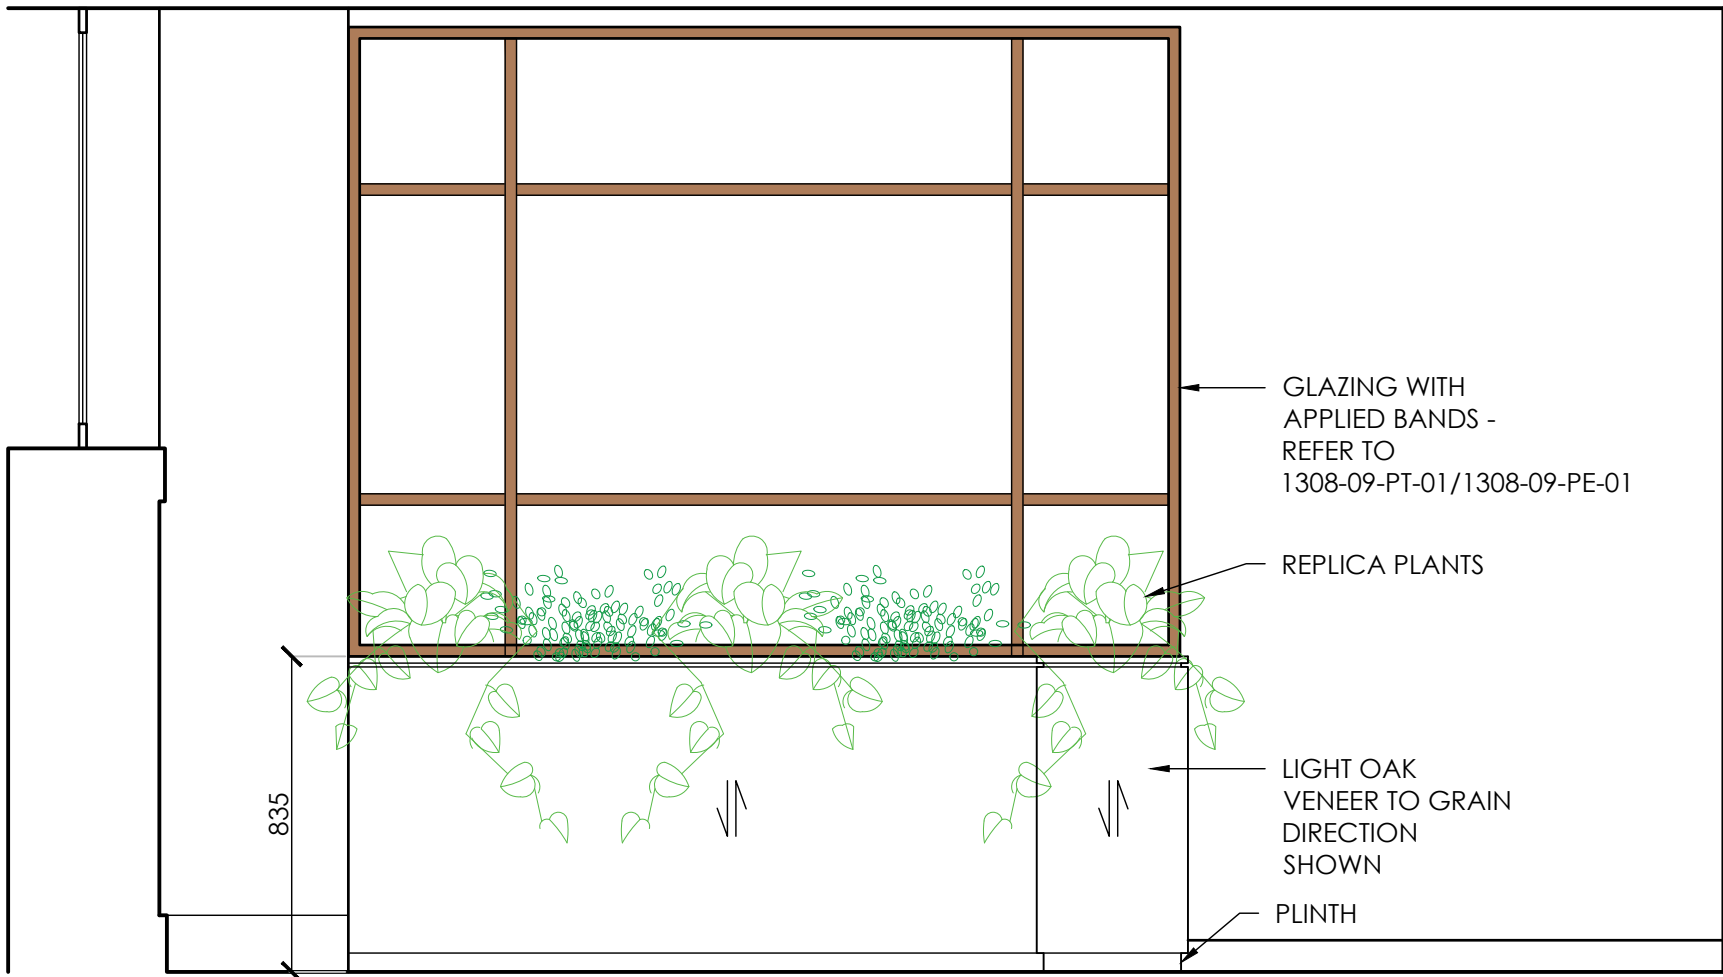



ELEVATION A

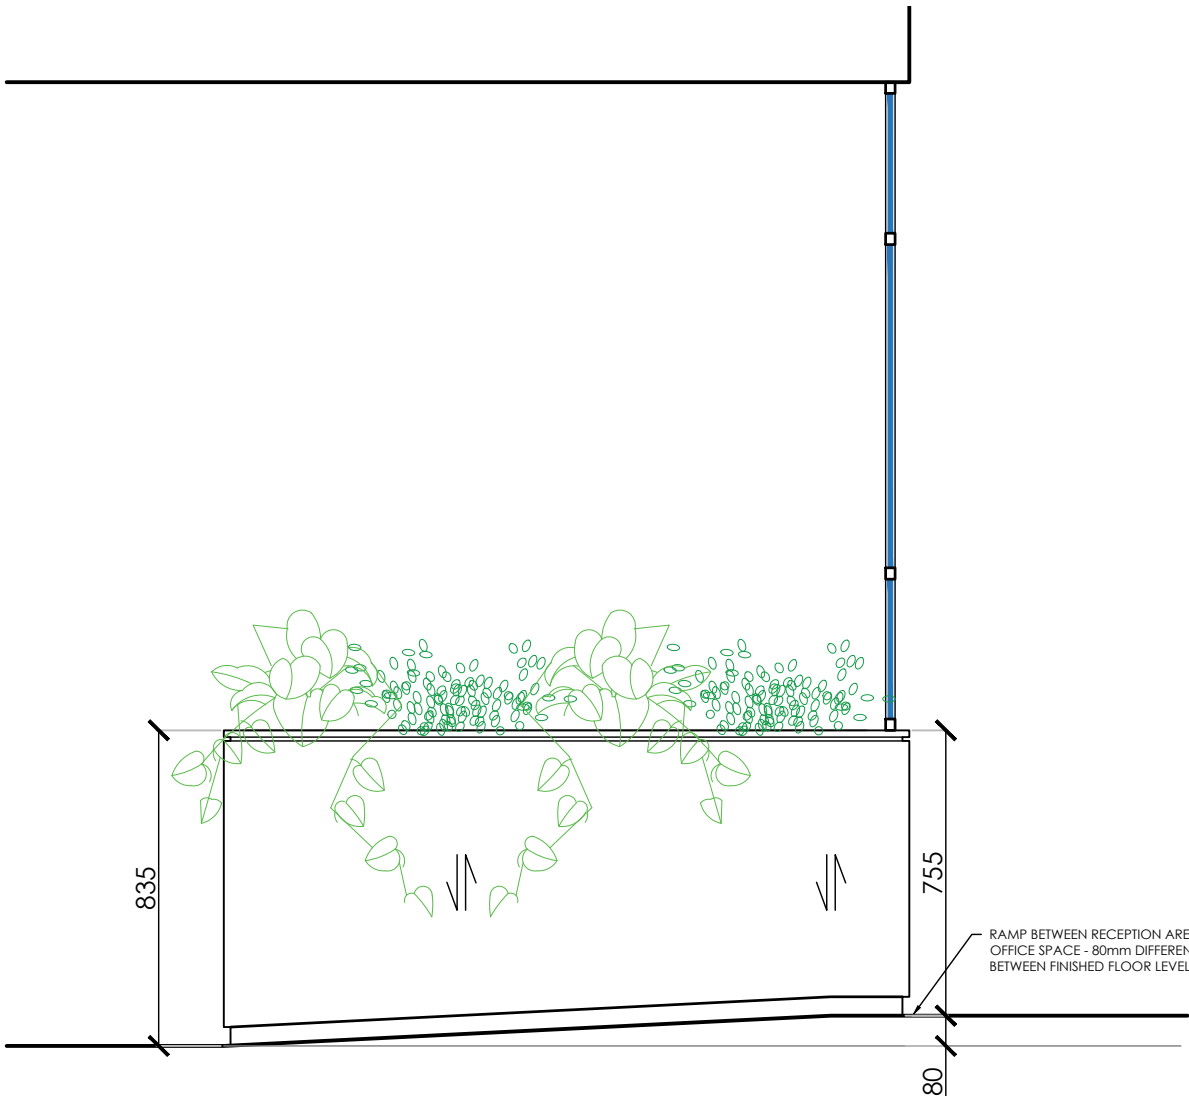


ELEVATION B

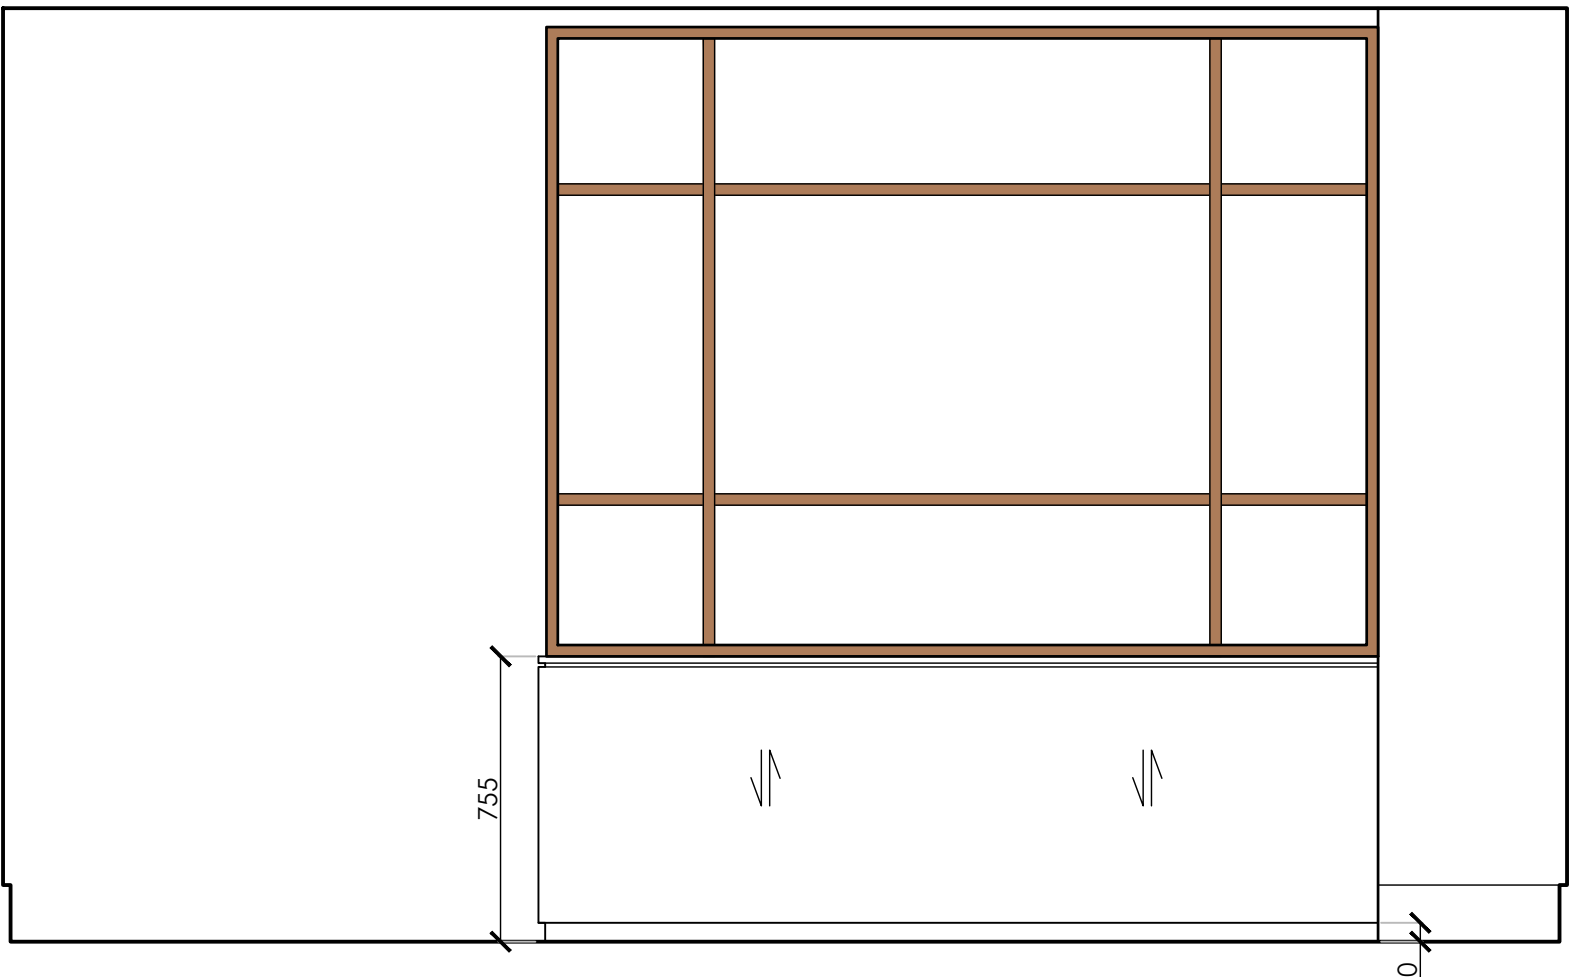

ELEVATION C

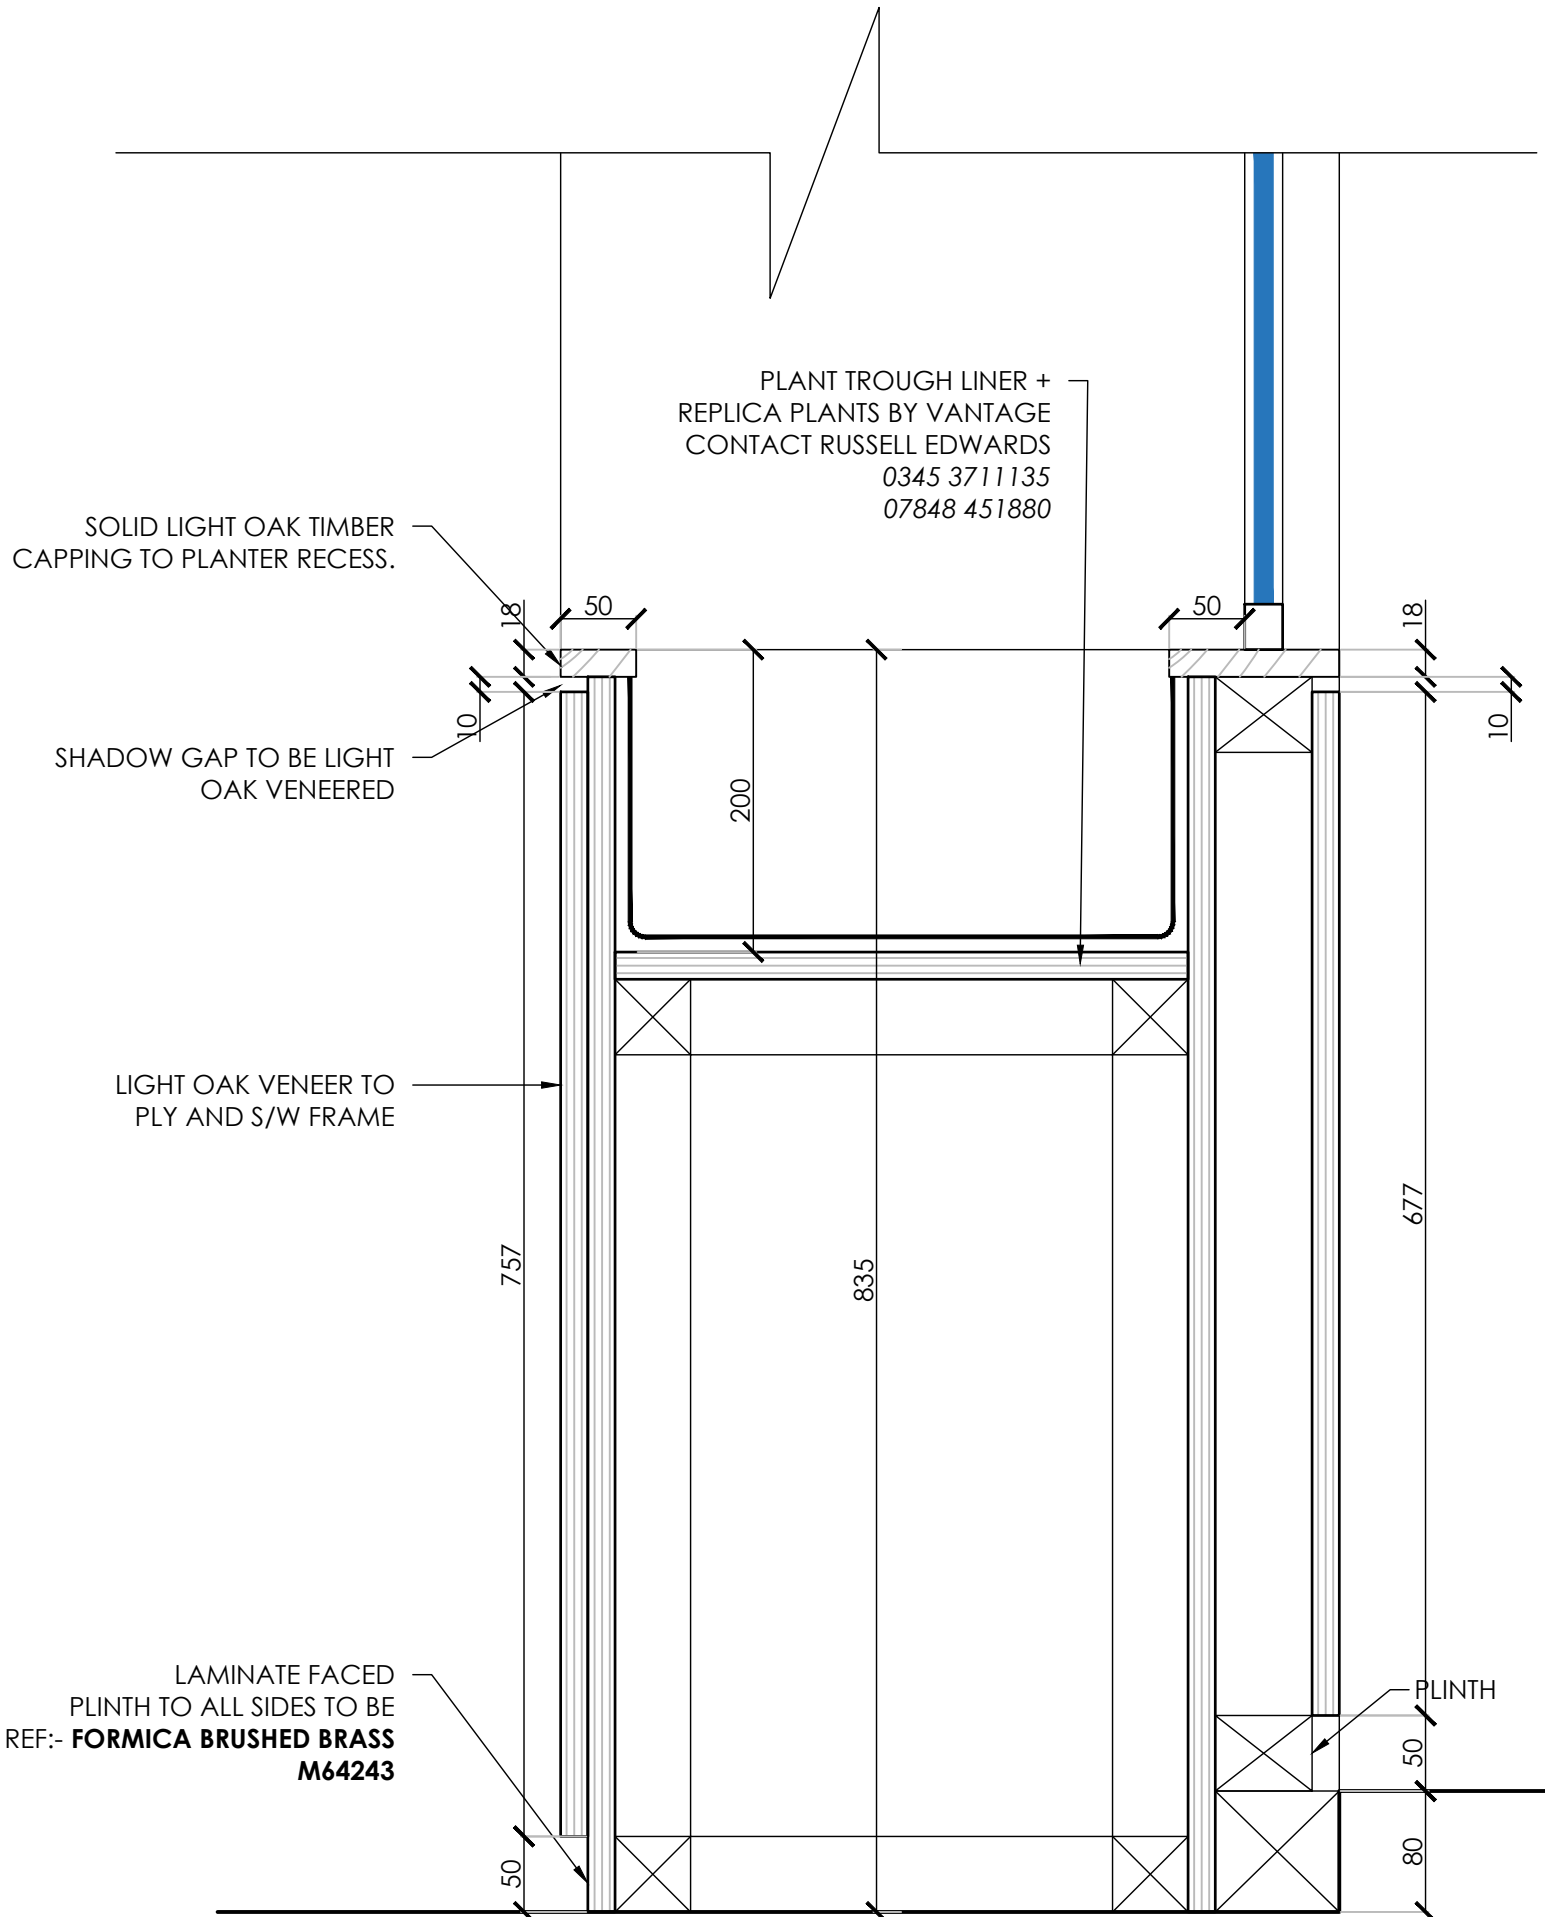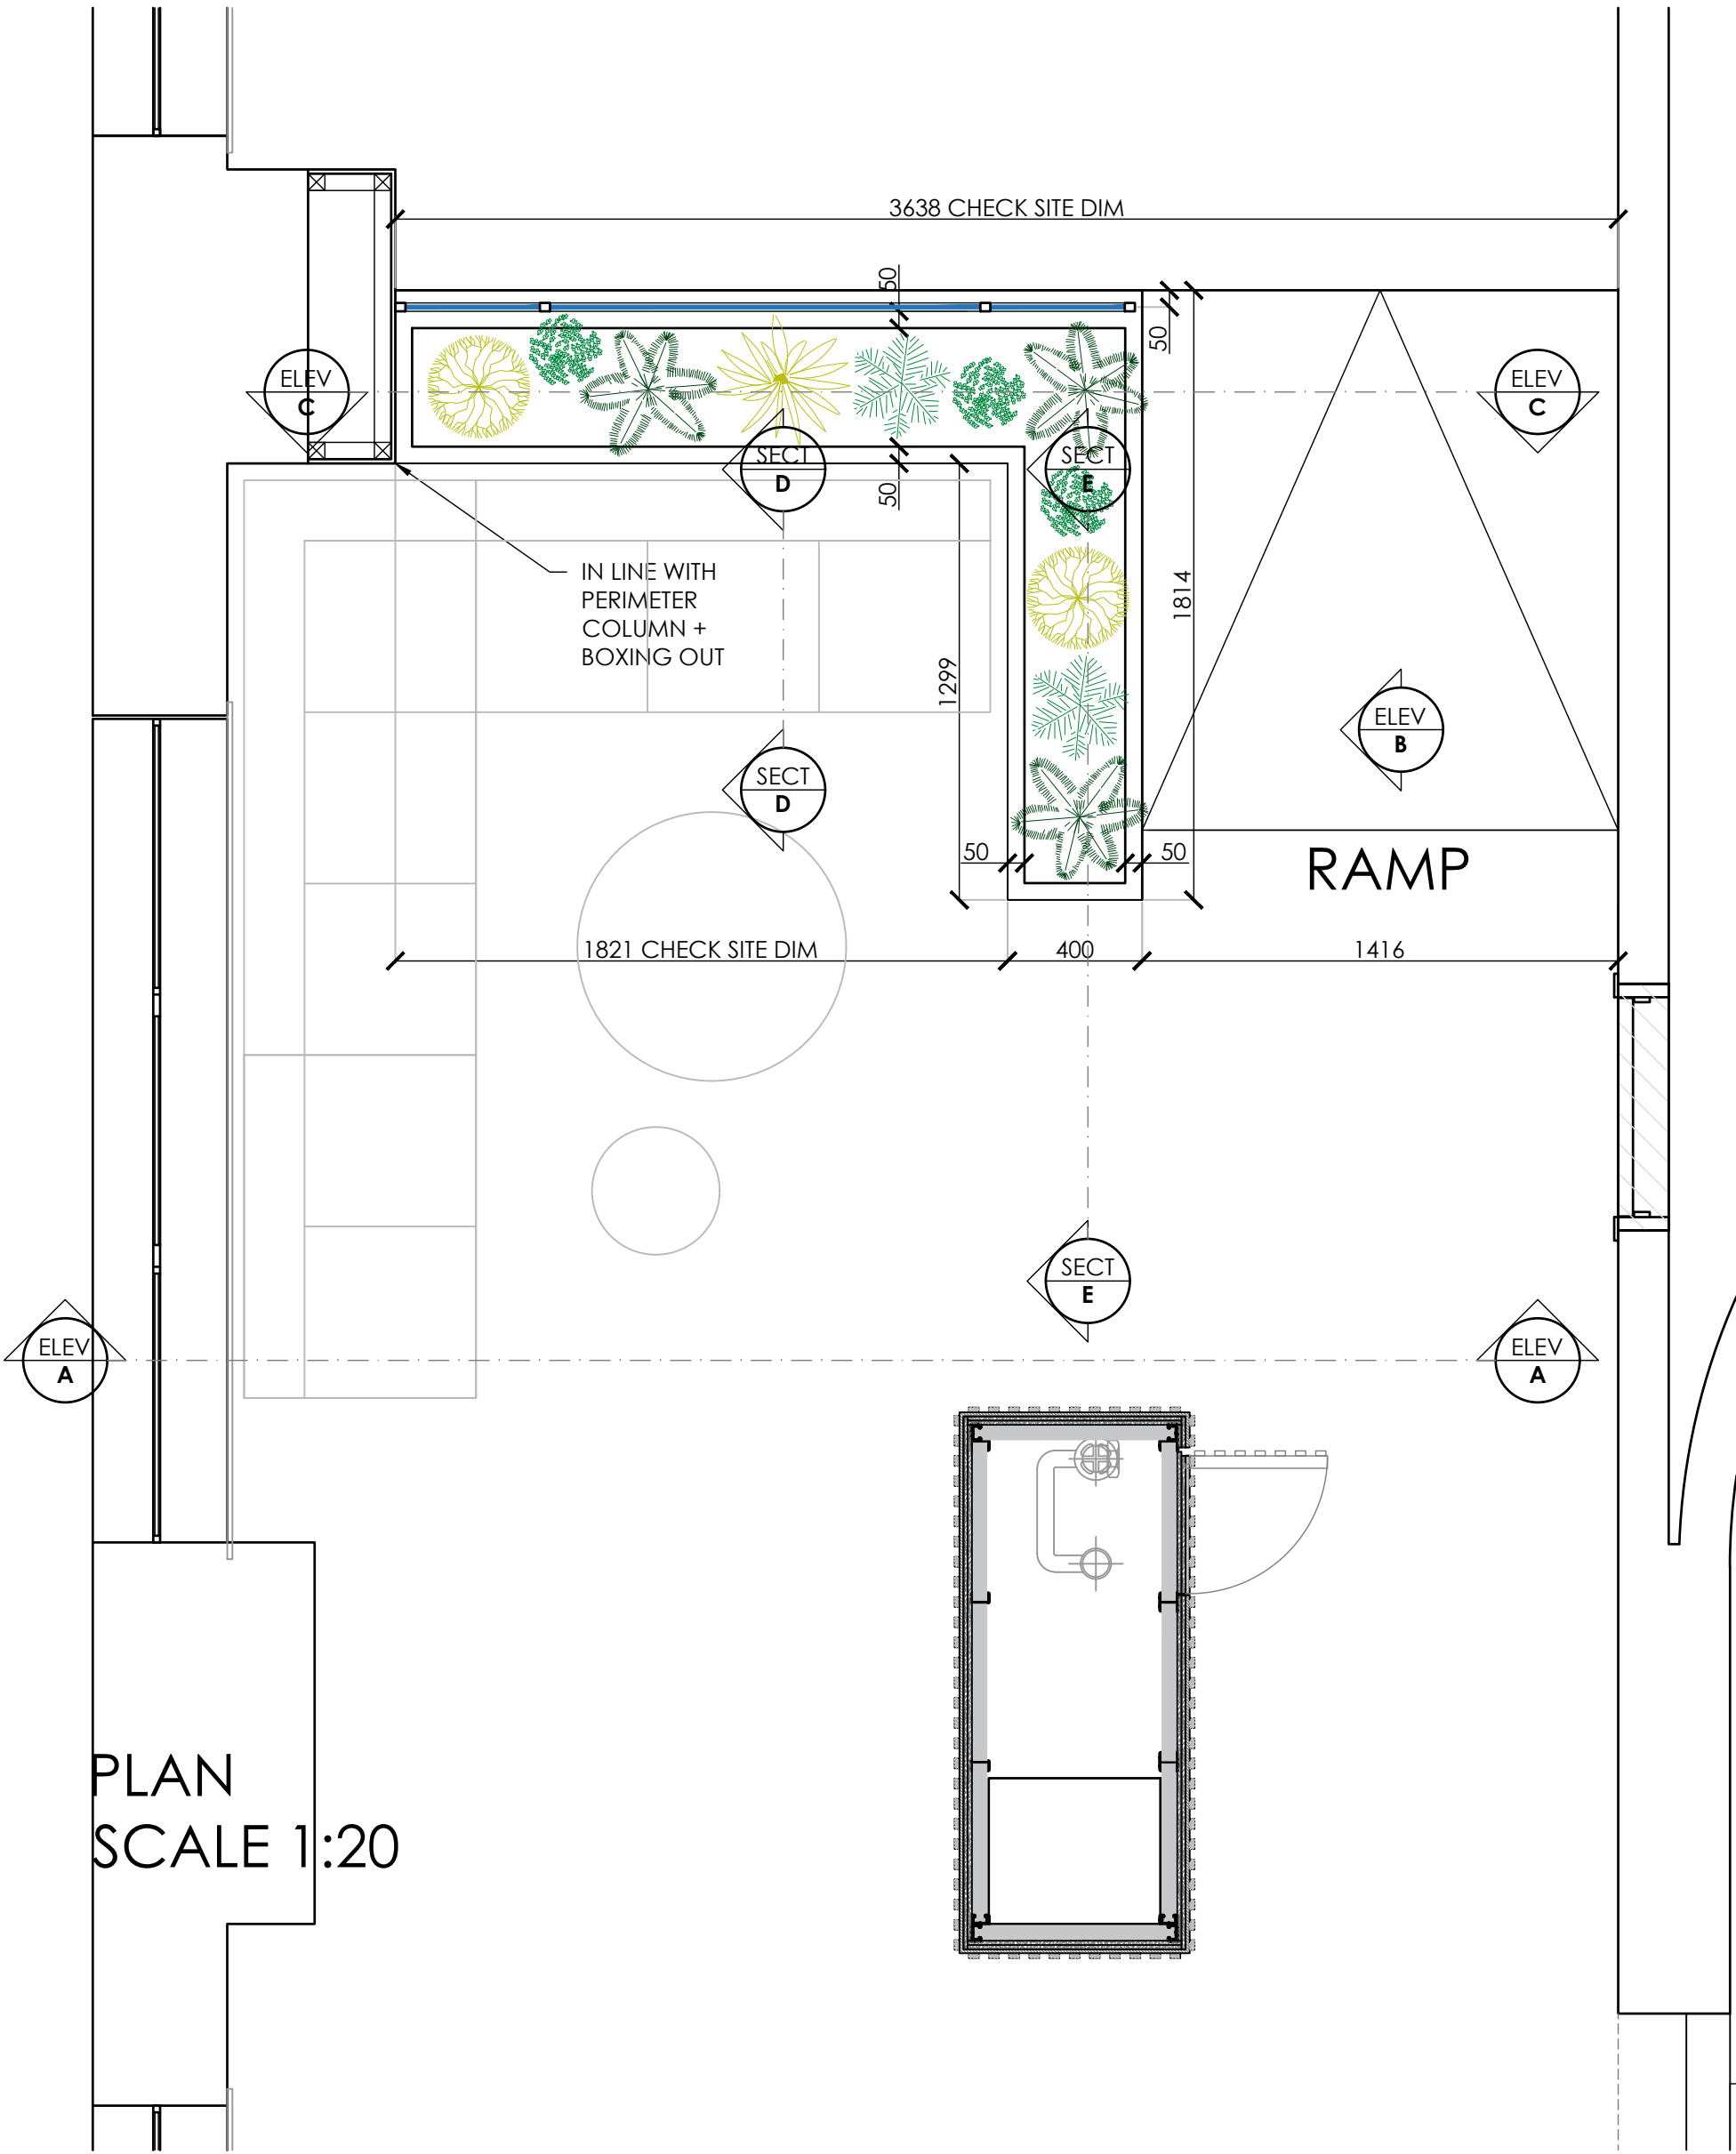

SECTION D-D
SCALE 1:5

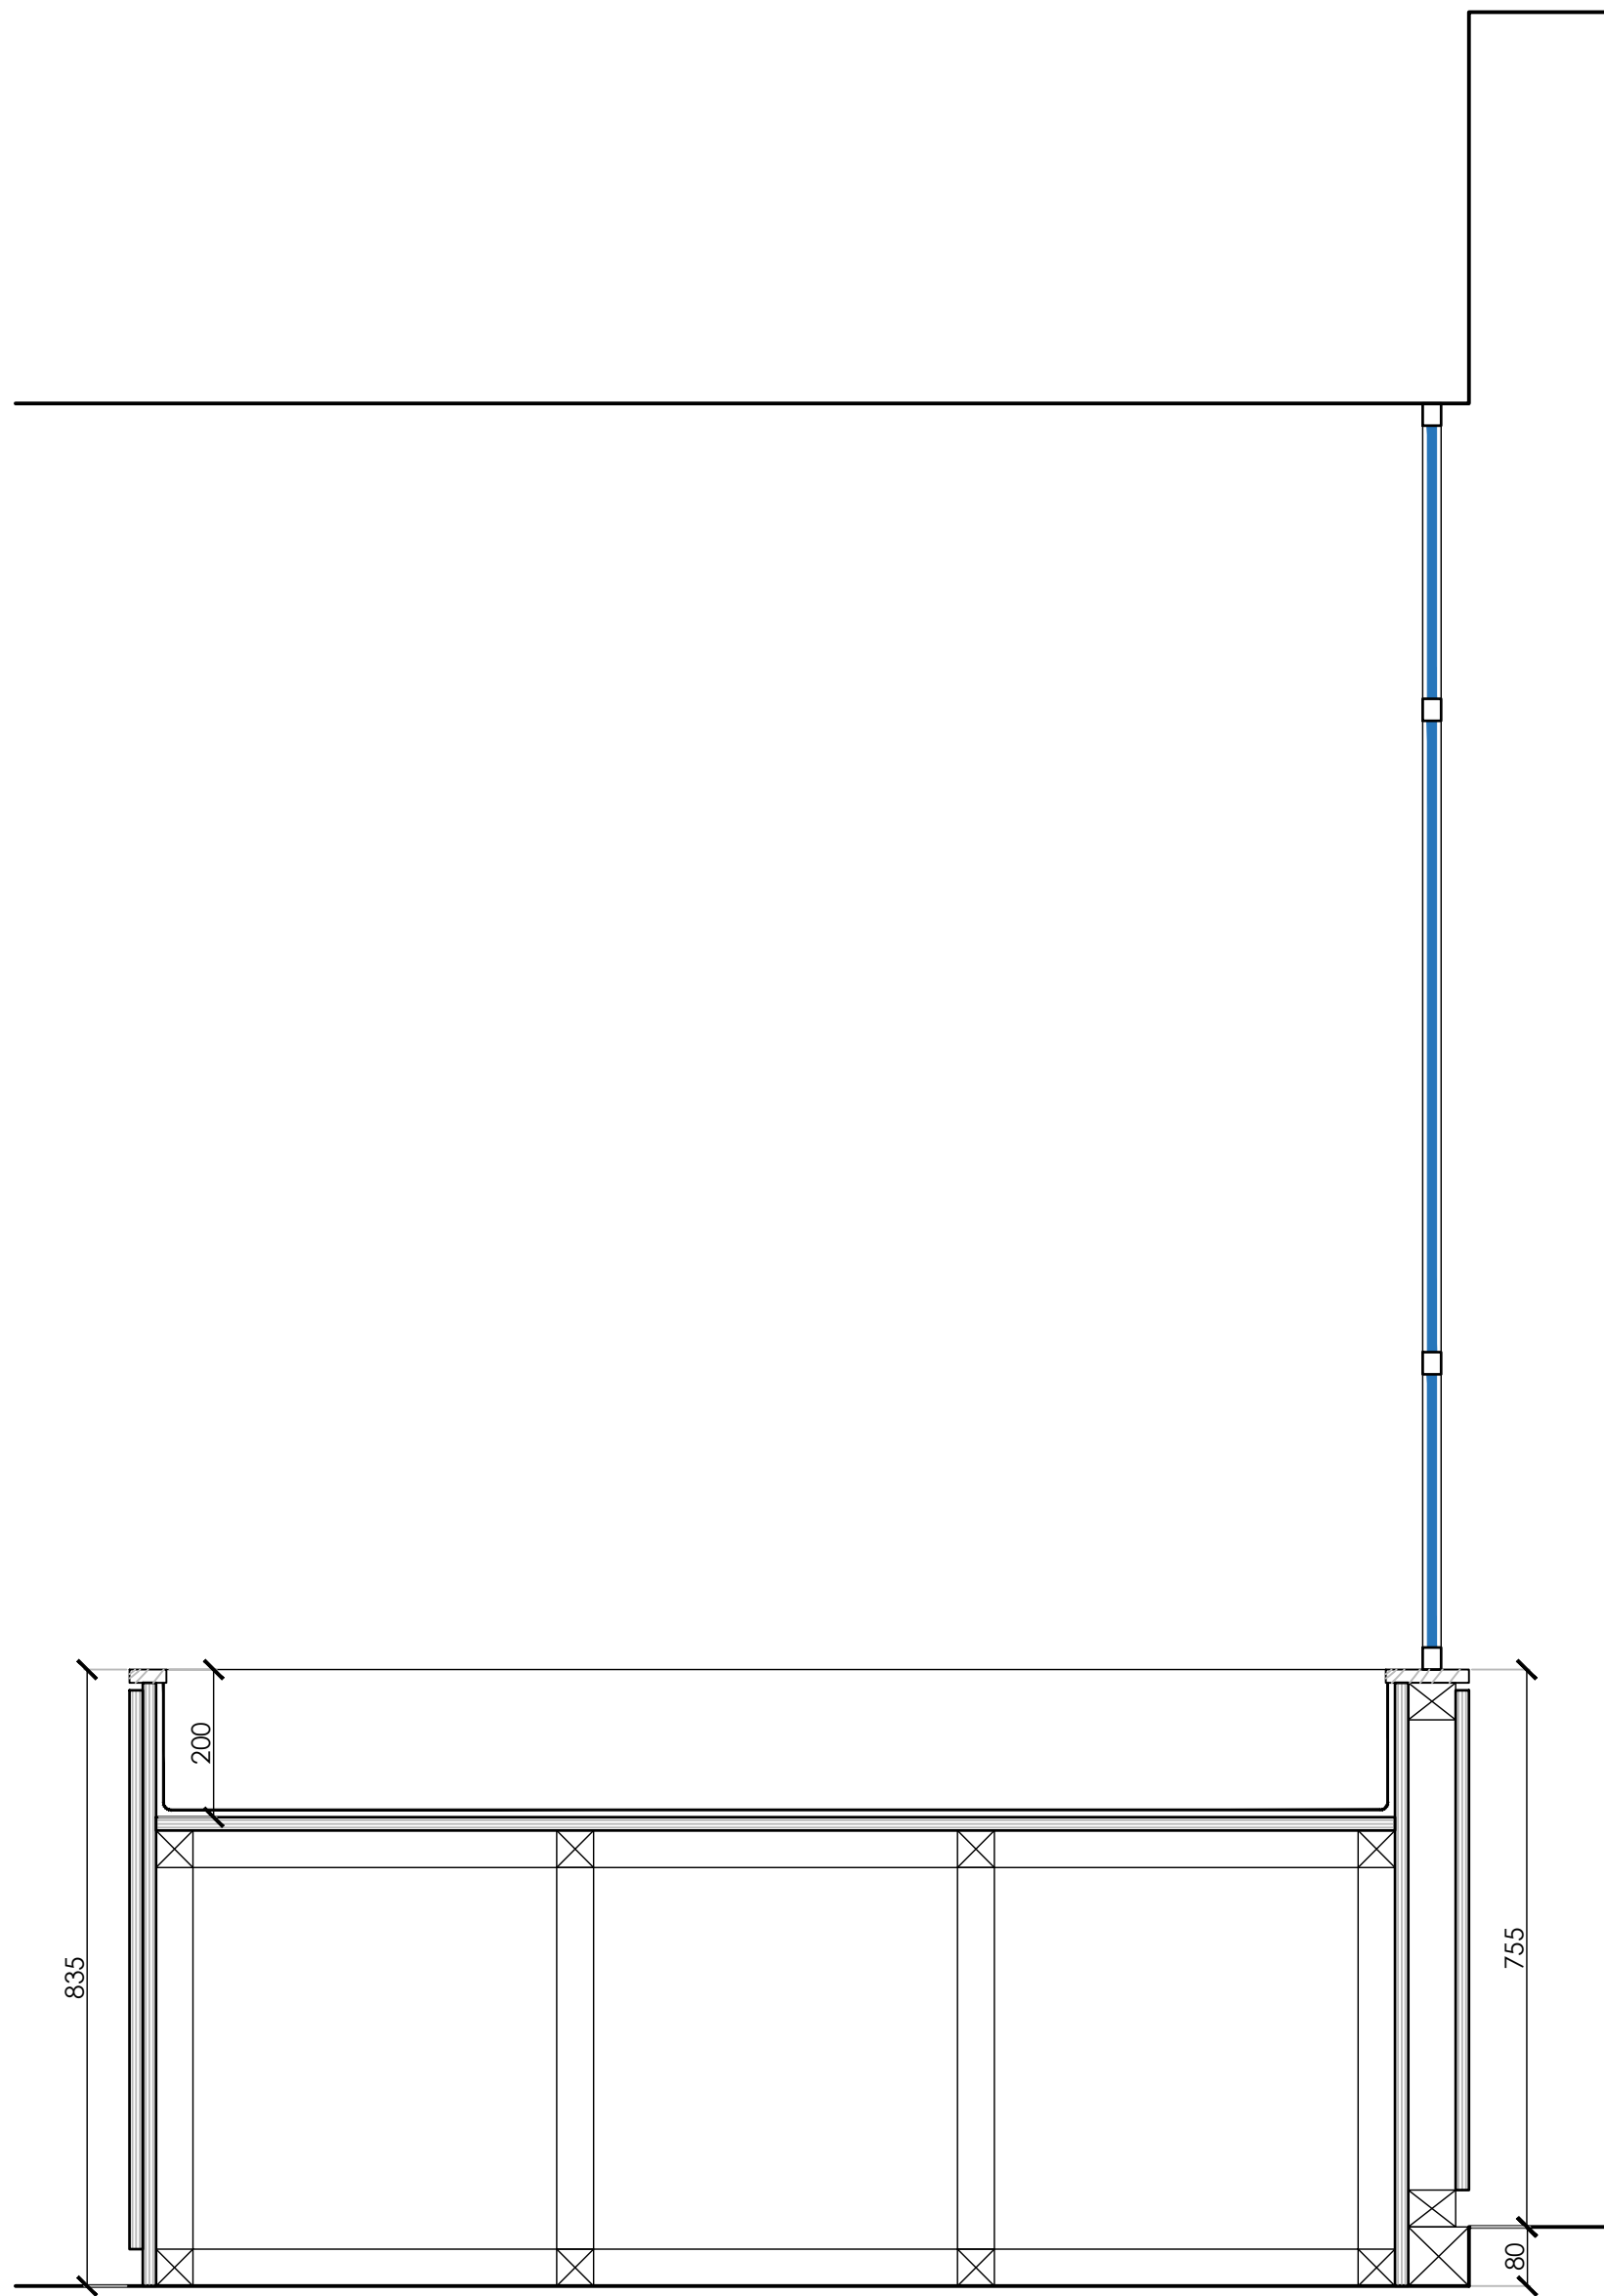

SECTION E-E
SCALE 1:10

Rev	Date	Description	Initials
B	13.11.22	Heritage issue Ceiling height dims omitted	FLC
A	03.11.22	Issued for Tender	FLC

Client:	GROSVENOR
Project:	SHIP CANAL HOUSE
Address:	9TH FLOOR, SHIP CANAL HOUSE, KING STREET
Drawing Title:	RECEPTION PLANTER
Date:	21.10.2022
Project Number:	1308
Scale:	1:20/1:10@A1
Drawn by:	CB
Drawing Number:	1308-09-JN-01B

bluesky Design
INTERIORS LIMITED
Studio 1, 149 High Street, Boston Spa, Leeds LS23 6BH
Tel: 01937 845 399 www.blueskydesigninteriors.co.uk