



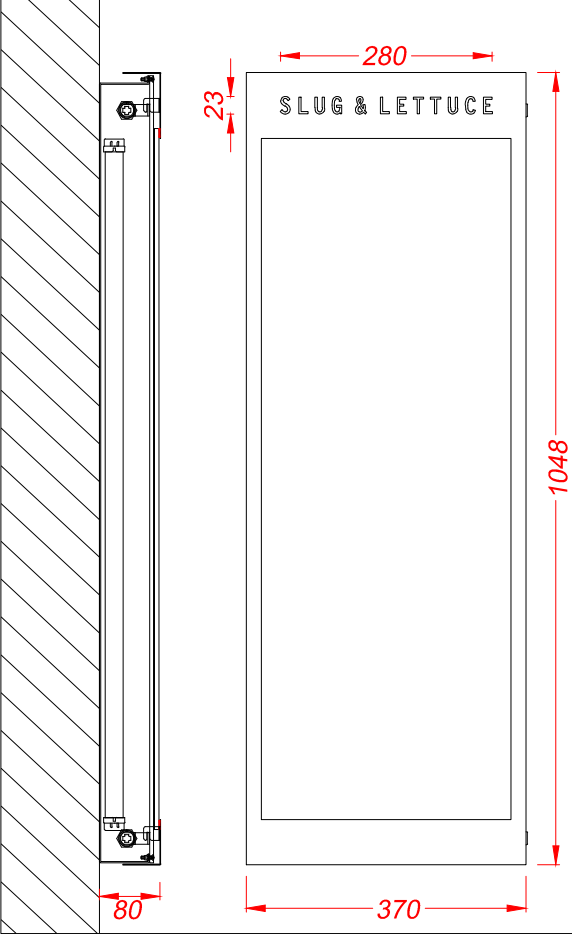

Menu box - 2 off
Scale 1:10
1.2mm descaled stainless steel door and back box are finished matte black.
6mm toughened glass.
5mm opal polycarbonate panel with 900mm T8 30w coolwhite tubes behind.
Continuous stainless steel hinge and two chrome locks.
Vinyl text is printed warm grey PMS 422 with lime green PMS 381 outlines.
Screw fixed to the wall.

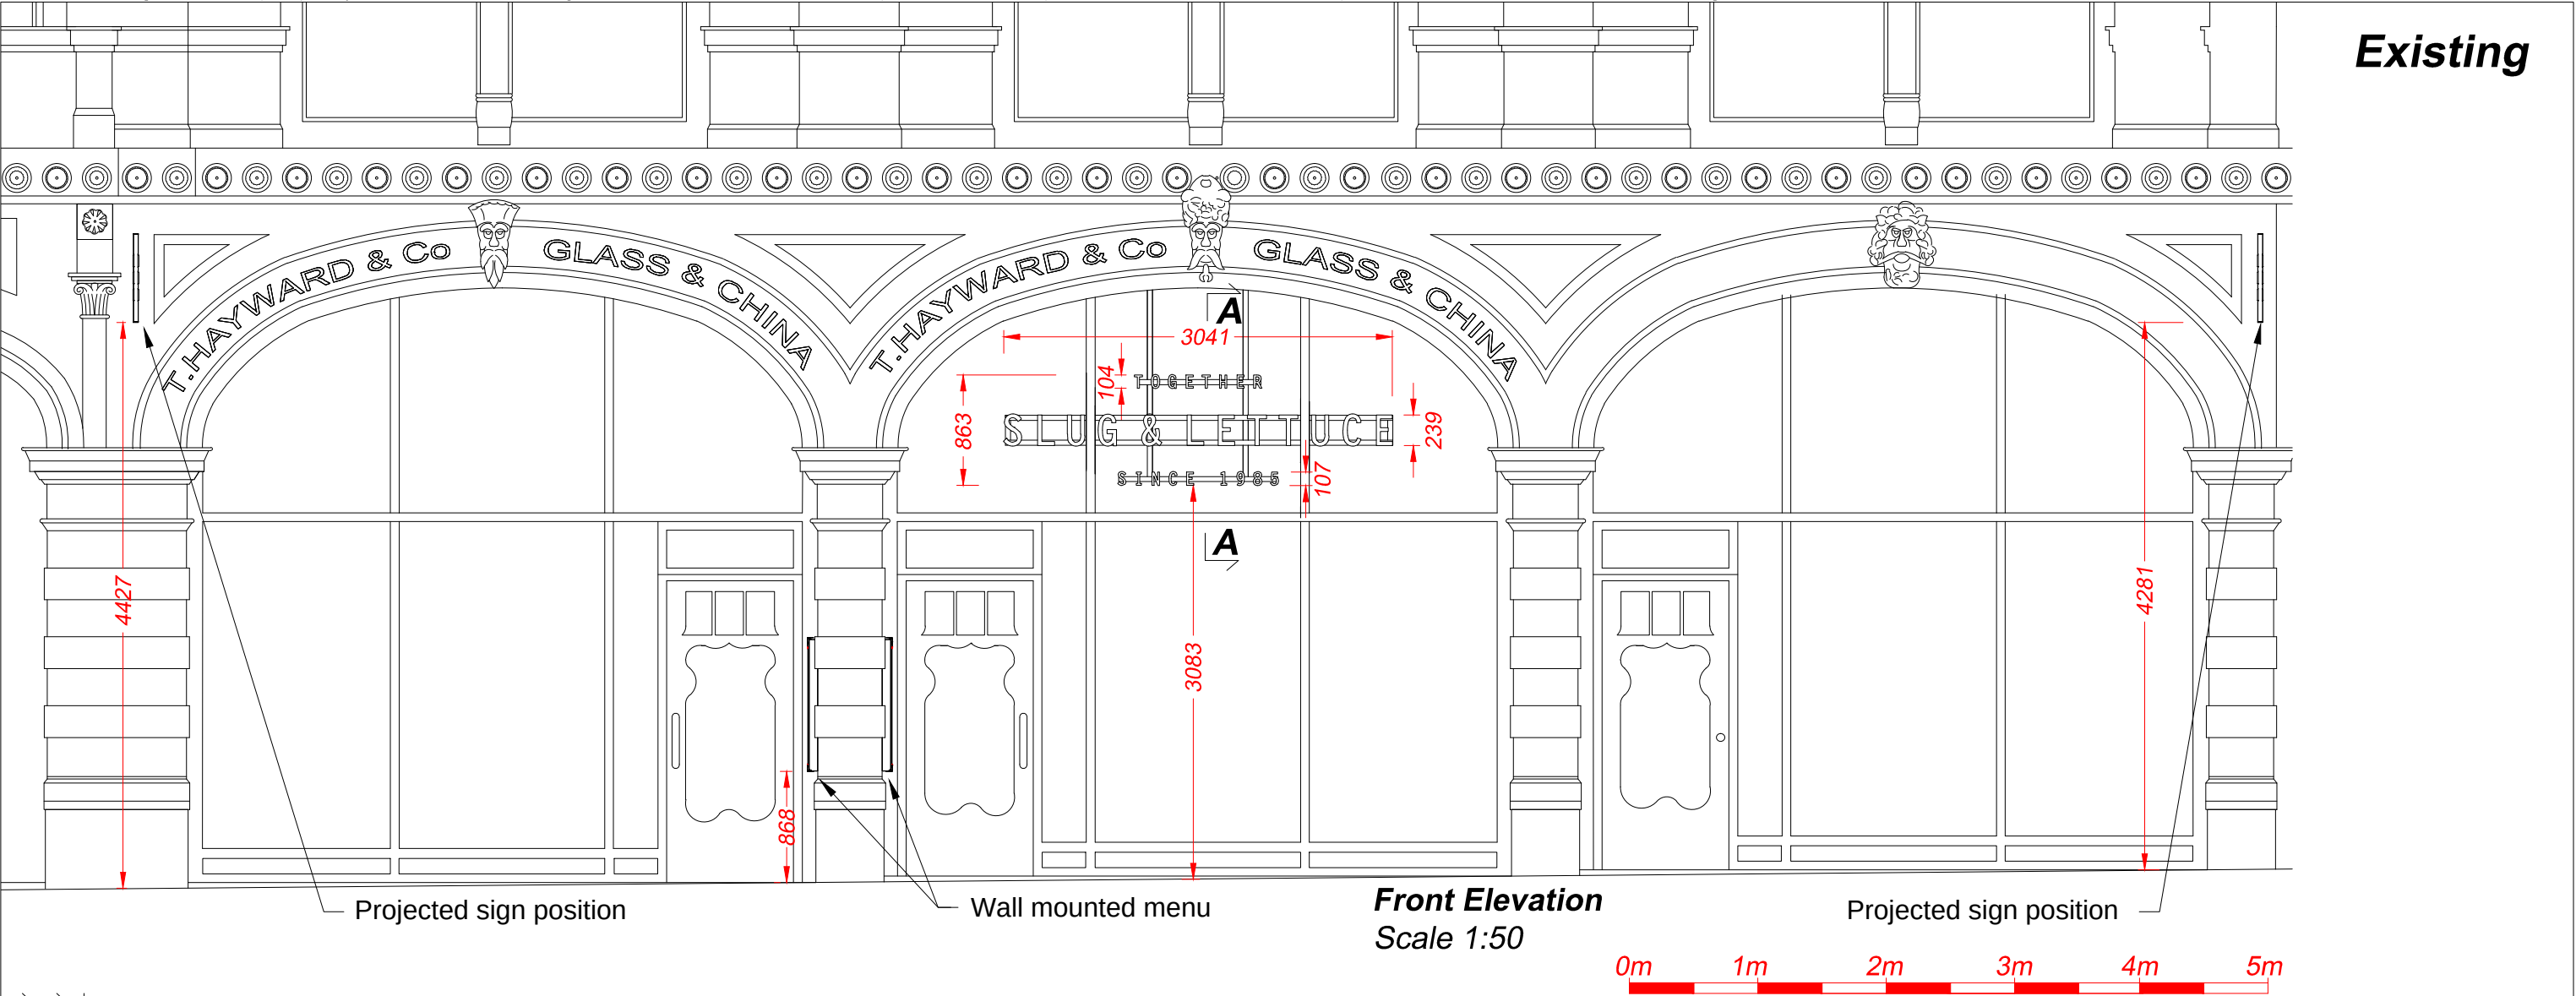

Technical Signs
Floor 1 - Unit 3
Hille Business Centre
132 St Albans Road
Watford, Herts, WD24 4AE
Tel: 01923 811999
Fax: 01923 811998
E-mail: info@technicalsigns.co.uk

Client The Slug and Lettuce

Address/Job details
64-66 Deansgate
Manchester
M3 2EN

Existing Signs

Job No

Drawn by
DN

Date
14/11/22

Scale
As specified (A3)

Drawing No
596664-1

Rev