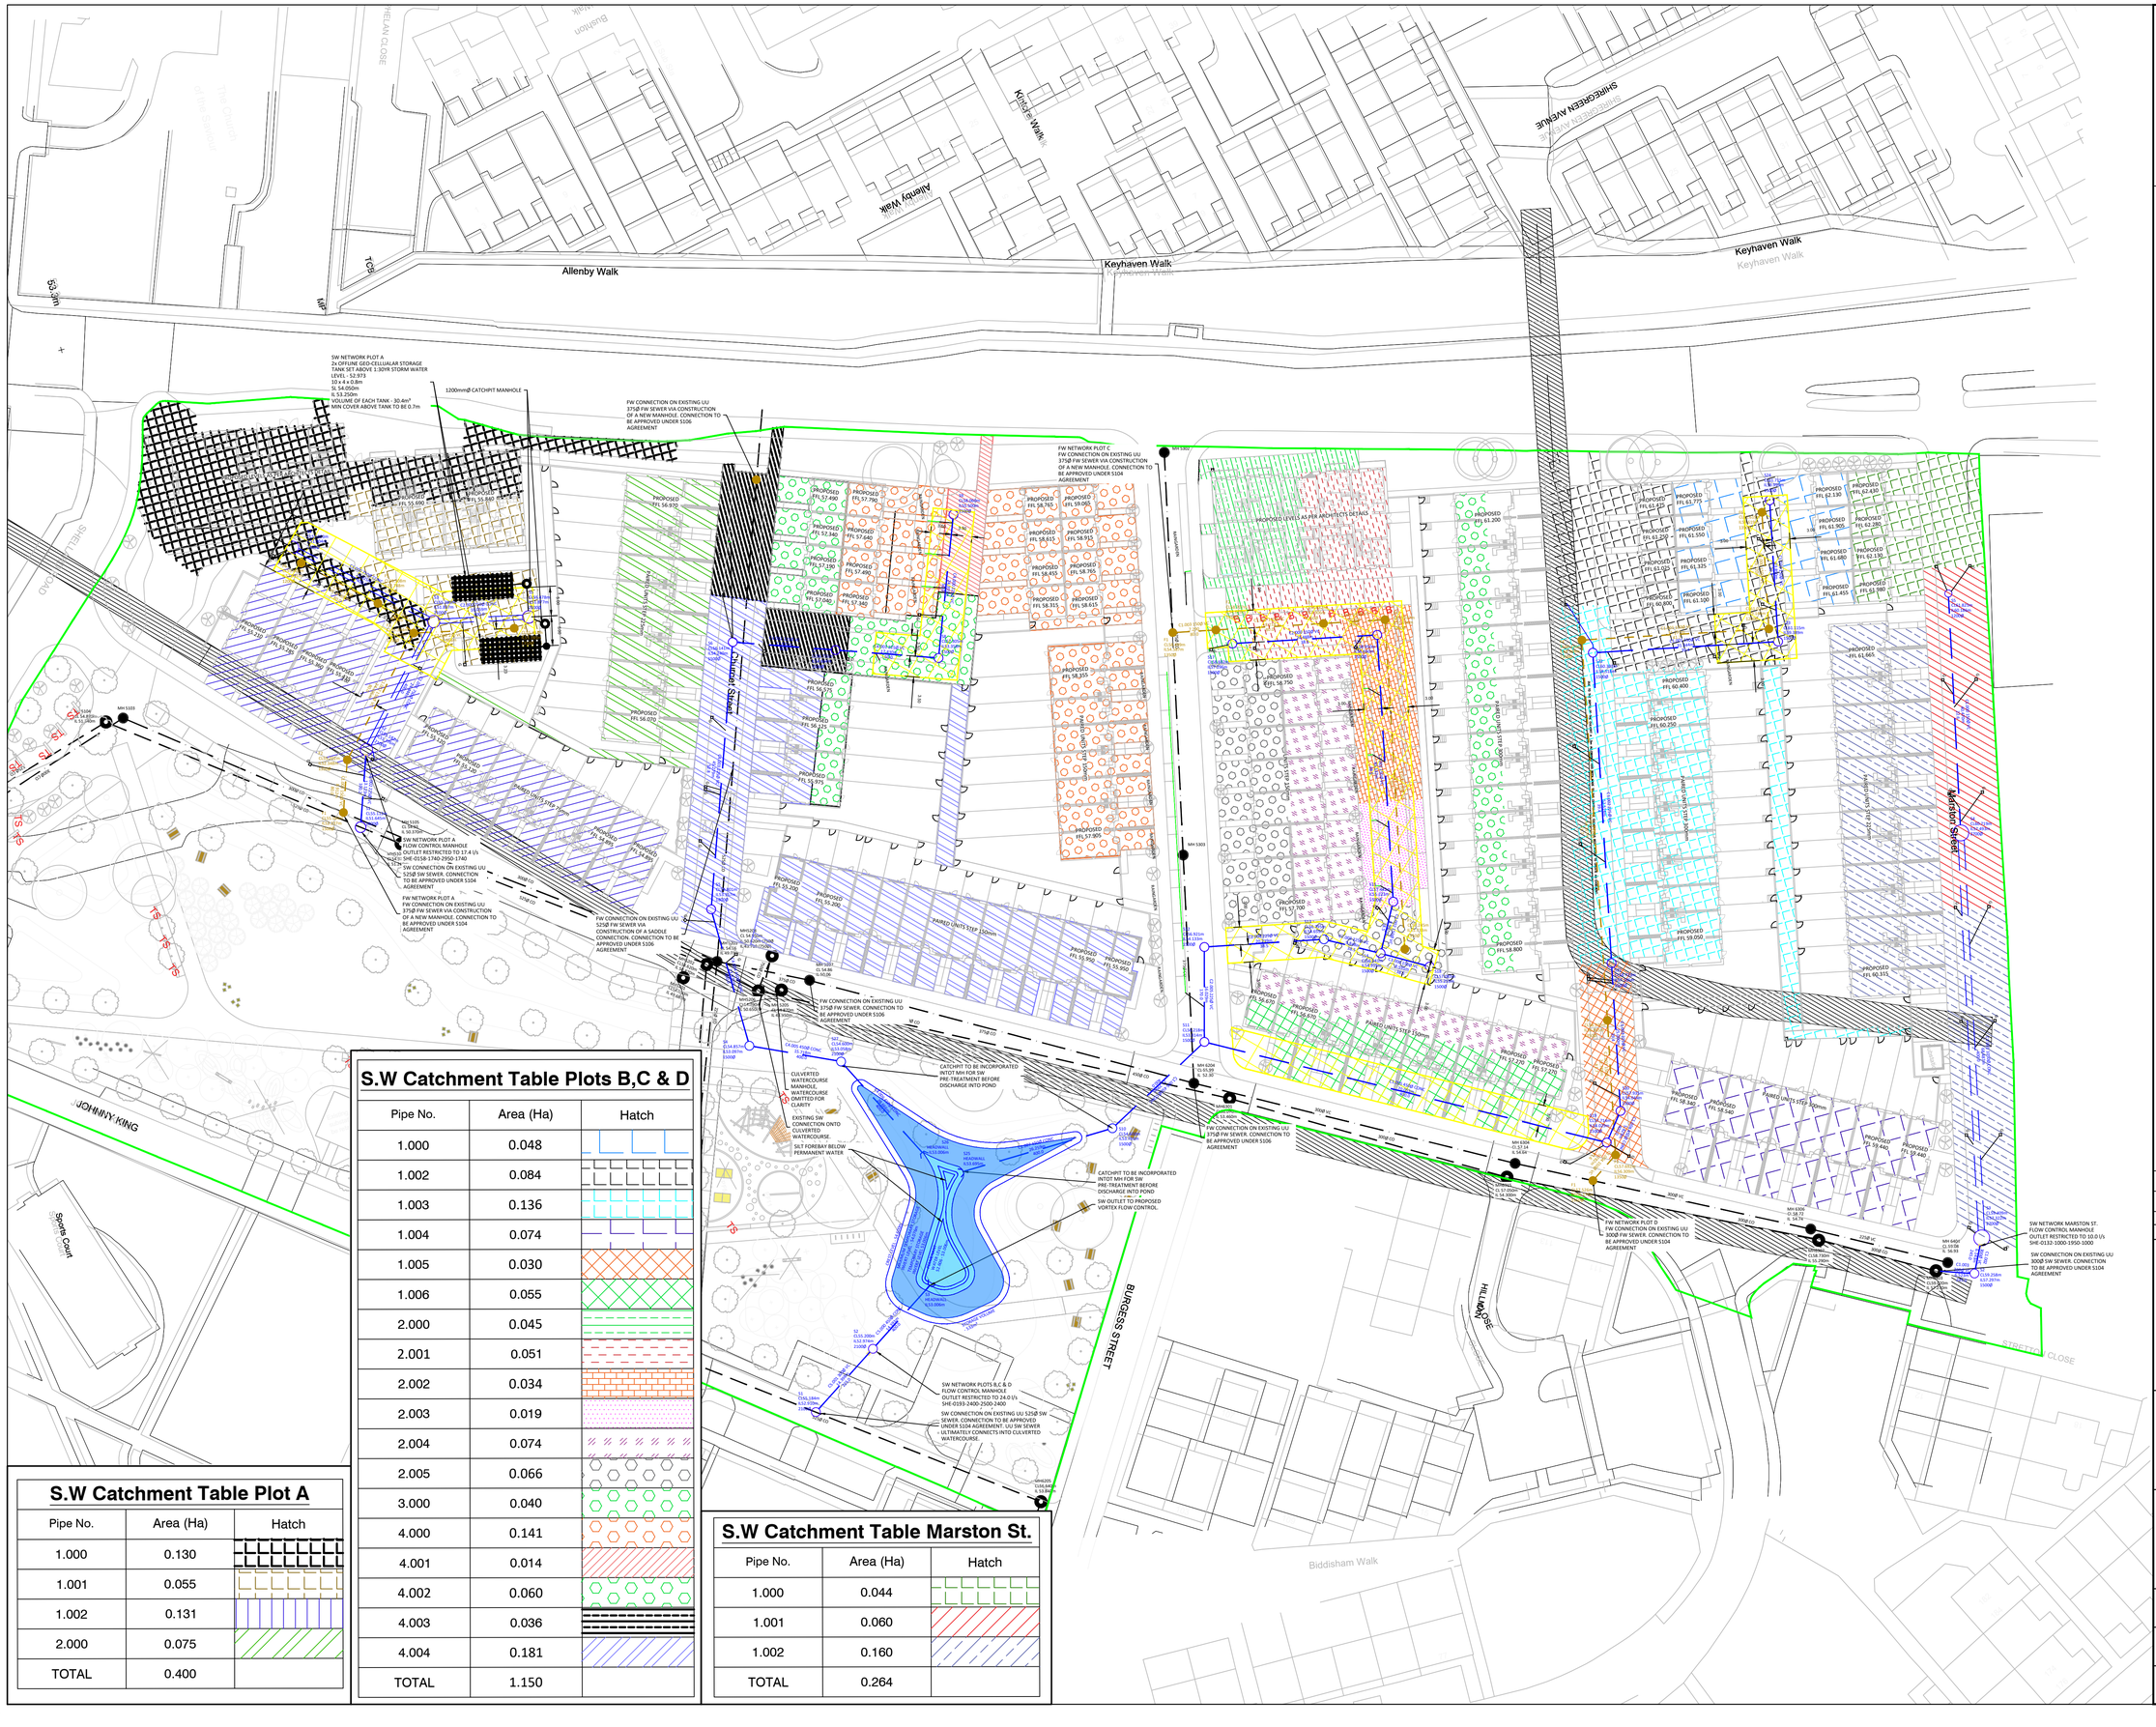

S.W Catchment Table Plots B,C & D

Pipe No.	Area (Ha)	Hatch
1.000	0.048	
1.002	0.084	
1.003	0.136	
1.004	0.074	
1.005	0.030	
1.006	0.055	
2.000	0.045	
2.001	0.051	
2.002	0.034	
2.003	0.019	
2.004	0.074	
2.005	0.066	
3.000	0.040	
4.000	0.141	
4.001	0.014	
4.002	0.060	
4.003	0.036	
4.004	0.181	
TOTAL	1.150	

S.W Catchment Table Plot A

Pipe No.	Area (Ha)	Hatch
1.000	0.130	
1.001	0.055	
1.002	0.131	
2.000	0.075	
TOTAL	0.400	

S.W Catchment Table Marston St.

Pipe No.	Area (Ha)	Hatch
1.000	0.044	
1.001	0.060	
1.002	0.160	
TOTAL	0.264	

Standard Notes

1. This drawing is to be read in conjunction with all relevant Architect's and Engineer's drawings and the specification.
2. This drawing should not be scaled.
3. All dimensions are to be verified by the contractor on site.
4. All discrepancies should be reported to the C.A. prior to the commencement of the works.

© CIVIC ENGINEERS LIMITED

Notes and Keys

LEGEND

- EXISTING FOUL WATER MANHOLE/SEWER
- EXISTING SURFACE WATER DRAIN MANHOLE /SEWER
- PROPOSED FOUL WATER MANHOLE/SEWER
- PROPOSED SURFACE WATER DRAIN MANHOLE/SEWER
- PROPOSED SW PPIC (ALL 450mm UNLESS OTHERWISE STATED)
- PROPOSED FW PPIC (ALL 450mm UNLESS OTHERWISE STATED)
- G — PROPOSED GULLY
- ACO — ACO CHANNEL (OR EQUIVALENT)
- RWP — PROPOSED RWP WITH TRAPPED GULLY
- SVP — PROPOSED SOIL VENT PIPE

Date	Rev	Description	Drawn	Chkd
11.11.21	P03	UPDATED FOLLOWING UU S104 APPRAISAL	TC	PM
18.08.21	P02	UPDATED LANDSCAPE ARCHITECT SITE LAYOUT	TC	PM
23.07.21	P01	ISSUED FOR INFORMATION	TC	PM

Civic Engineers
MANCHESTER Canon's Warehouse, 77 Dale Street, Manchester, M1 2HG. Tel: 0161 228 6752
LONDON Reeds Wharf, 33 Mill Street, London SE1 2AX. Tel: 020 7253 2927
LEEDS Tower Works, Unit D2-01, Globe Road, Leeds, LS11 5QG. Tel: 0113 2023 130
GLASGOW Gresham Chambers, 45 West Nile St, Glasgow, G1 2PT. Tel: 0141 370 1829
www.civicengineers.com

Project
COLLYHURST HOUSING
MANCHESTER

Title
COLLYHURST VILLAGE
S104 SW CATCHMENT PLAN

Status
INFORMATION

Project Number	Scale @ A1	Date Created	Drawn	Checked	Suitability
1226-01	1:500	20.07.21	TC	PM	S4

Drawing Number: 1226-01-CIV-XX-VIL-DR-D-0506
Revision: P03