


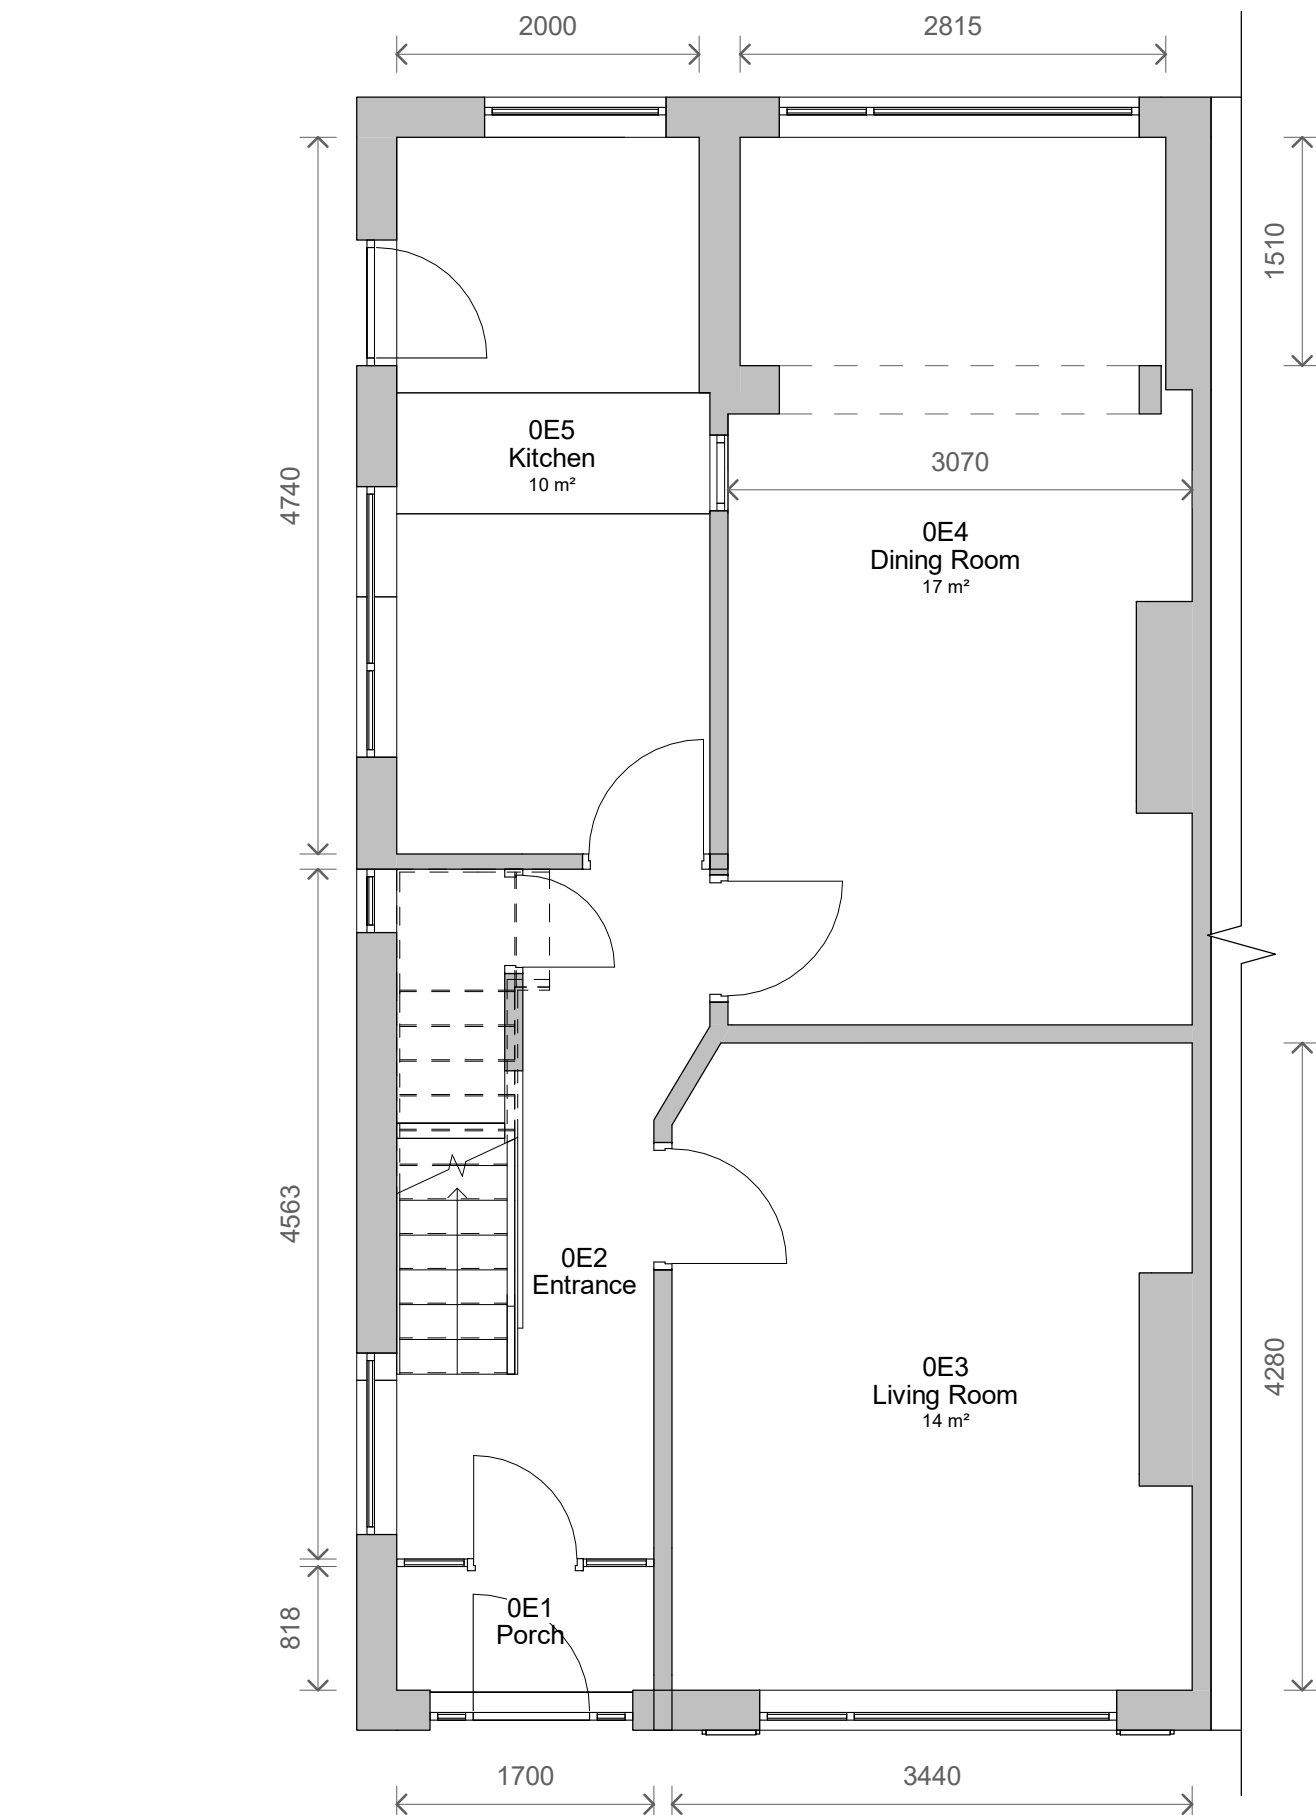
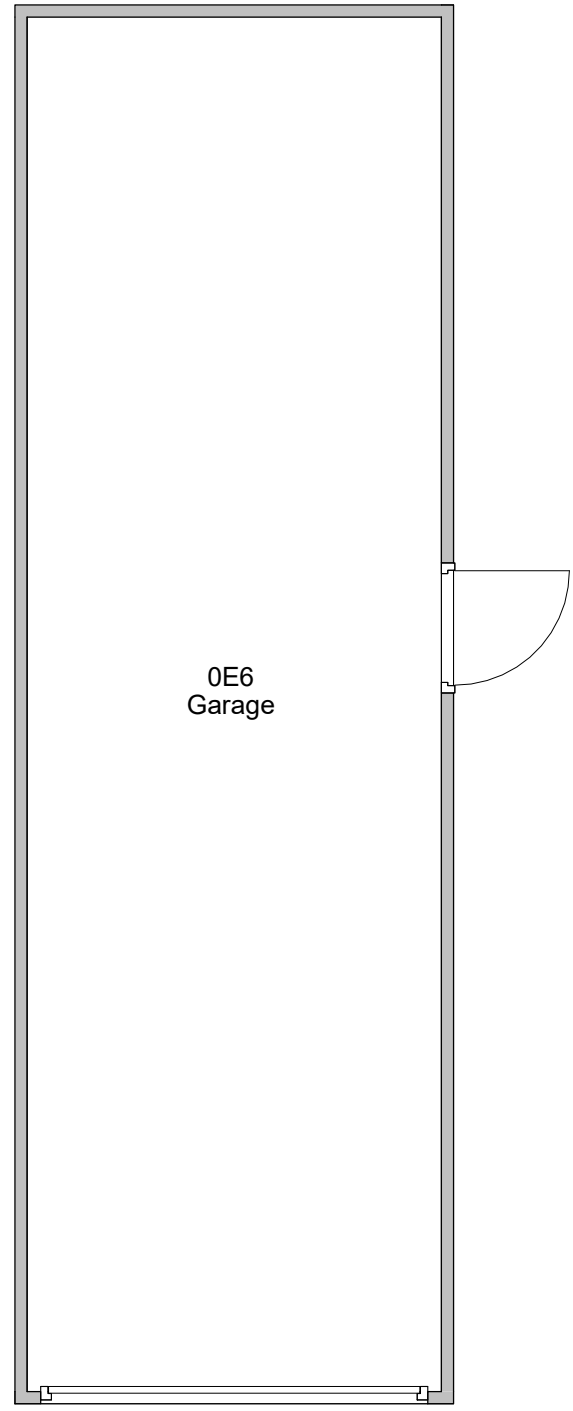


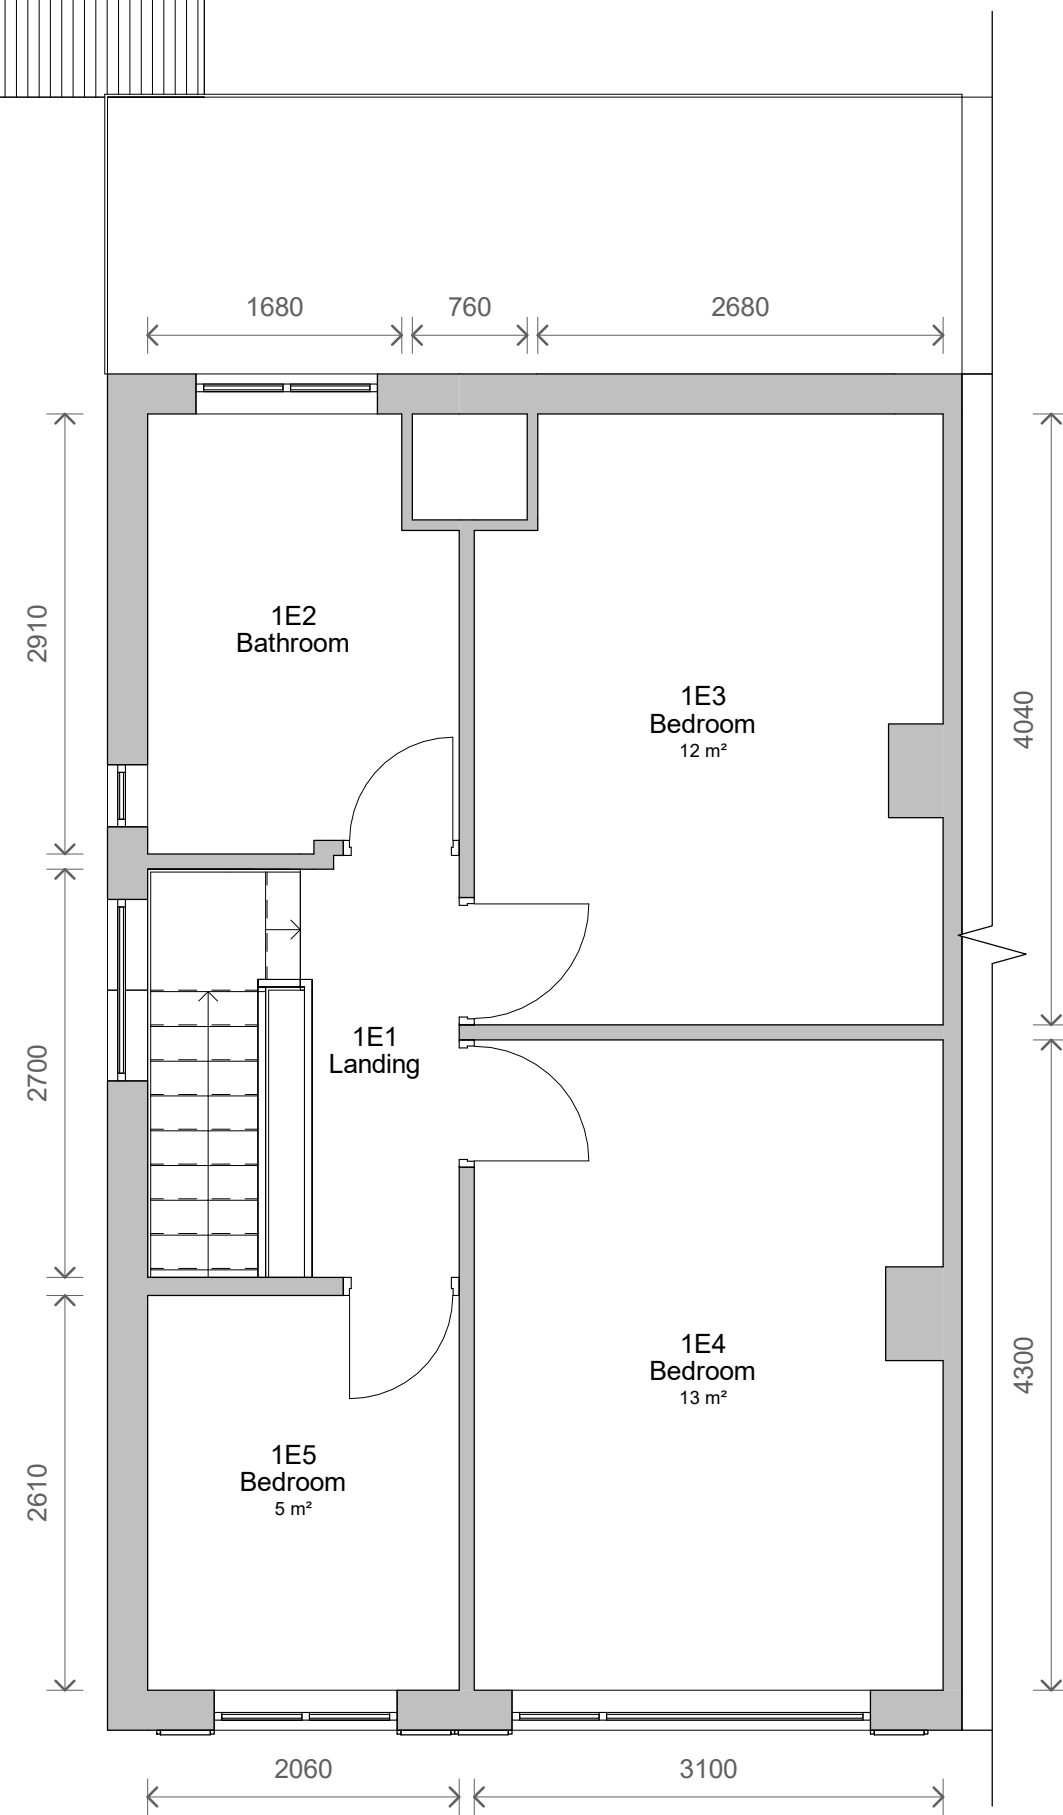


1 Level 0 - Existing
1 : 50

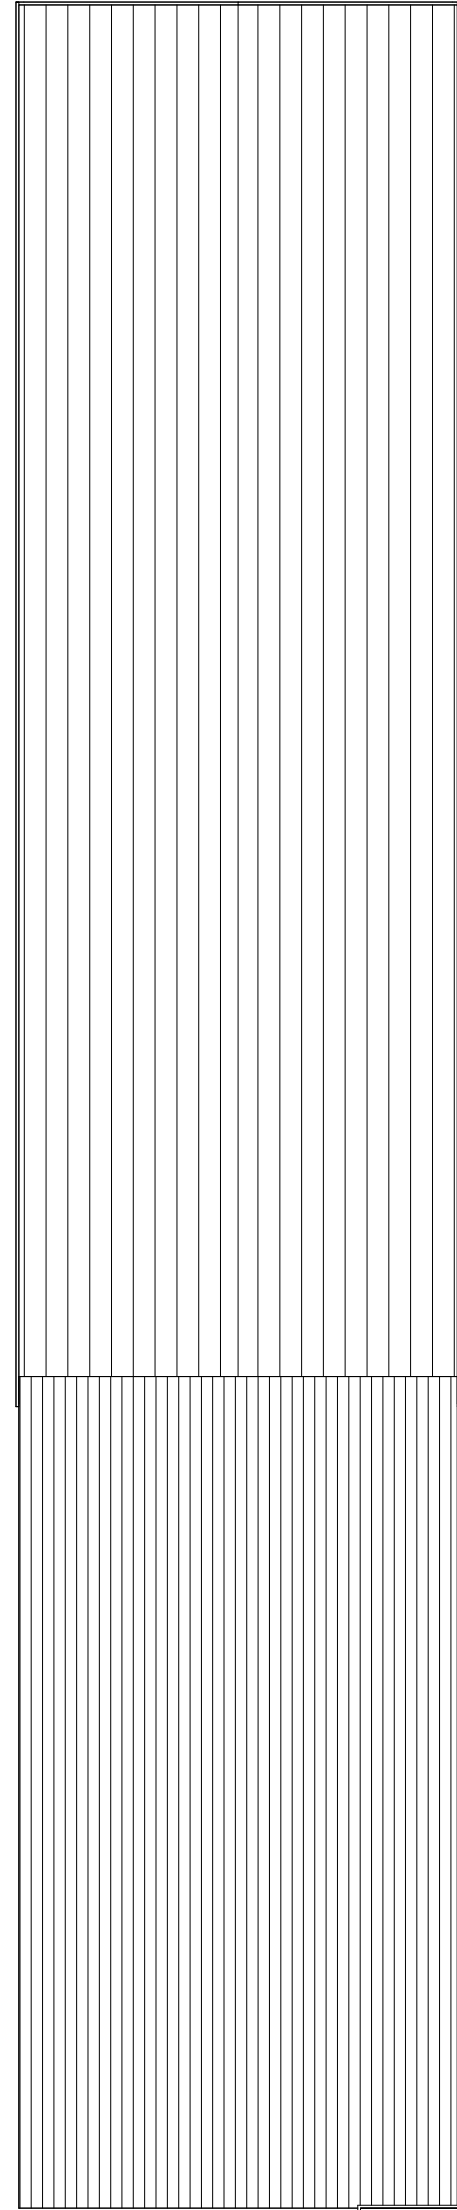

2 Level 1 - Existing
1 : 50

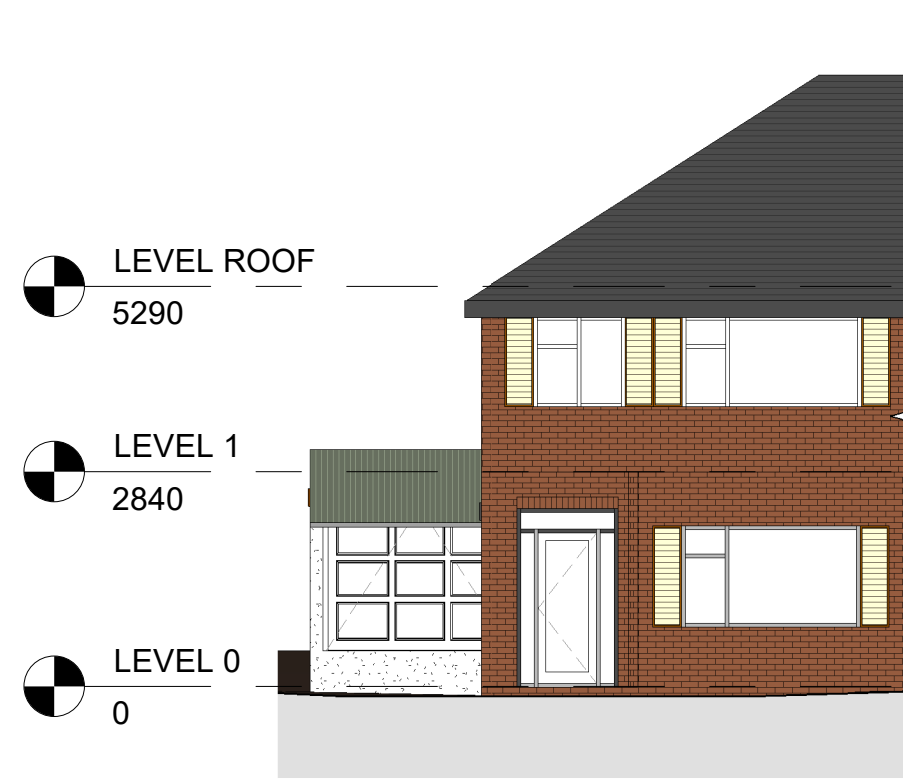


3 Front - Existing
1 : 100

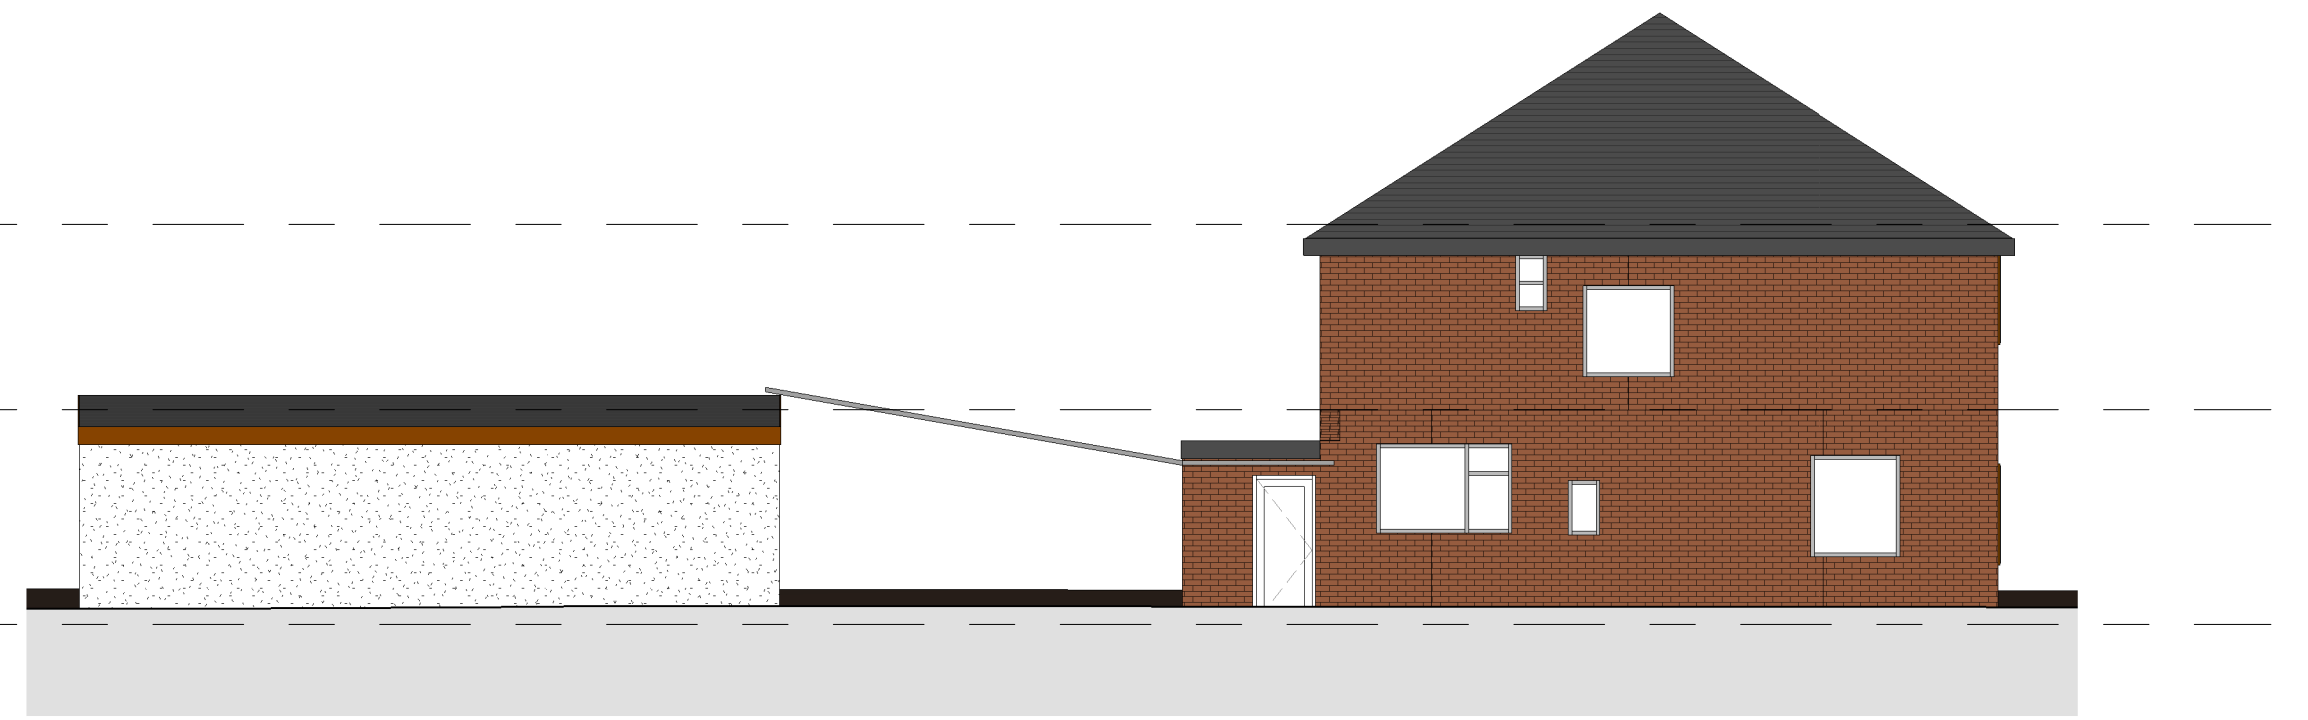


4 Left Side - Existing
1 : 100




5 Rear - Existing
1 : 100

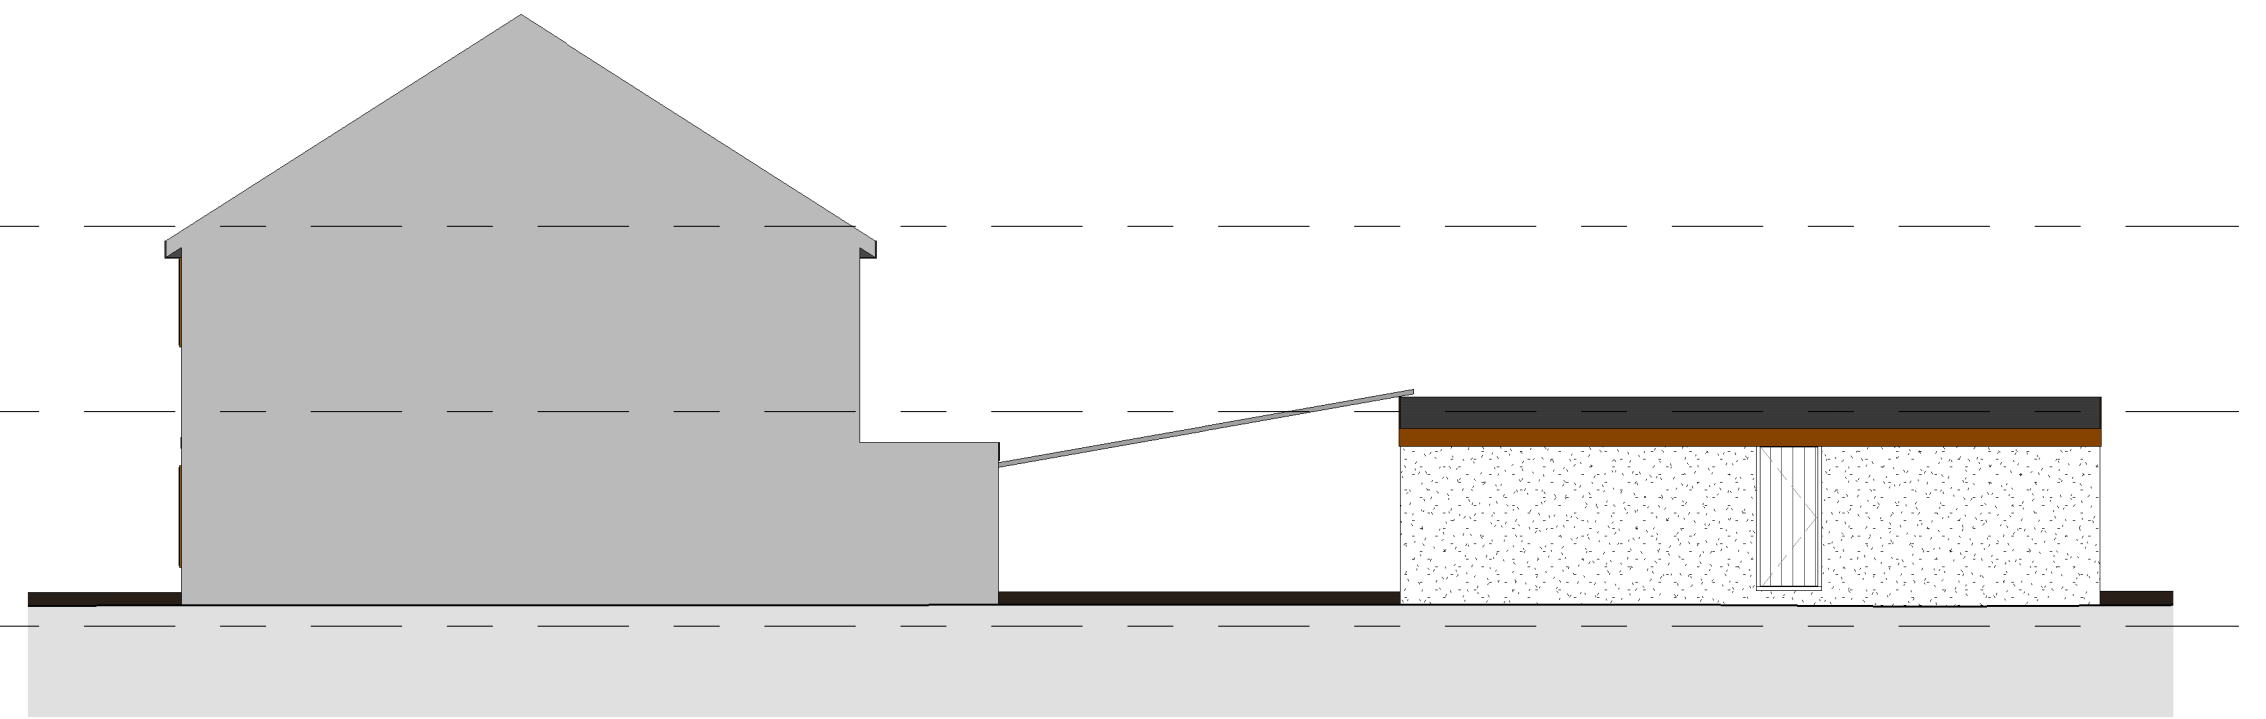

6 Right Side - Existing
1 : 100

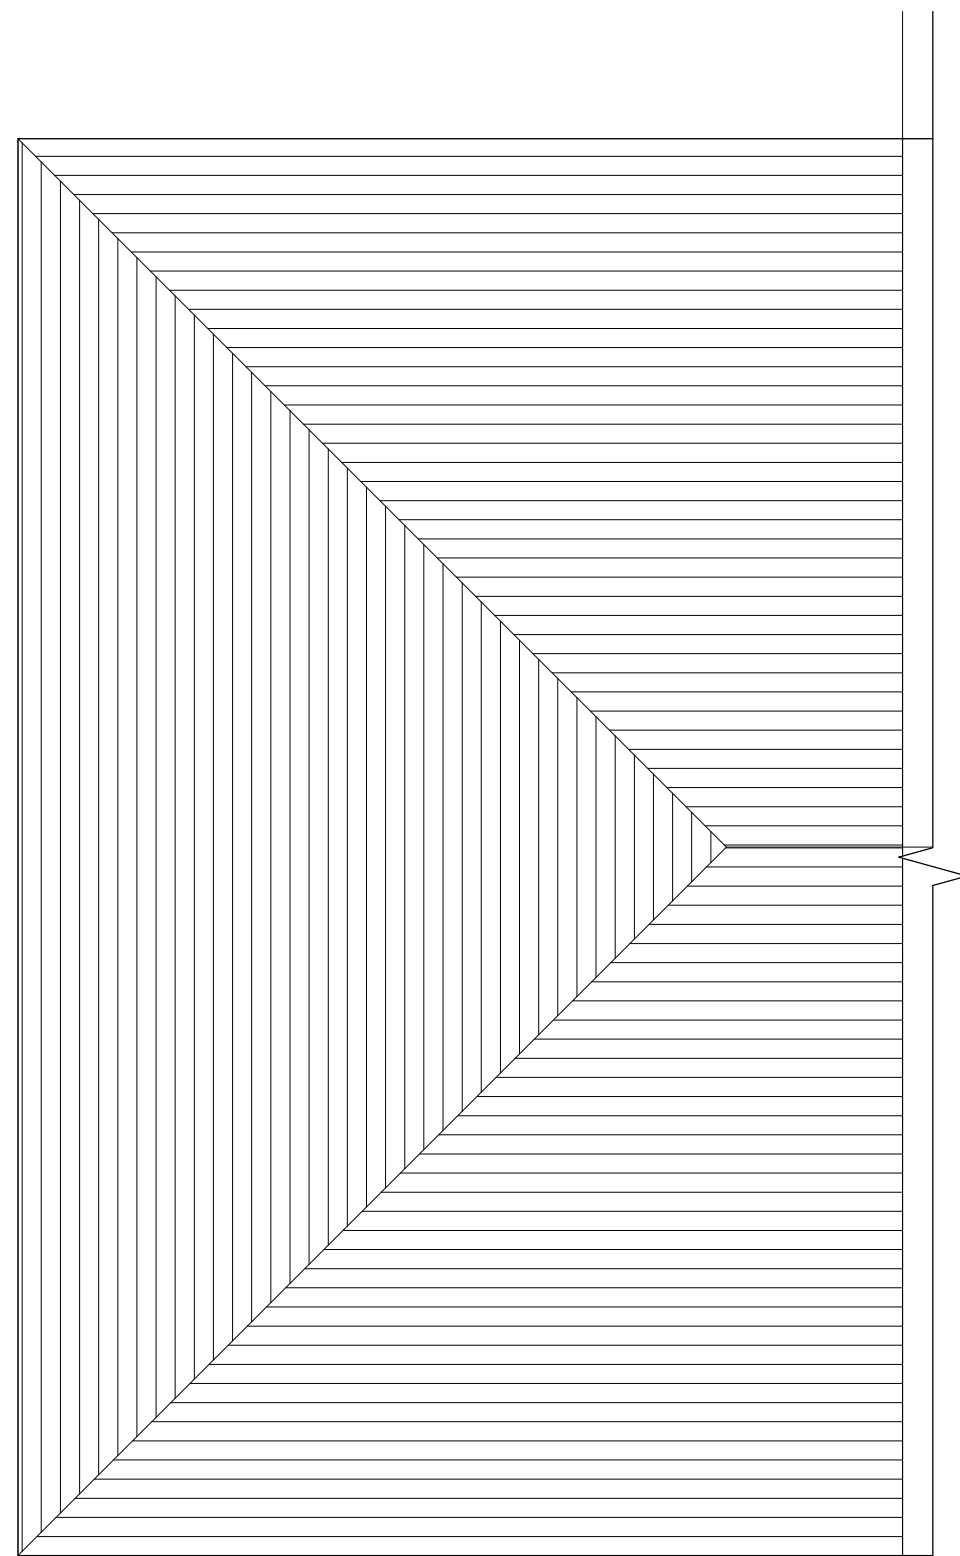

7 Level Roof - Existing
1 : 50

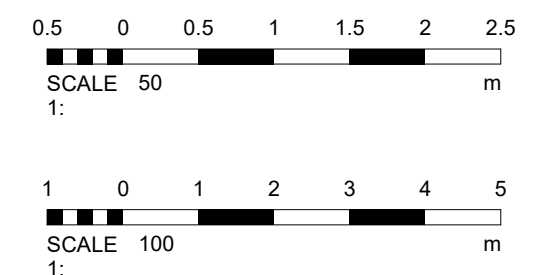

1	PLANNING	29/09/2022
No.	Description	Date
PROJECT 306 Mauldeth Road West		
TITLE Existing Plans and Elevations		
CLIENT Riaz		
STATUS PLANNING		
DRAWN BY TP	DATE 23/09/2022	SCALE (@ A1) As indicated
PROJECT NUMBER GSS22097	DRAWING NUMBER 002	REV 1
GOLD SKETCH S T U D I O S www.goldsketch.co.uk info@goldsketch.co.uk 0161 792 9595		
NOTES © COPYRIGHT. ALL RIGHTS RESERVED. NO PART OF THIS DRAWING MAY BE REPRODUCED OR TRANSMITTED IN ANY FORM OR BY ANY MEANS, ELECTRONIC OR MECHANICAL, WITHOUT PERMISSION IN WRITING FROM GOLD SKETCH. DRAWING TO BE USED FOR THE SITE AS INDICATED ONLY. ALL DIMENSIONS AND SETTING OUT SHALL BE TO THE DIMENSIONS AND COORDINATES ON SITE. ANY DISCREPANCIES TO BE REPORTED TO THE DRAWING OFFICE IMMEDIATELY. LEGISLATION AND LOCAL CODES OF PRACTICE AND BRITISH STANDARDS. ALL DIMENSIONS ON THIS DRAWING ARE IN MILLIMETRES (UNLESS OTHERWISE STATED).		