



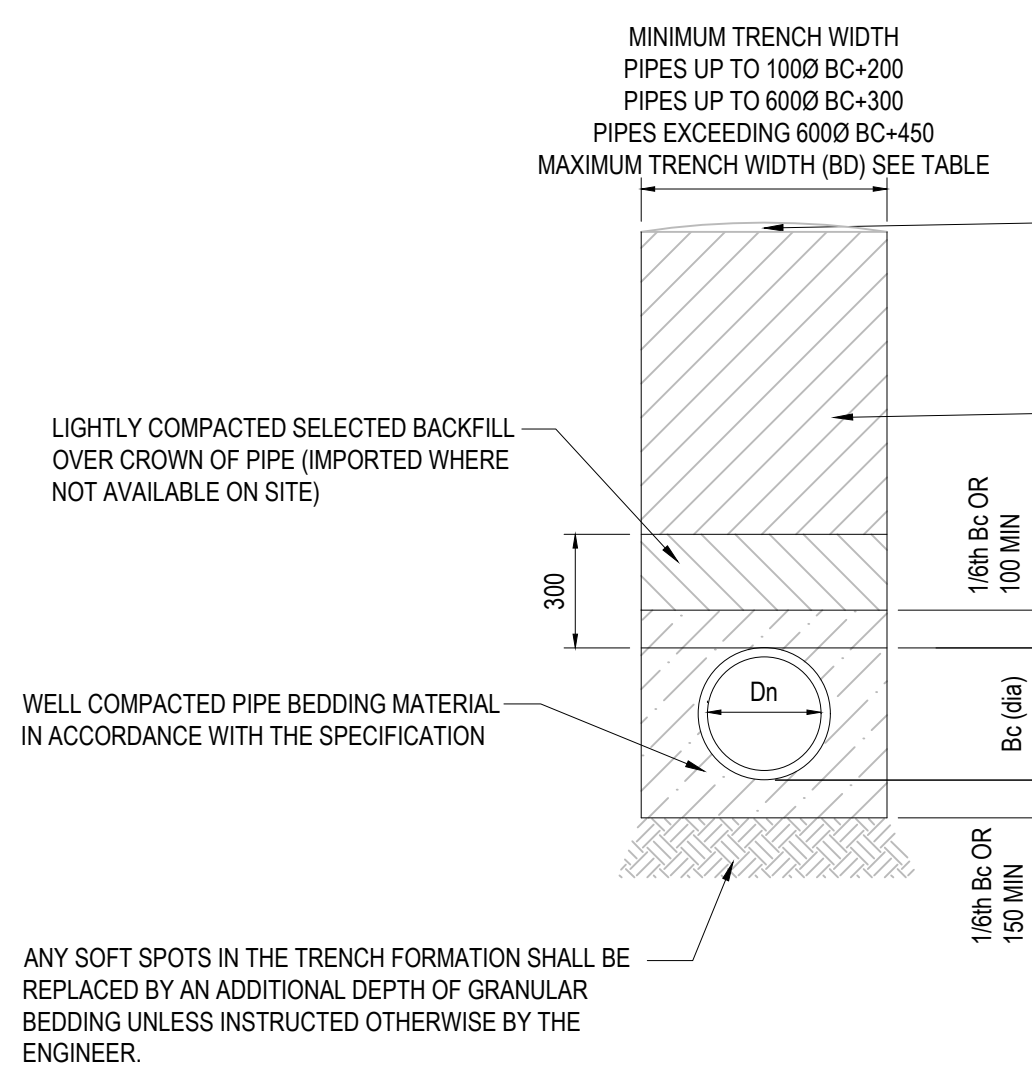


CLASS S - 360° GRANULAR SURROUND PIPE BEDDING DETAIL


MAXIMUM TRENCH WIDTH	
Dn	Bd
150	0.6
225	0.7
300	0.85
375	1.05
450	1.15
525	1.25
600	1.35
675	1.45
750	1.50

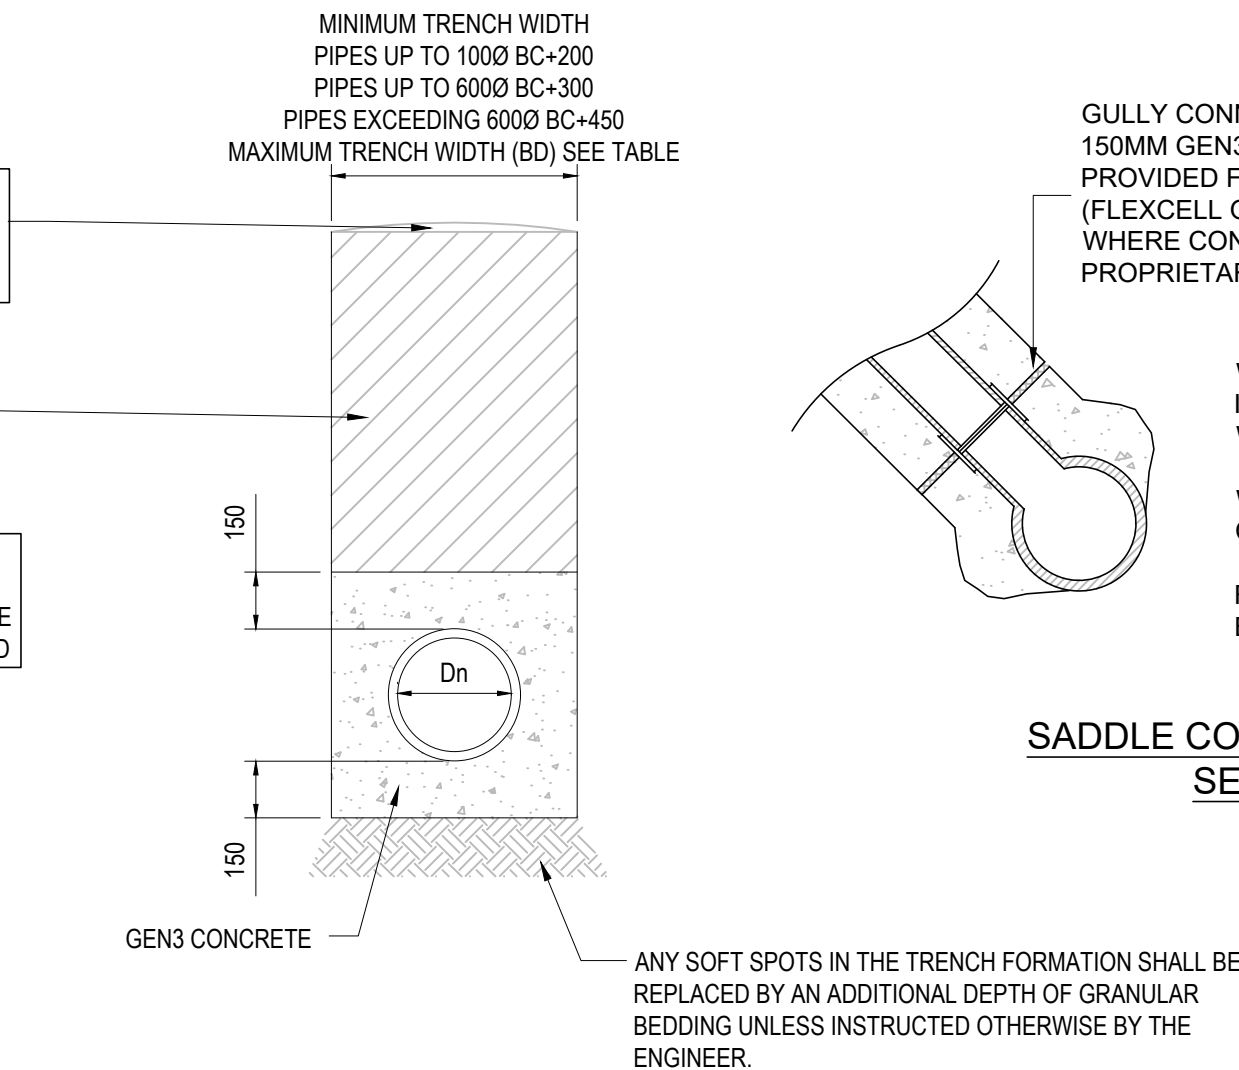


CLASS Z - CONCRETE BED AND SURROUND PIPE BEDDING DETAIL
(COVER < 900mm IN VEHICULAR LOADING AND OPEN FIELD.)
(COVER < 600mm ELSEWHERE EXCEPT UNDER BUILDINGS.)

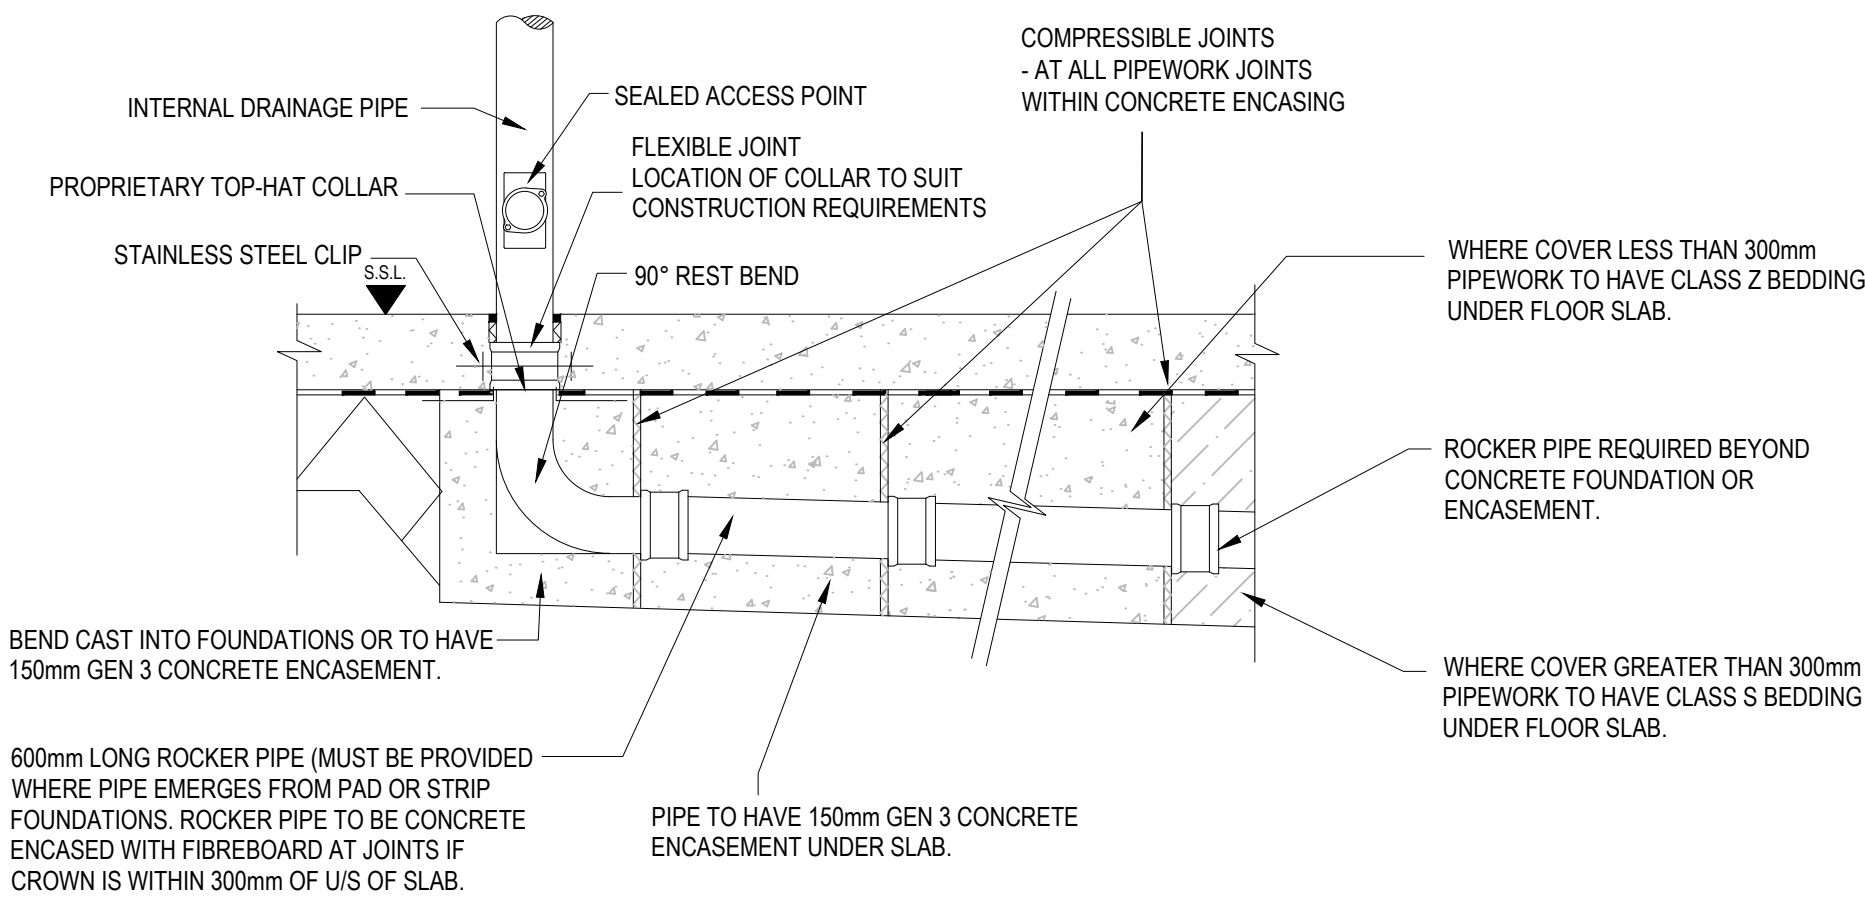


DRAINAGE UNDER BUILDINGS

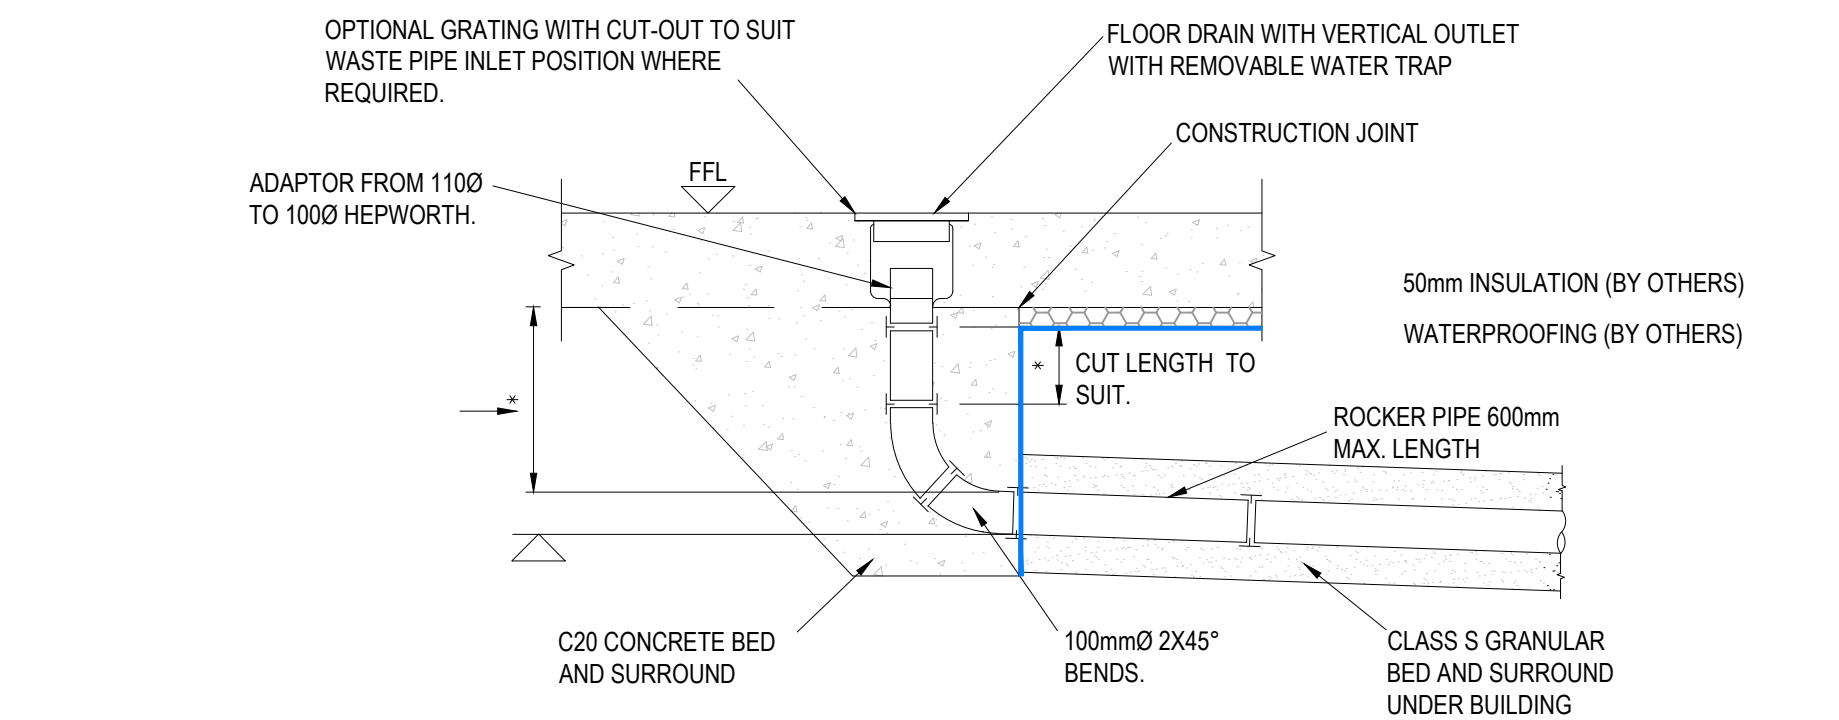


TYPICAL SVP/SS/RWP CONNECTION
IN SLAB THICKENING

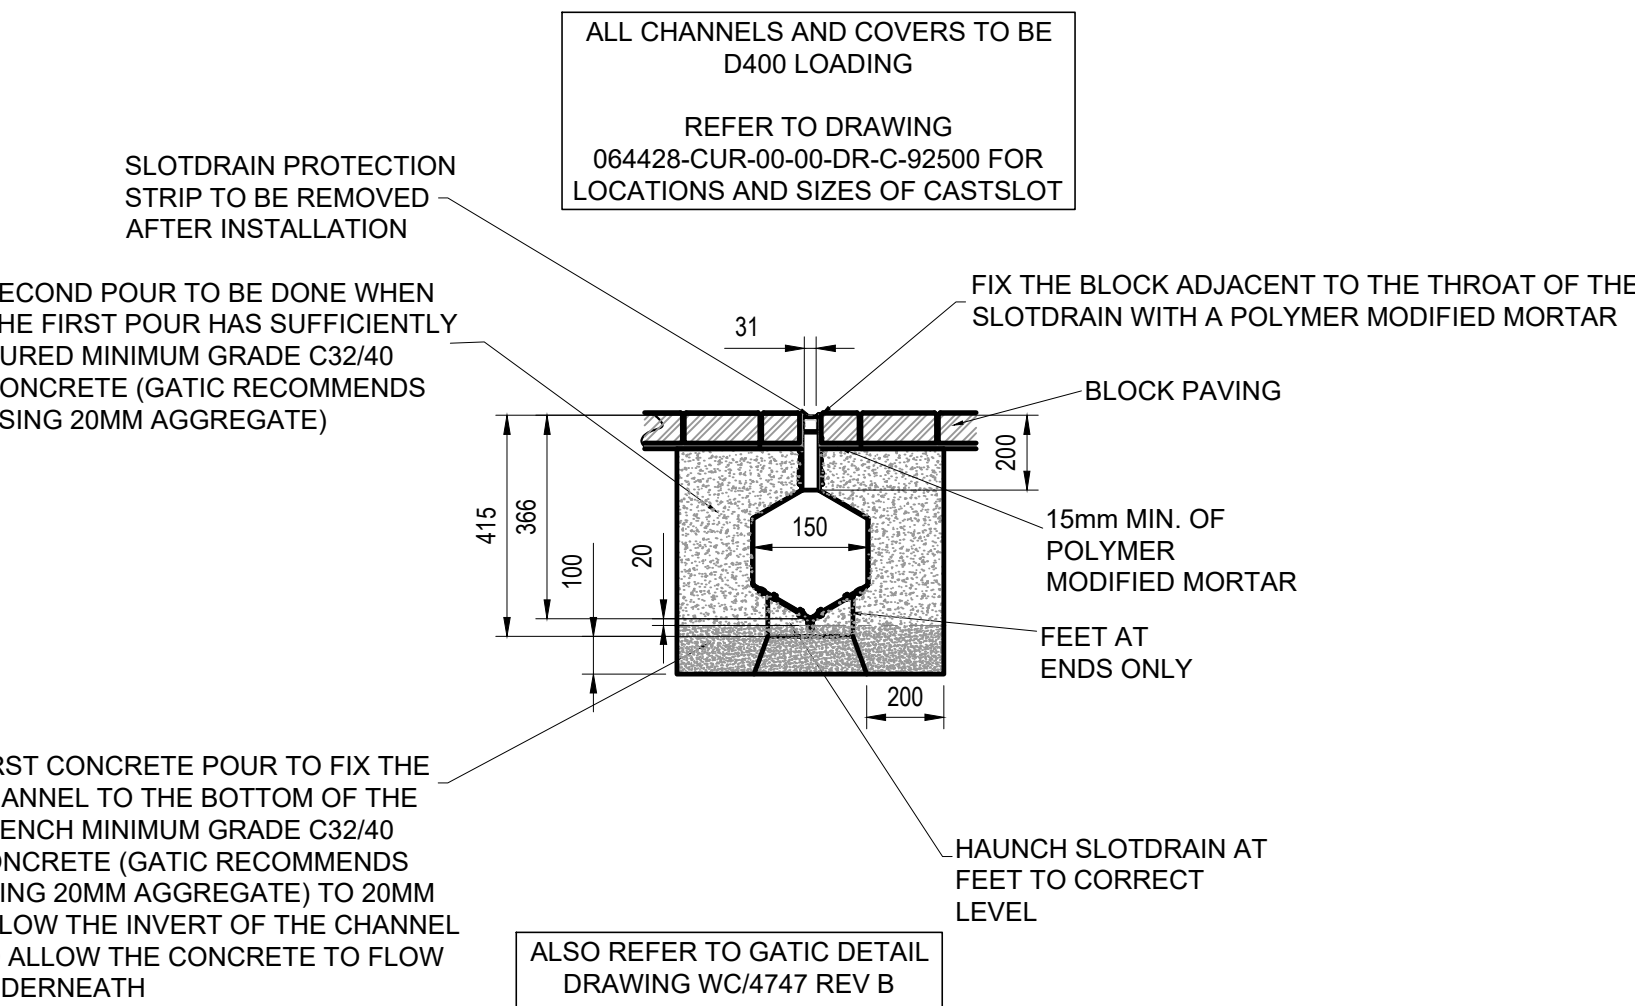

GATIC SLOT DRAIN 225mm CASTSLOT CONCRETE
INSTALLATION
(SCALE 1:20)

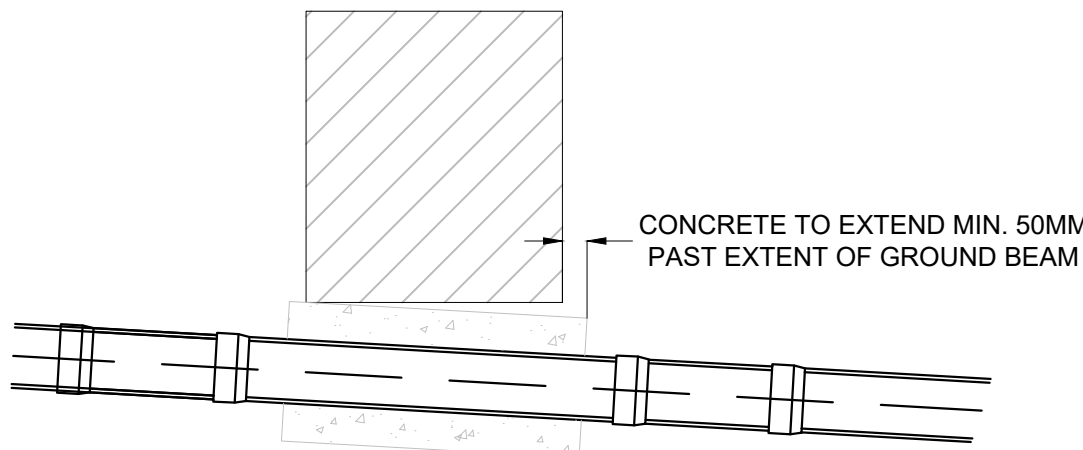


TYPICAL PIPE DETAIL UNDER
GROUND BEAMS
(SCALE 1:20)

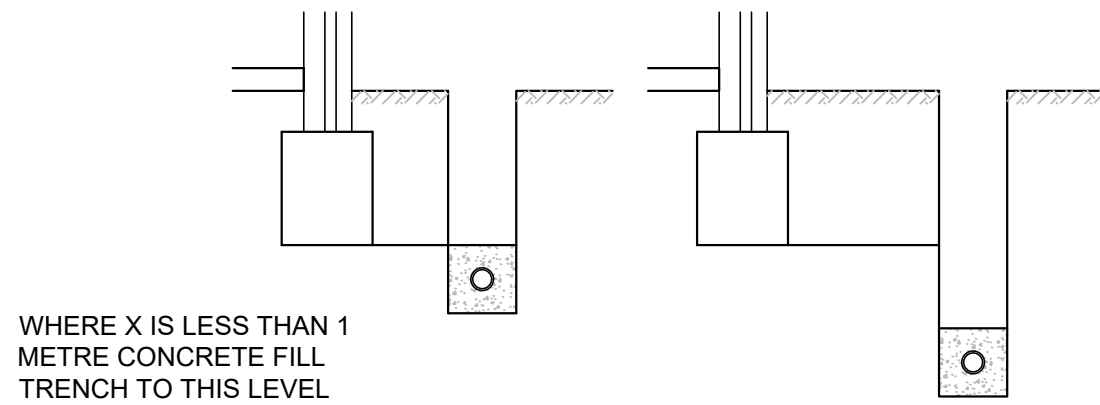


TYPICAL DETAILS WHERE
DRAINAGE TRENCH IS DEEPER
THAN FOUNDATIONS




PIPE CROSSINGS DETAIL

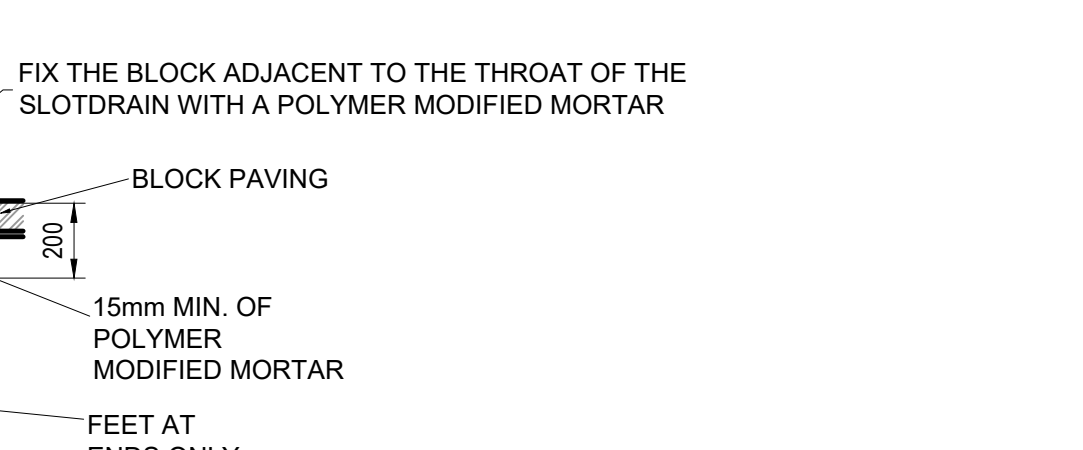


SADDLE CONNECTION TO
SEWER

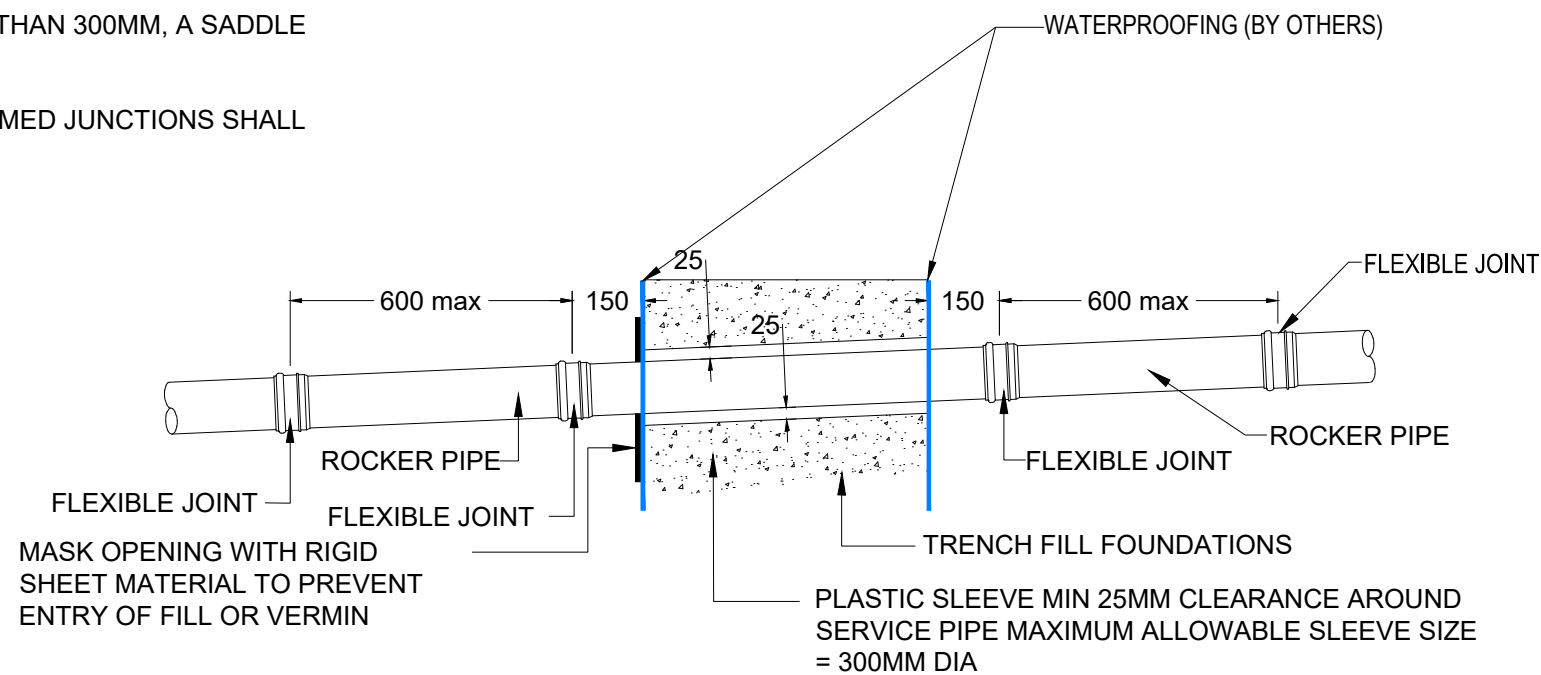

PIPES PASSING THROUGH SLAB
THICKENING

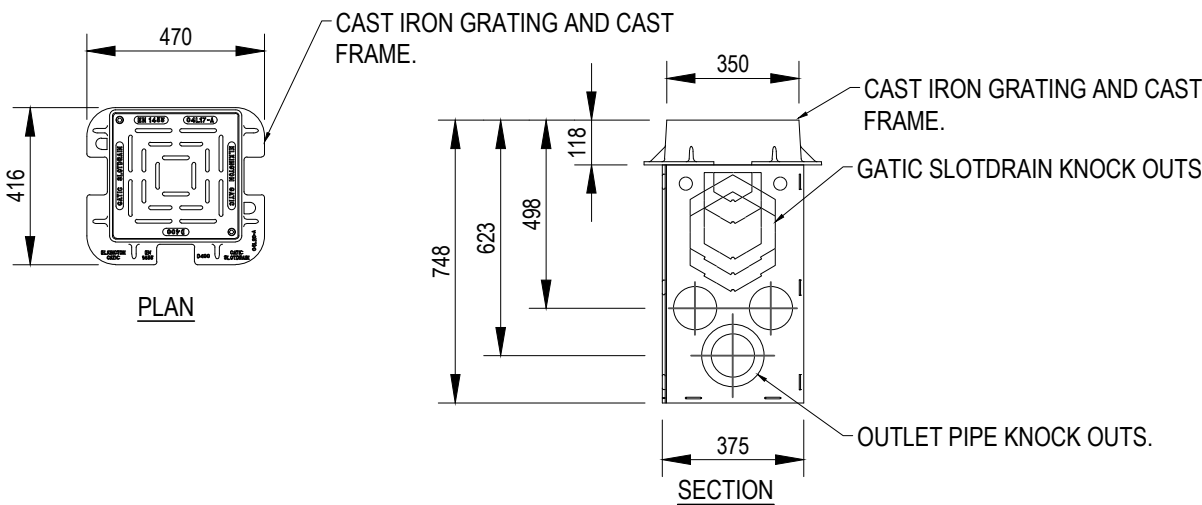

GATIC SLOT DRAIN 350mm OUTLET UNIT
SECTION AND PLAN DETAILS
NTS

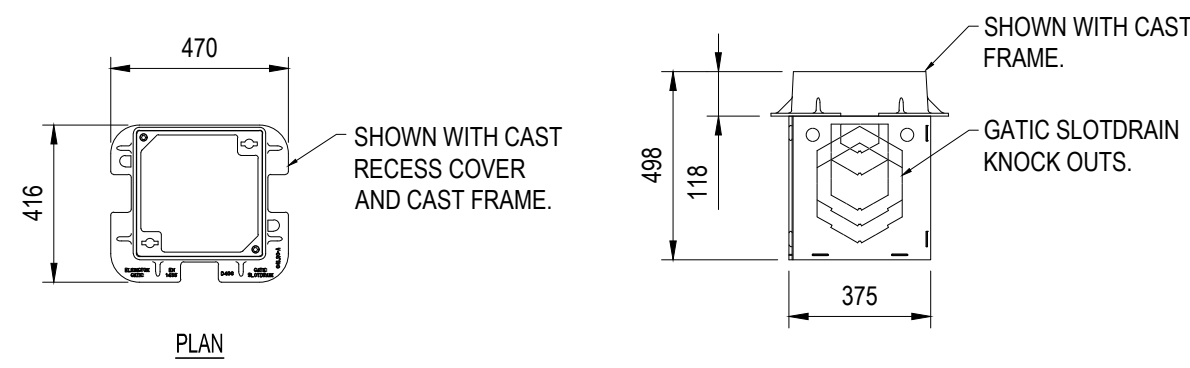

350 ACCESS BOX
SECTION AND PLAN DETAILS
NTS

GENERAL NOTES:

- THIS DRAWING IS TO BE READ IN CONJUNCTION WITH ALL RELEVANT ARCHITECTS AND ENGINEERS DRAWINGS AND SPECIFICATIONS.
- DO NOT SCALE THIS DRAWING. ANY AMBIGUITIES, OMISSIONS AND ERRORS ON DRAWINGS SHALL BE BROUGHT TO THE ENGINEERS ATTENTION IMMEDIATELY. ALL DIMENSIONS MUST BE CHECKED / VERIFIED ON SITE.
- ALL DIMENSIONS ARE IN METRES UNLESS NOTED OTHERWISE.
- FOR FULL DRAINAGE NOTES REFER TO DWG 072071-CUR-XX-00-DR-C-90001

FINAL CONSTRUCTION
THE INFORMATION IS BASED ON CONFIRMATION FROM THE CONTRACTOR OF THE INSTALLED DRAINAGE. THERE MAY BE VARIATIONS ON SITE WHICH ARE NOT REFLECTED ON THIS DRAWING AND HAS NOT BEEN VERIFIED.

FC01	FINAL CONSTRUCTION ISSUE	21.09.22	ATL	ATL
C03	DRAWING NUMBER CORRECTED	23/12/21	ATL	ATL
C02	UPDATED IN LINE WITH DESIGN TEAM COMMENTS	09/11/21	ATL	ATL
C01	CONSTRUCTION ISSUE	20.09.21	ATL	MW
P02	ISSUED FOR DISCHARGE OF CONDITION	05.07.21	ATL	ATL
P01	STAGE 2 ISSUE	21.02.20	ATL	CD

curtins
Merchant Exchange, 17-19 Whitworth Street West, Manchester, M1 5WG
0161 235 2384
manchester@curtins.com
www.curtins.com

Civils & Structures • Transport Planning • Environmental • Infrastructure • Geotechnical • Conservation & Heritage • Principal Designer
Birmingham • Bristol • Cambridge • Cardiff • Douglas • Dublin • Edinburgh • Glasgow • Kentish • Leeds • Liverpool • London • Manchester • Nottingham

FINAL CONSTRUCTION				
Project:				
KINCARDINE COURT				
Dig Title:				
TYPICAL DRAINAGE DETAILS SHEET 2				
Size:	Date:	Drawn By:	Designed By:	Checked By:
A1	21.02.20	ATL	ATL	CD
Scale:	NTS			
Project No:	Originator:	Zone:	Level:	Type: Discipline: Category / Number: Rev:
500991 - CUR - ZZ - 00 - DR - D -	9521	FC01		