

VIEW
1

VIEW
2

VIEW
3

GENERAL NOTES

LIFT ENCLOSURE TO BE STEEL FRAMED WITH INSULATED ALUMINIUM CLADDING TO EXTERNAL FACE AND ALUMINIUM WINDOWS AT EACH LANDING LEVEL.

CLADDING TO BE 150mm THICK EUROBOND EUROPANEL OR EQUIVALENT 600mm HIGH HORIZONTAL PANELS WITH SECRET FIXING AND 3m HIGH x 440 x 440mm FORMED CORNER PANELS. SECRET FIX ALUMINIUM COPING SYSTEM TO PARAPET UPSTAND.

INSTALLATION TO INCLUDE FOR ALL TRIMS, EDGINGS AND LININGS TO OPENINGS IN CLADDING



ANY ALTERNATIVE CLADDING SYSTEMS TO RETAIN FORMAT AND PERFORMANCE

ALLOW FOR RECESSED FLASHING TO SEAL CLADDING BACK TO EXISTING BUILDING

GLAZING TO WINDOWS TO BE HAMMERGLASS INSULATE SYSTEM DOUBLE GLAZED UNITS COMPRISING OUTER LAYER OF HAMMERGLASS AND INNER PANE OF 6mm TOUGHENED CLEAR FLOAT GLASS

CLADDING AND FRAMES TO GLAZING TO BE PPC TO BRONZE COLOUR TO APPROVAL OF LOCAL AUTHORITY EXACT RAL REF TO BE CONFIRMED

ALLOW FOR INTEGRATED ROLLER SHUTTERS TO EXTERNAL DOORS AT BASEMENT AND GROUND LEVEL ENTRANCES

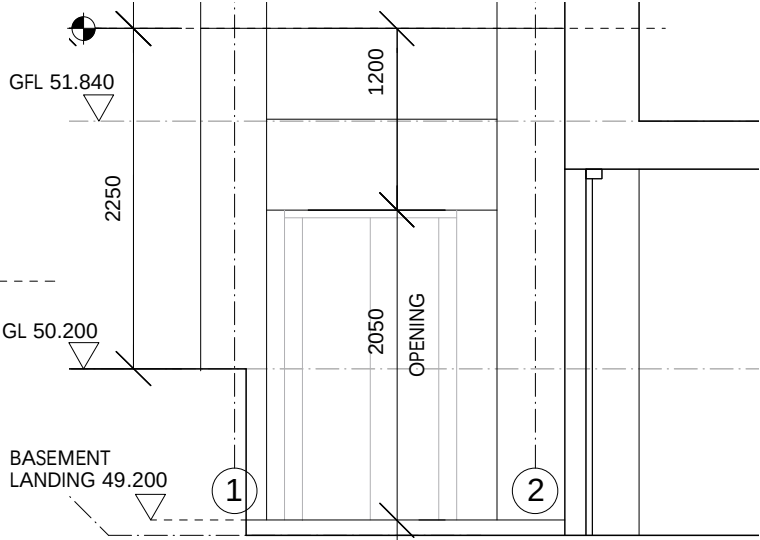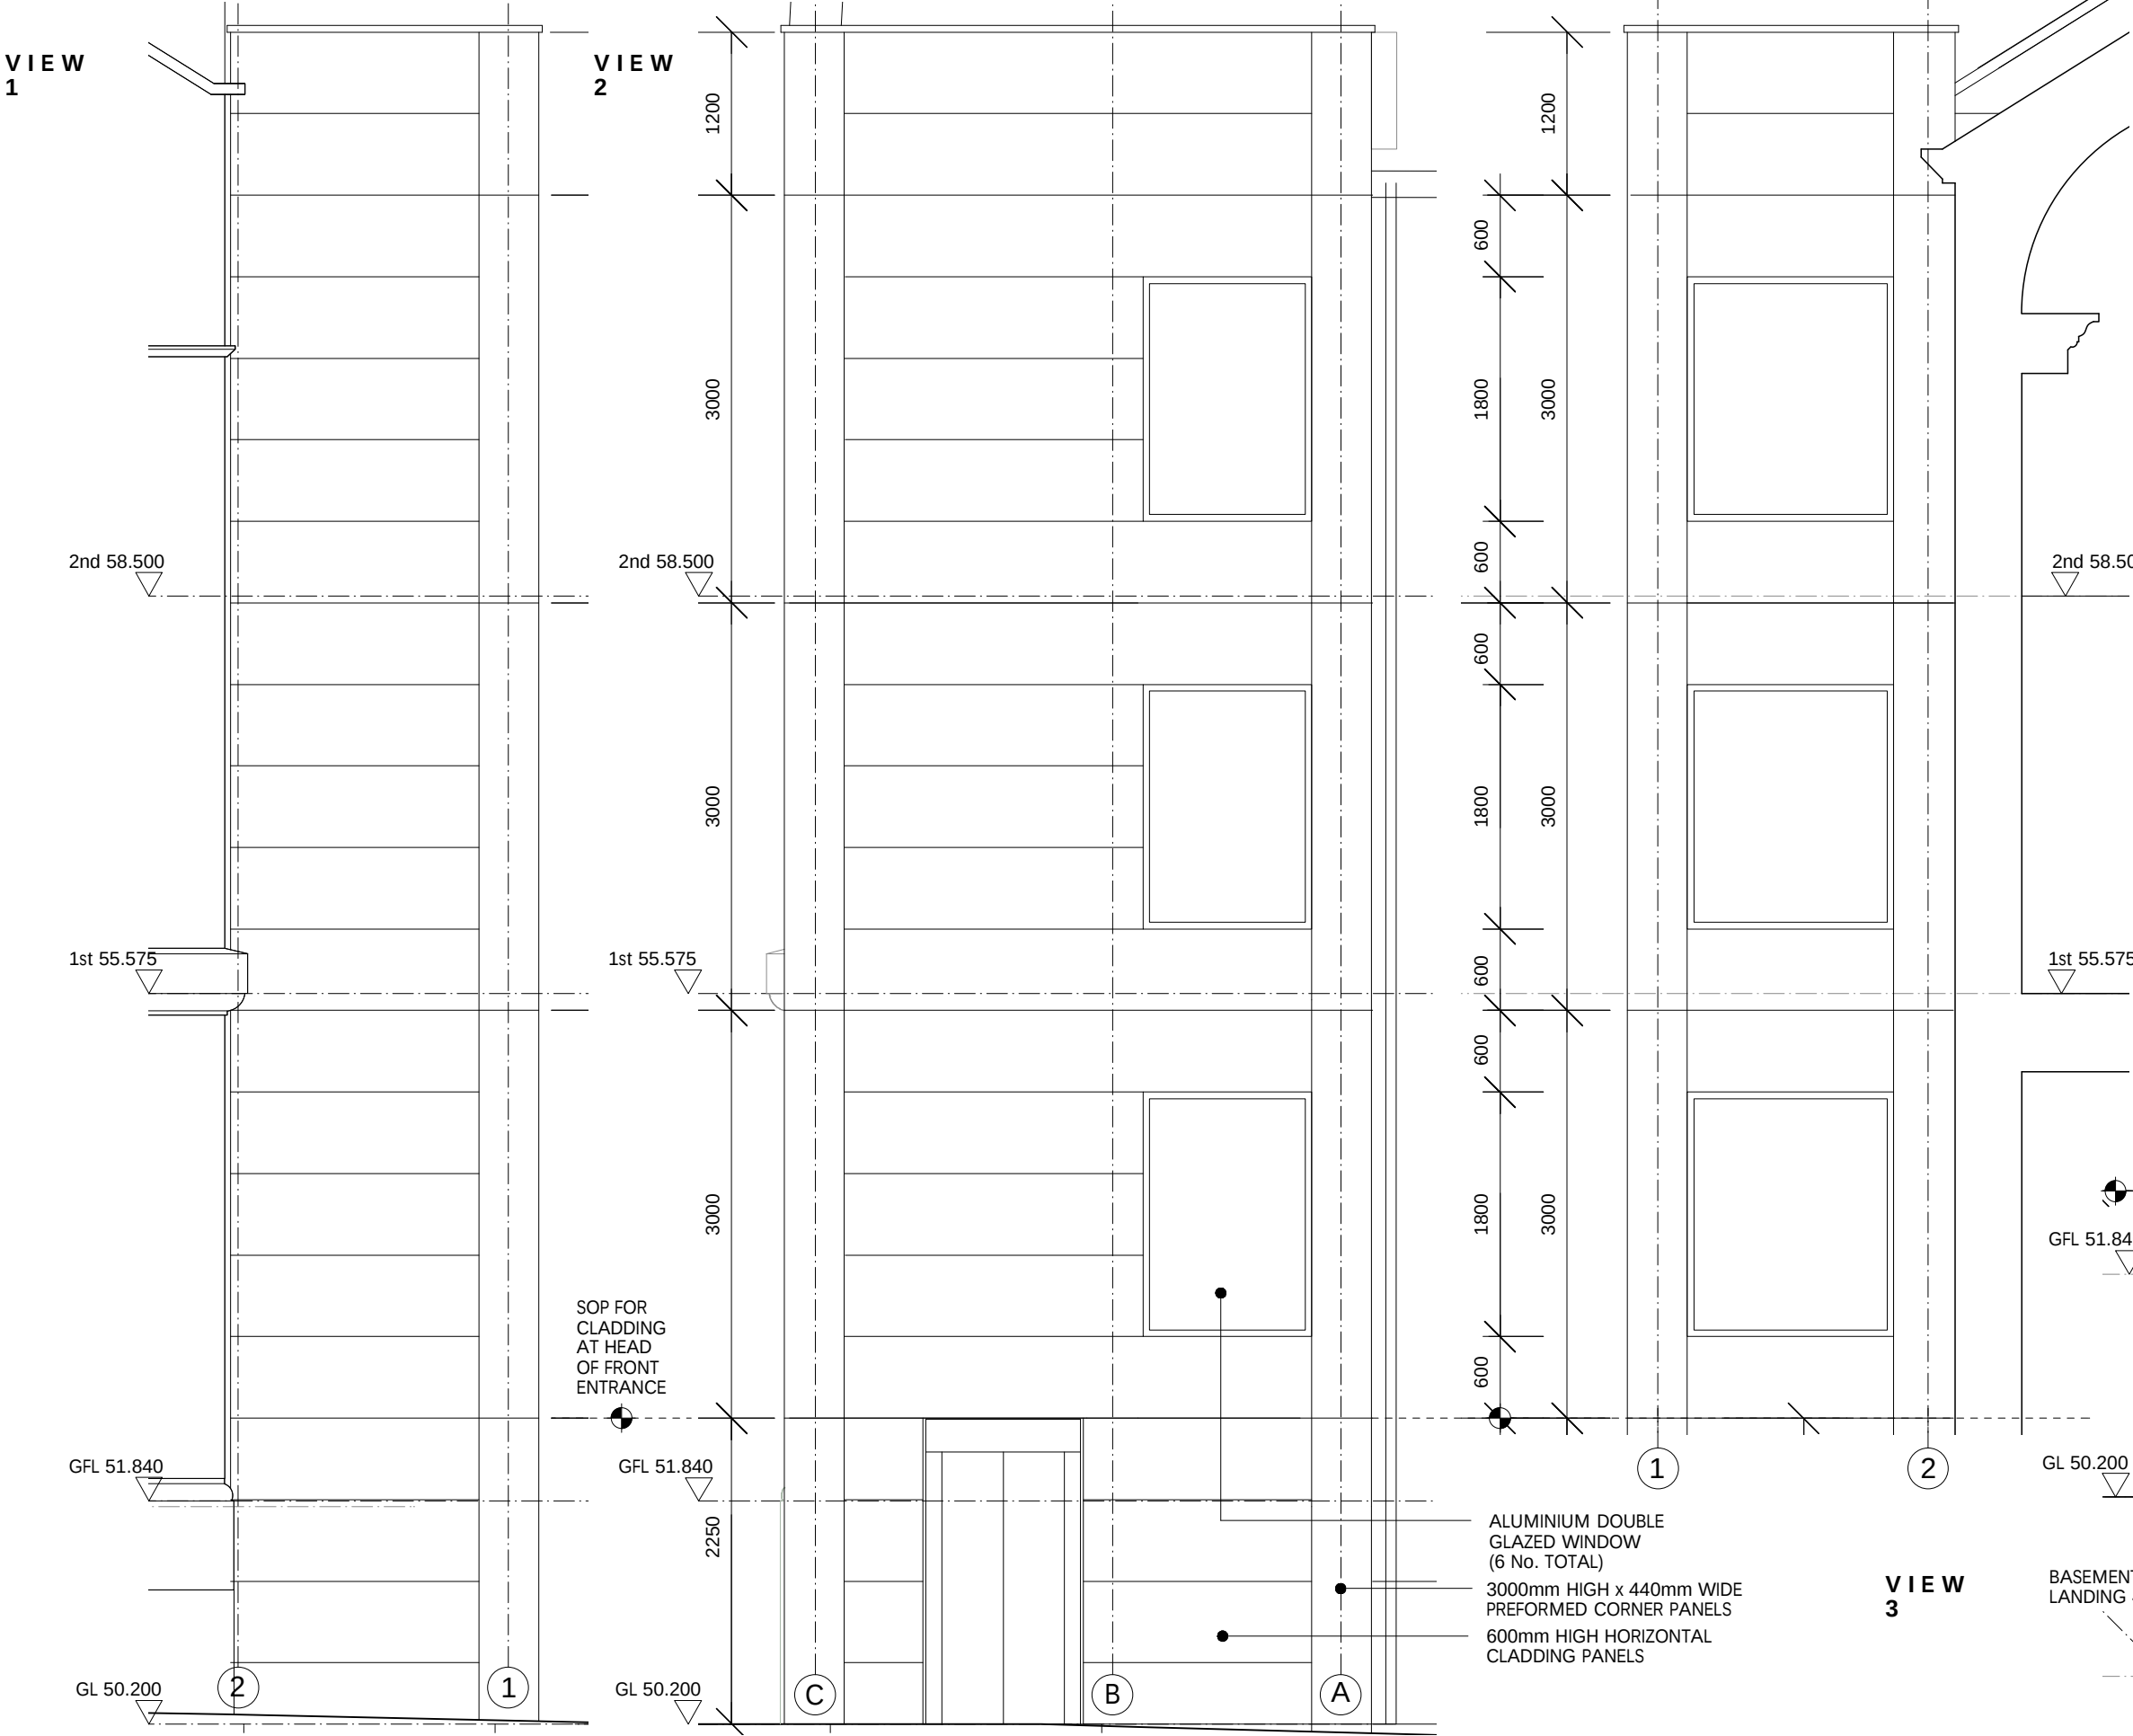

C2 - 06/22 - Extg Floor Levels updated



NOTE: DRAWINGS SHOW SCOPE OF WORK AND DESIGN INTENT ONLY. DETAIL TO BE DEVELOPED IN CONJUNCTION WITH CONTRACTOR

FOR NEW STRUCTURAL WORKS REFER TO ENGINEER'S INFORMATION REFER TO DRG 352 CD 3003 FOR SETTING OUT DETAILS

Jonathan Davidson Architects

Architecture, Planning & Industrial Design

47 Hilton Street
MANCHESTER
M15 4PS

t: 0161 711 0835
e: inbox@j davidsonarchitects.com
w: www.jdavidsonarchitects.com

Client Manchester Vineyard

Project New Lift & Car Park
Longsight Youth Centre

Document Proposed Works
Proposed Lift Elevations

Status For information

Scale & Date 1:50 @ A3 Aug 2021

Doc Ref	352	CD	3004	C2
---------	-----	----	------	----