


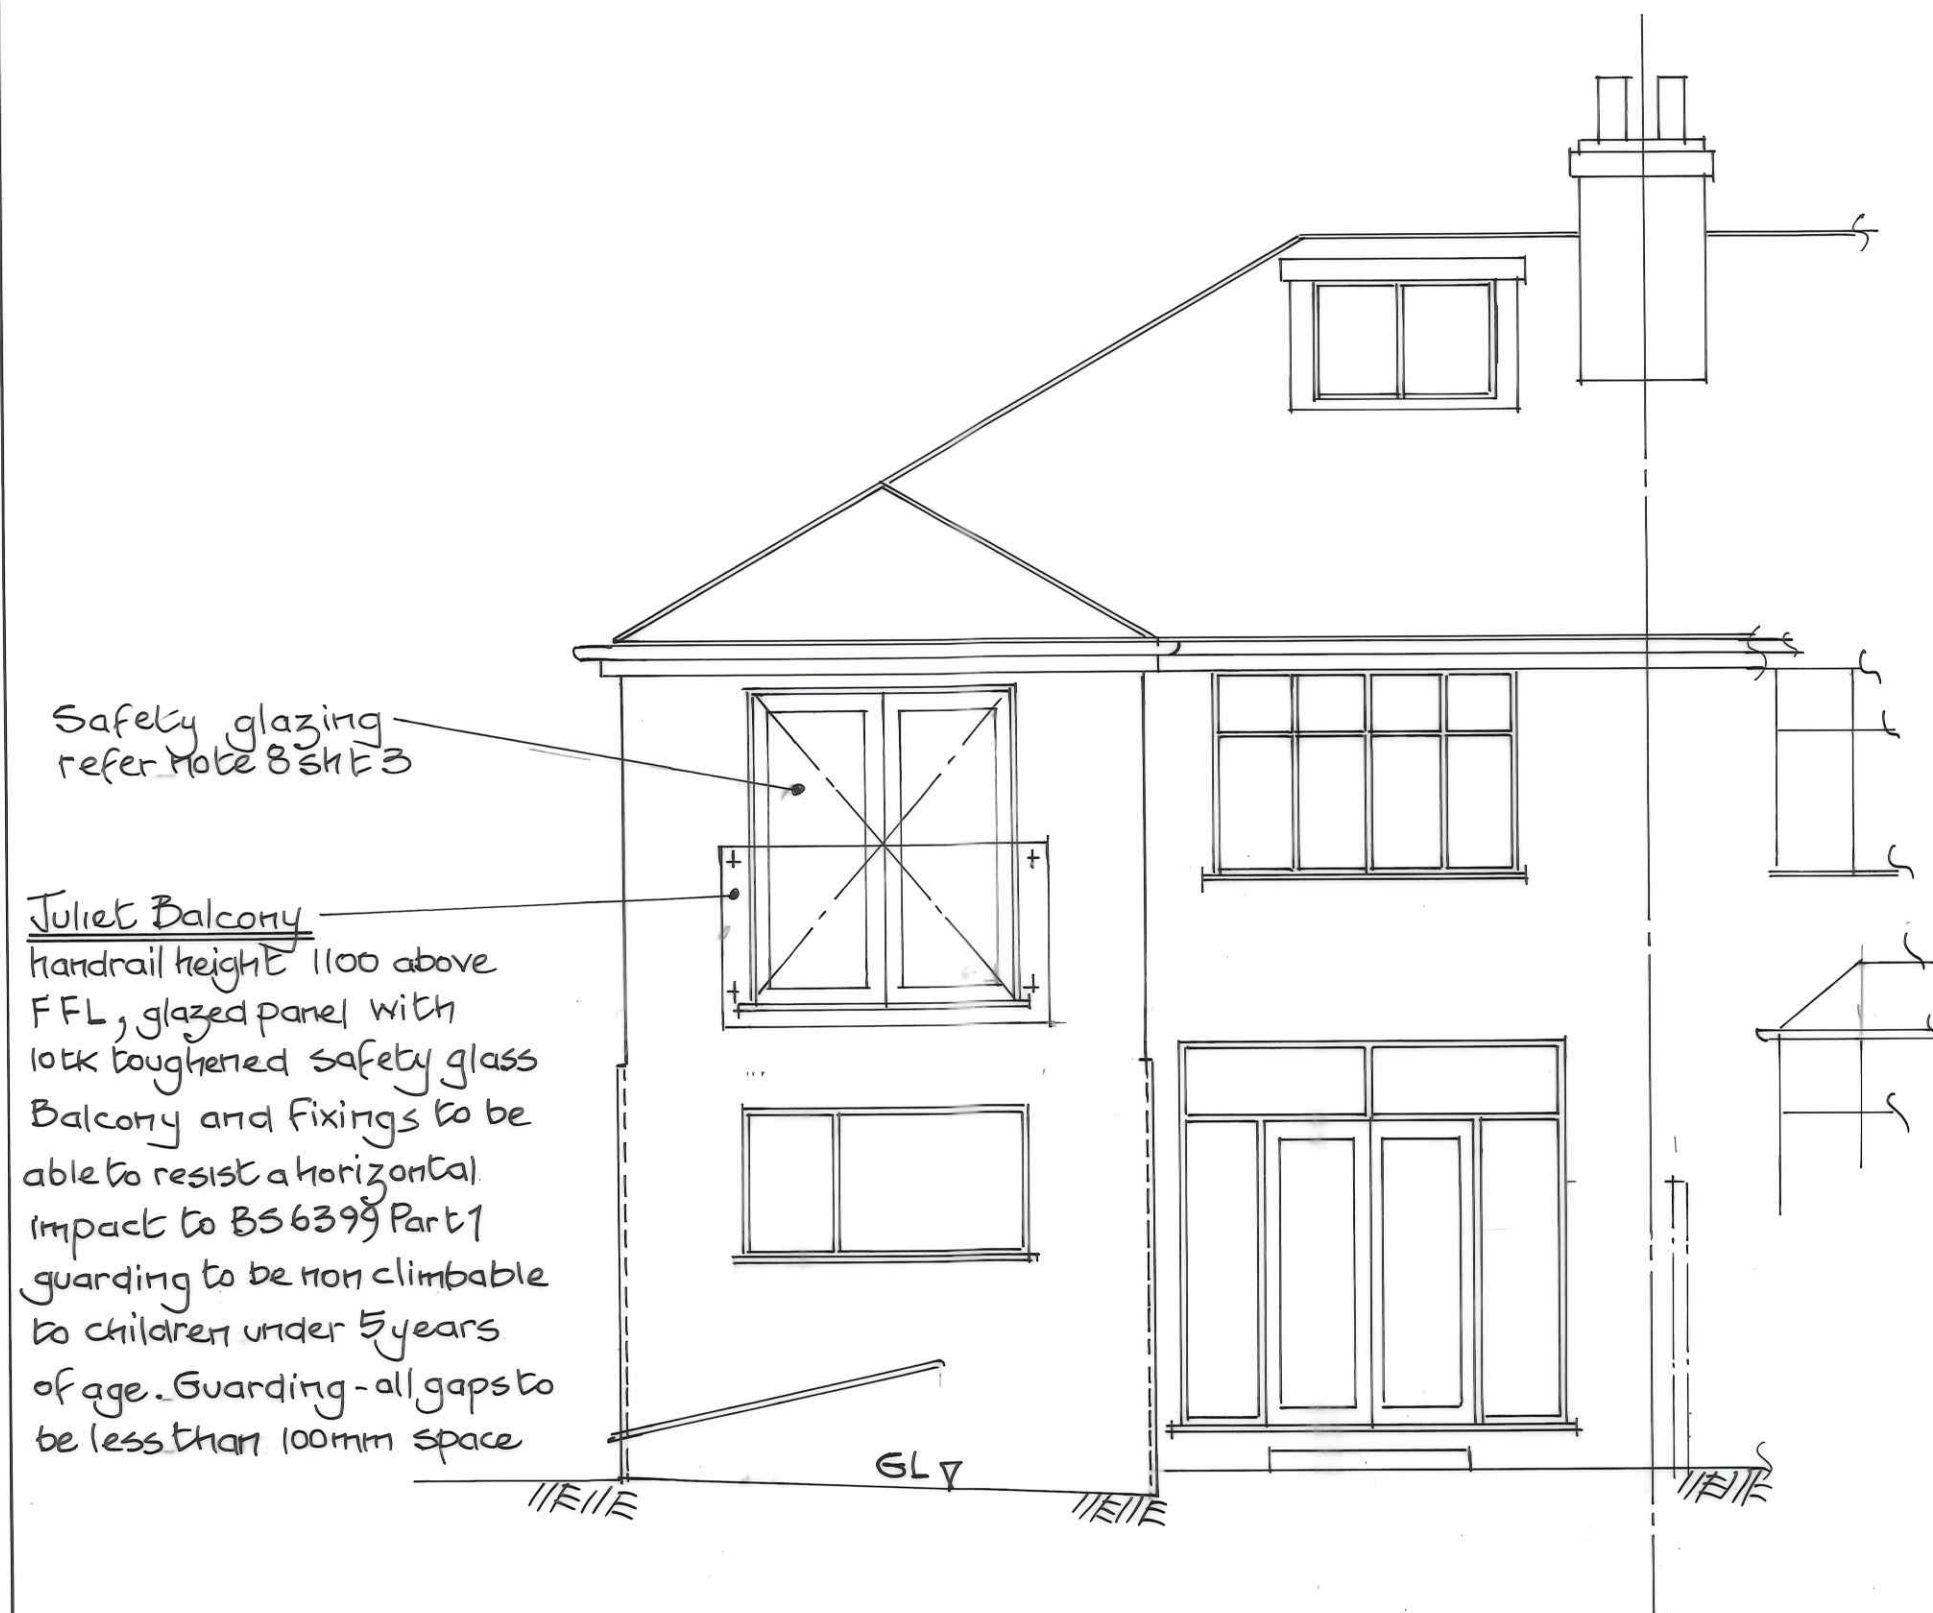


Proposed Rear Elevation




Proposed Side Elevation


Provide Code 5 lead valley troughs at roof/valley abutment, lead to be lapped over bilt valley water bars

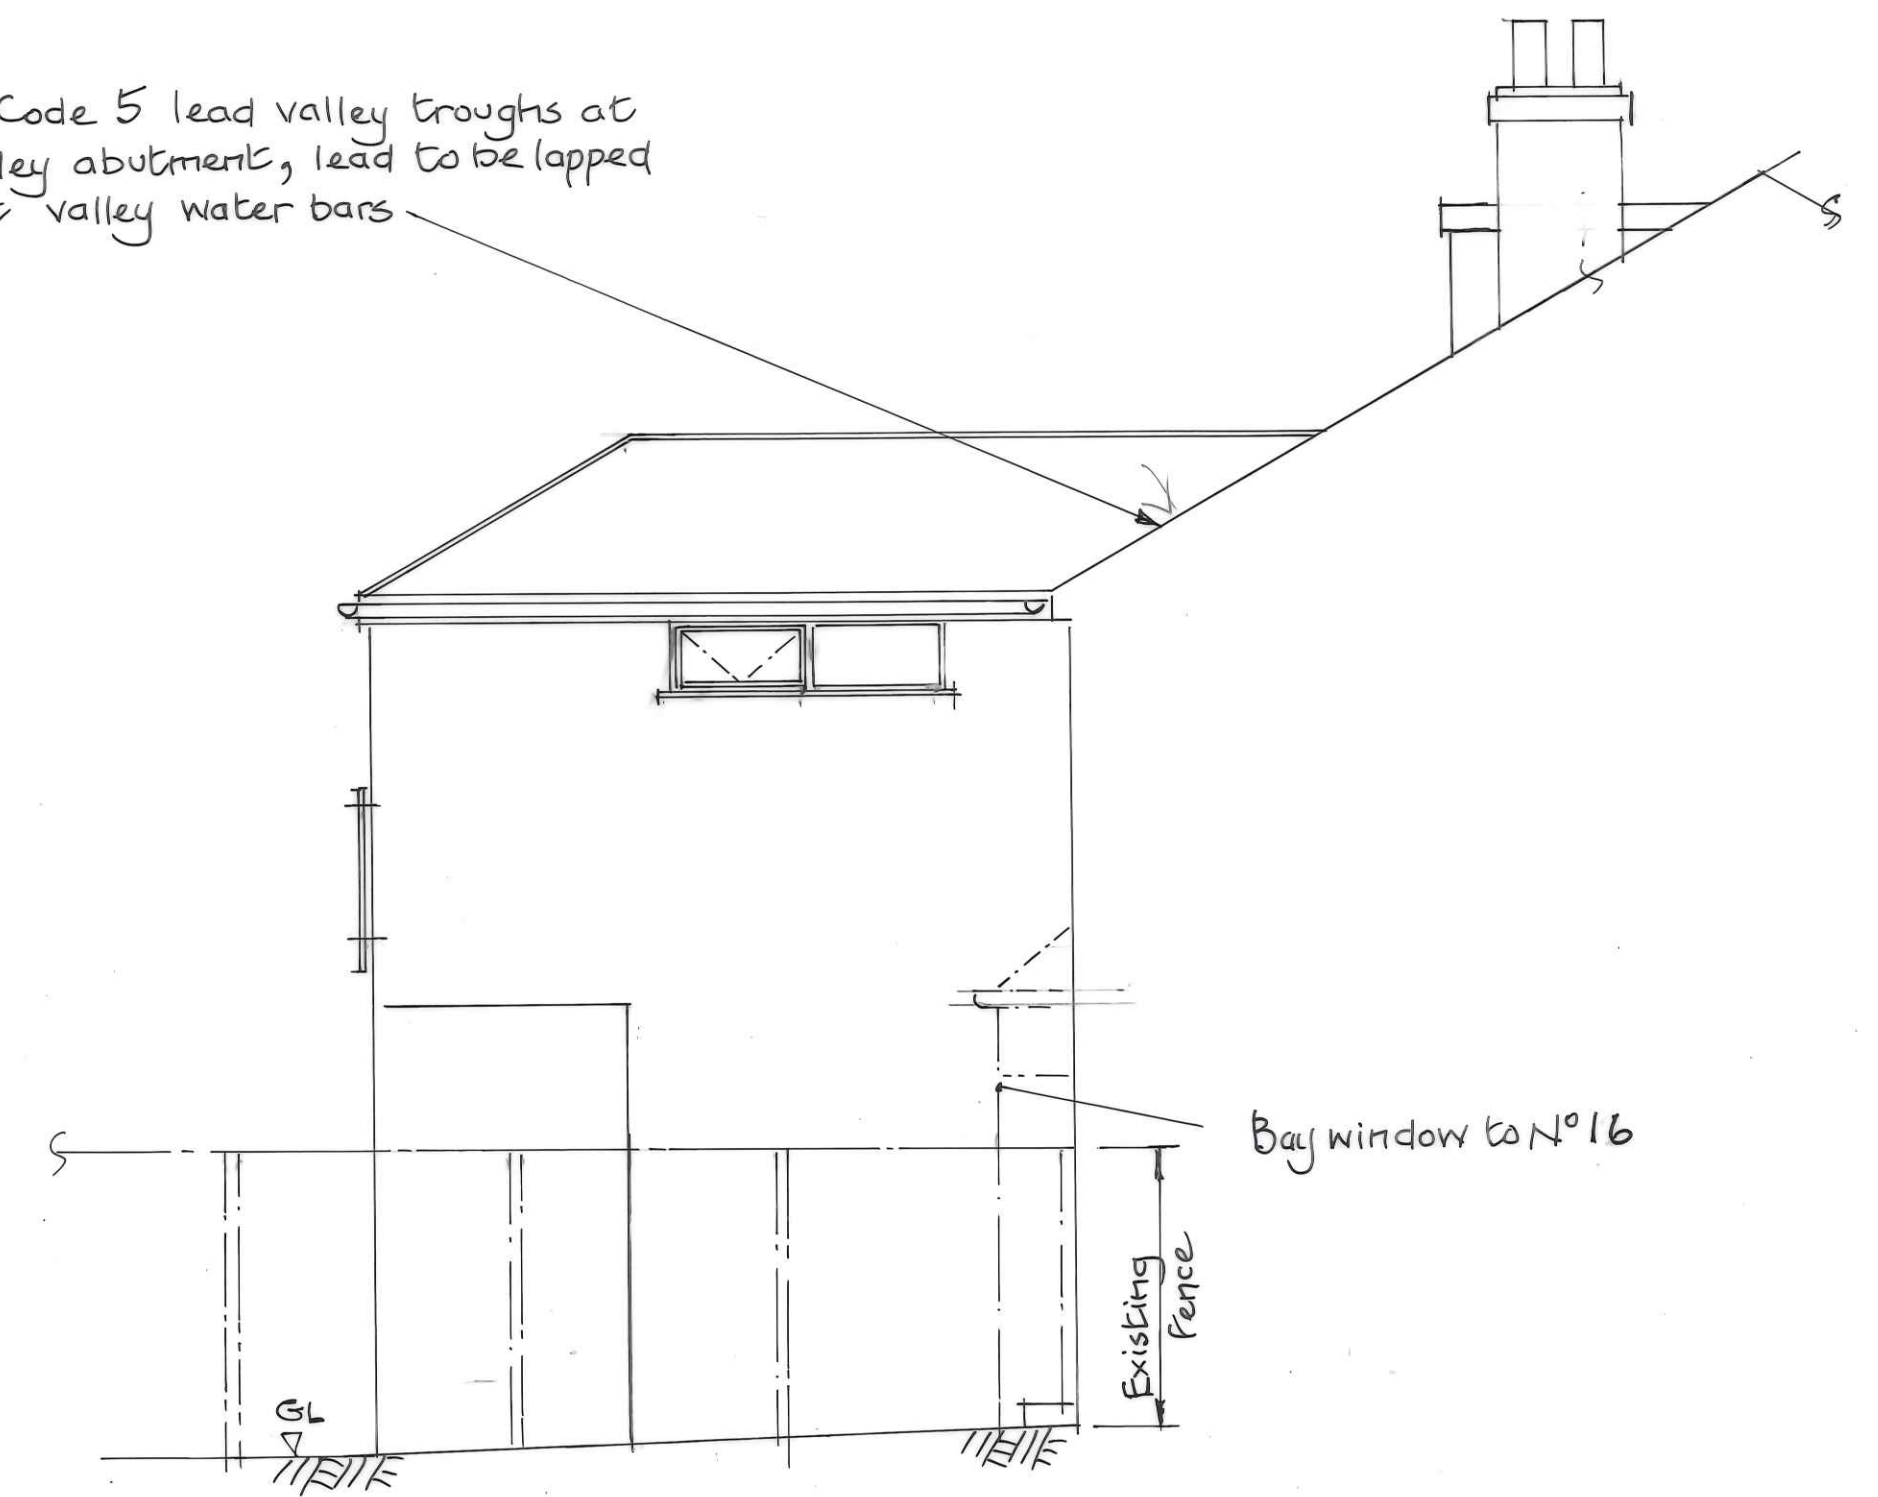


Proposed Side Elevation

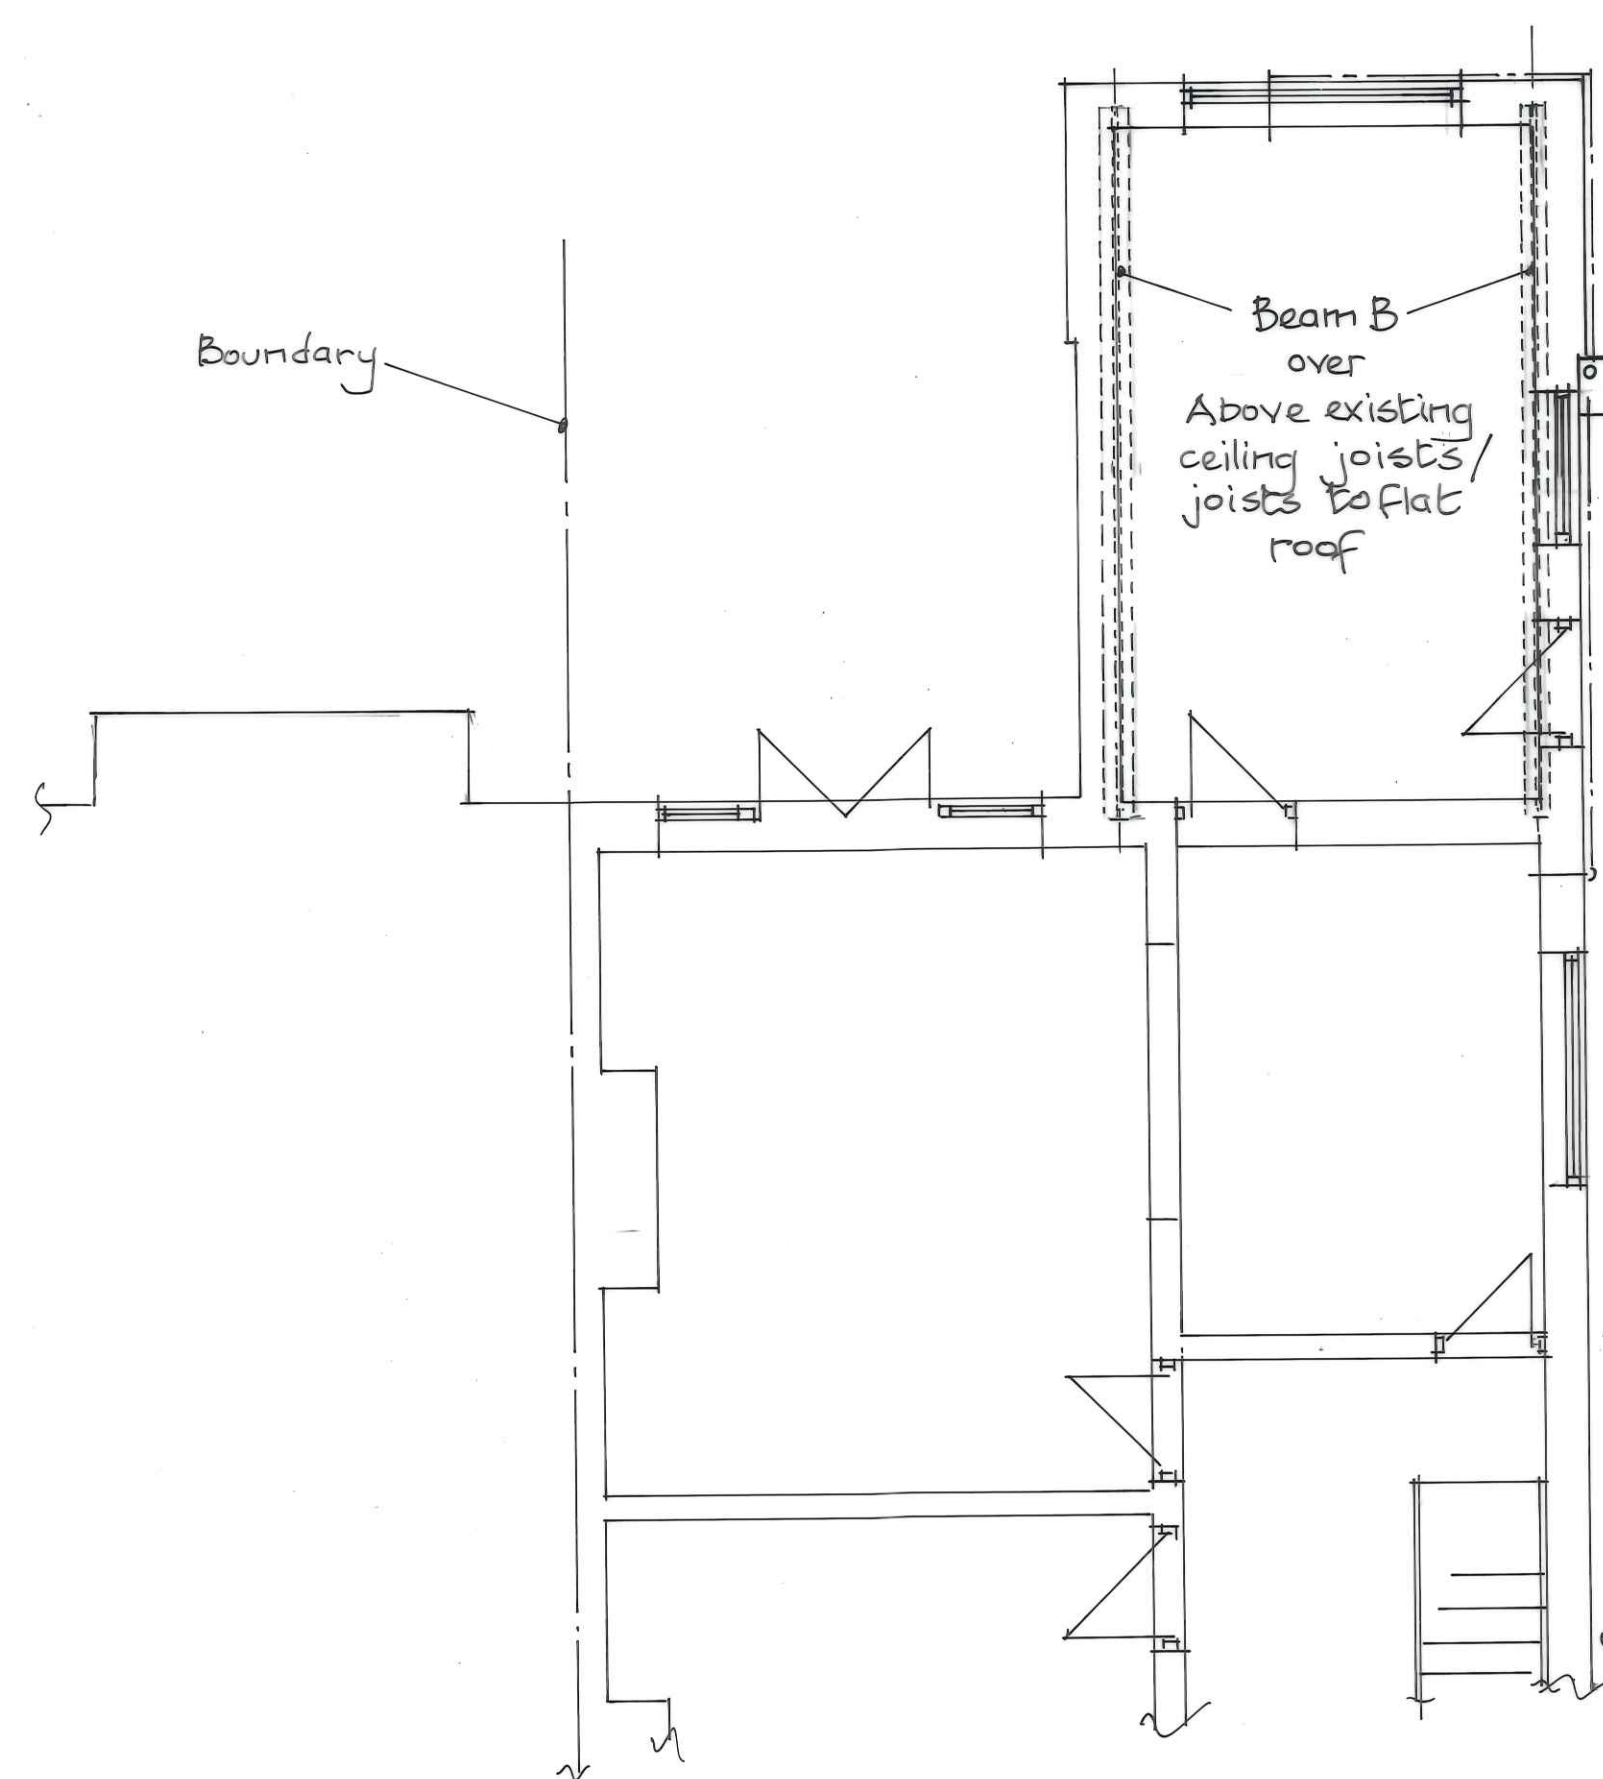

Proposed Part Ground Floor Plan

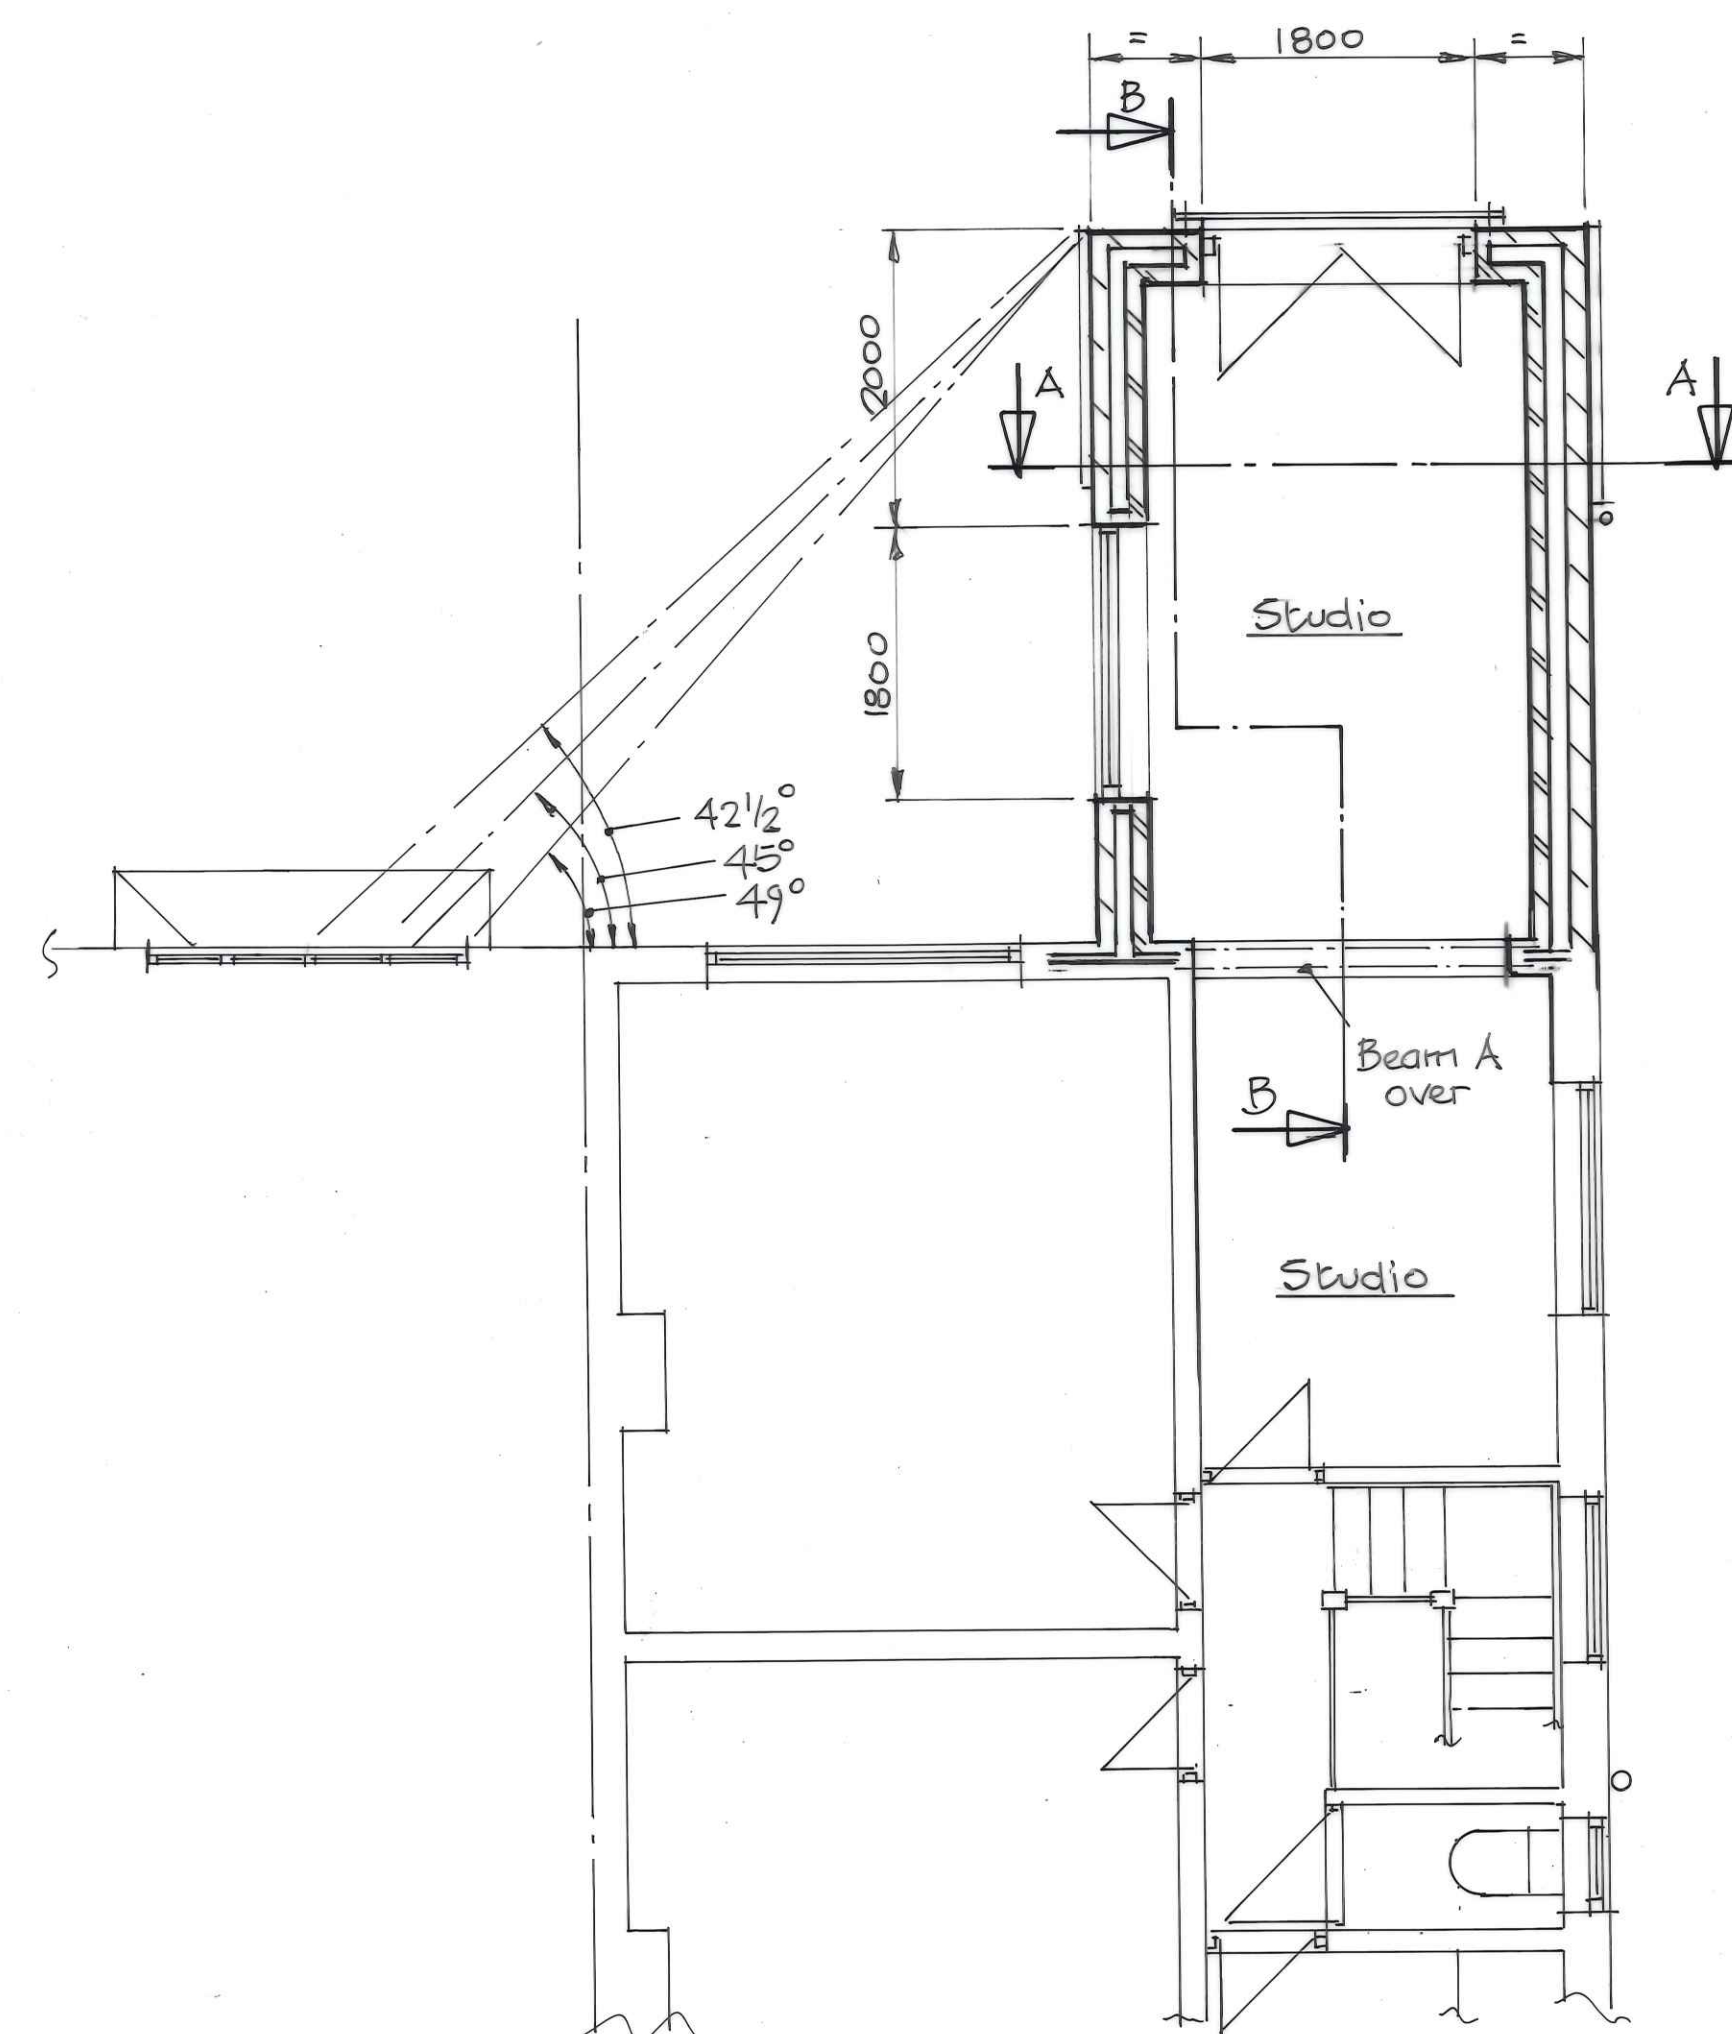

Proposed Part First Floor Plan

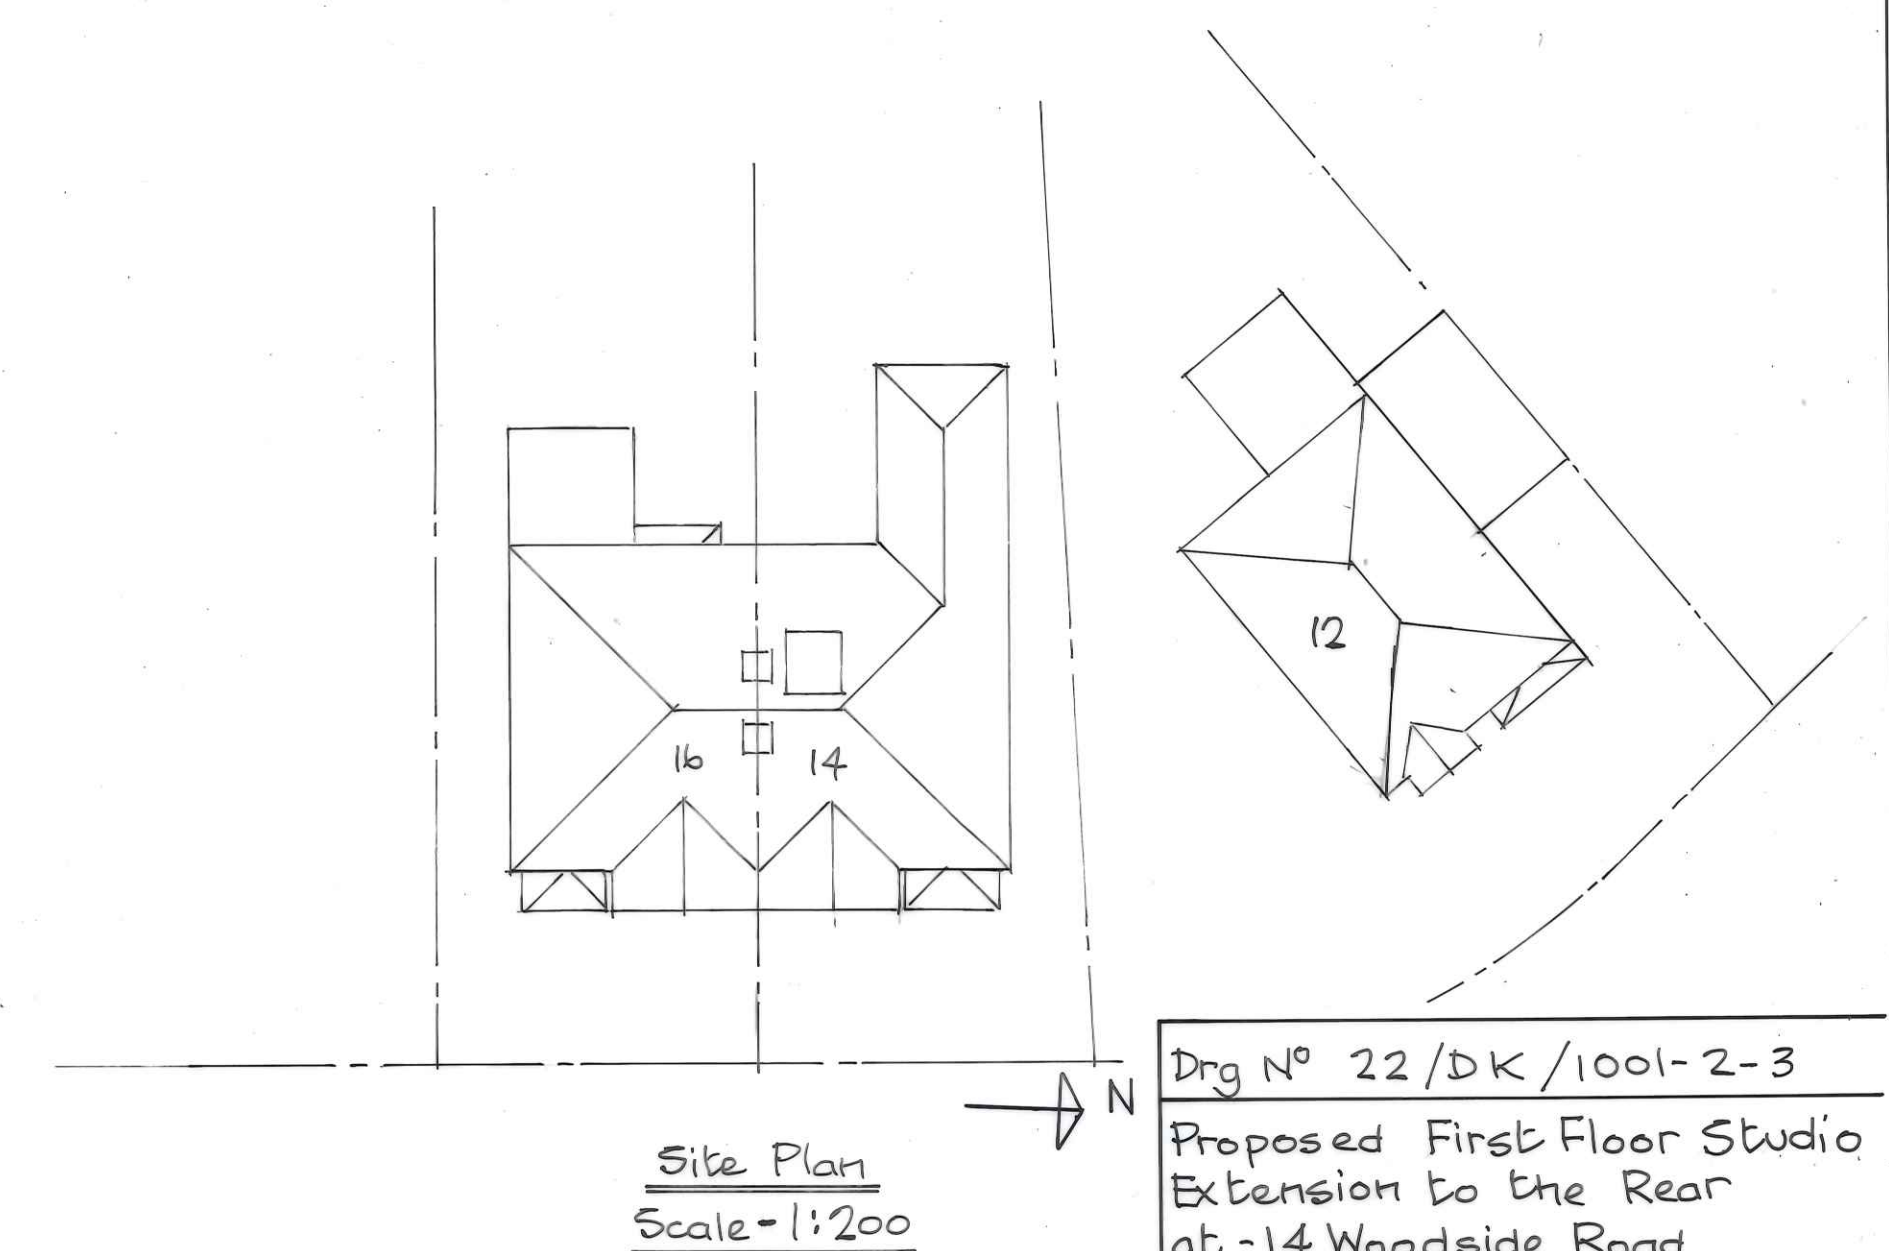

Site Plan  
Scale - 1:200

Dwg N° 22/DK/1001-2-3  
Proposed First Floor Studio  
Extension to the Rear  
at 14 Woodside Road  
Chorlton  
for Ms D King  
Drawn - TJ Gill; Date - 16/08/2022  
Scale - 1:500; sht 2 of 3 shts